


Appendix A

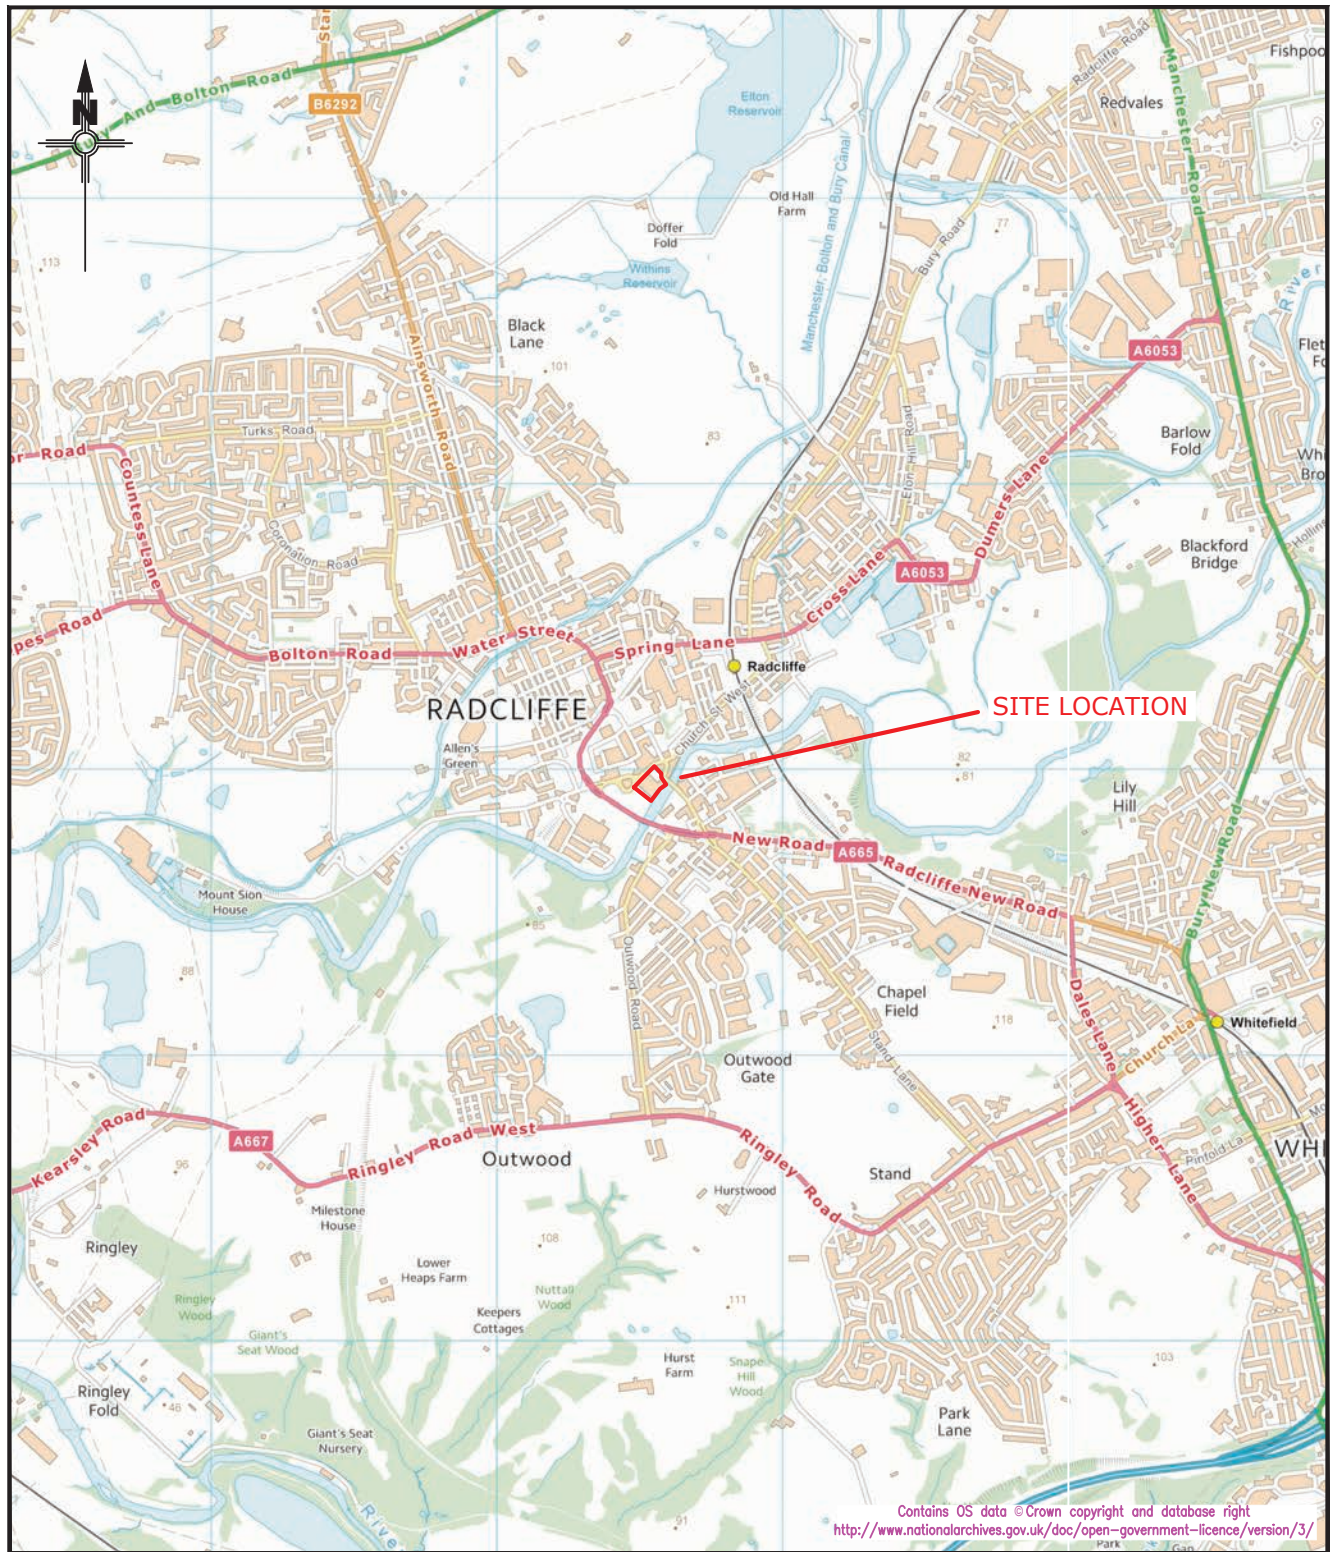

Contains OS data © Crown copyright and database right
<http://www.nationalarchives.gov.uk/doc/open-government-licence/version/3/>



iD GeoEnvironmental Limited

www.id-geo.co.uk email: info@id-geo.co.uk
 Caledonian House, Tatton Street
 Knutsford, Cheshire, WA16 6AG Tel: 01565 755557
 Fax: 01565 740263

CLIENT	BURY COUNCIL
JOB TITLE	RADCLIFFE HUB
DRAWING TITLE	SITE LOCATION PLAN

DRAWN BY MJ	SIGNATURE	DATE 26/11/21	STATUS
APPROVED BRB	SIGNATURE	DATE 26/11/21	SCALE 1:25,000@A4
			DRG No. 5238-G-D001


A4 border - 186 x 218


www.id-geo.co.uk
Cheltenham House
Tatten Street, Knarford,
Chichester, PO11 5AG
email: info@id-geo.co.uk
Tel: 01243 819267
Fax: 01243 819263

THE

874



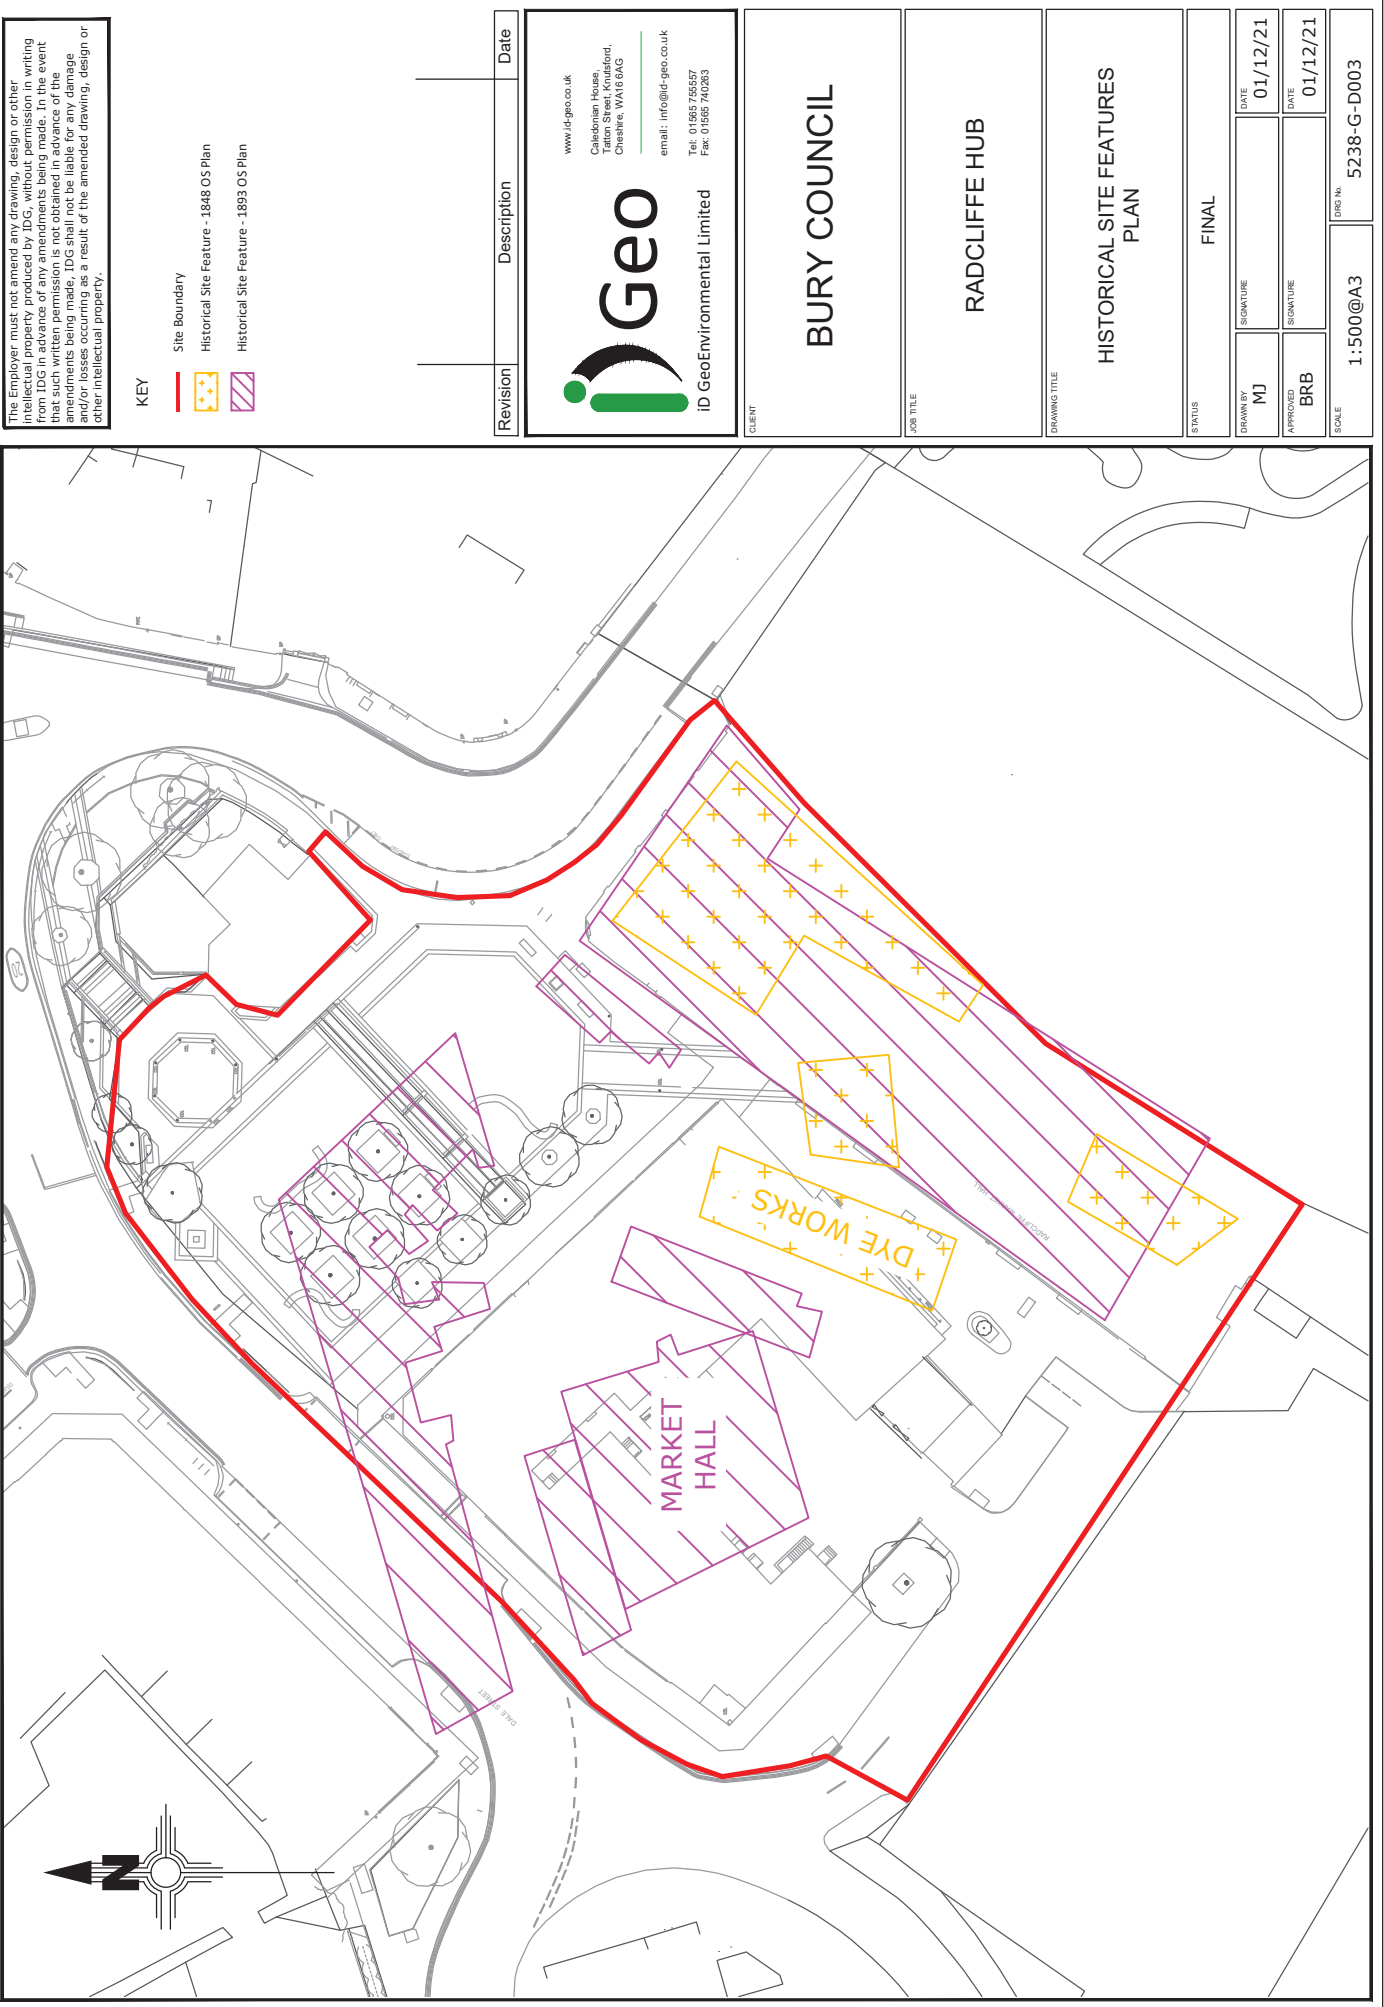

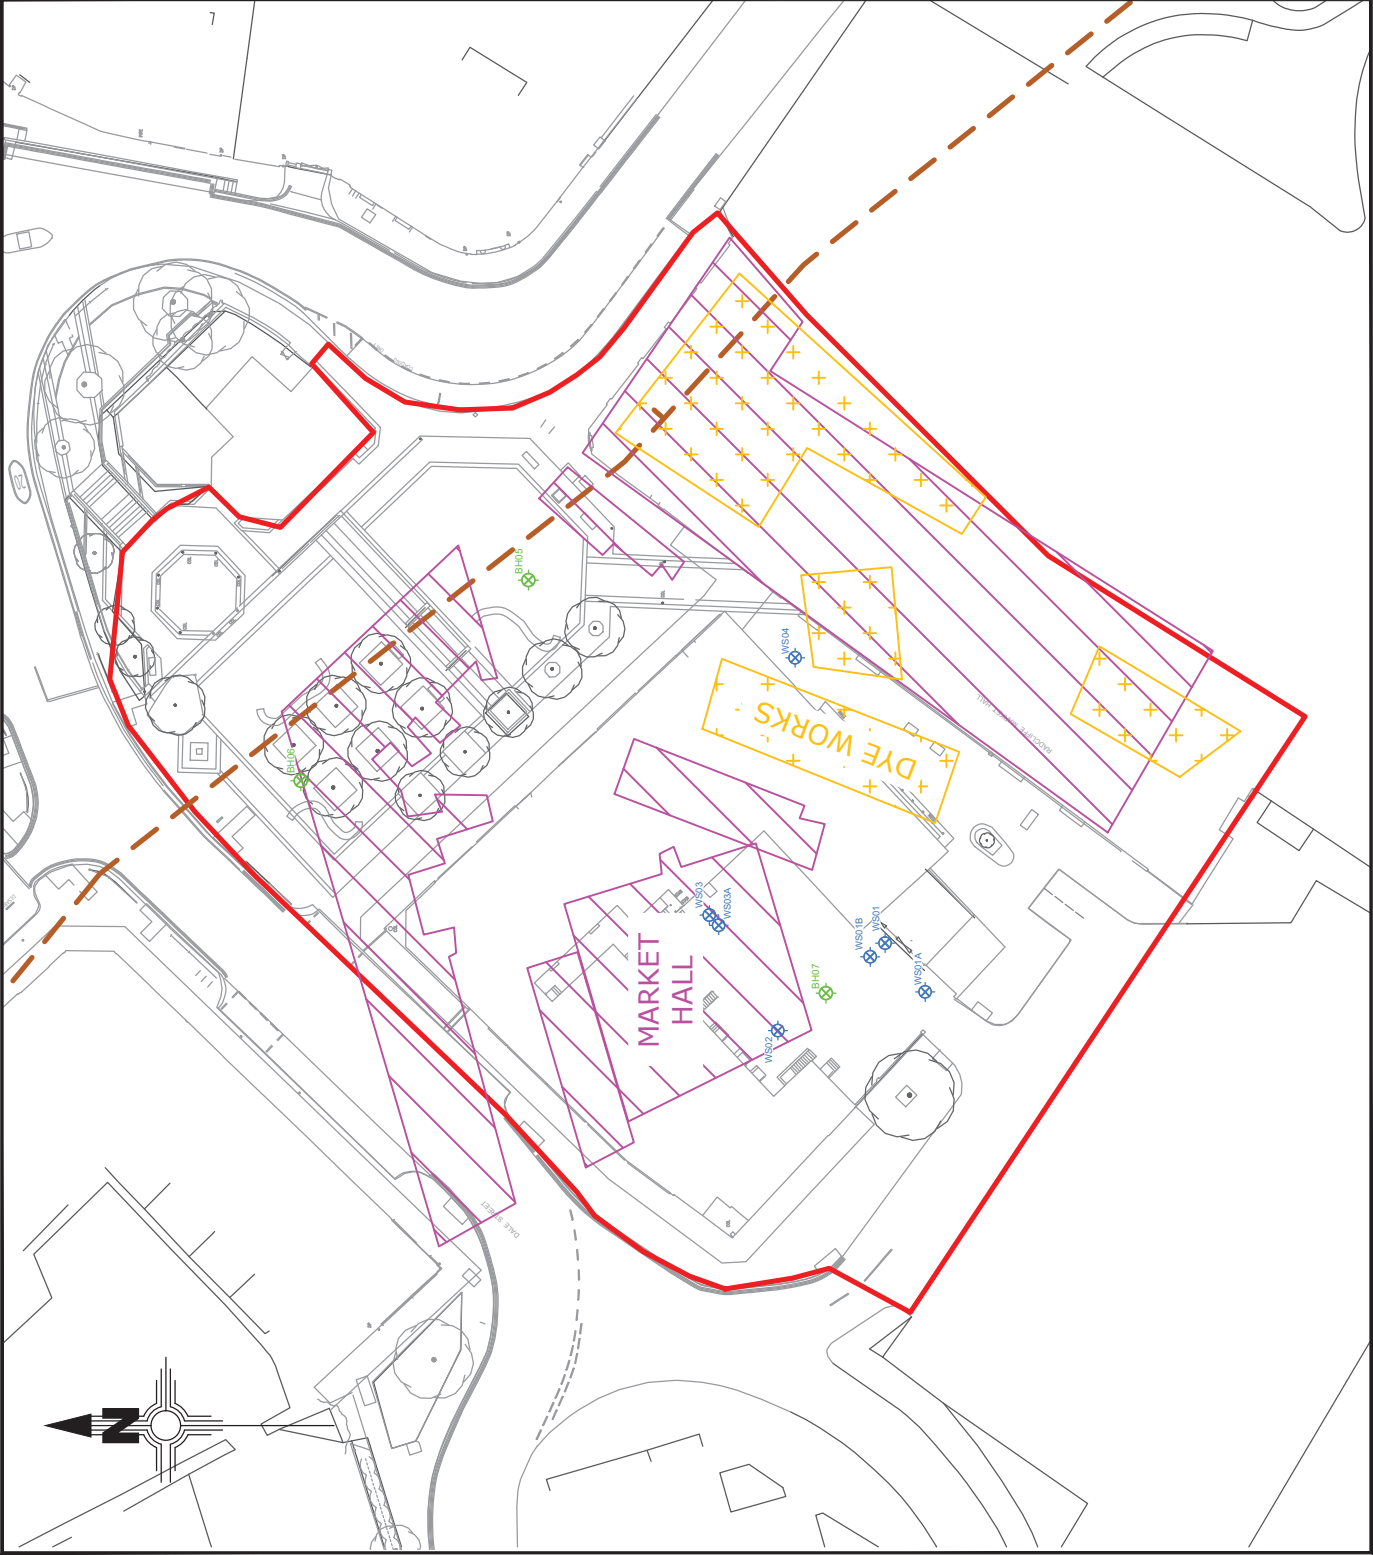

The Employer must not amend any drawing, design or other intellectual property produced by IDG, without permission in writing from IDG in advance of any amendments being made. In the event that such written permission is not obtained in advance of the amendments being made, IDG shall not be liable for any damage and/or losses occurring as a result of the amended drawing, design or other intellectual property.

KEY

- Site Boundary
- IDG Window Sample Location
- IDG Rotary Borehole Location
- Approximate Location of Inferred Geological Fault
- Historical Site Feature - 1848 OS Plan
- Historical Site Feature - 1893 OS Plan

Revision	Description	Date
----------	-------------	------




iGeo
iD GeoEnvironmental Limited

www.id-geo.co.uk
Calculation House
Tatton Street, Knutsford,
Cheshire, WA16 6AG

email: info@id-geo.co.uk
Tel: 01565 755557
Fax: 01565 742553

CLIENT	
BURY COUNCIL	
JOB TITLE	
RADCLIFFE HUB	
DRAWING TITLE	
EXPLORATORY HOLE LOCATION PLAN	
STATUS	
FINAL	
DRAWN BY	DATE
MJ	11-07-22
APPROVED	DATE
BRB	11-07-22
SCALE	DWG No.
1:500@A3	5238-G-D004

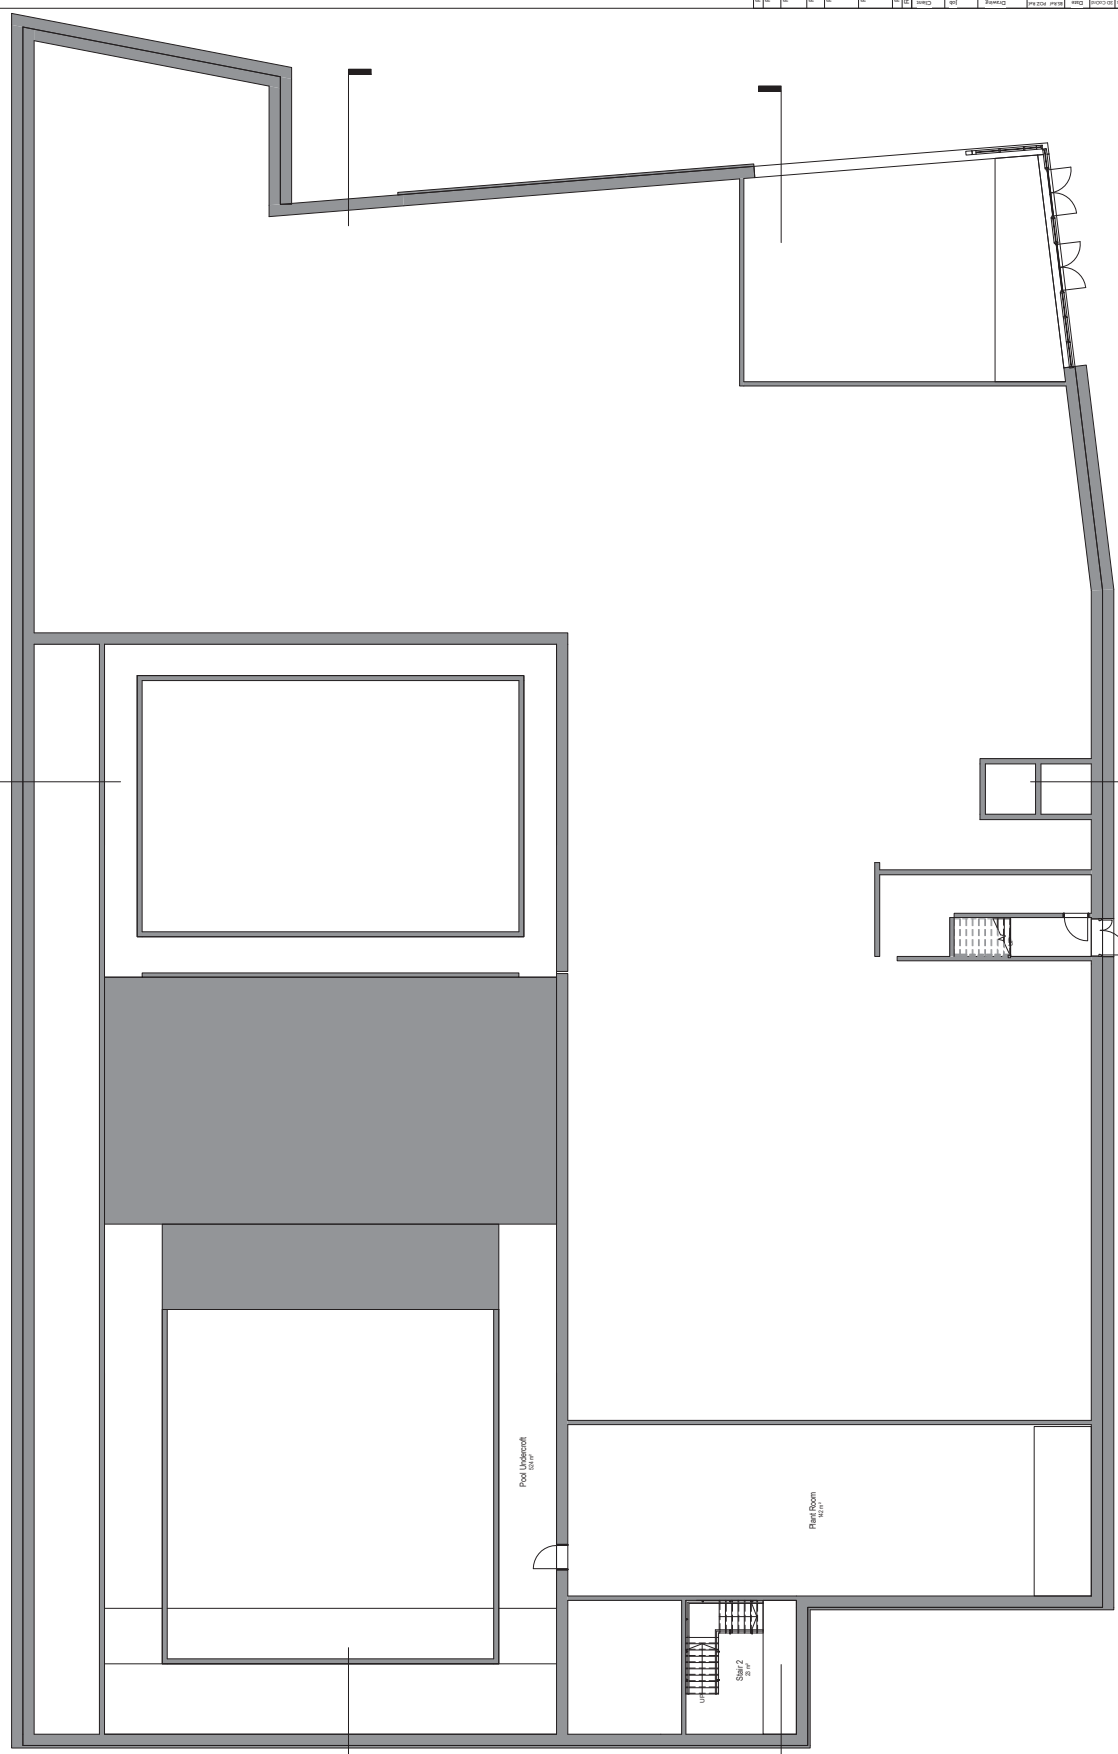

No	Description	By	Date
37	Unbilled to surtilent changes.	04/6	21.04.22
36	Unbilled to surtilent comm. Dip	04/6	14.04.22
35	Unbilled to surtilent comm. Dip	04/6	07.04.22
34	Unbilled to surtilent comm. Dip	04/6	21.01.22
33	Unbilled to surtilent comm. Dip	04/6	21.01.22
Radcliffe Hub	

Lower Ground Floor Plan

Lower Ground Floor Plan

P5860_1201	P7
RADHUB-PAL-V4-B1-DR-A-1201	

11/02/21	1 : 100	@ A1
DM	DAS	DAS
Planning	Tender	Construction
Design	Contract	As Built


period

0: 12 Emerald Street London VC1N 3QA	Woodville House 2 Woodville Road Aldersham WA14 2PH
+44 20 7078 0079 enquiries@ipoc.com/auk	+44 161 928 7848 enquiries@ipoc.com/auk

Created: 10/02/00 (WL-20-22-M3-A-0003-Prod) Sub: deal pool:14QTCM AT
21/04/2002 12:53:52

[illegible]

The second floor plan shows a large open area on the left, possibly a lounge or common area, with a circular arrangement of chairs. To the right of this area is a long corridor or service area with several small rooms or stalls. The right side of the floor is occupied by a large, complex structure that appears to be a multi-level or multi-sectioned facility, possibly a library or a specialized office space, with various rooms and corridors.

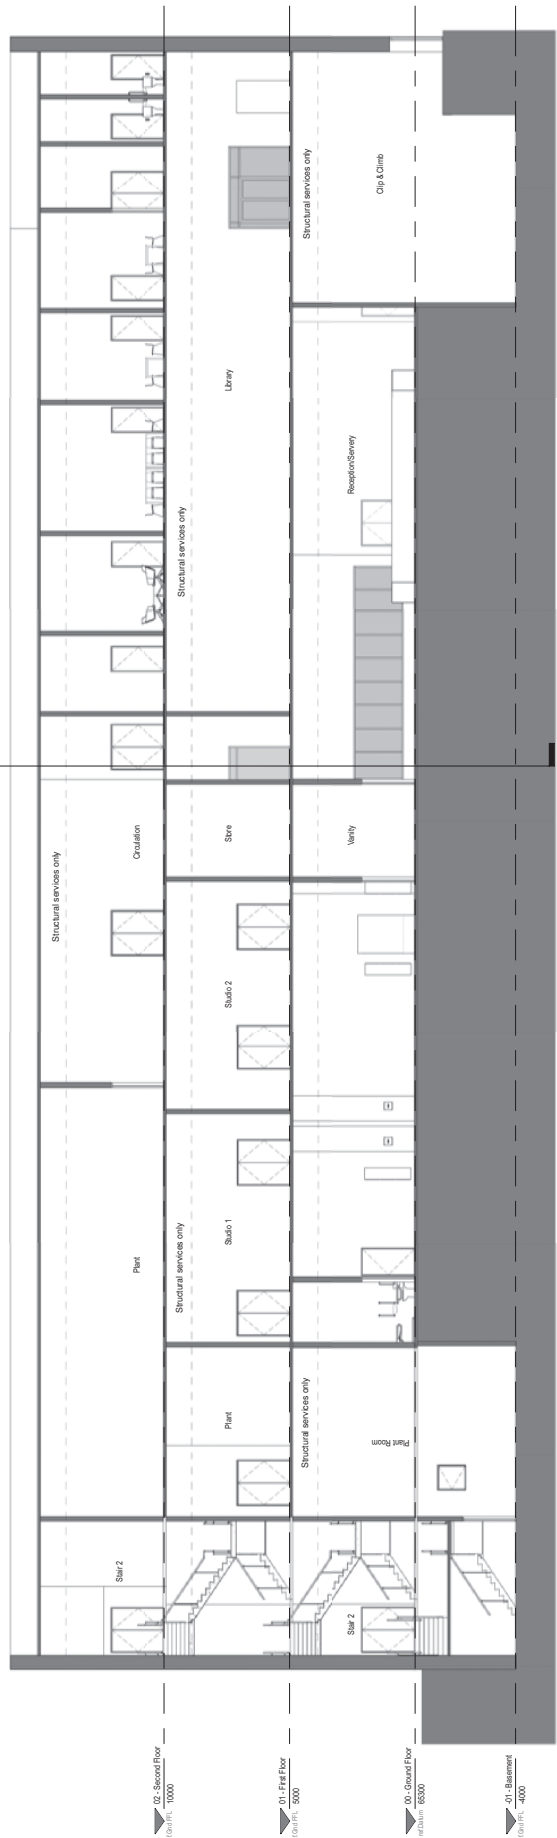

Section 1
1 : 100

Date	01/25/22	AS Indicated	@ A1
As shown	DM	DAS	DAS
As shown	Planning	Tender	Construction
As shown	Design	Contract	As Built

poison

10, 12 Emerald Street
London
WC1N 3QA

+44 20 7078 0079
andNed@paz.zoni.co.uk

Woodville House
2 Woodville Road
Allington
WALSLEY

+44 191 928 7848
www.paz.zoni.co.uk