

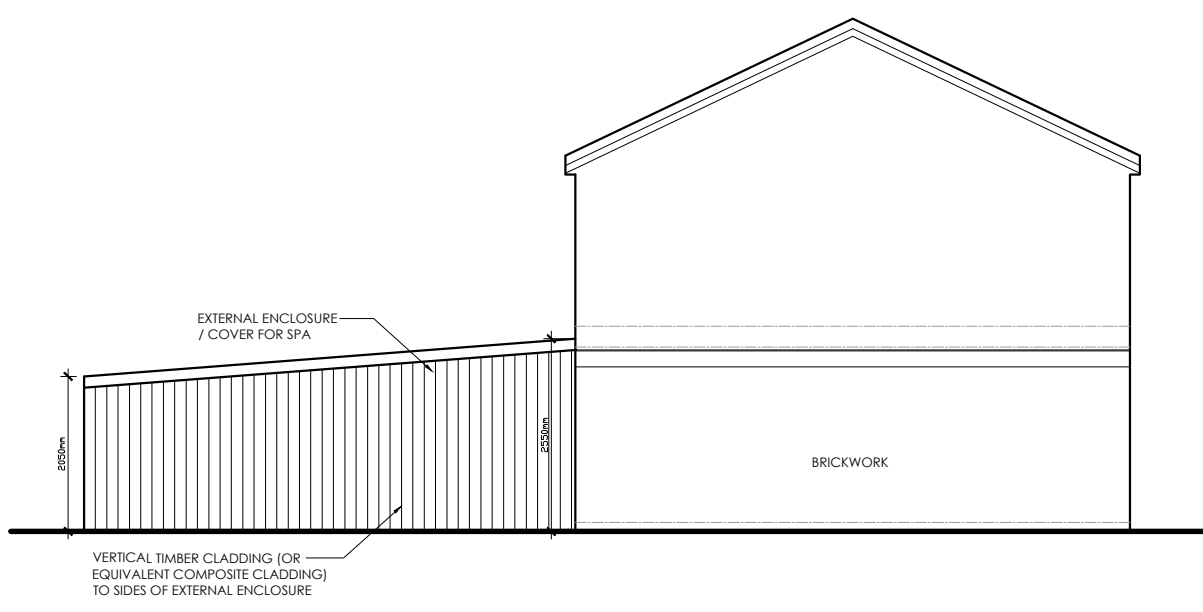


This drawing is to be read in conjunction with all relevant Architect, consultants' and specialists' drawings and specifications. The Architect is to be notified of any discrepancies before proceeding. Do not scale from this drawing. All dimensions and levels are to be checked on site. This drawing is subject to copyright. All work carried out before Planning and Building Permission has been granted is at the contractor's own risk.


1:50 SCALE
1:100 SCALE

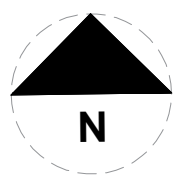

PROPOSED SIDE (EAST) ELEVATION -
Scale 1:100

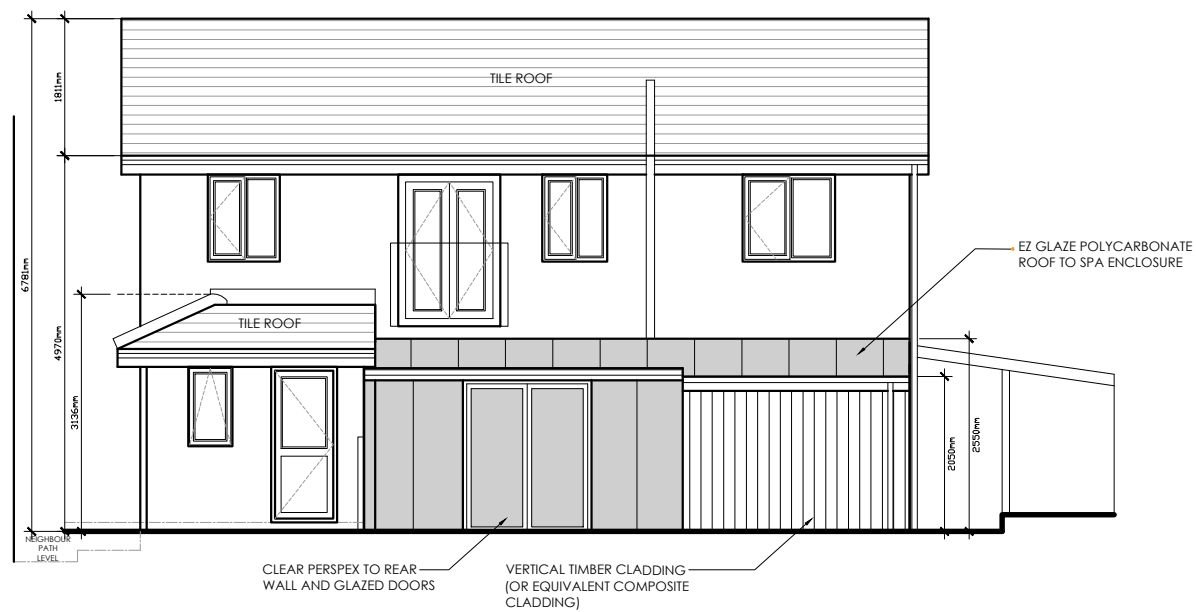


PROPOSED SIDE (SOUTH) ELEVATION -
Scale 1:100

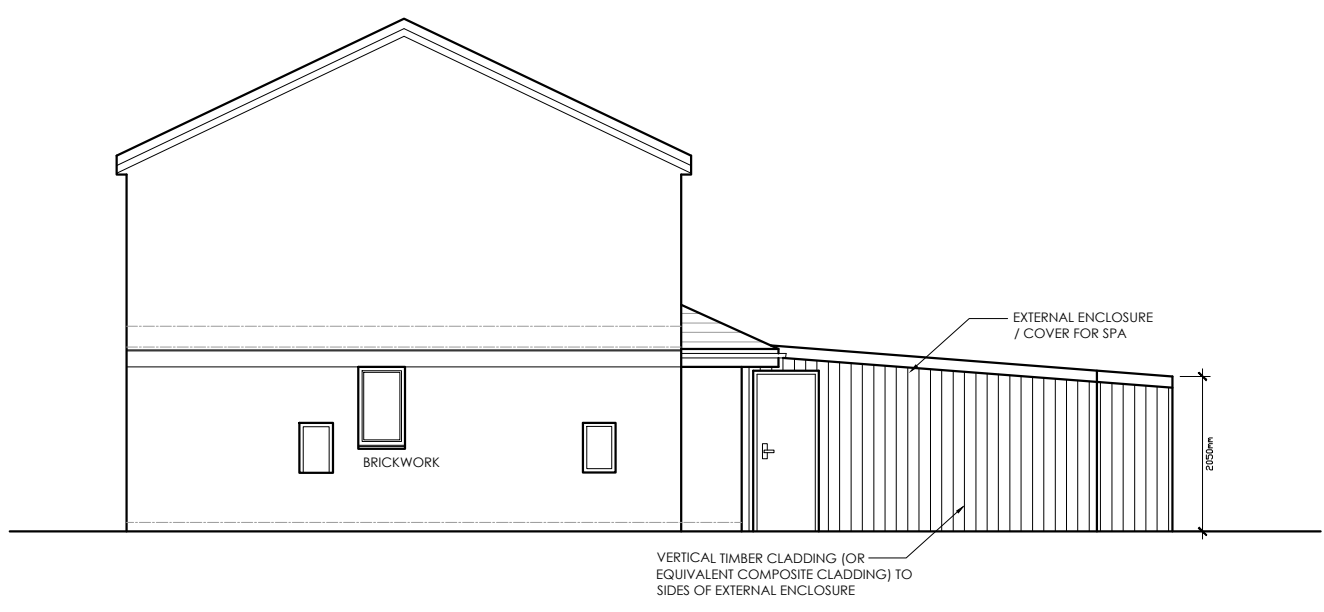


PROPOSED SIDE (WEST) ELEVATION -
Scale 1:100



Examples of EZ Glaze Polycarbonate roof system
(Glass like panels)

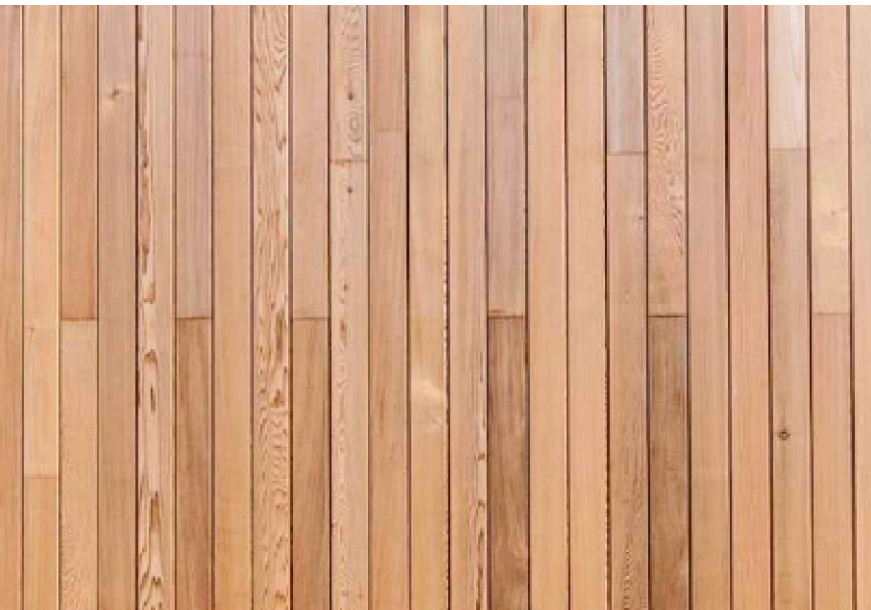

Timber cladding
(or equivalent timber effect composite cladding)

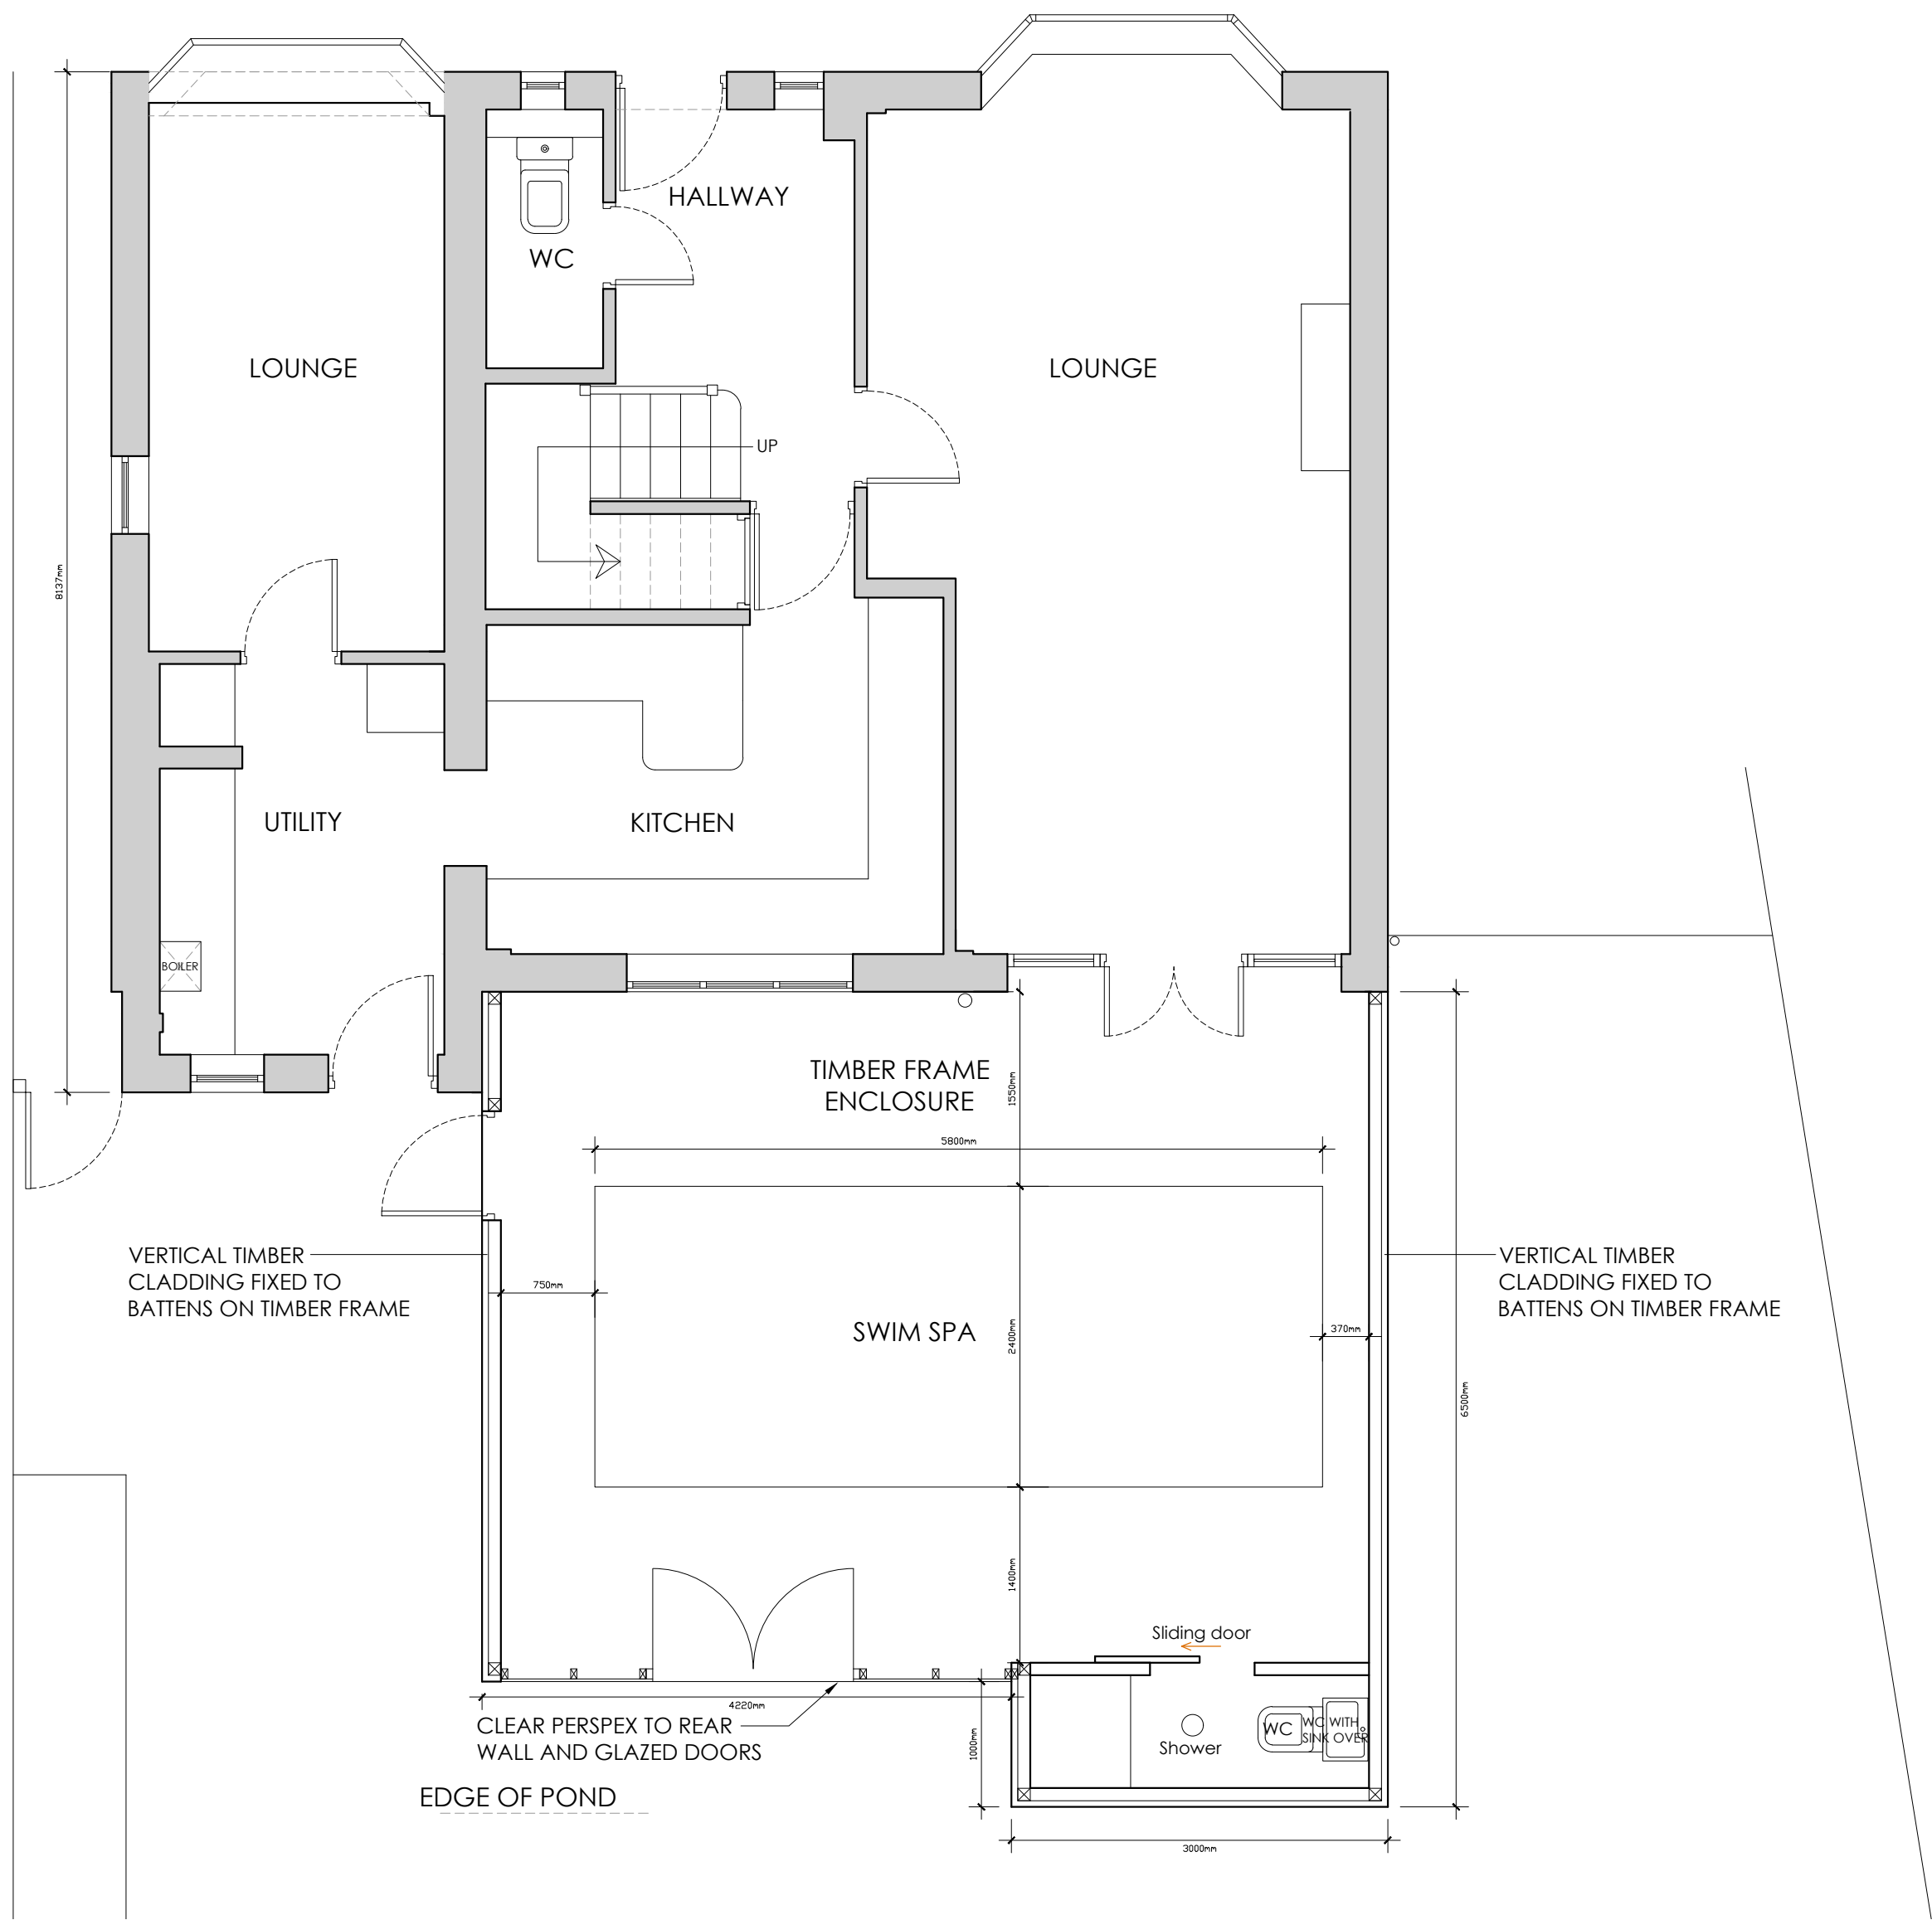

PROPOSED GROUND FLOOR PLAN -
Scale 1:50

D	CH	REVISED TO EXTERNAL ENCLOSURE / COVER FOR SPA	26.11.2024
C	TDM	PLANT DETAILS ADDED	18.01.2024
B	TDM	AMENDED AFTER CLIENT COMMENTS	13.11.2023
A	TDM	AMENDED AFTER CLIENT COMMENTS	08.11.2023

no. by revision date

Client
Mr Anderson

Job Title
Proposed Rear Extension at
7 Palmerston Close
Ramsbottom
Bury
BL0 9YN

Drawing Title
Proposed Plans and Elevations
External Enclosure / Cover for SPA

Scale
Various @A1

Date
NOV '23

Drawn
TdM

spa
SUNDERLAND PEACOCK ARCHITECTS
SUNDERLAND PEACOCK & ASSOCIATES LTD.
HAZELMERE, PAULICO ROAD, CLITHEROE
LANCASHIRE, BB7 2AG
T 01200 423178 F 01200 427328
E info@sunderlandpeacock.com
www.sunderlandpeacock.com



6972 -P01D