



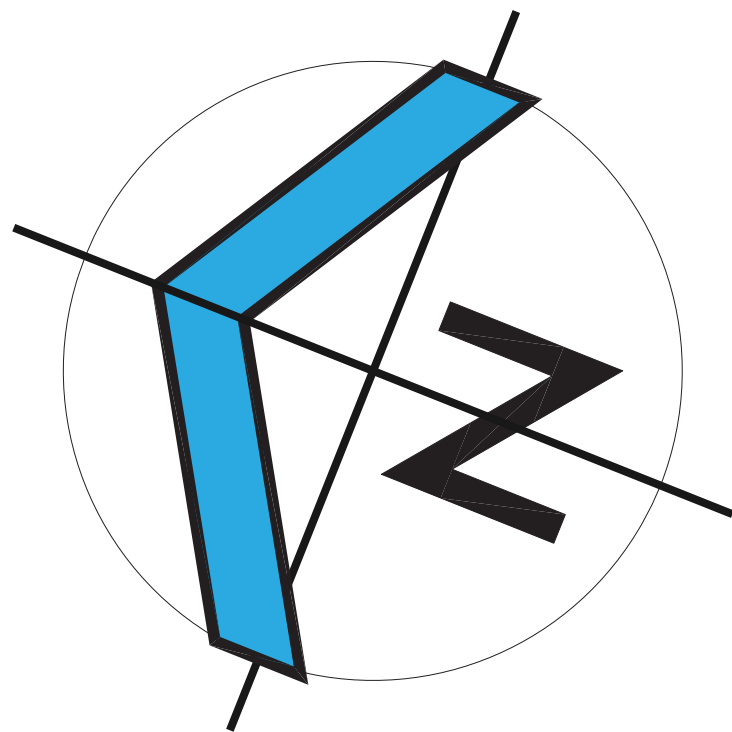

The Office
19 Naylor's Terrace
Belmont Village
Lancashire
BL7 8AP
01204 270 337
07969 175 357
acey68@hotmail.co.uk

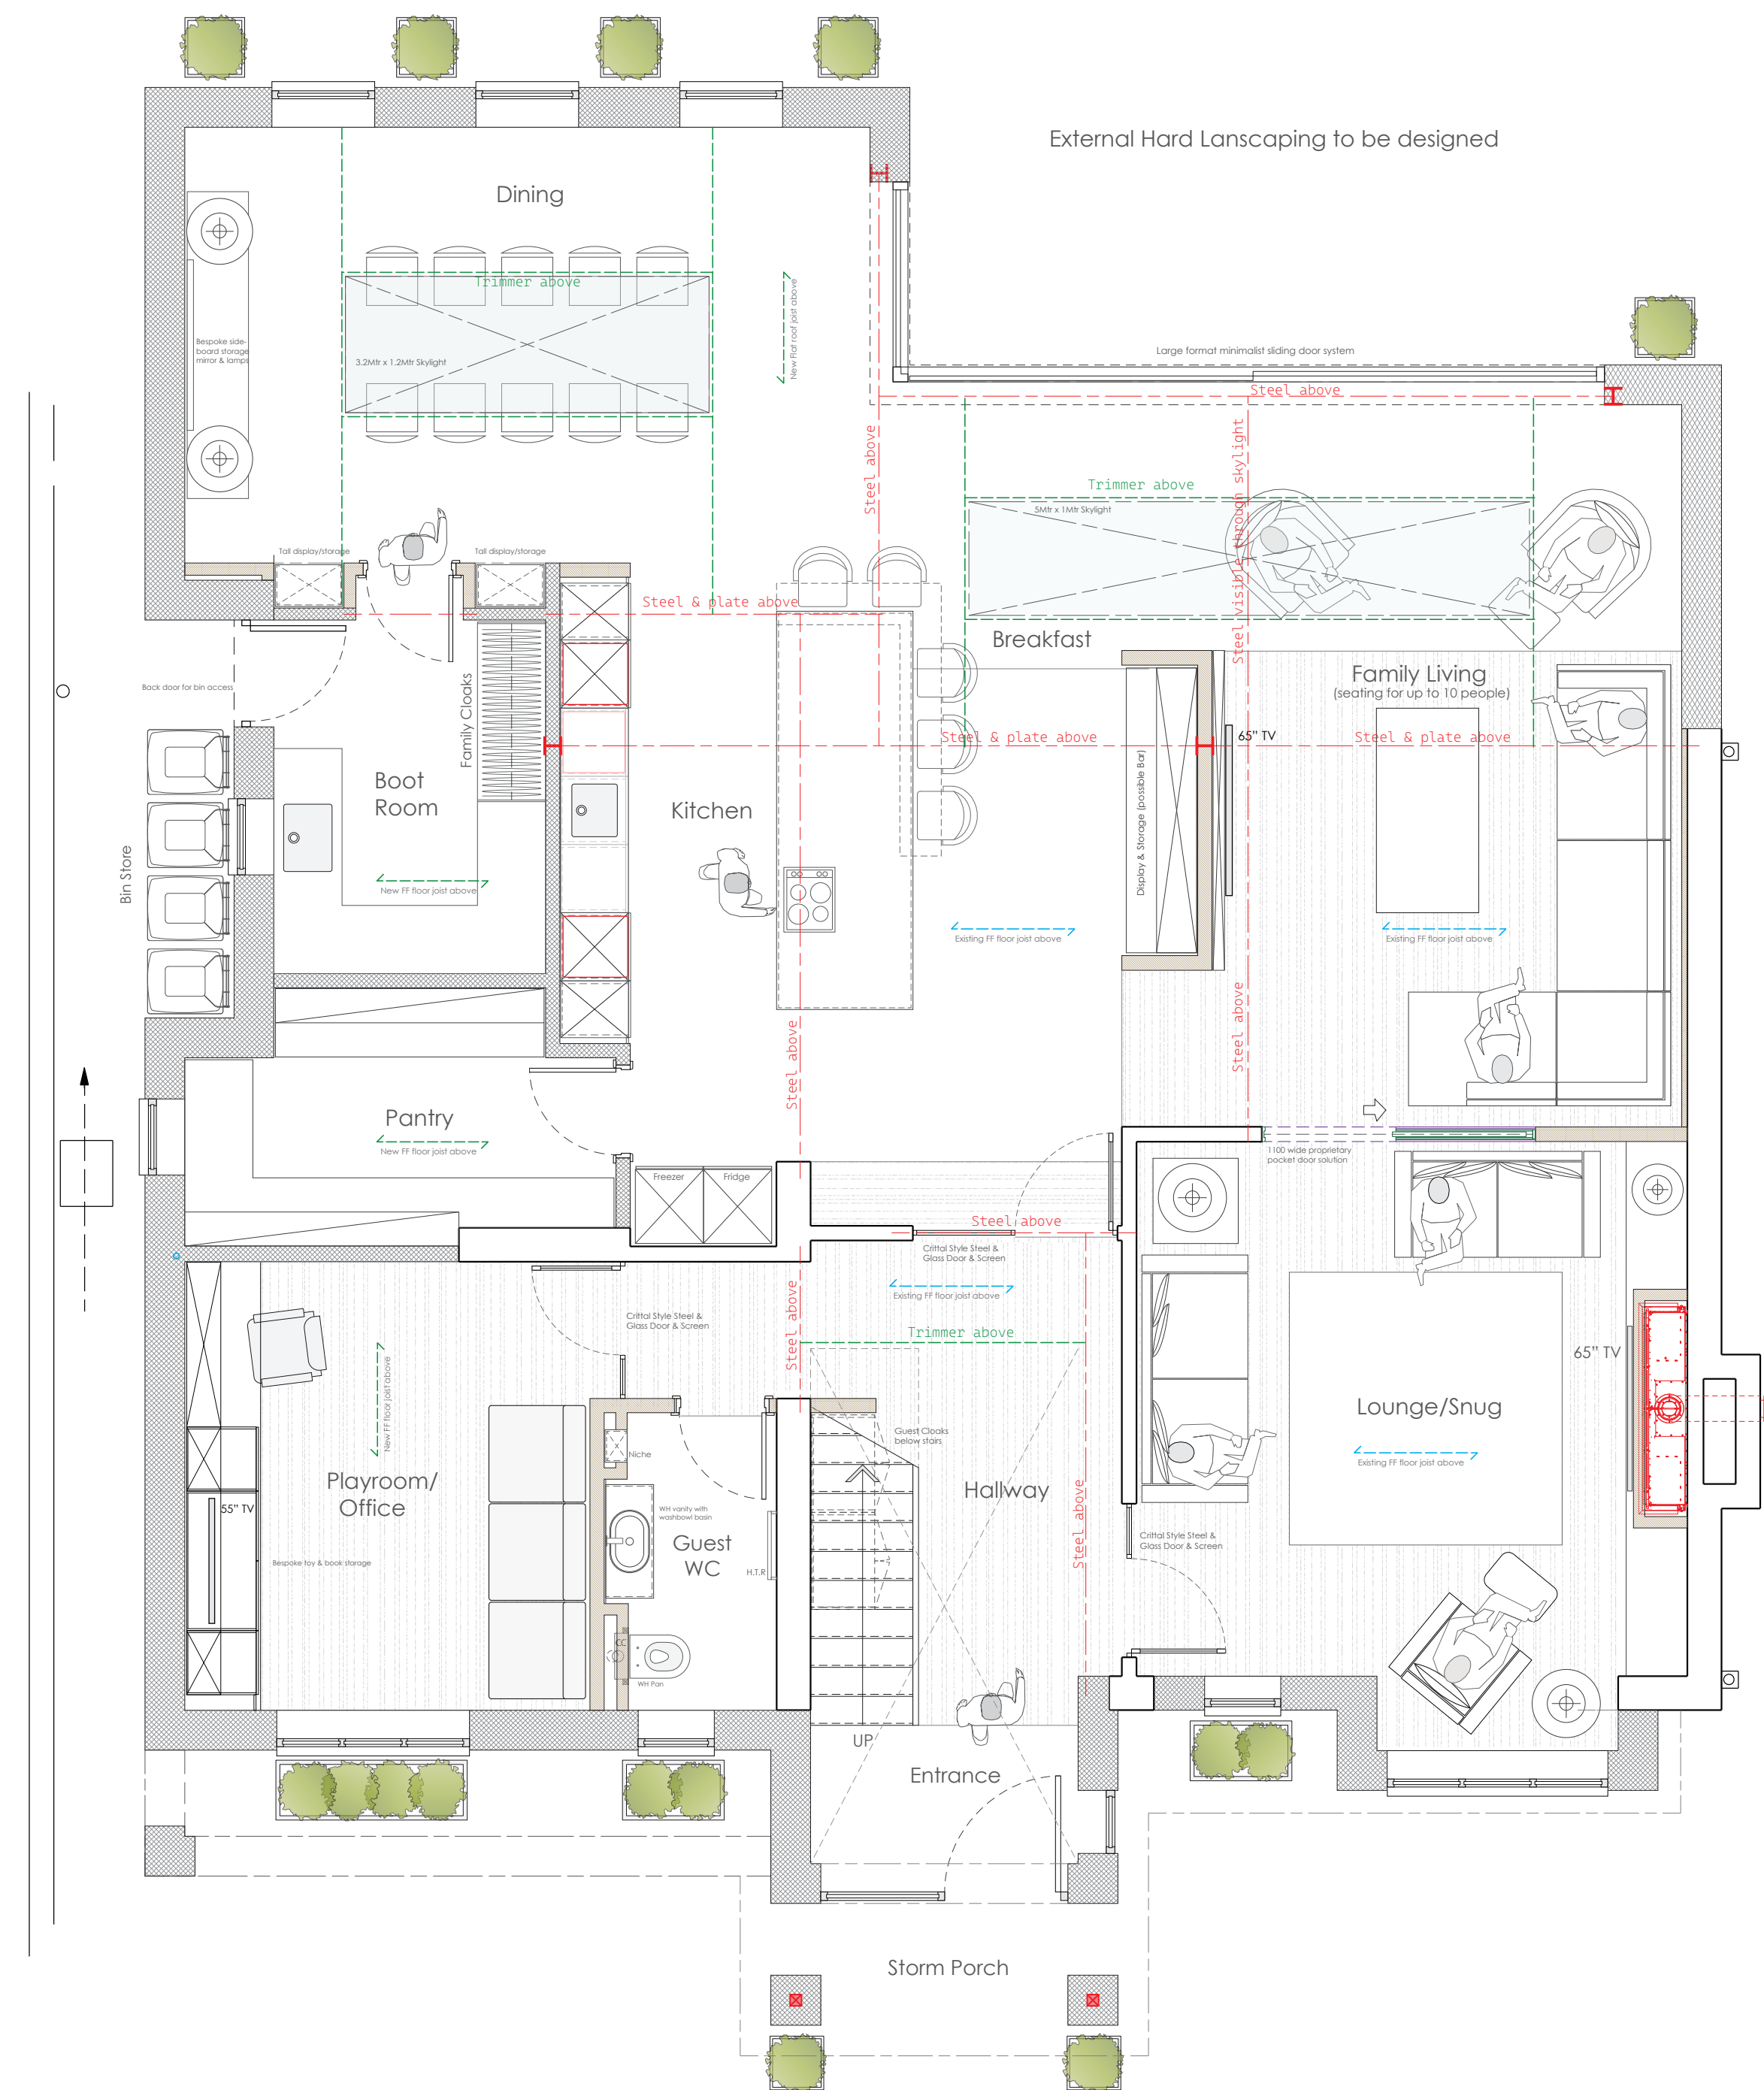

4, Ringley Close, Whitefield.
Mr & Mrs Crous
Proposed: Ground Floor Plan
Original scale 1 : 50 @ A1
Drawing No 2234/5