
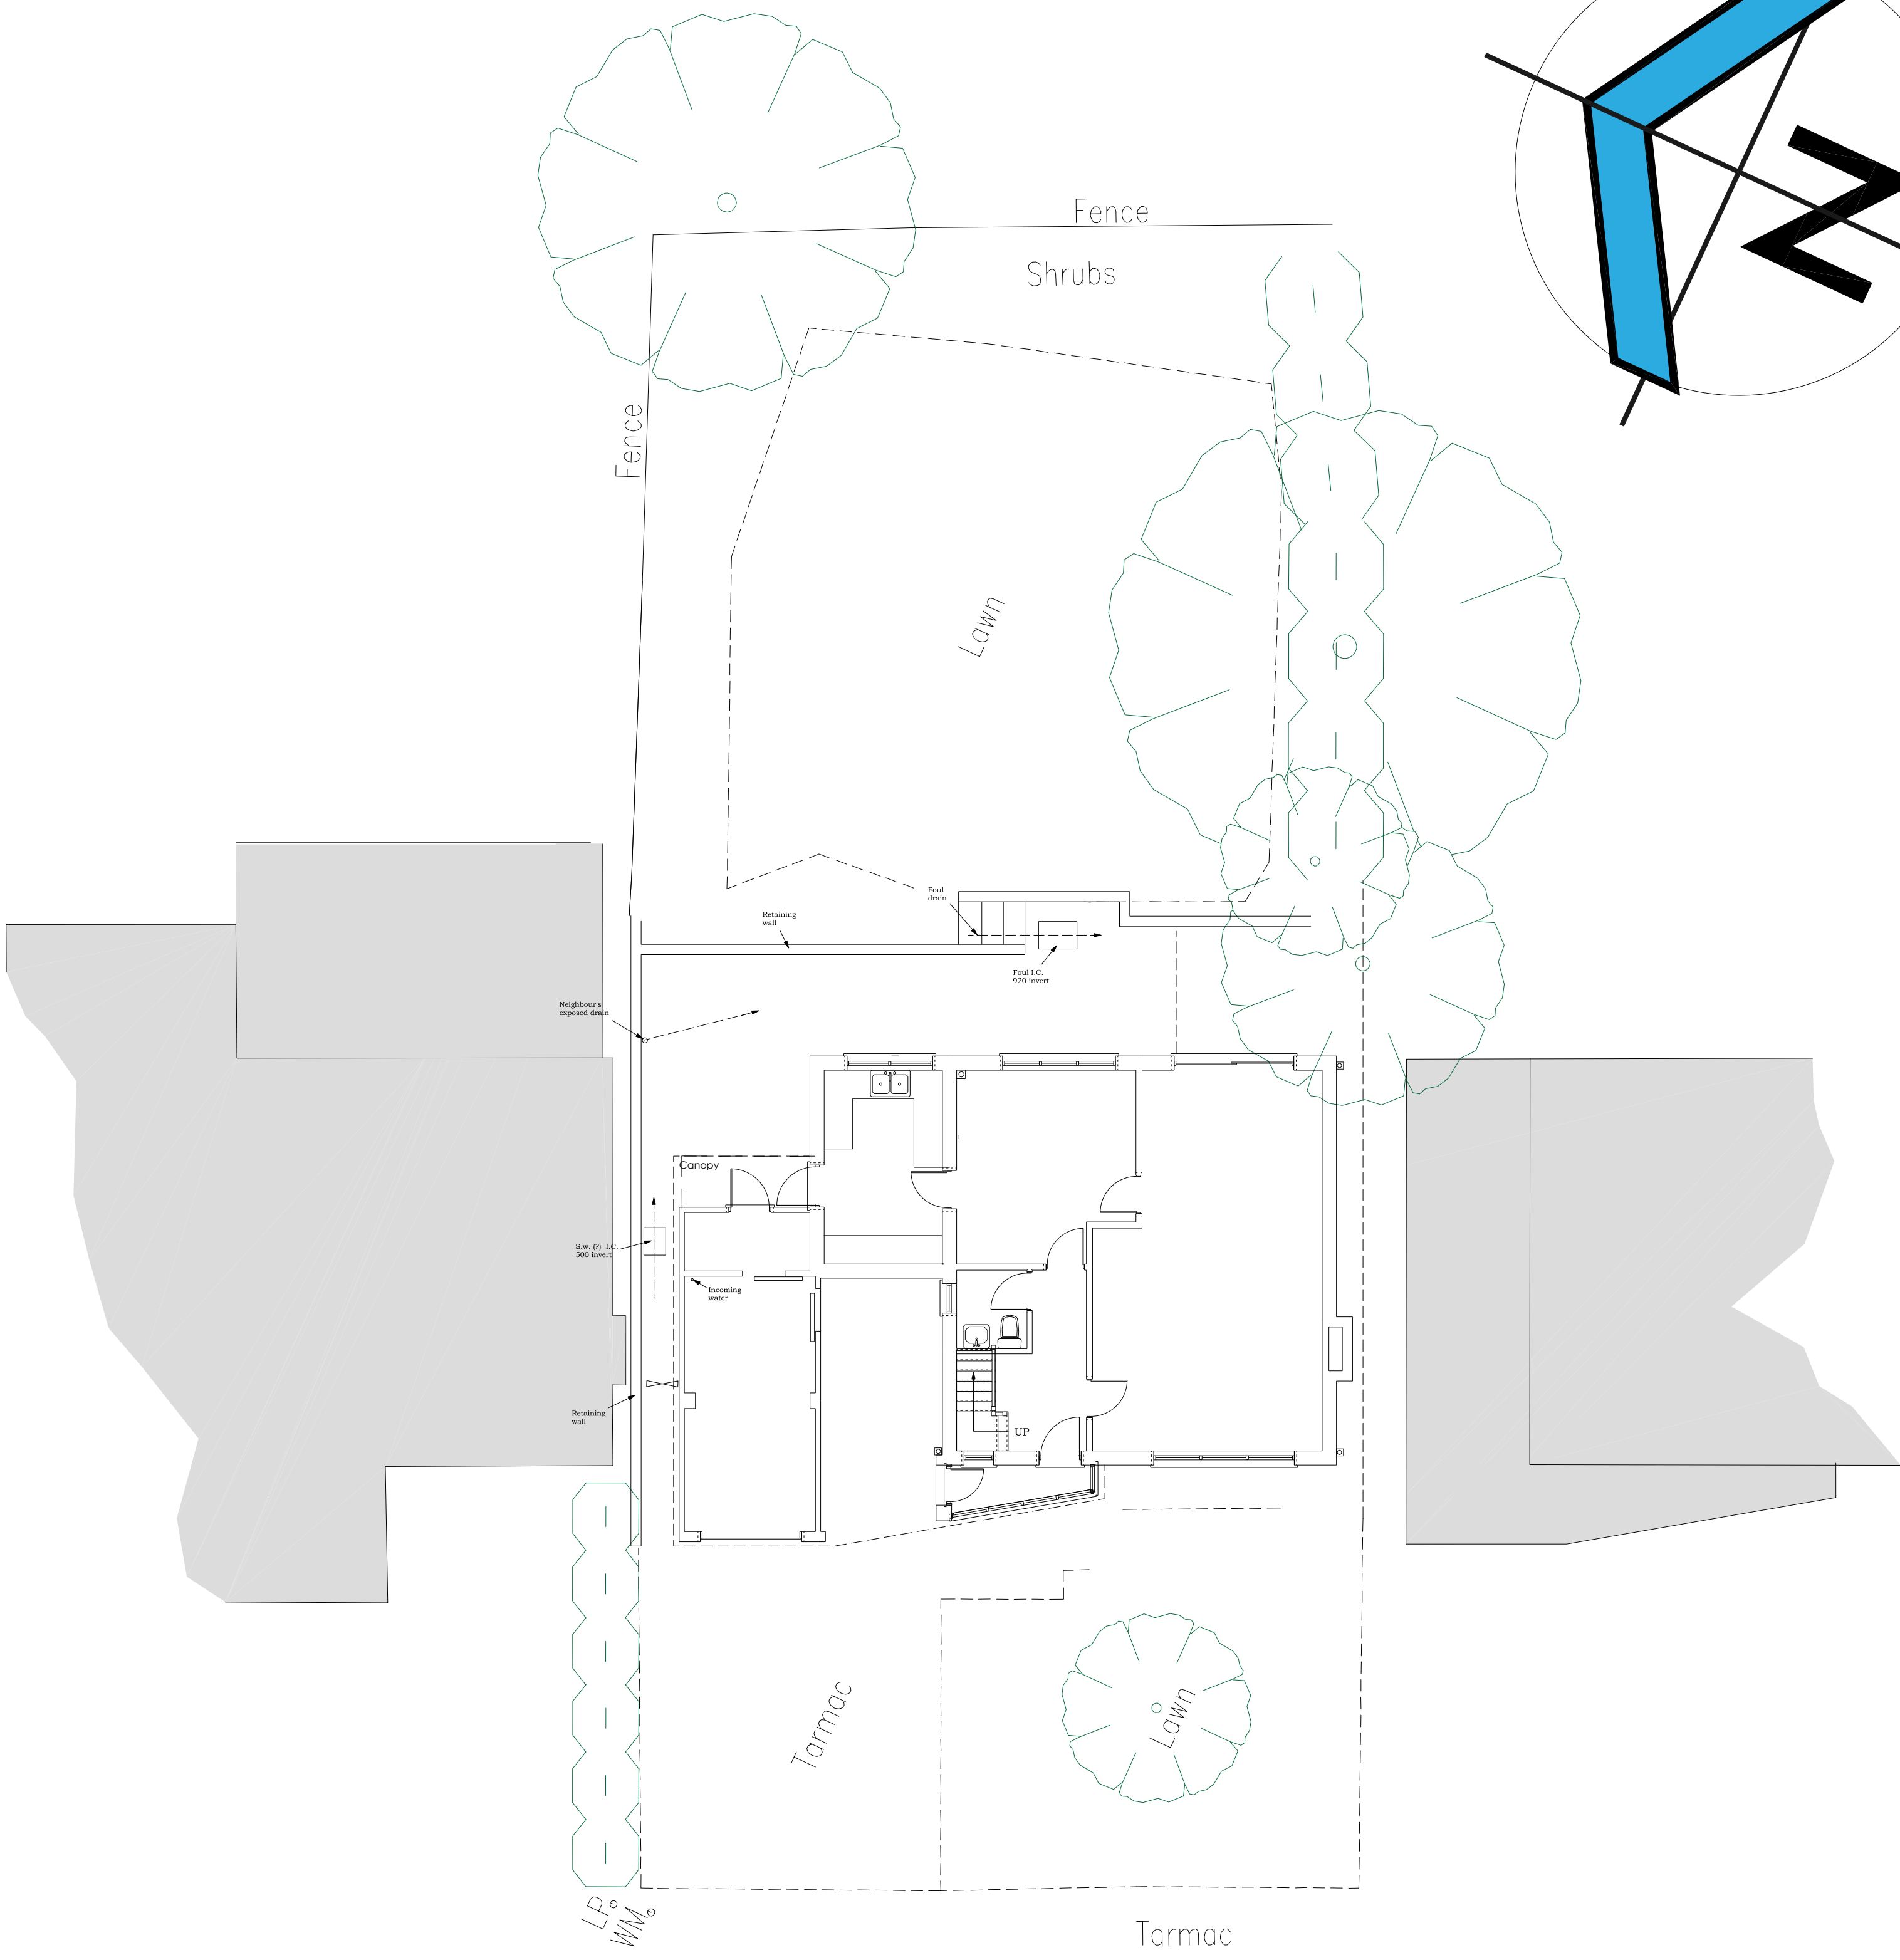


379850E

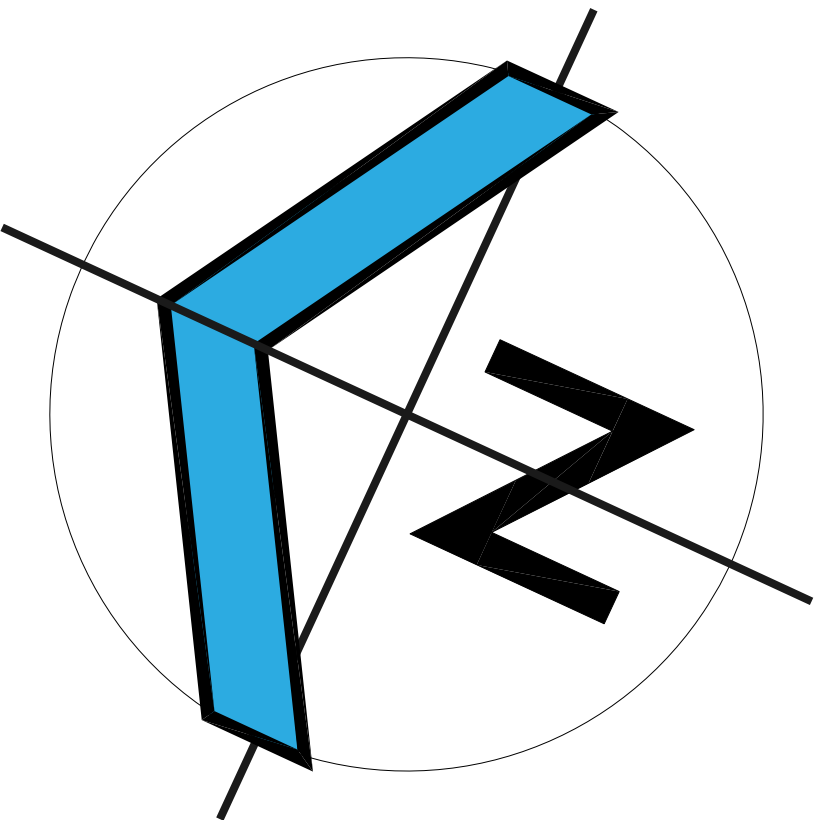

R I N G L E Y C L O S E

The Office
19 Naylor's Terrace
Belmont Village
Lancashire
BL7 8AP
01204 270 337
07969 175 357
acey68@hotmail.co.uk

4, Ringley Close, Whitefield.
Mr & Mrs Crous
Existing: Site Plan
Original scale 1 : 1 0 0 @ A1
Drawing No 2234/8

