





EXISTING SOUTH WEST FACING FRONT ELEVATION

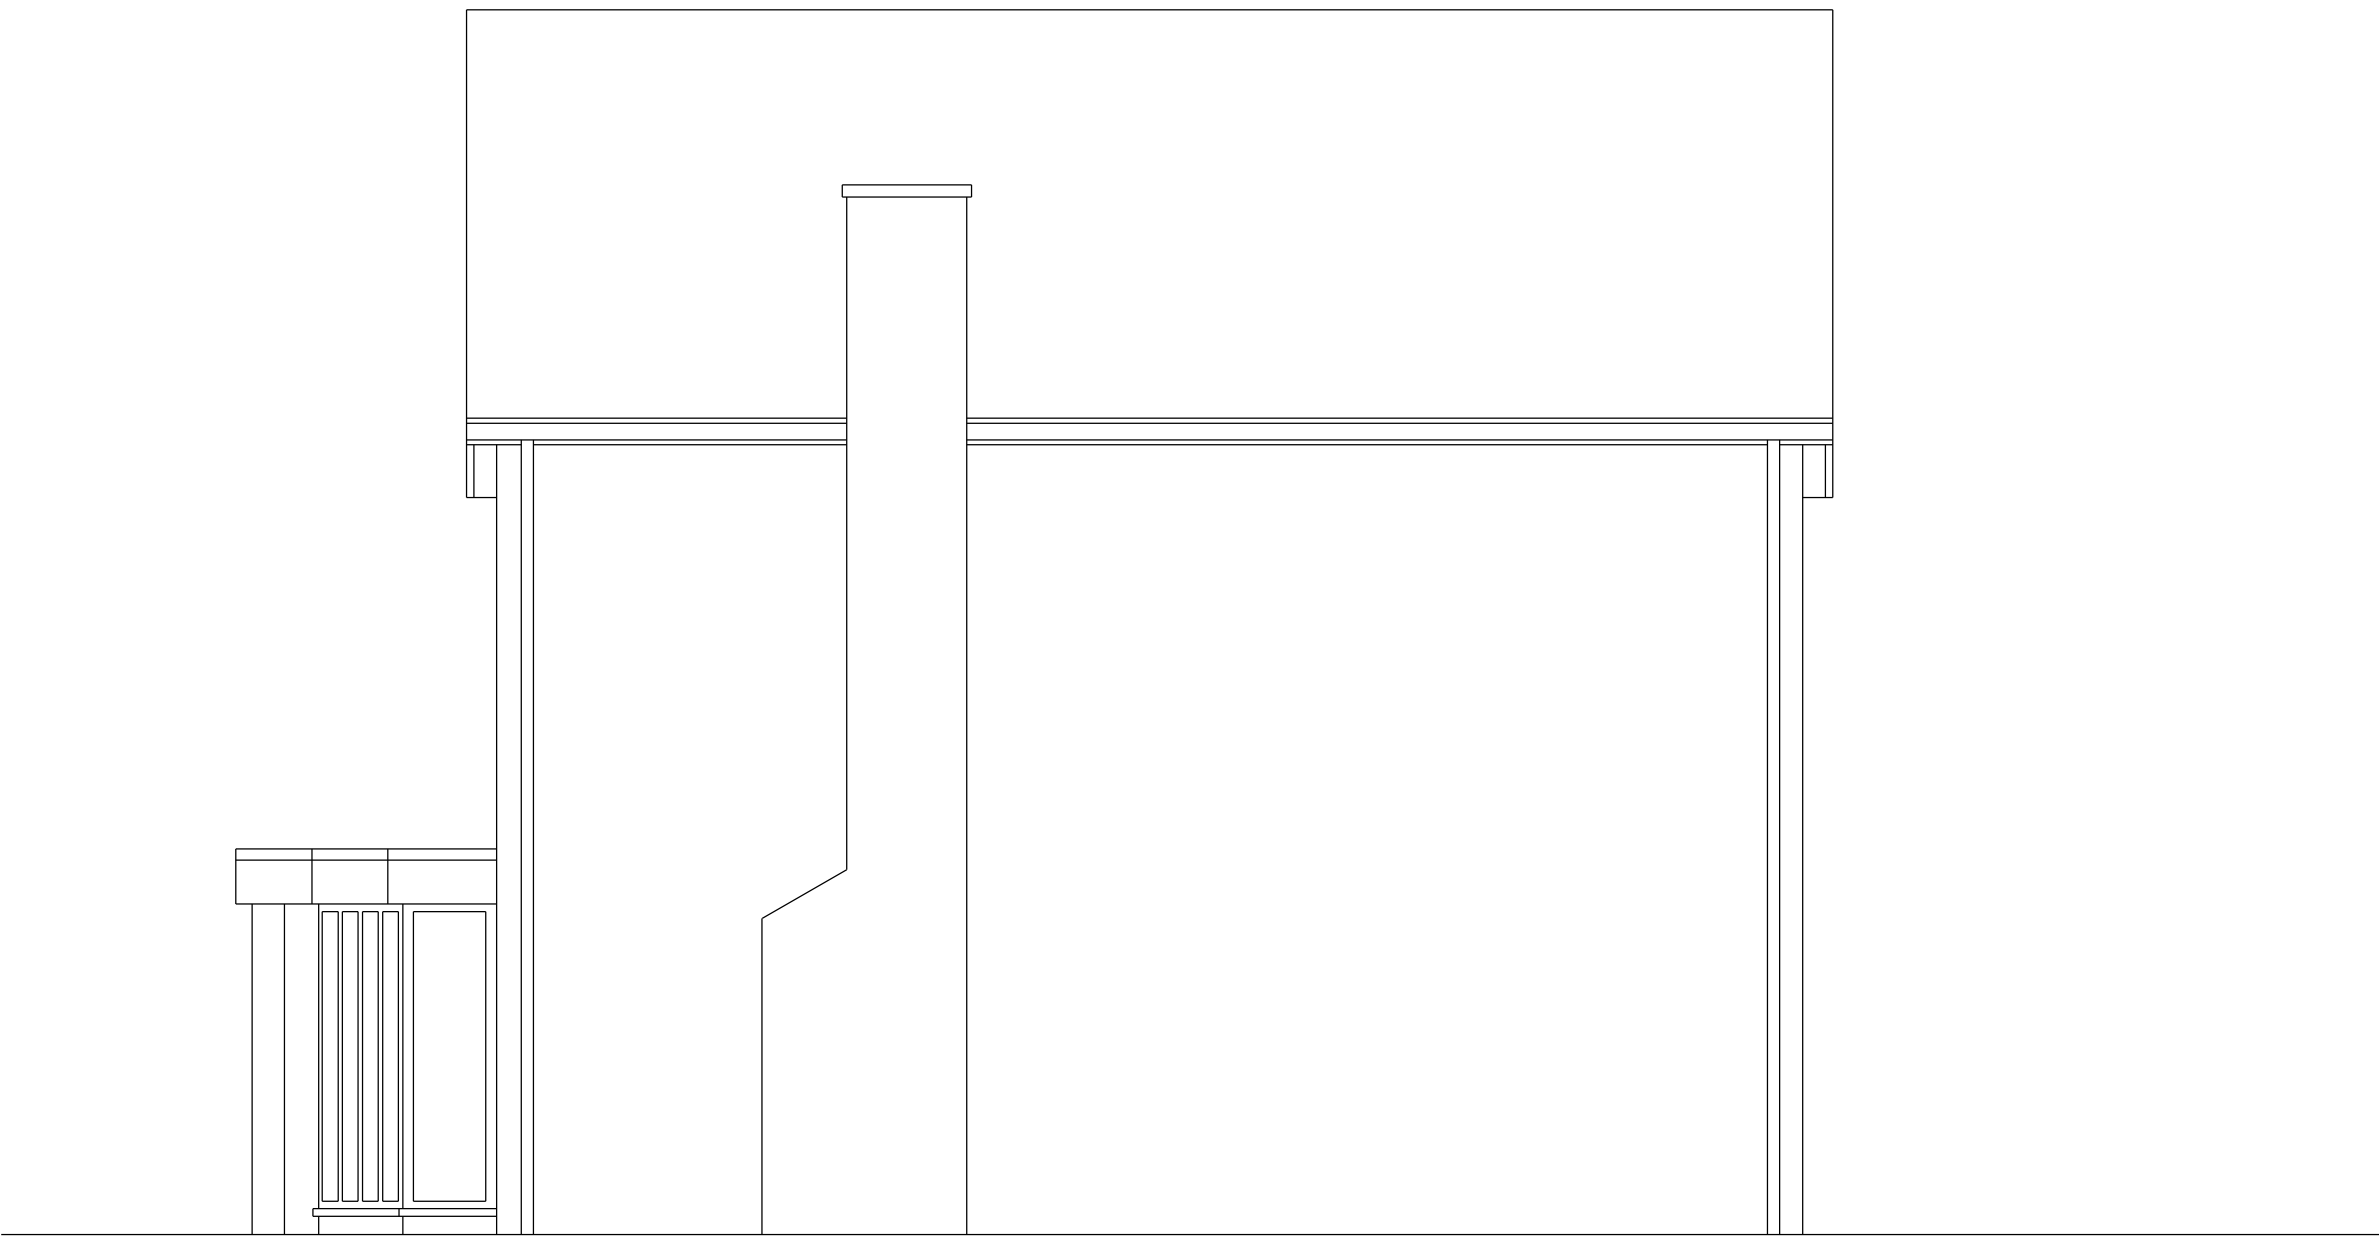

EXISTING SOUTH EAST FACING SIDE ELEVATION




EXISTING NORTH EAST FACING REAR ELEVATION

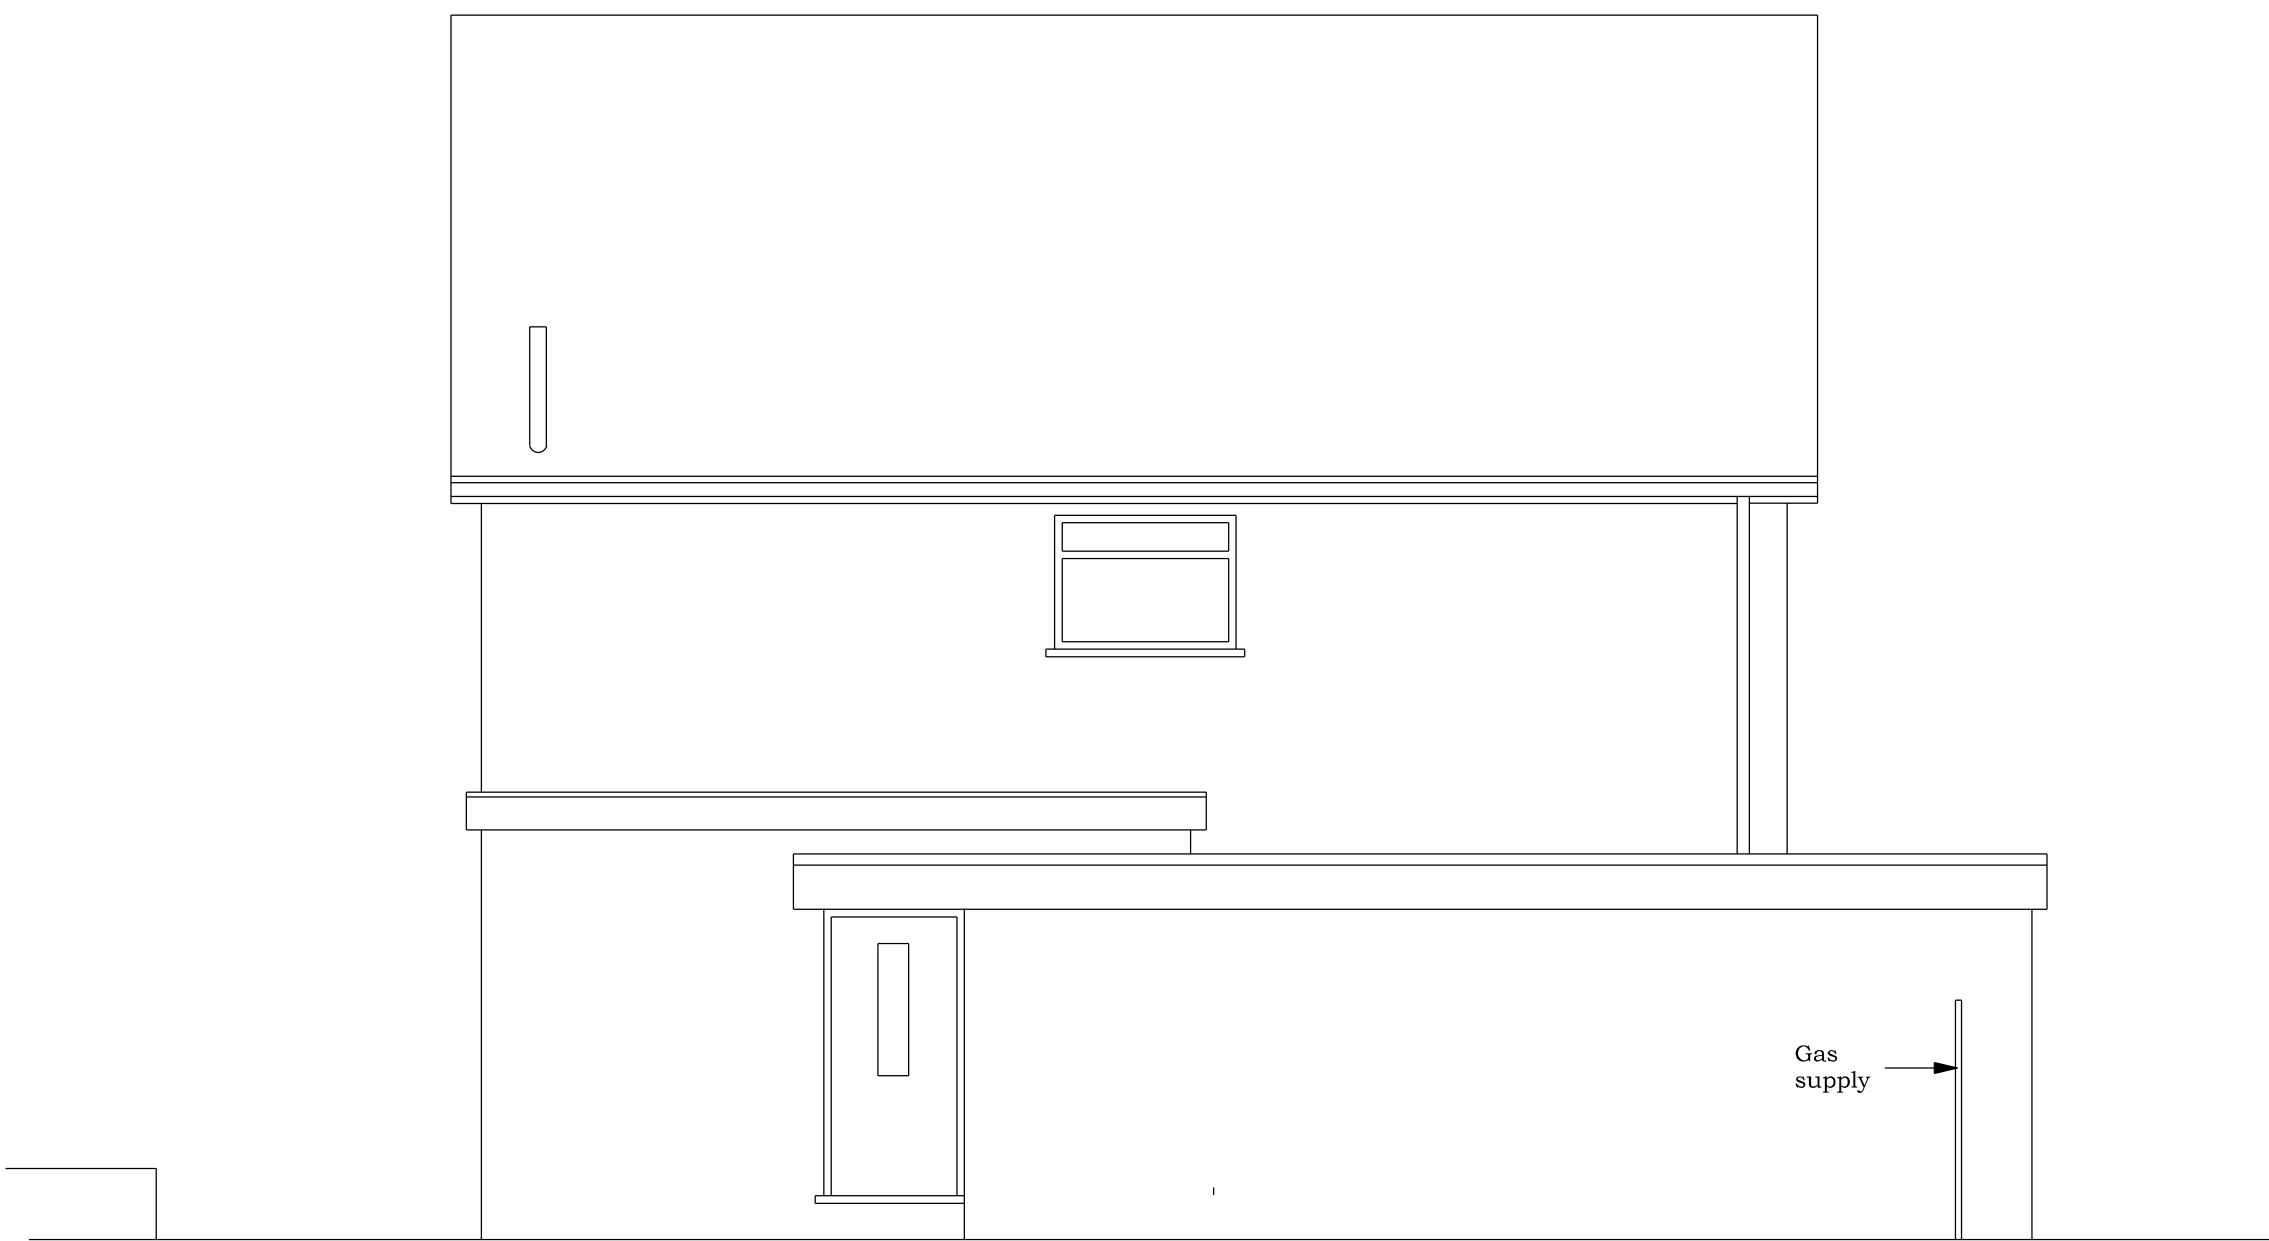

EXISTING NORTH WEST FACING SIDE ELEVATION

BRADLEY BUILDING DESIGN LTD.
KEEPERS COTTAGE,
LYME PARK,
DISLEY,
STOCKPORT.
SK12 2NS.
01625 858244
Mob 07989 326039
bradleybuildingdesign@btopenworld.com

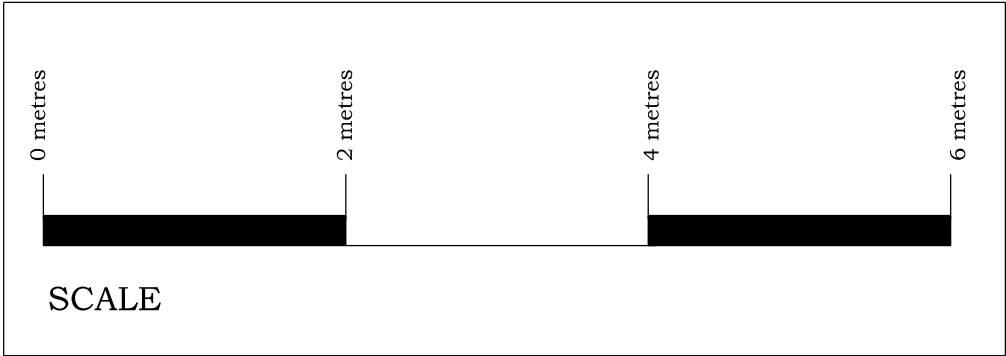

EXISTING ELEVATIONS
PROPOSED DWELLING REFURBISHMENT & MODIFICATIONS
for
Mr. & Mrs J. CROUS,
at
4, RINGLEY CLOSE,
WHITEFIELD,
M45 7HR
Scale 1:50 @ A1
Date MAY 2024
Drawing Number 2234/1