



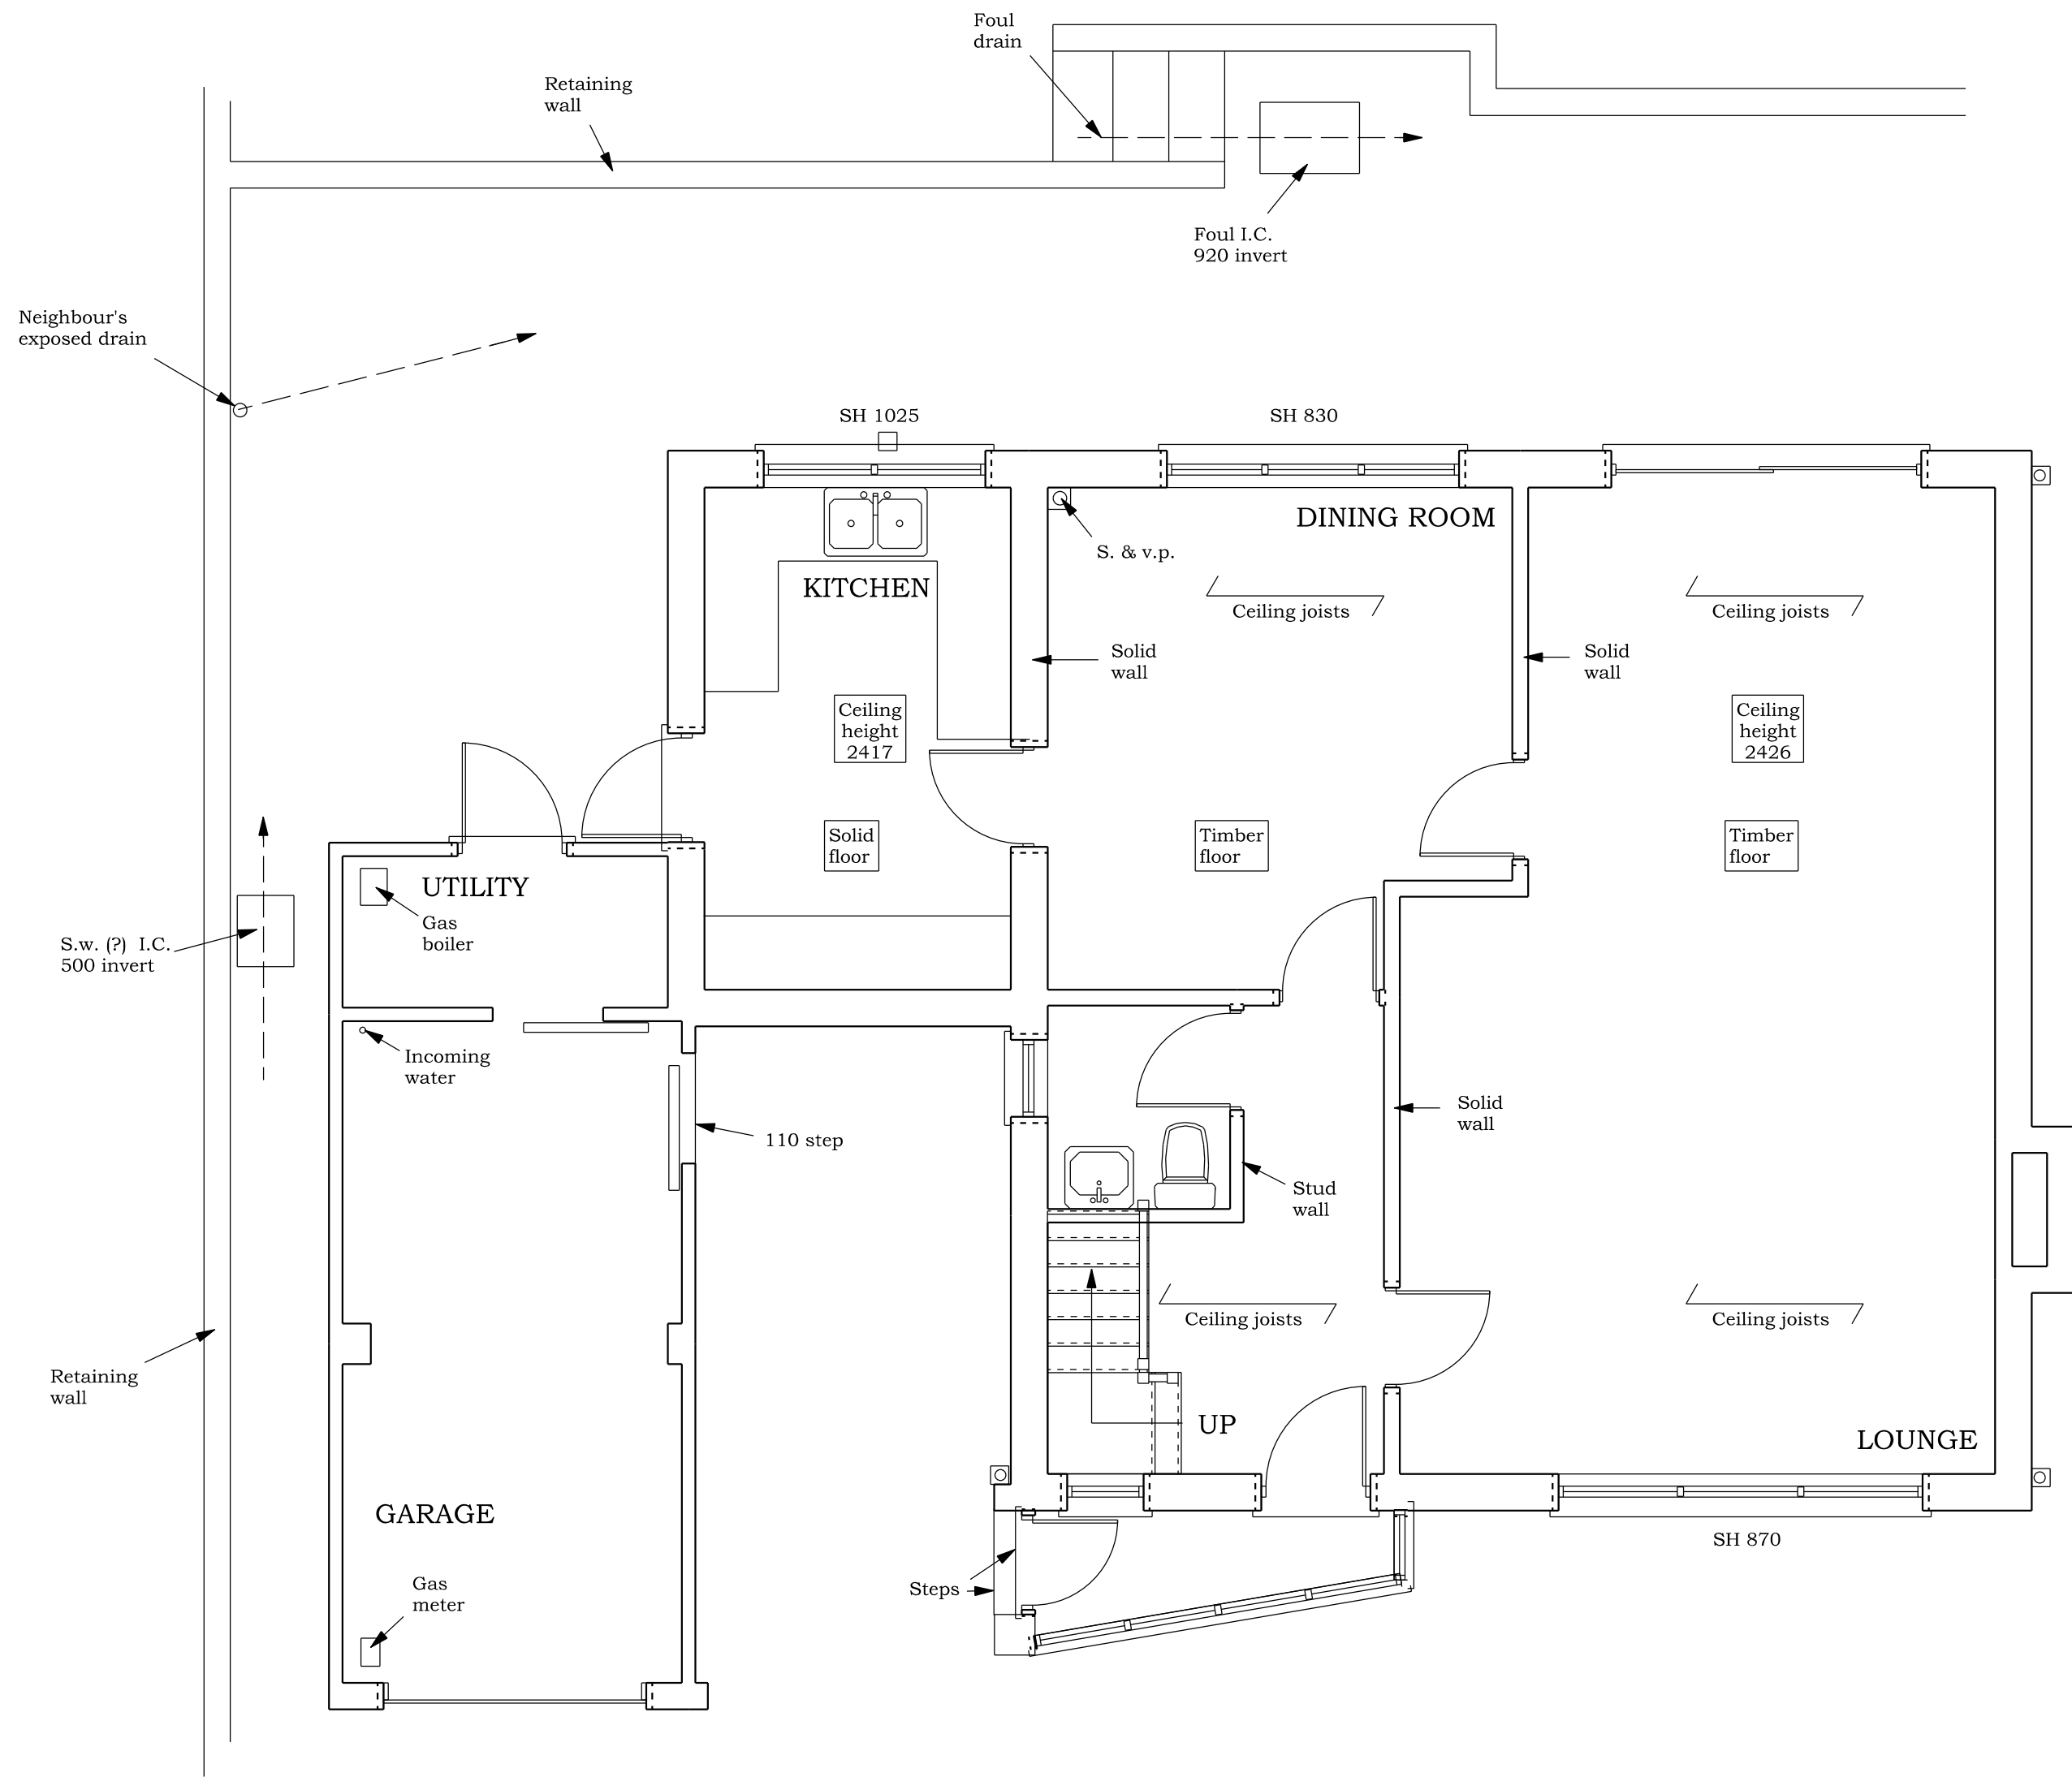


EXISTING GROUND FLOOR PLAN

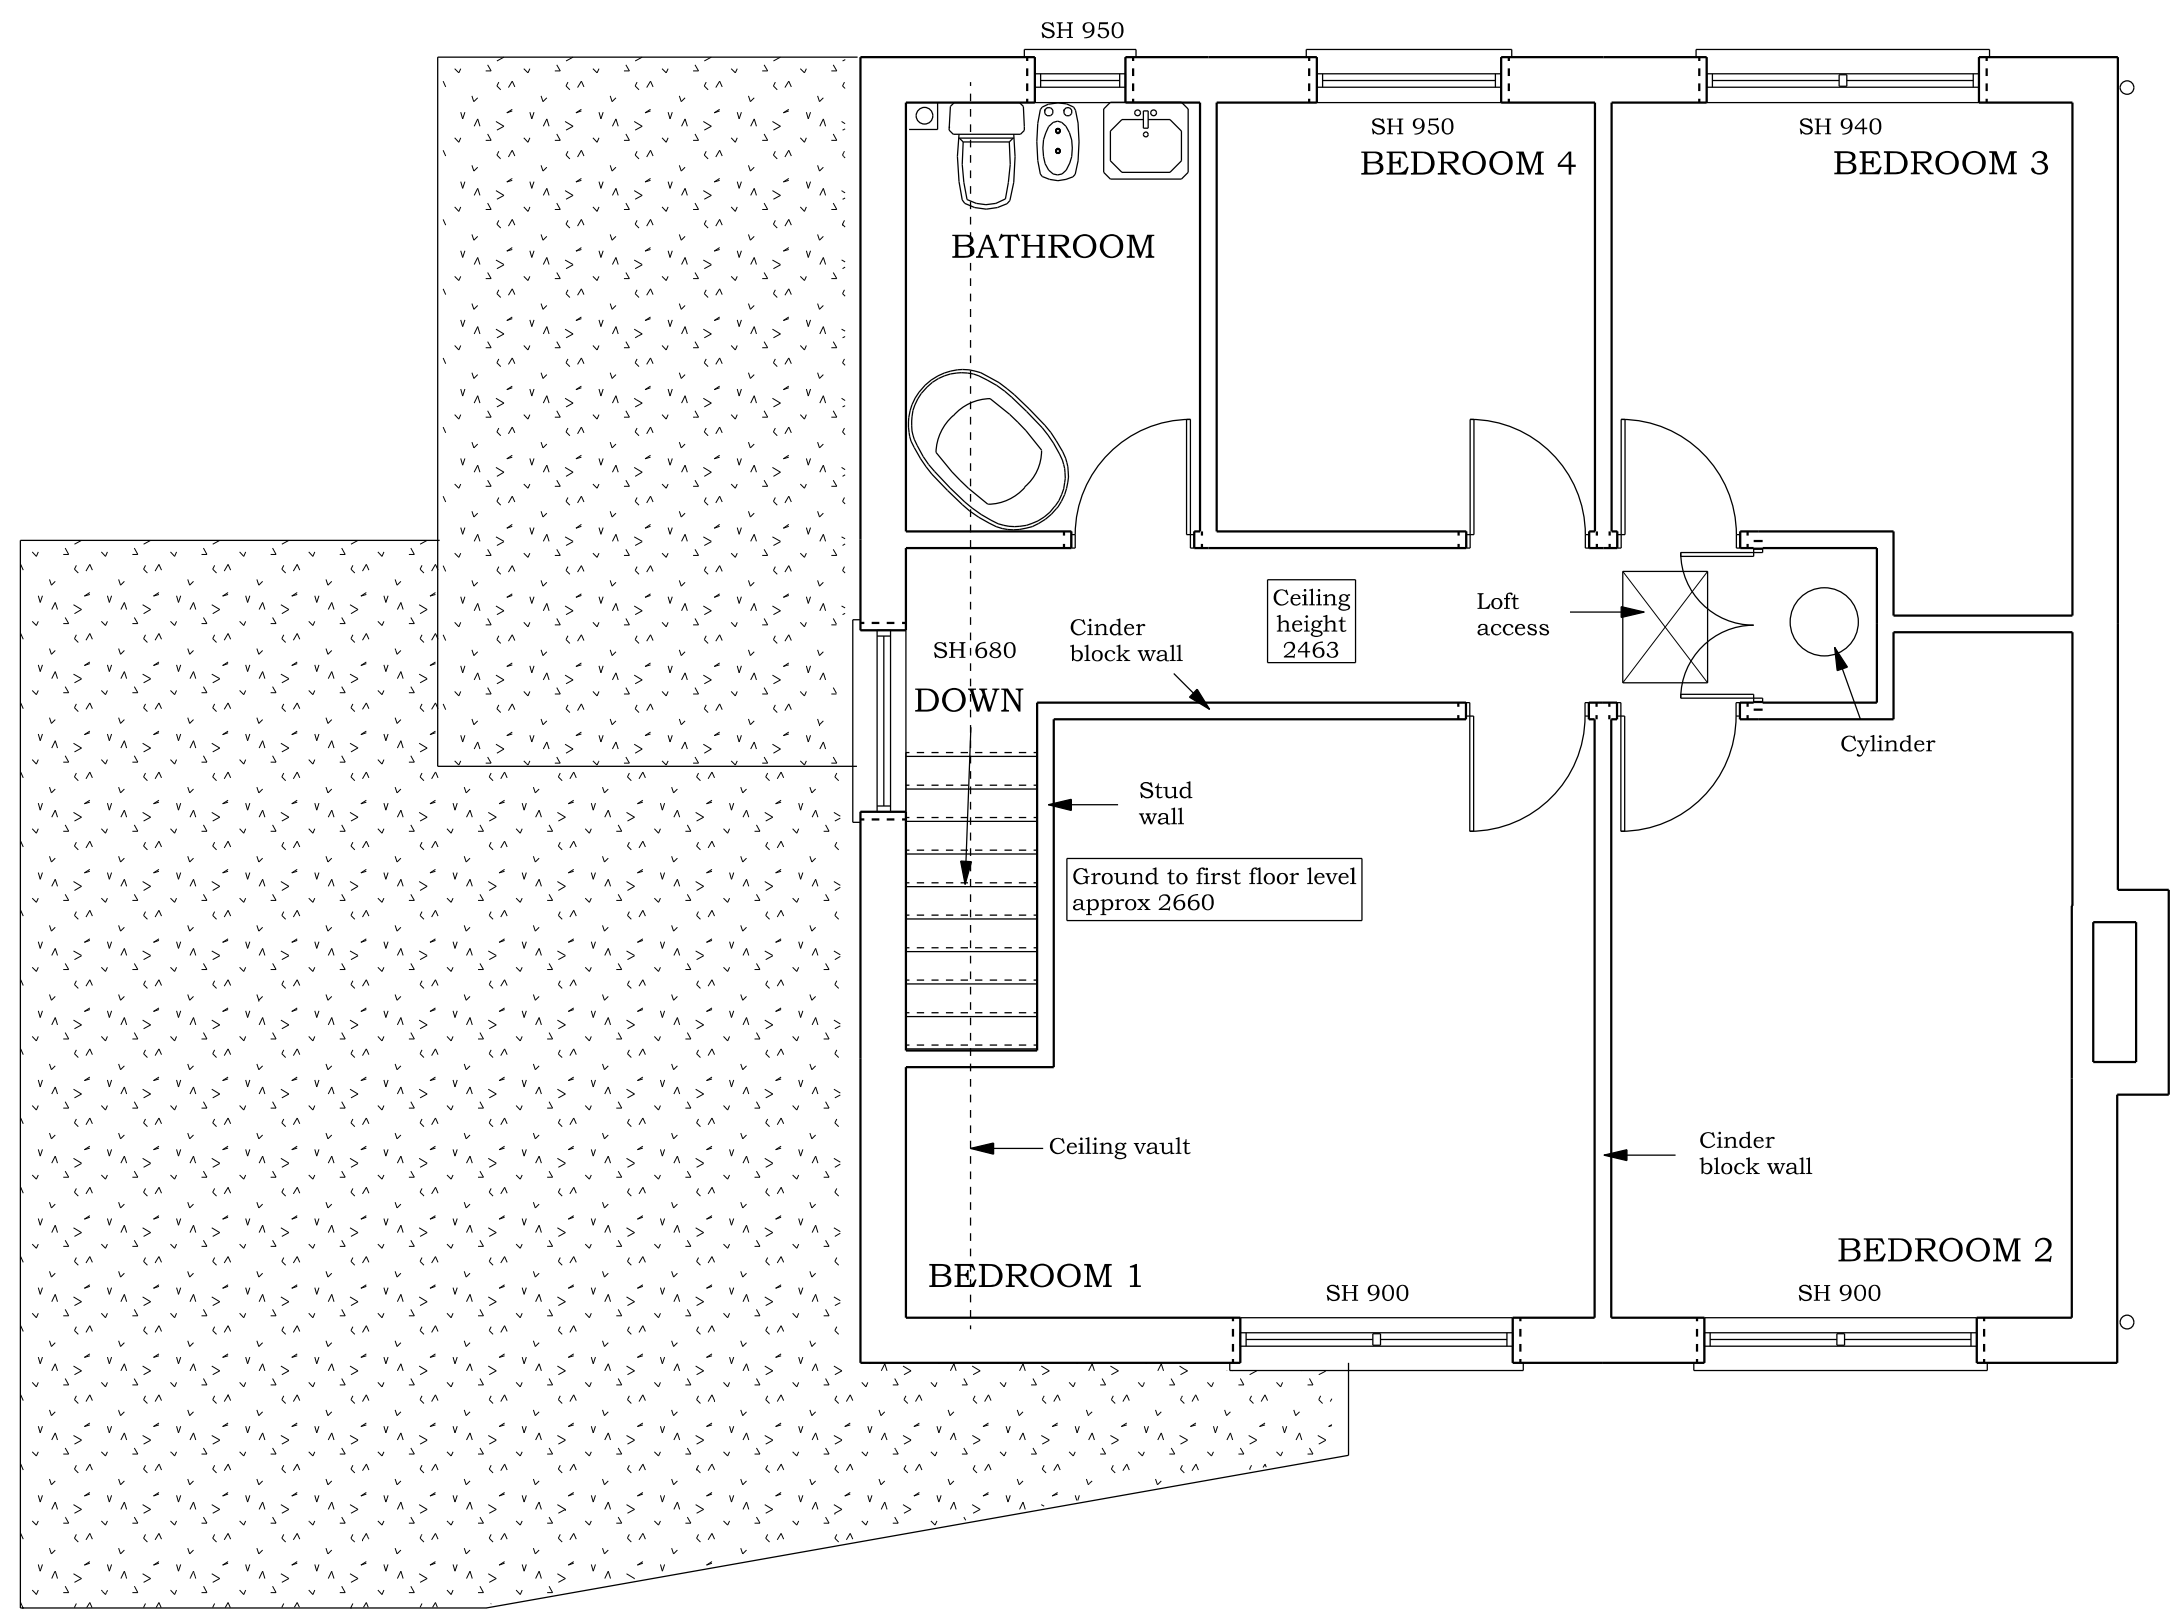

EXISTING FIRST FLOOR PLAN

BRADLEY BUILDING DESIGN LTD.
KEEPERS COTTAGE,
LYME PARK,
DISLEY,
STOCKPORT.
SK12 2NS.
01625 858244
Mob 07989 326039
bradleybuildingdesign@btopenworld.com

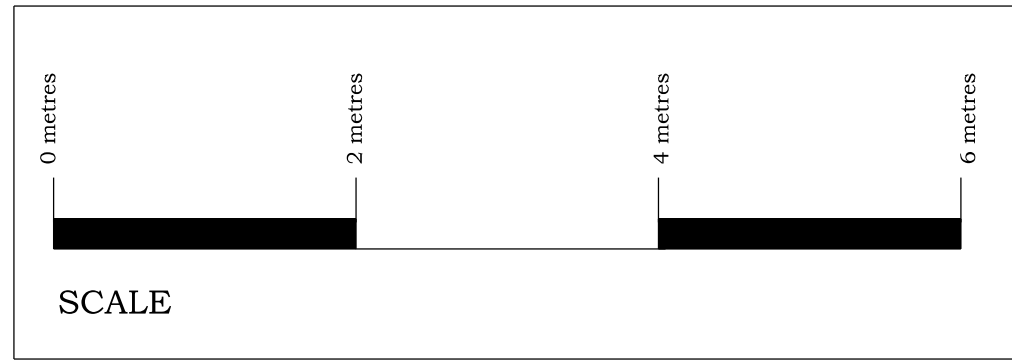

EXISTING FLOOR PLANS
PROPOSED DWELLING REFURBISHMENT & MODIFICATIONS
for
Mr. & Mrs J. CROUS,
at
4, RINGLEY CLOSE,
WHITEFIELD,
M45 7HR
Scale 1:50 @ A1
Date MAY 2024
Drawing Number 2234/2