




LIVING

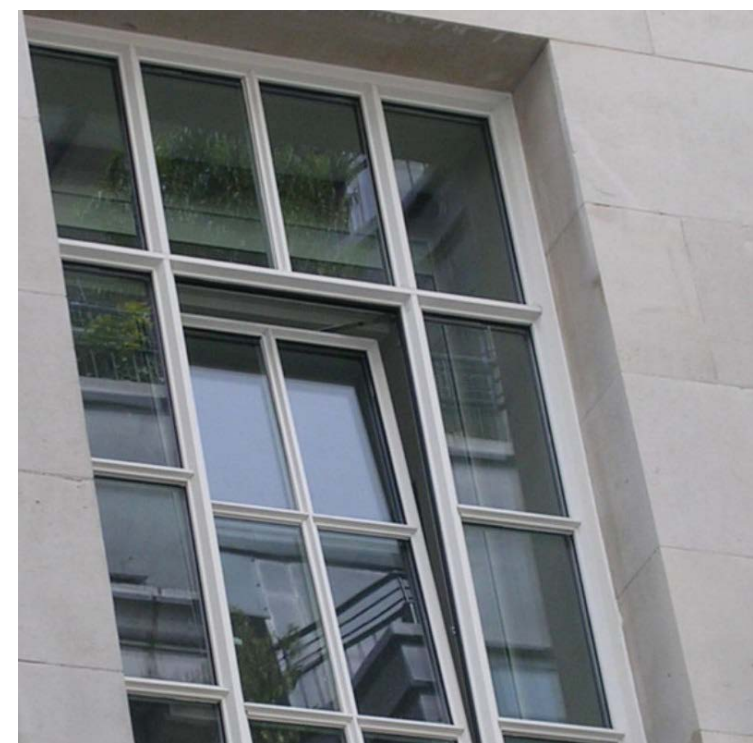

SL38 Steel Look Aluminium windows Ral 7047



Smoked forum Branco facing brick with recessed chariot pointing



Ral 7047 Windows & architectural detailing



Pale grey Monocouche render



Natural Slate Roof cover

PROPOSED CONSTRUCTION MATERIAL LEGEND:

1. Natural Slate Roofing with mitred hips and lead valley detailing
2. New Facing brick elevations: Weinerberger Smoked Forum Branco.
3. Parex monorex Render system in pale warm Grey
4. New Ral 7047 'Steel-Look' aluminium windows SL38 by Reynaers
5. Standing-seam Zinc Cladding in slate grey by specialist

4, RINGLEY CLOSE.



SOUTH WEST FACING FRONT ELEVATION.



NORTH WEST FACING SIDE ELEVATION.

The Office
19 Naylor's Terrace
Belmont Village
Lancashire
BL7 8AP
01204 270 337
07969 175 357
acey68@hotmail.co.uk

4, Ringley Close, Whitefield.
Mr & Mrs Crous
Proposed:
South West facing Front &
North west facing Side Elevations
Original scale 1 : 50 @ A1
Drawing No 2234/3

4, RINGLEY CLOSE.

andrewclare LIVING

