



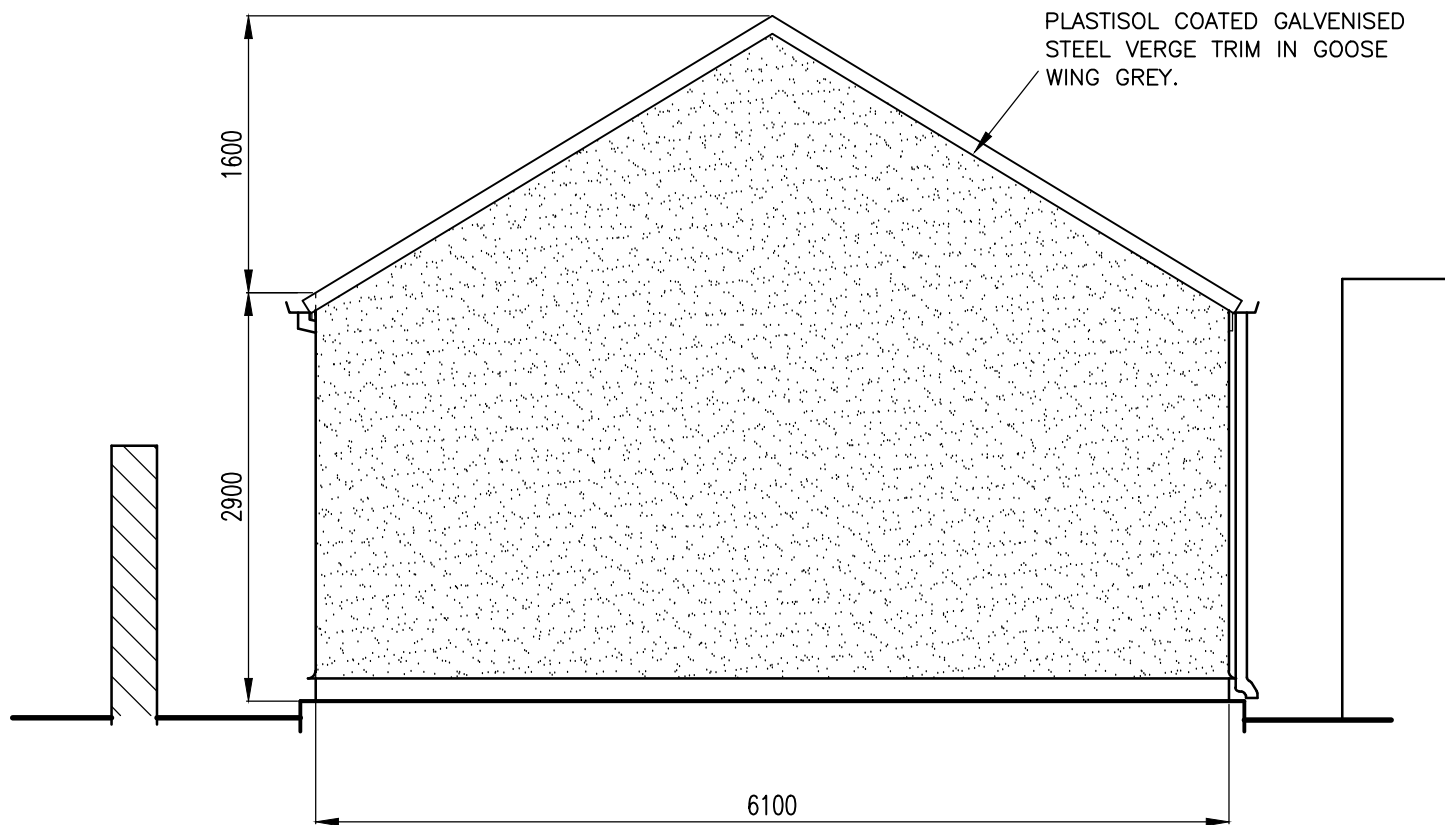

WEST ELEVATION
1:50

NOTES

- DO NOT SCALE FROM THIS DRAWING. ANY DIMENSIONAL DISCREPANCIES TO BE REPORTED TO THE ENGINEERS.
- THIS DRAWING TO BE READ IN CONJUNCTION WITH ALL RELEVANT ENGINEERS DRAWINGS AND SPECIFICATIONS.
- ALL MATERIALS AND WORKMANSHIP SHALL BE IN ACCORDANCE WITH THE RELEVANT SPECIFICATIONS AND BRITISH STANDARDS.
- WALLS ARE TO BE FORMED FROM PLASMOR FIBOLITE 7.3N BLOCKWORK WITH K-REND RENDERED FINISH, COLOUR TO BE AGREED. BLOCKWORK TO BE PAINTED WITH BITUMEN BELOW RENDER.
- ROOF TO BE FORMED FROM SINGLE SKIN PLASTISOL COATED BOX PROFILE STEEL SHEETING. COLOUR - GOOSEWING GREY BS:10A05. ROOF CLADDING TO BE UNDERDRAWN WITH AN ANTI-CONDENSATION LINER.
- GUTTERING AND RAINWATER DOWN PIPE TO BE FORMED IN BLACK UPVC 114mm SQUARE SECTION.

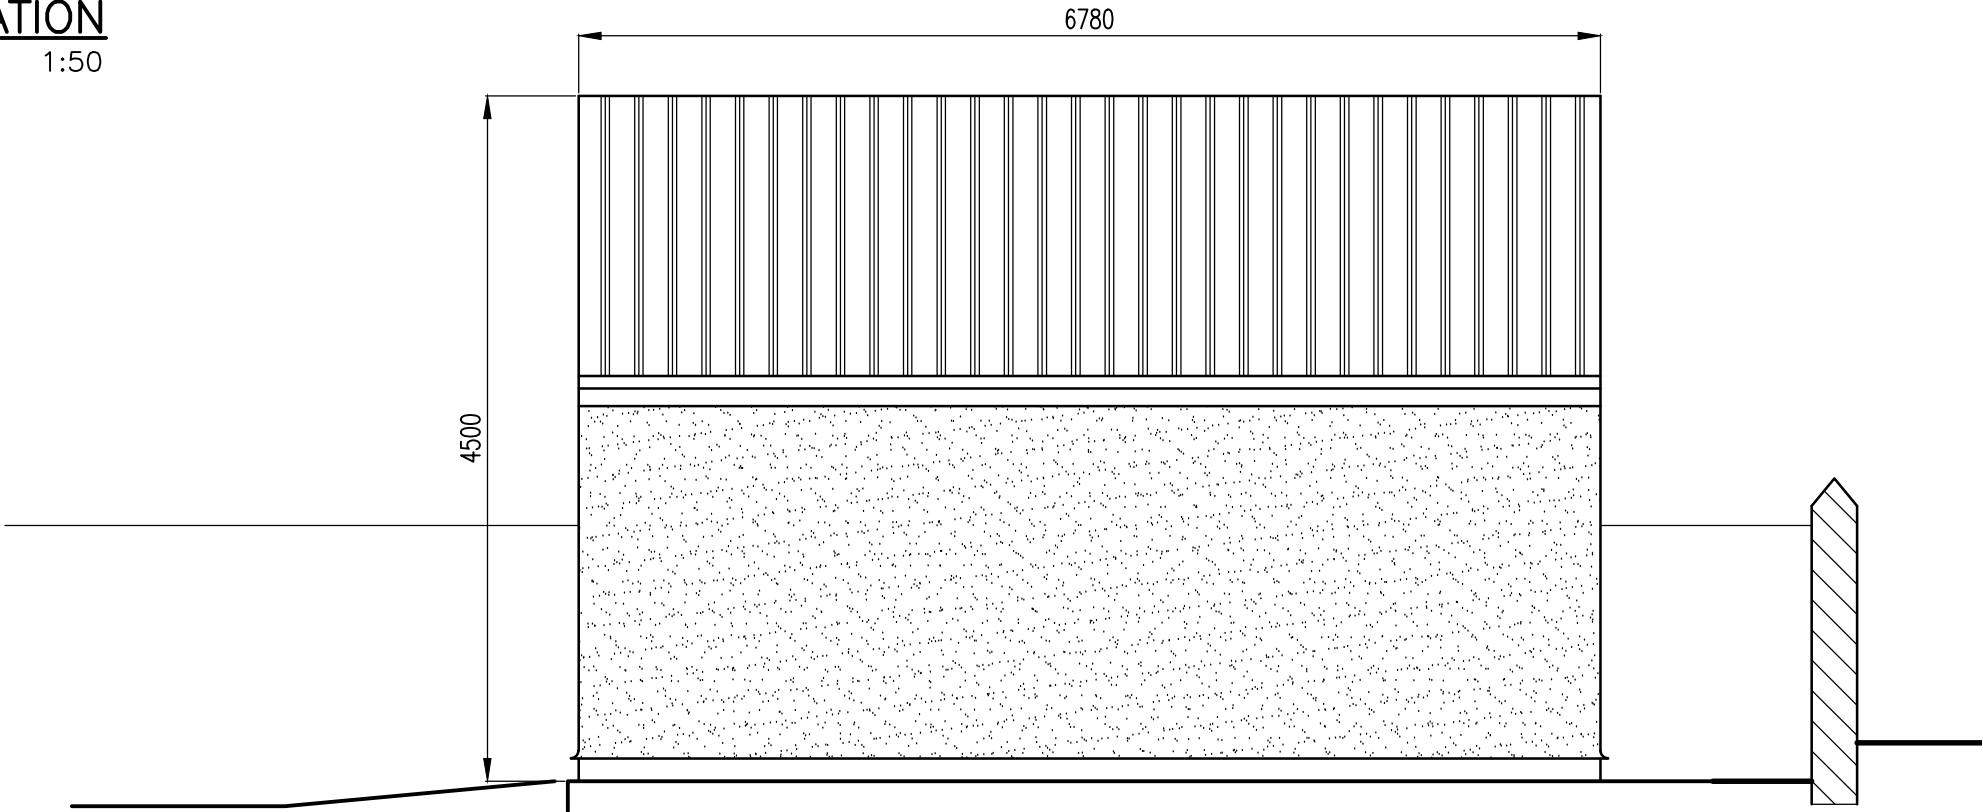

NORTH ELEVATION
1:50

status			
PLANNING			
D	Walls changed to rendered blockwork	ARC	30.11.24
C	Scheme redesigned	ARC	12.08.23
B	Wall cladding changed to Siberian Larch timber	ARC	18.07.19
A	Issued for Planning	ARC	24.06.19
revision		by	date

client		GREENMOUNT SCOUT GROUP	
project		PROPOSED NEW GARAGE GREENMOUNT OLD SCHOOL	
drawing		ELEVATIONS (Sheet 2 of 2)	
drawn	ARC	date	JUN 2019
approved		date	
scale	1:50	A3	
drawing no	203.108		
revision	D		
dept.			