



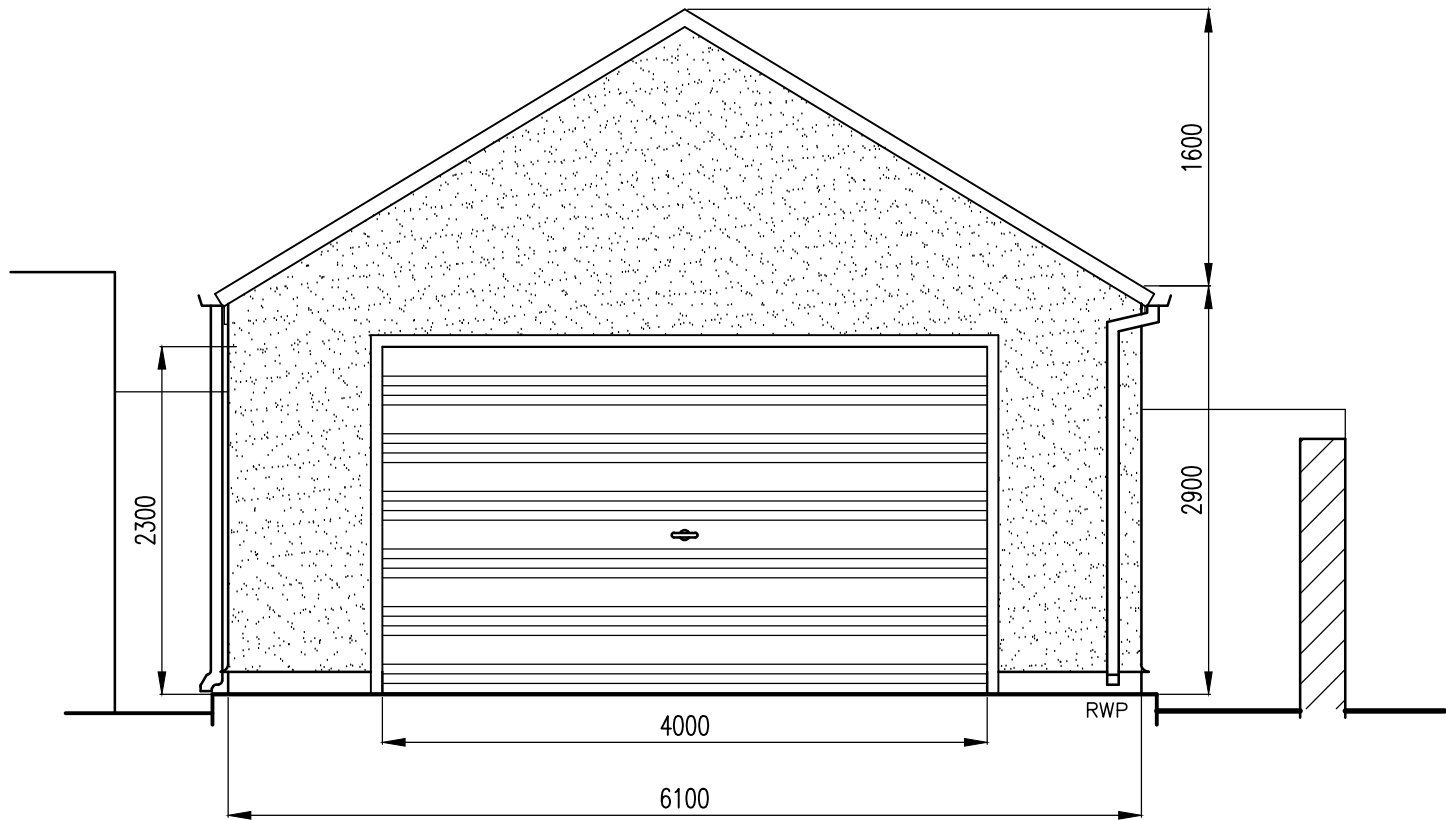

EAST ELEVATION
1:50

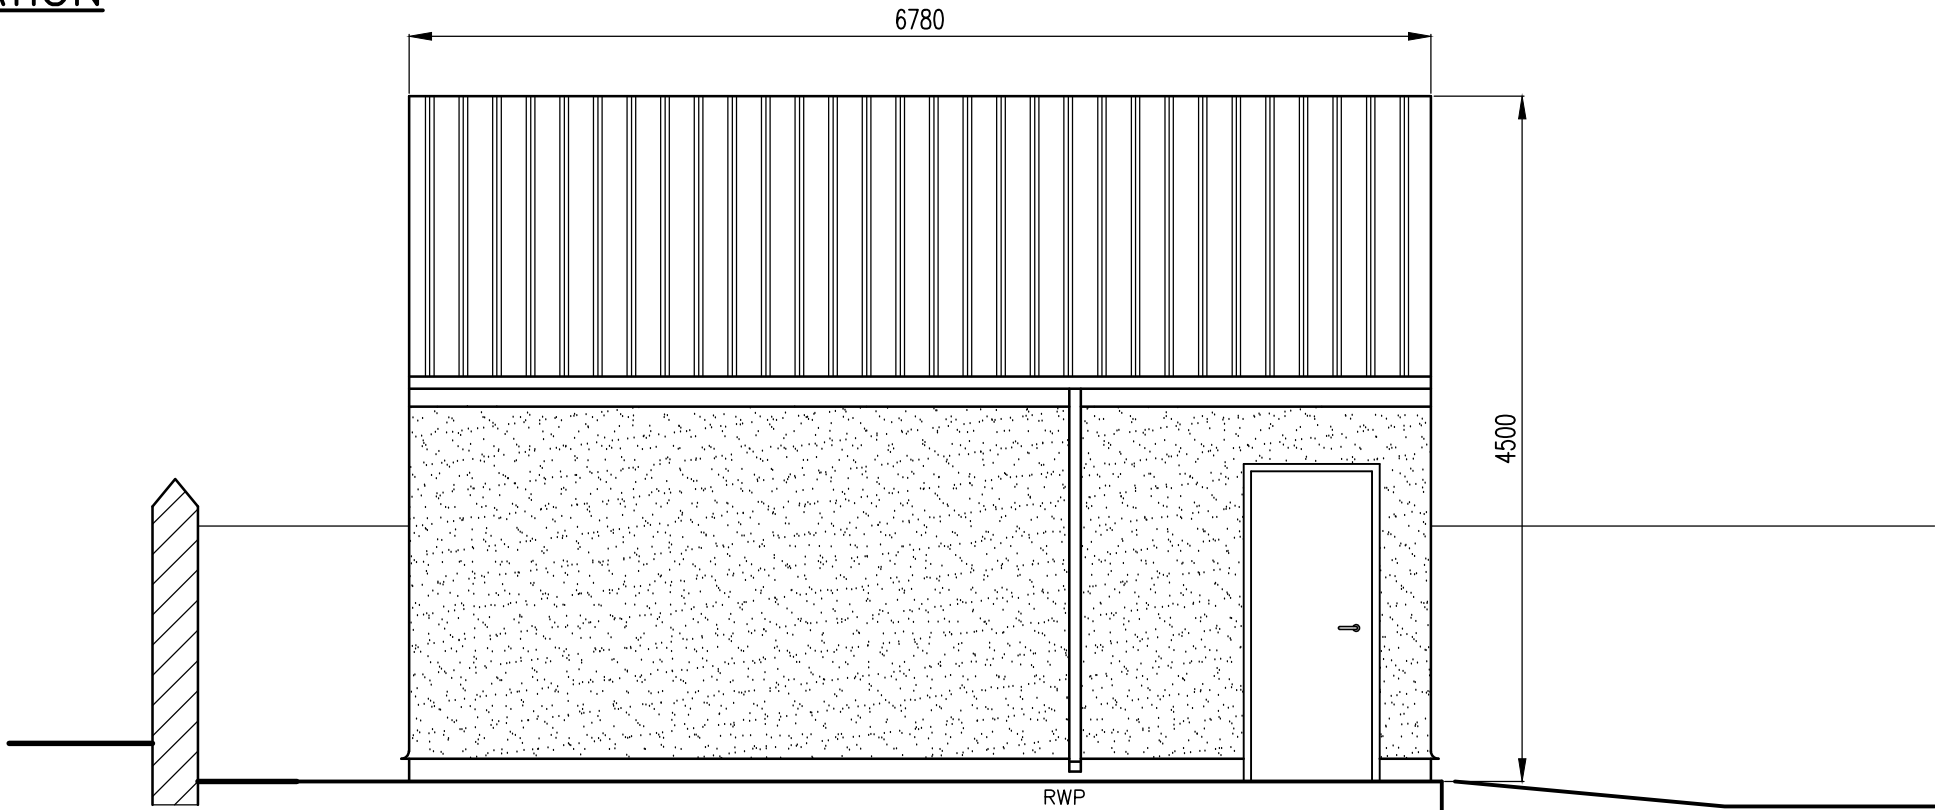

SOUTH ELEVATION
1:50

NOTES

- DO NOT SCALE FROM THIS DRAWING. ANY DIMENSIONAL DISCREPANCIES TO BE REPORTED TO THE ENGINEERS.
- THIS DRAWING TO BE READ IN CONJUNCTION WITH ALL RELEVANT ENGINEERS DRAWINGS AND SPECIFICATIONS.
- ALL MATERIALS AND WORKMANSHIP SHALL BE IN ACCORDANCE WITH THE RELEVANT SPECIFICATIONS AND BRITISH STANDARDS.
- WALLS ARE TO BE PLASMOR FIBOLITE 7.3N BLOCKWORK WITH K-REND RENDERED FINISH, COLOUR TO BE AGREED. BLOCKWORK TO BE PAINTED WITH BITUMEN BELOW RENDER.
- ROOF TO BE FORMED FROM SINGLE SKIN PLASTISOL COATED BOX PROFILE STEEL SHEETING. COLOUR - GOOSEWING GREY BS:10A05. ROOF CLADDING TO BE UNDERDRAWN WITH AN ANTI-CONDENSATION LINER.
- 4.0m x 2.3m HEAVY DUTY ROLLER SHUTTER DOOR, COLOUR TO BE JUNIPER GREEN BS: 12B29.
- 880mm x 2075mm STEEL PERSONNEL DOOR, COLOUR TO BE JUNIPER GREEN BS: 12B29.
- GUTTERING AND RAINWATER DOWN PIPE TO BE FORMED IN BLACK UPVC 114mm SQUARE SECTION.

status			
PLANNING			
D	Walls changed to rendered blockwork	ARC	30.11.24
C	Redesign	ARC	12.08.23
B	Wall cladding changed to Siberian Larch timber	ARC	18.07.19
A	Issued for Planning	ARC	10.06.19
	revision	by	date

client		GREENMOUNT SCOUT GROUP	
project		PROPOSED NEW GARAGE GREENMOUNT OLD SCHOOL	
drawing		ELEVATIONS	
drawn	ARC	date	MAR 2019
approved		date	
scale	1:50	A3	
drawing no	203.102		
revision	D		
dept.			