




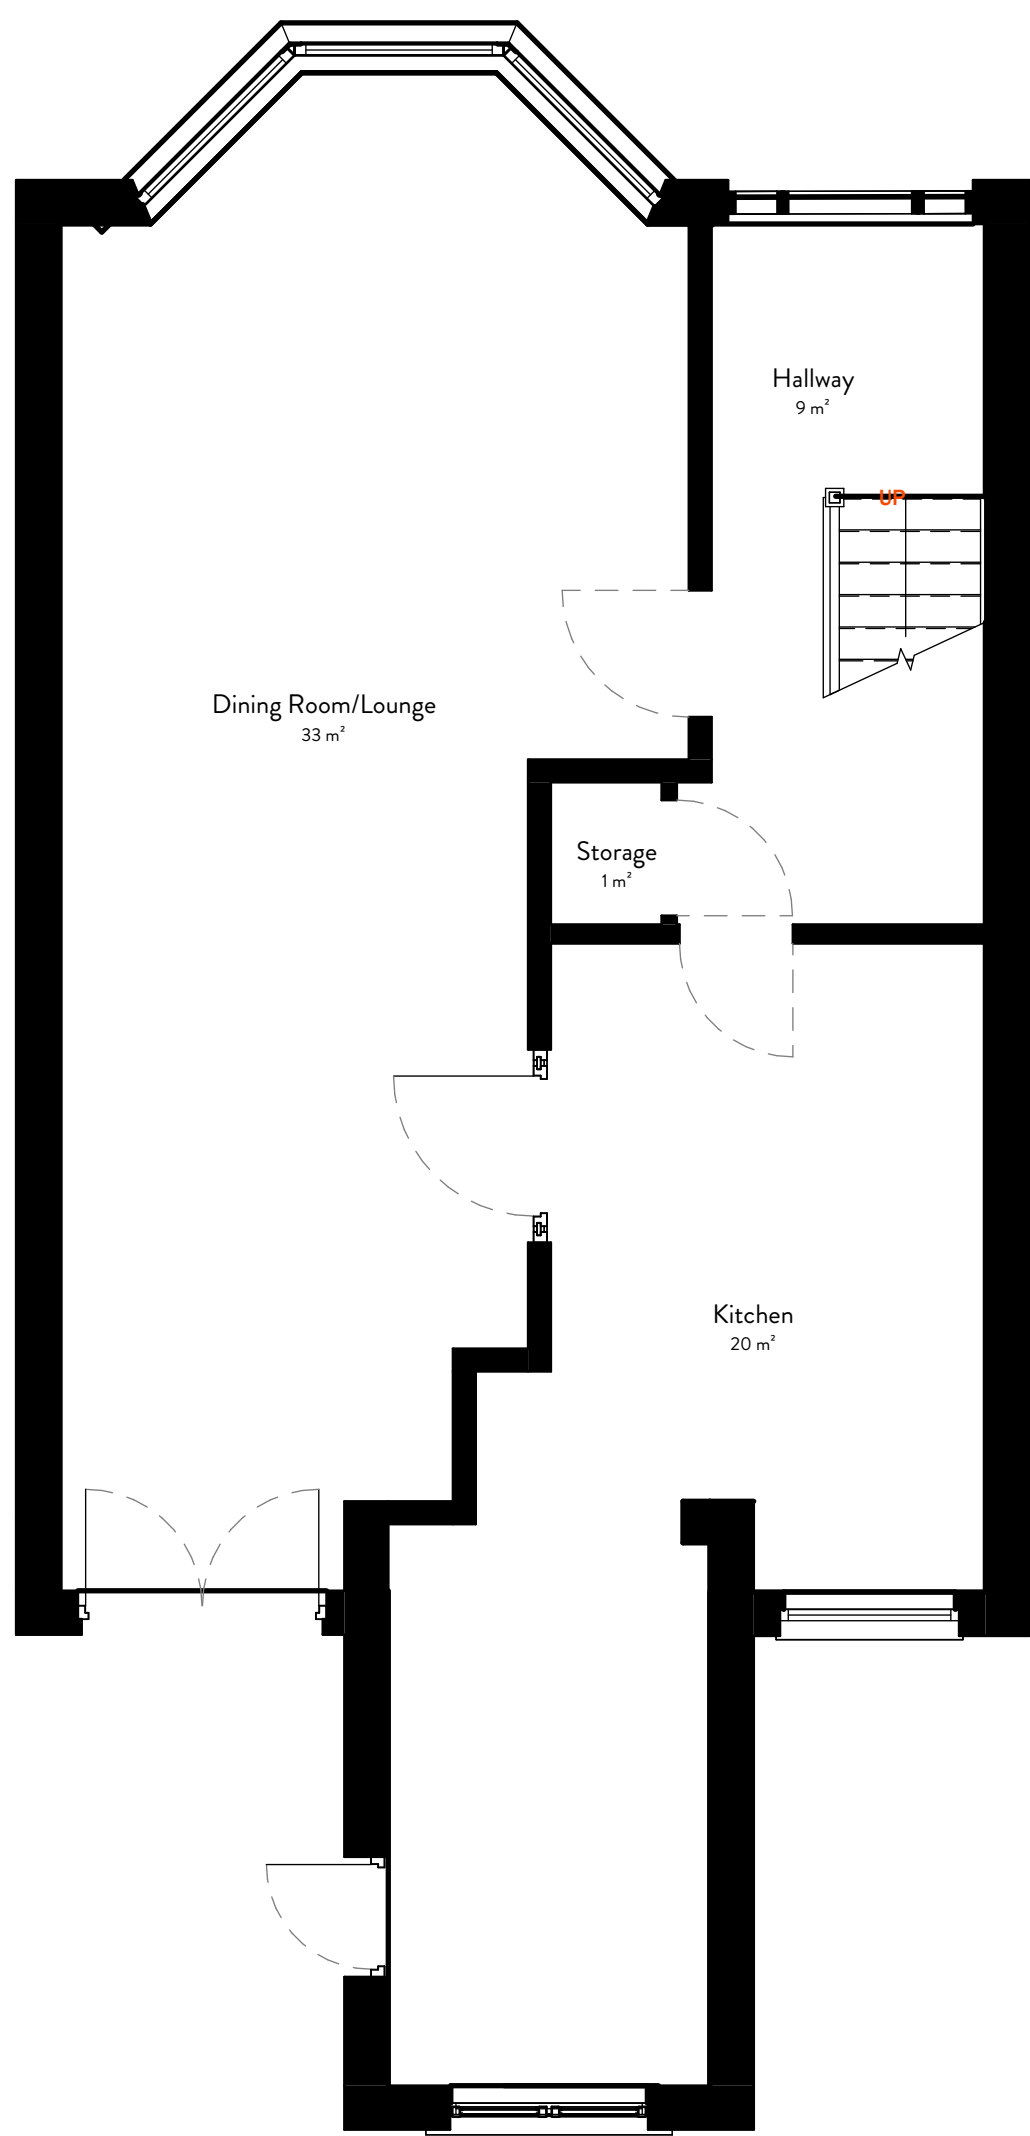


1 Ground Floor - Existing
1: 50

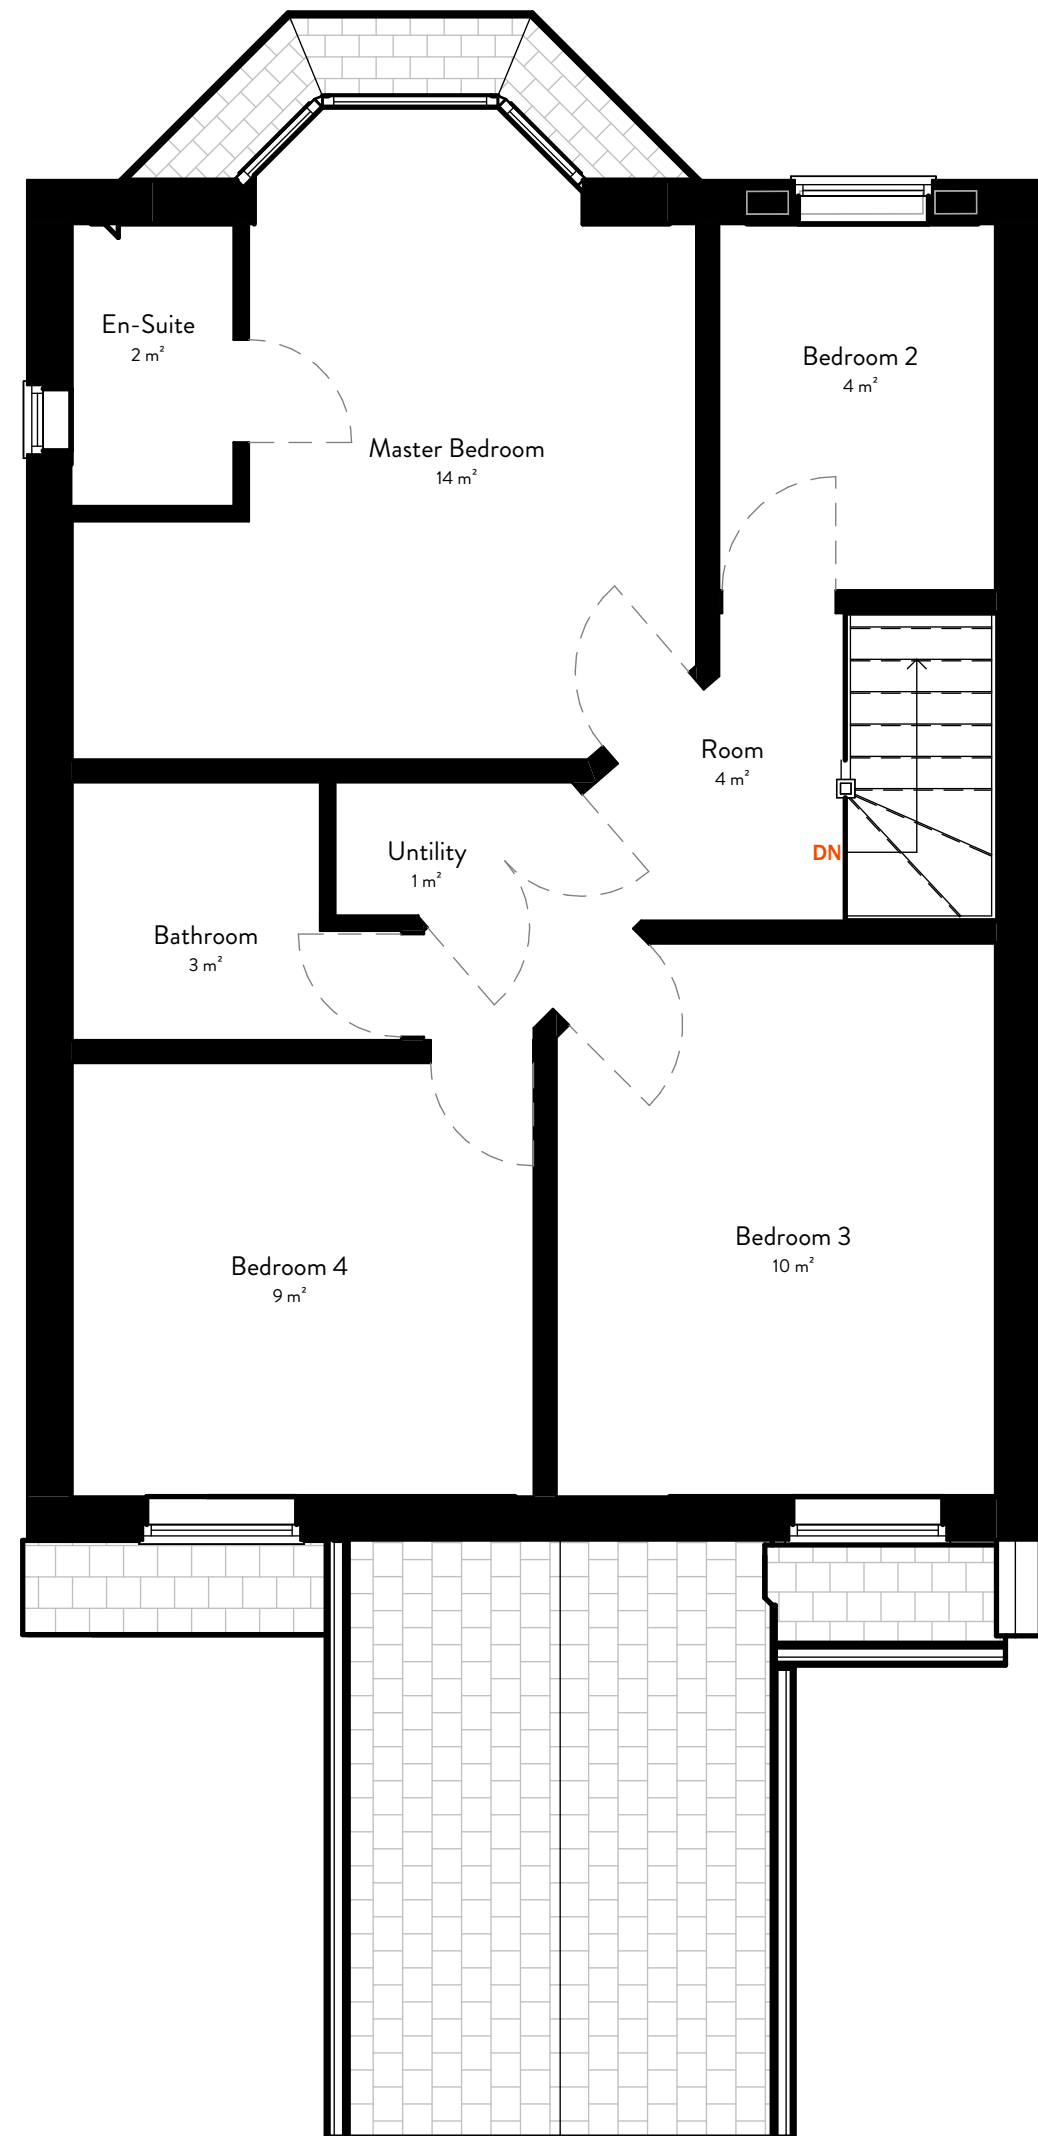


2 First Floor - Existing
1: 50

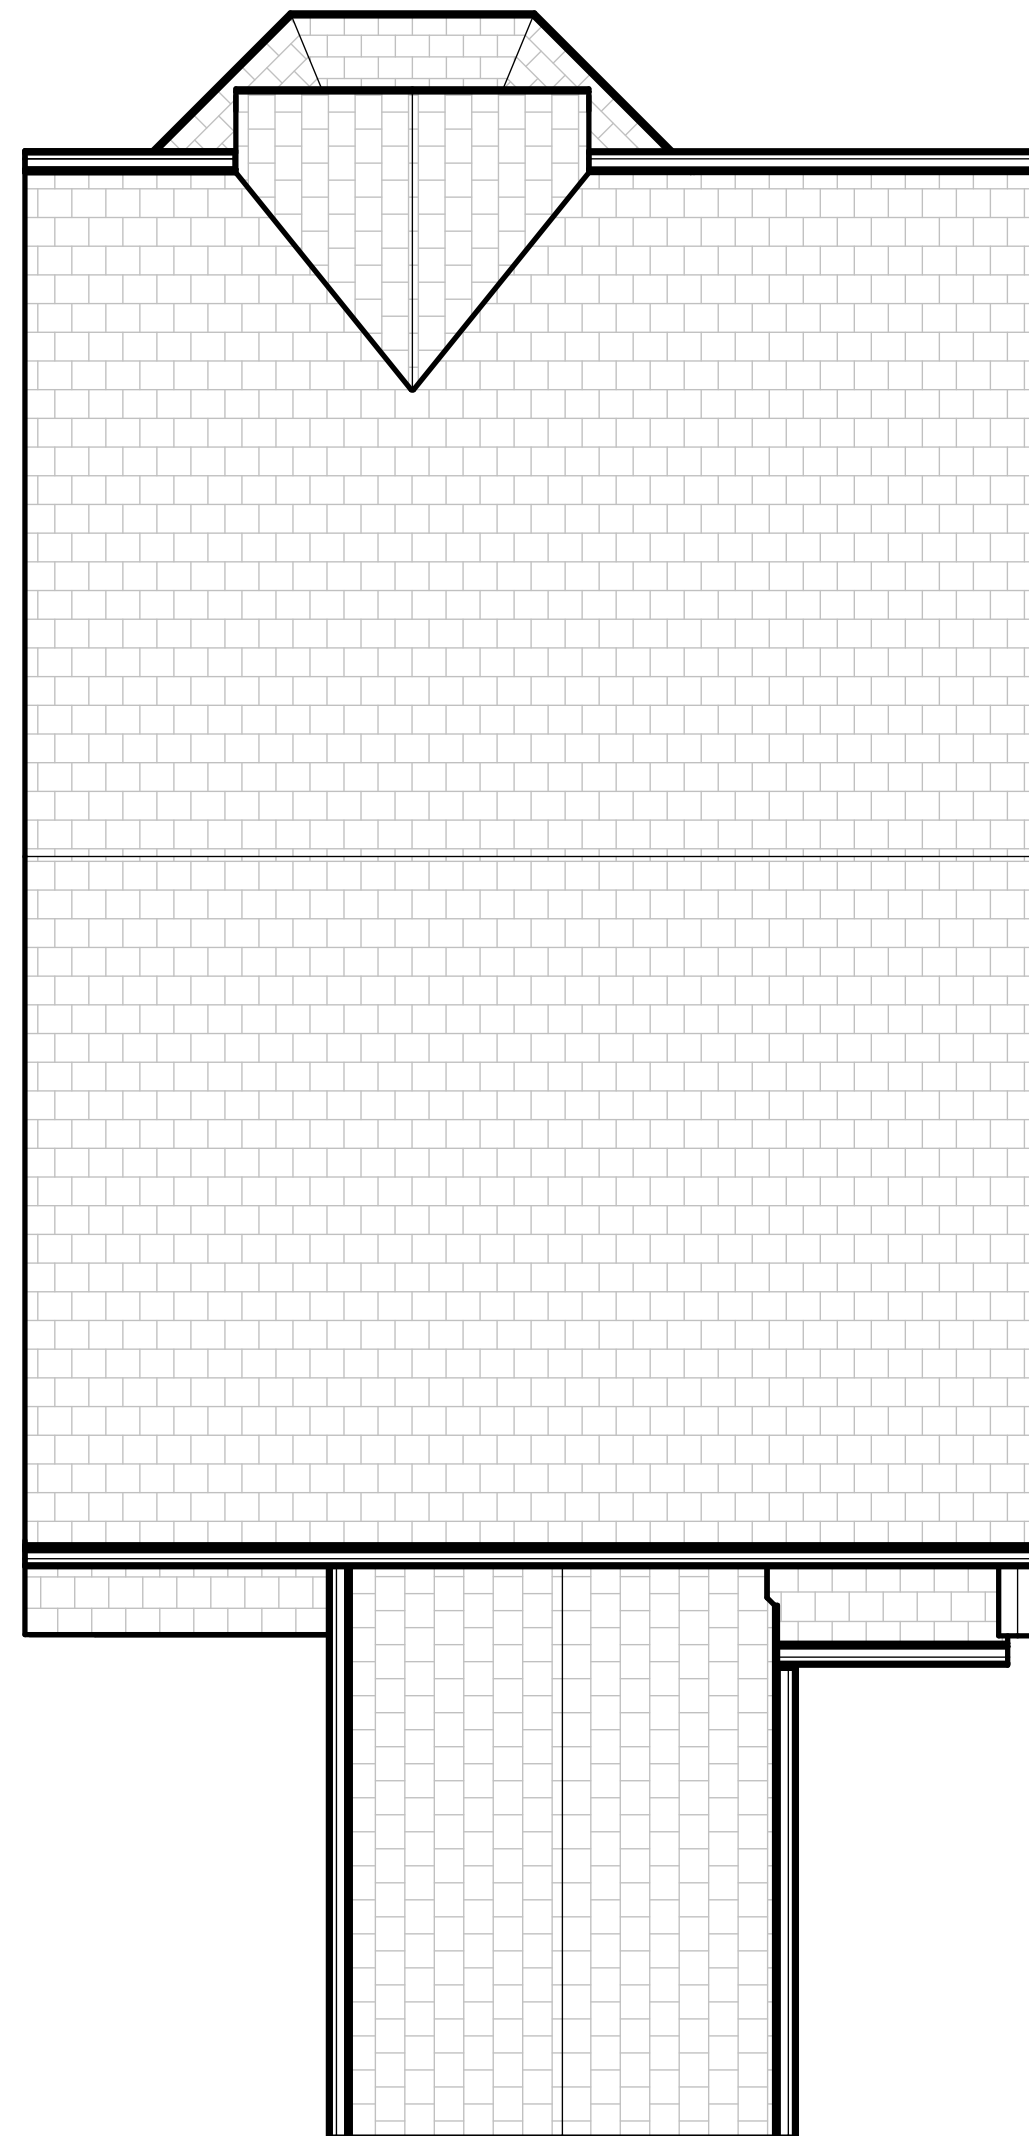

3 Roof Plan - Existing
1: 50

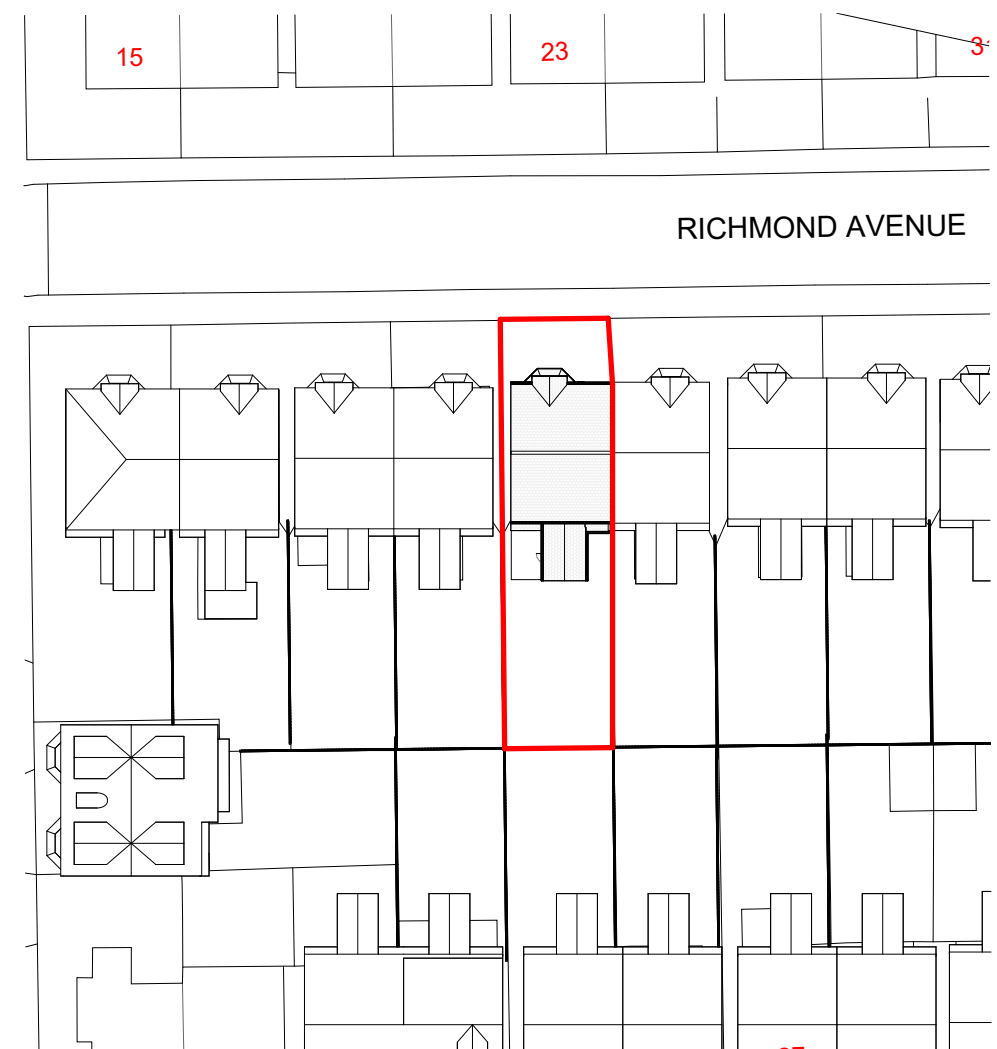


4 Block Plan - Existing
1: 500

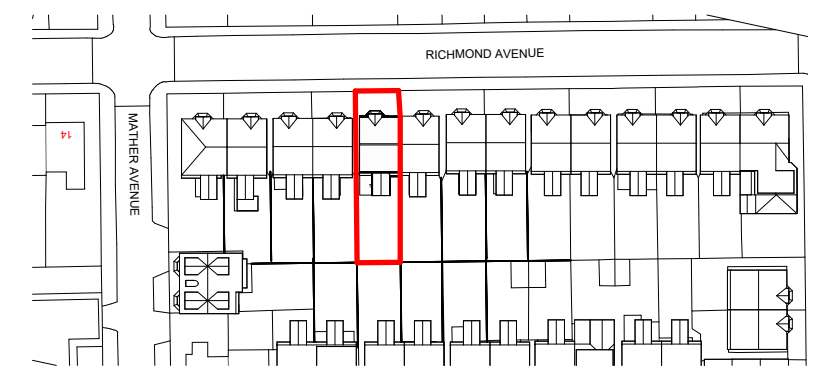


5 Site Plan - Existing
1: 1250




6 North - Existing
1: 100

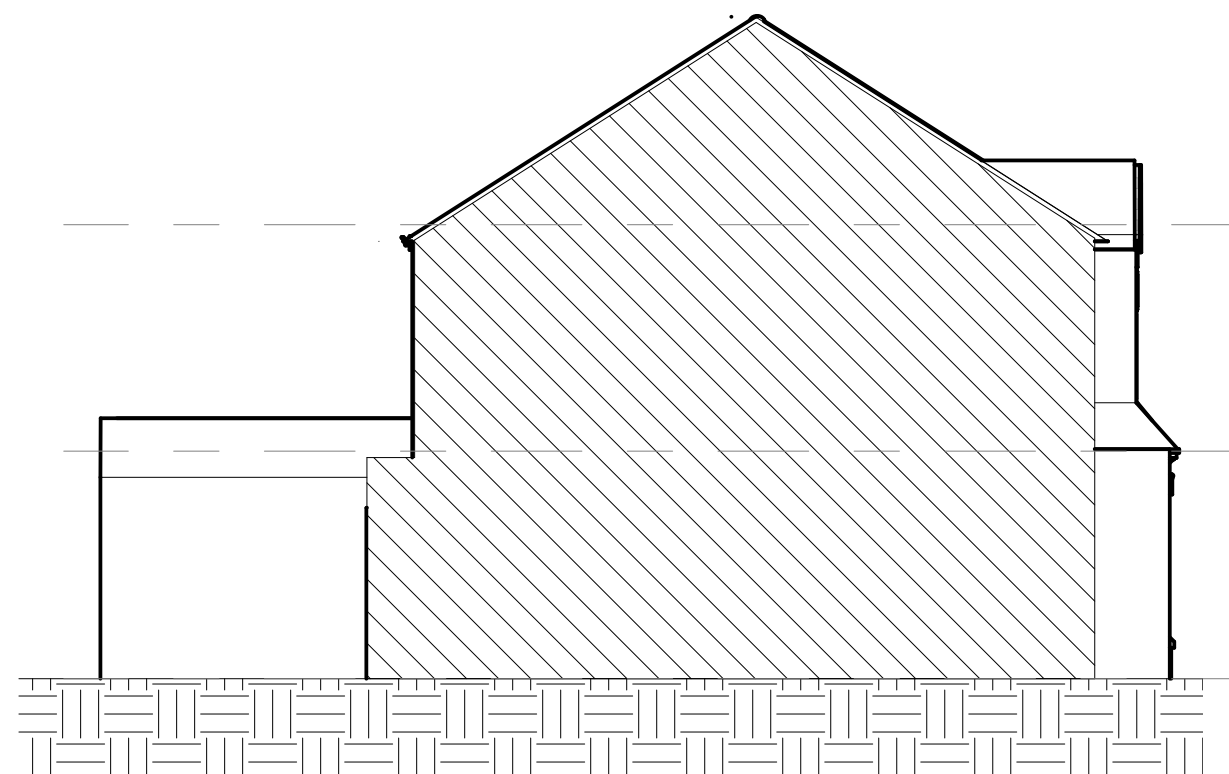




7 East - Existing
1: 100

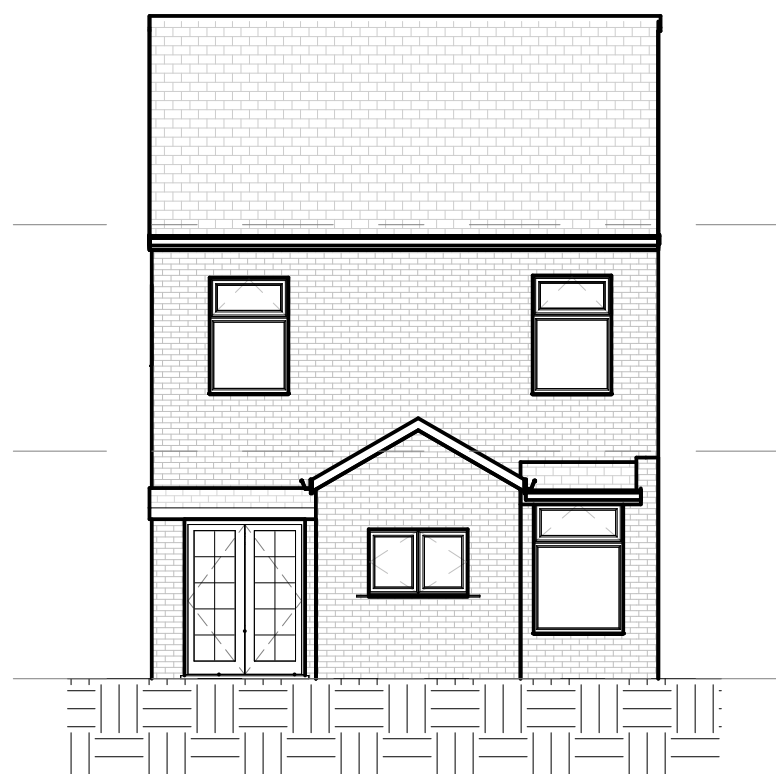

8 South - Existing
1: 100

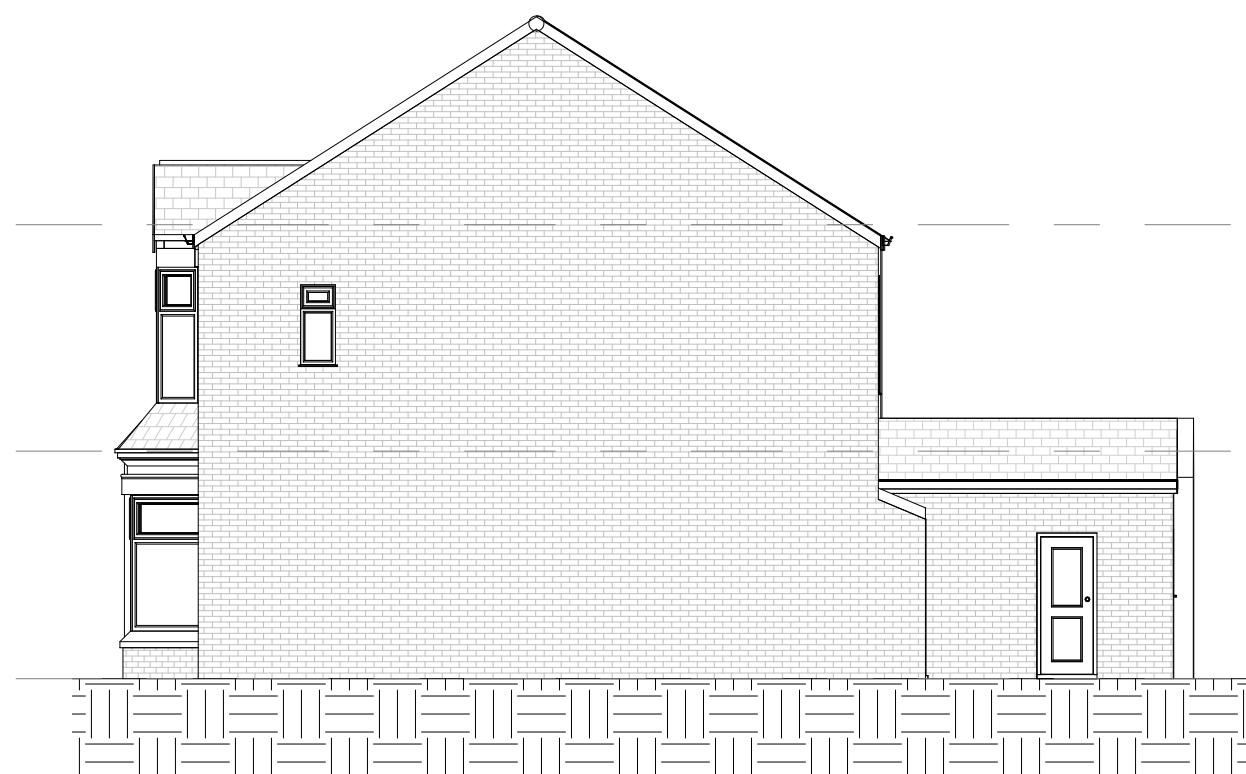

9 West - Existing
1: 100

   

REV		Details	By	Date
Stamp:				
ISSUED FOR PLANNING				
				
studio@jcdesigngroup.co.uk			0161 698 2954	
Project No:				
JC_127				
Project:				
24 RICHMOND AVENUE				
Drawing No:		Revision:		
A1.1		PL1		
Title:				
EXISTING GA PLANS AND ELEVATIONS				
Project Address:				
24 Richmond Avenue, Prestwich, M25 0LZ				
Scale on A1:		Drawn by:		Checked by:
As indicated		AH		JC
General Notes				
This drawing must be read in conjunction with JCD's specification and all other relevant documentation and drawings.				
All dimensions are to be checked on site with any discrepancies reported to the designer prior to the works being carried out.				
JCD accept no liability for any expense, loss or damage of whatsoever nature and however arising from any variation made to this drawing or in the execution of the work to which it relates which has not been referred to them and their approval obtained.				
This drawing is copyright and is sent to you in confidence. It must not be copied, used or disclosed in whole or in part to third parties without our written permission. It remains the property of JCD and must be returned on request.				
© JCD Design Group Ltd				