




EXISTING GROUND FLOOR PLAN

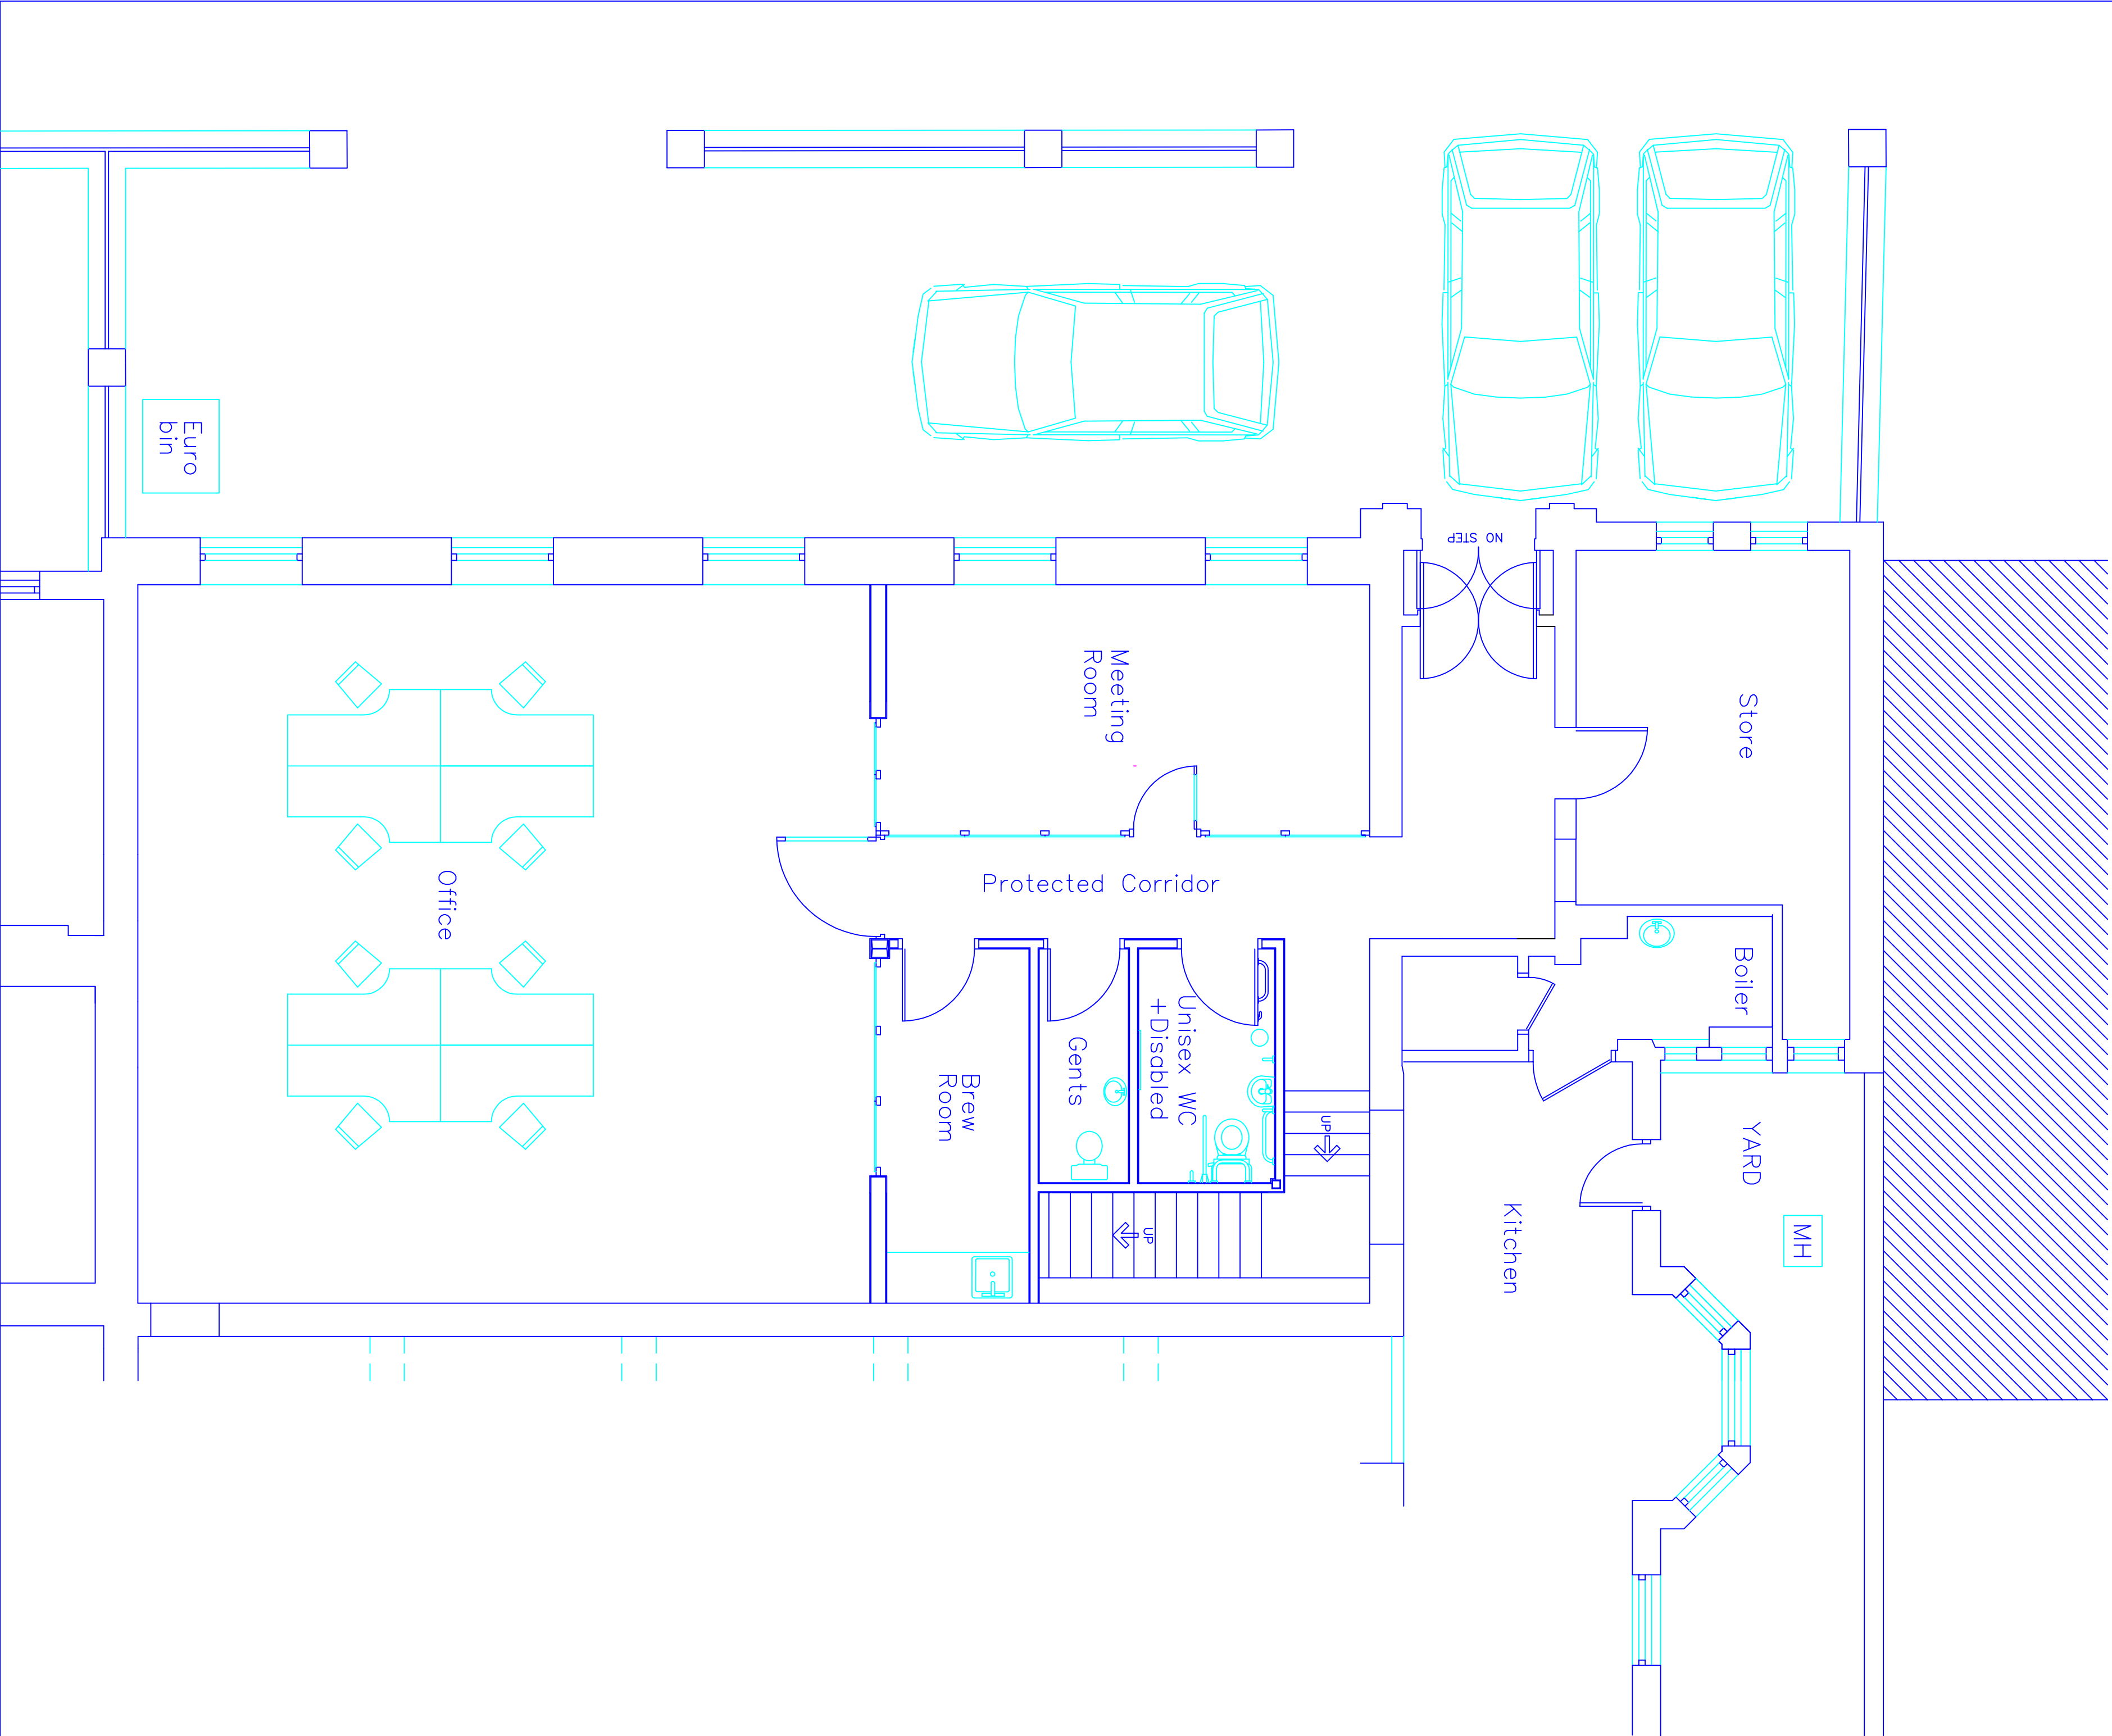

EXISTING FIRST FLOOR PLAN

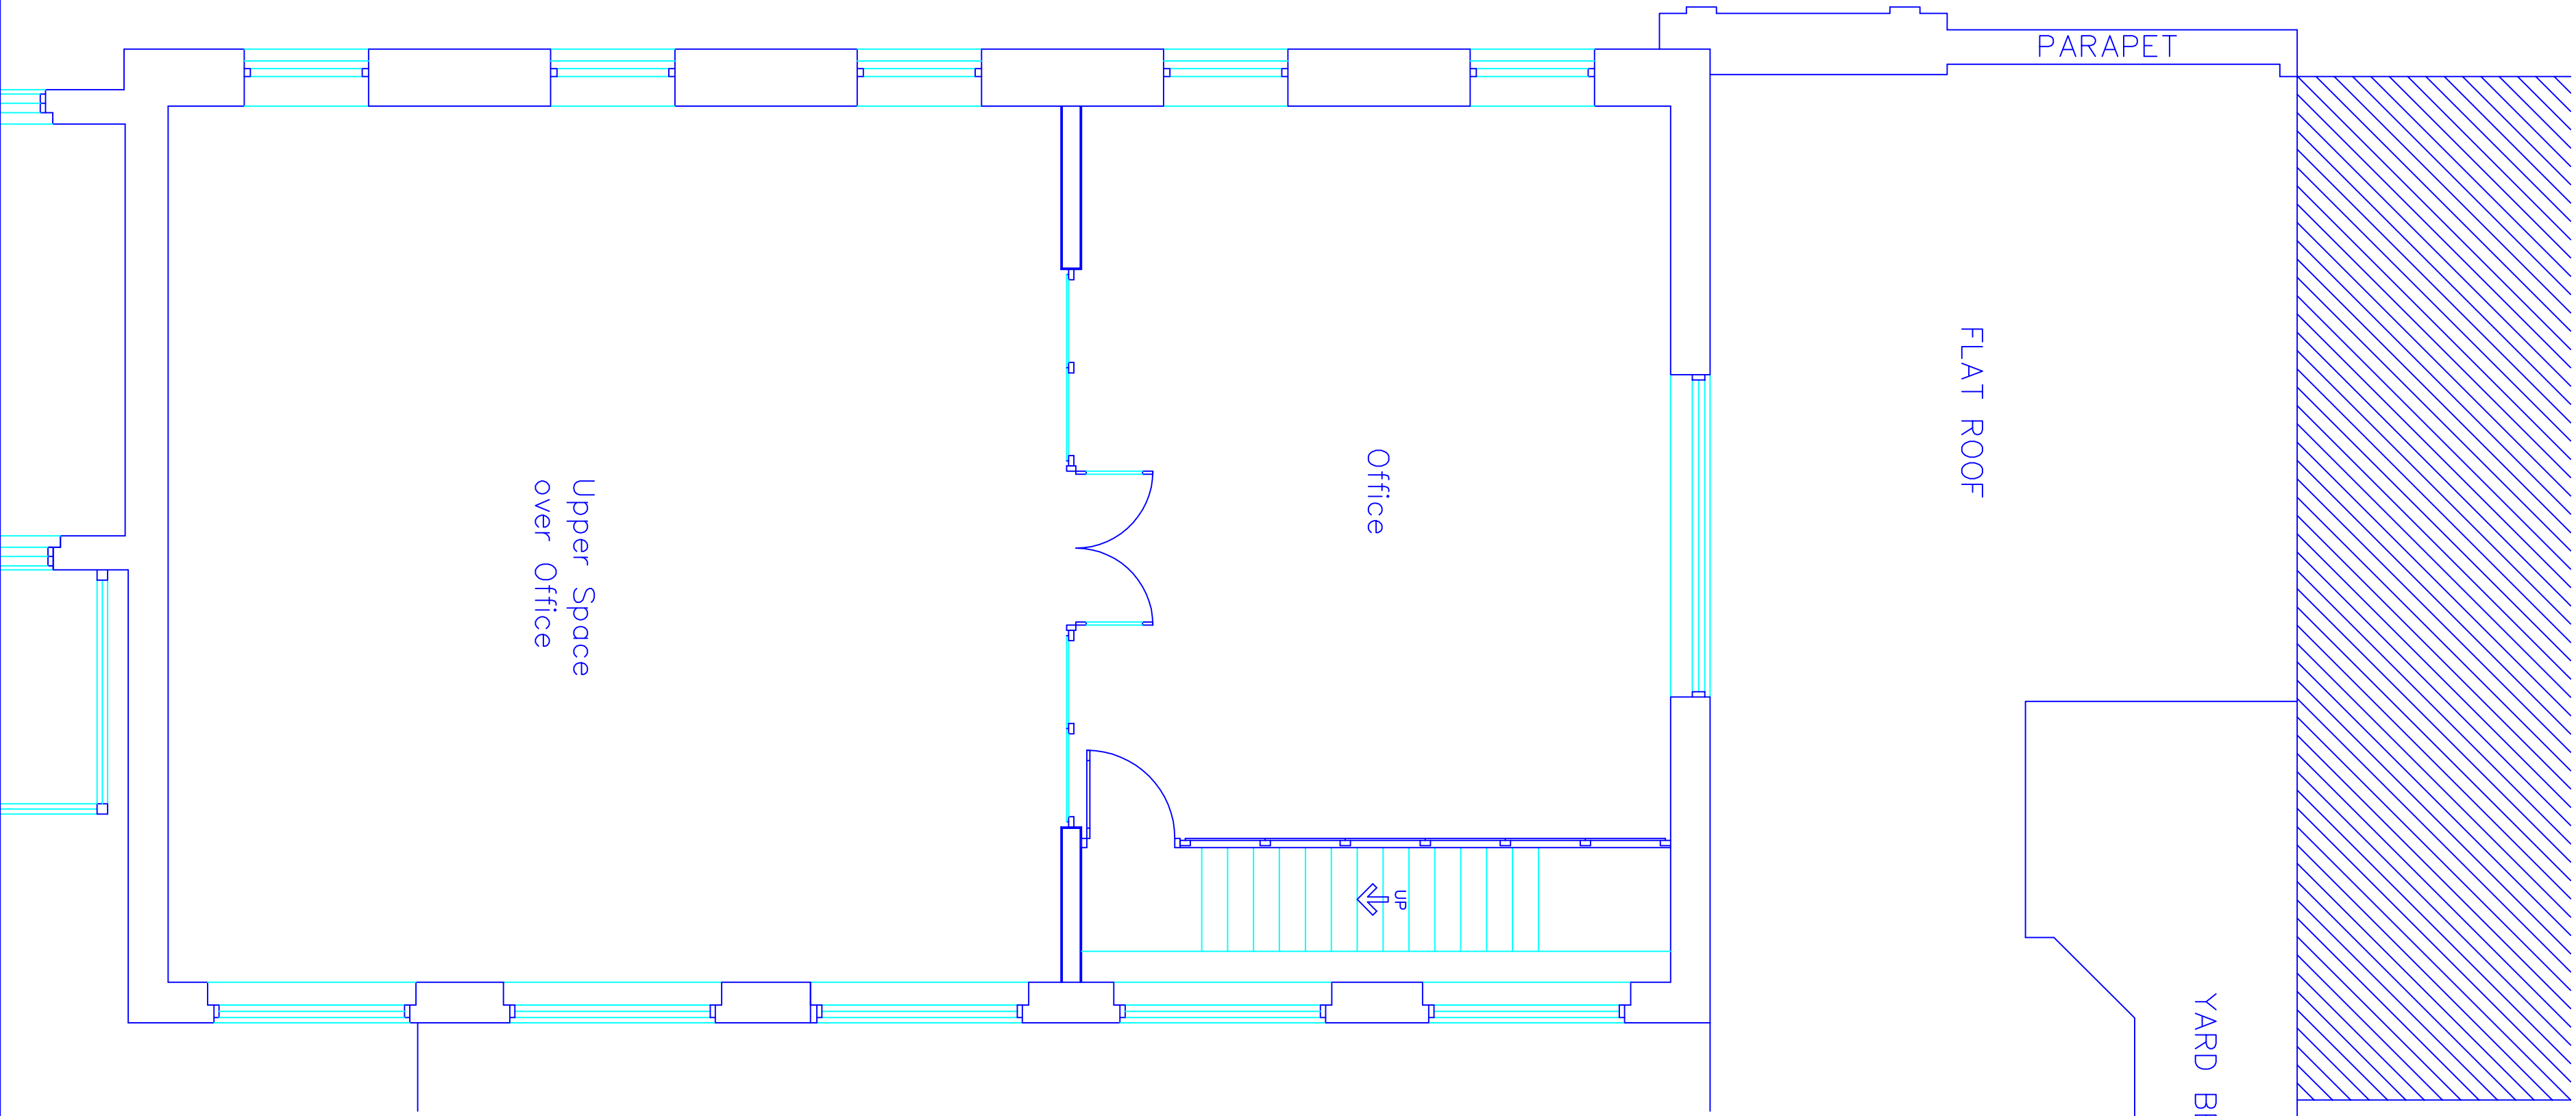

This drawing and design concept is the property of PPV design. It should not be reproduced without written permission

 

3 The Old Courthouse
Tenterden Street
Bury
BL9 0AL
scale 1:50 at A1
September 2022
DB1-01
Existing Plans
PPV design Ltd

2 Helmshore Road, Holcombe Village
Ramsbottom, Lancashire BL8 4PA
Gary Pearson (BAK hons) Diphych RJ3A
garn@ppv-design.co.uk www.ppv-design.co.uk
T. 0706 822751 M. 07712 669482