



IF IN ANY DOUBT PLEASE ASK THE ARCHITECT FOR CLARIFICATION.
DO NOT SCALE FROM DRAWING. ALL DIMENSIONS TO BE CHECKED ON SITE.
THE COPYRIGHT FOR THESE DRAWINGS REMAINS THE PROPERTY OF THE ARCHITECT,
THEY MUST NOT BE REPRODUCED IN ANY WAY WITHOUT THE ARCHITECT'S PRIOR
WRITTEN CONSENT.

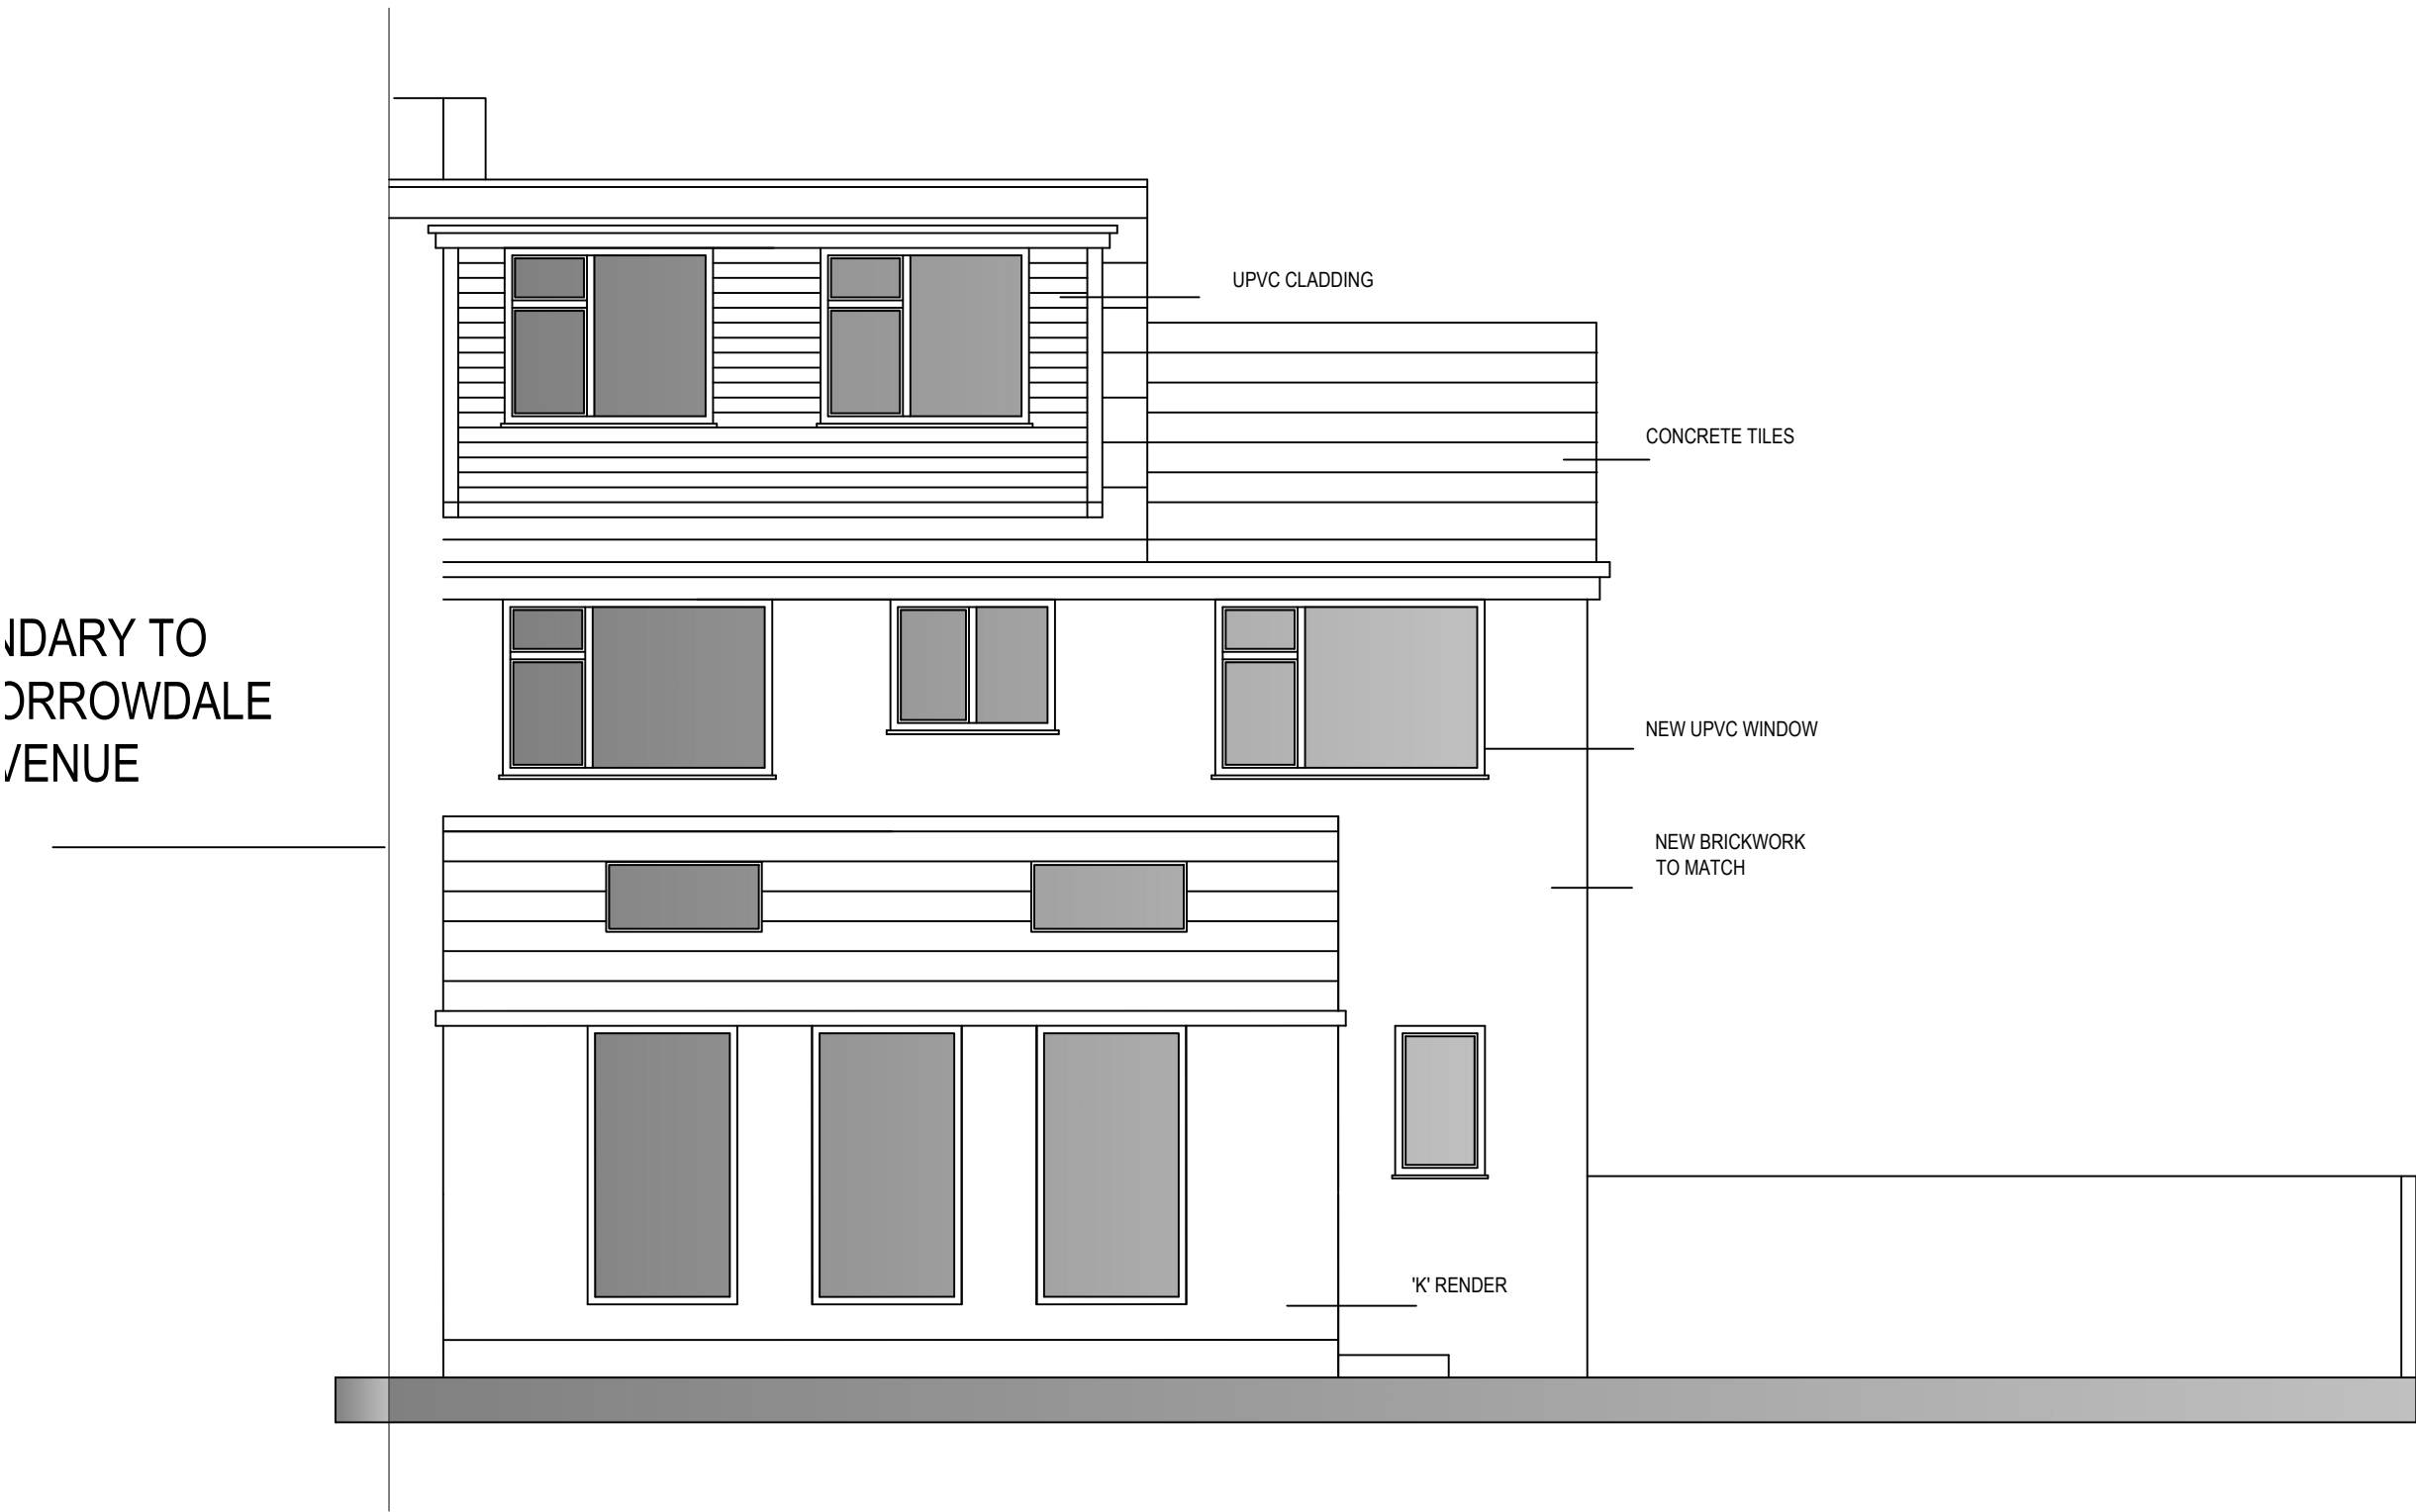


PROPOSED REAR ELEVATION



PROPOSED FRONT ELEVATION

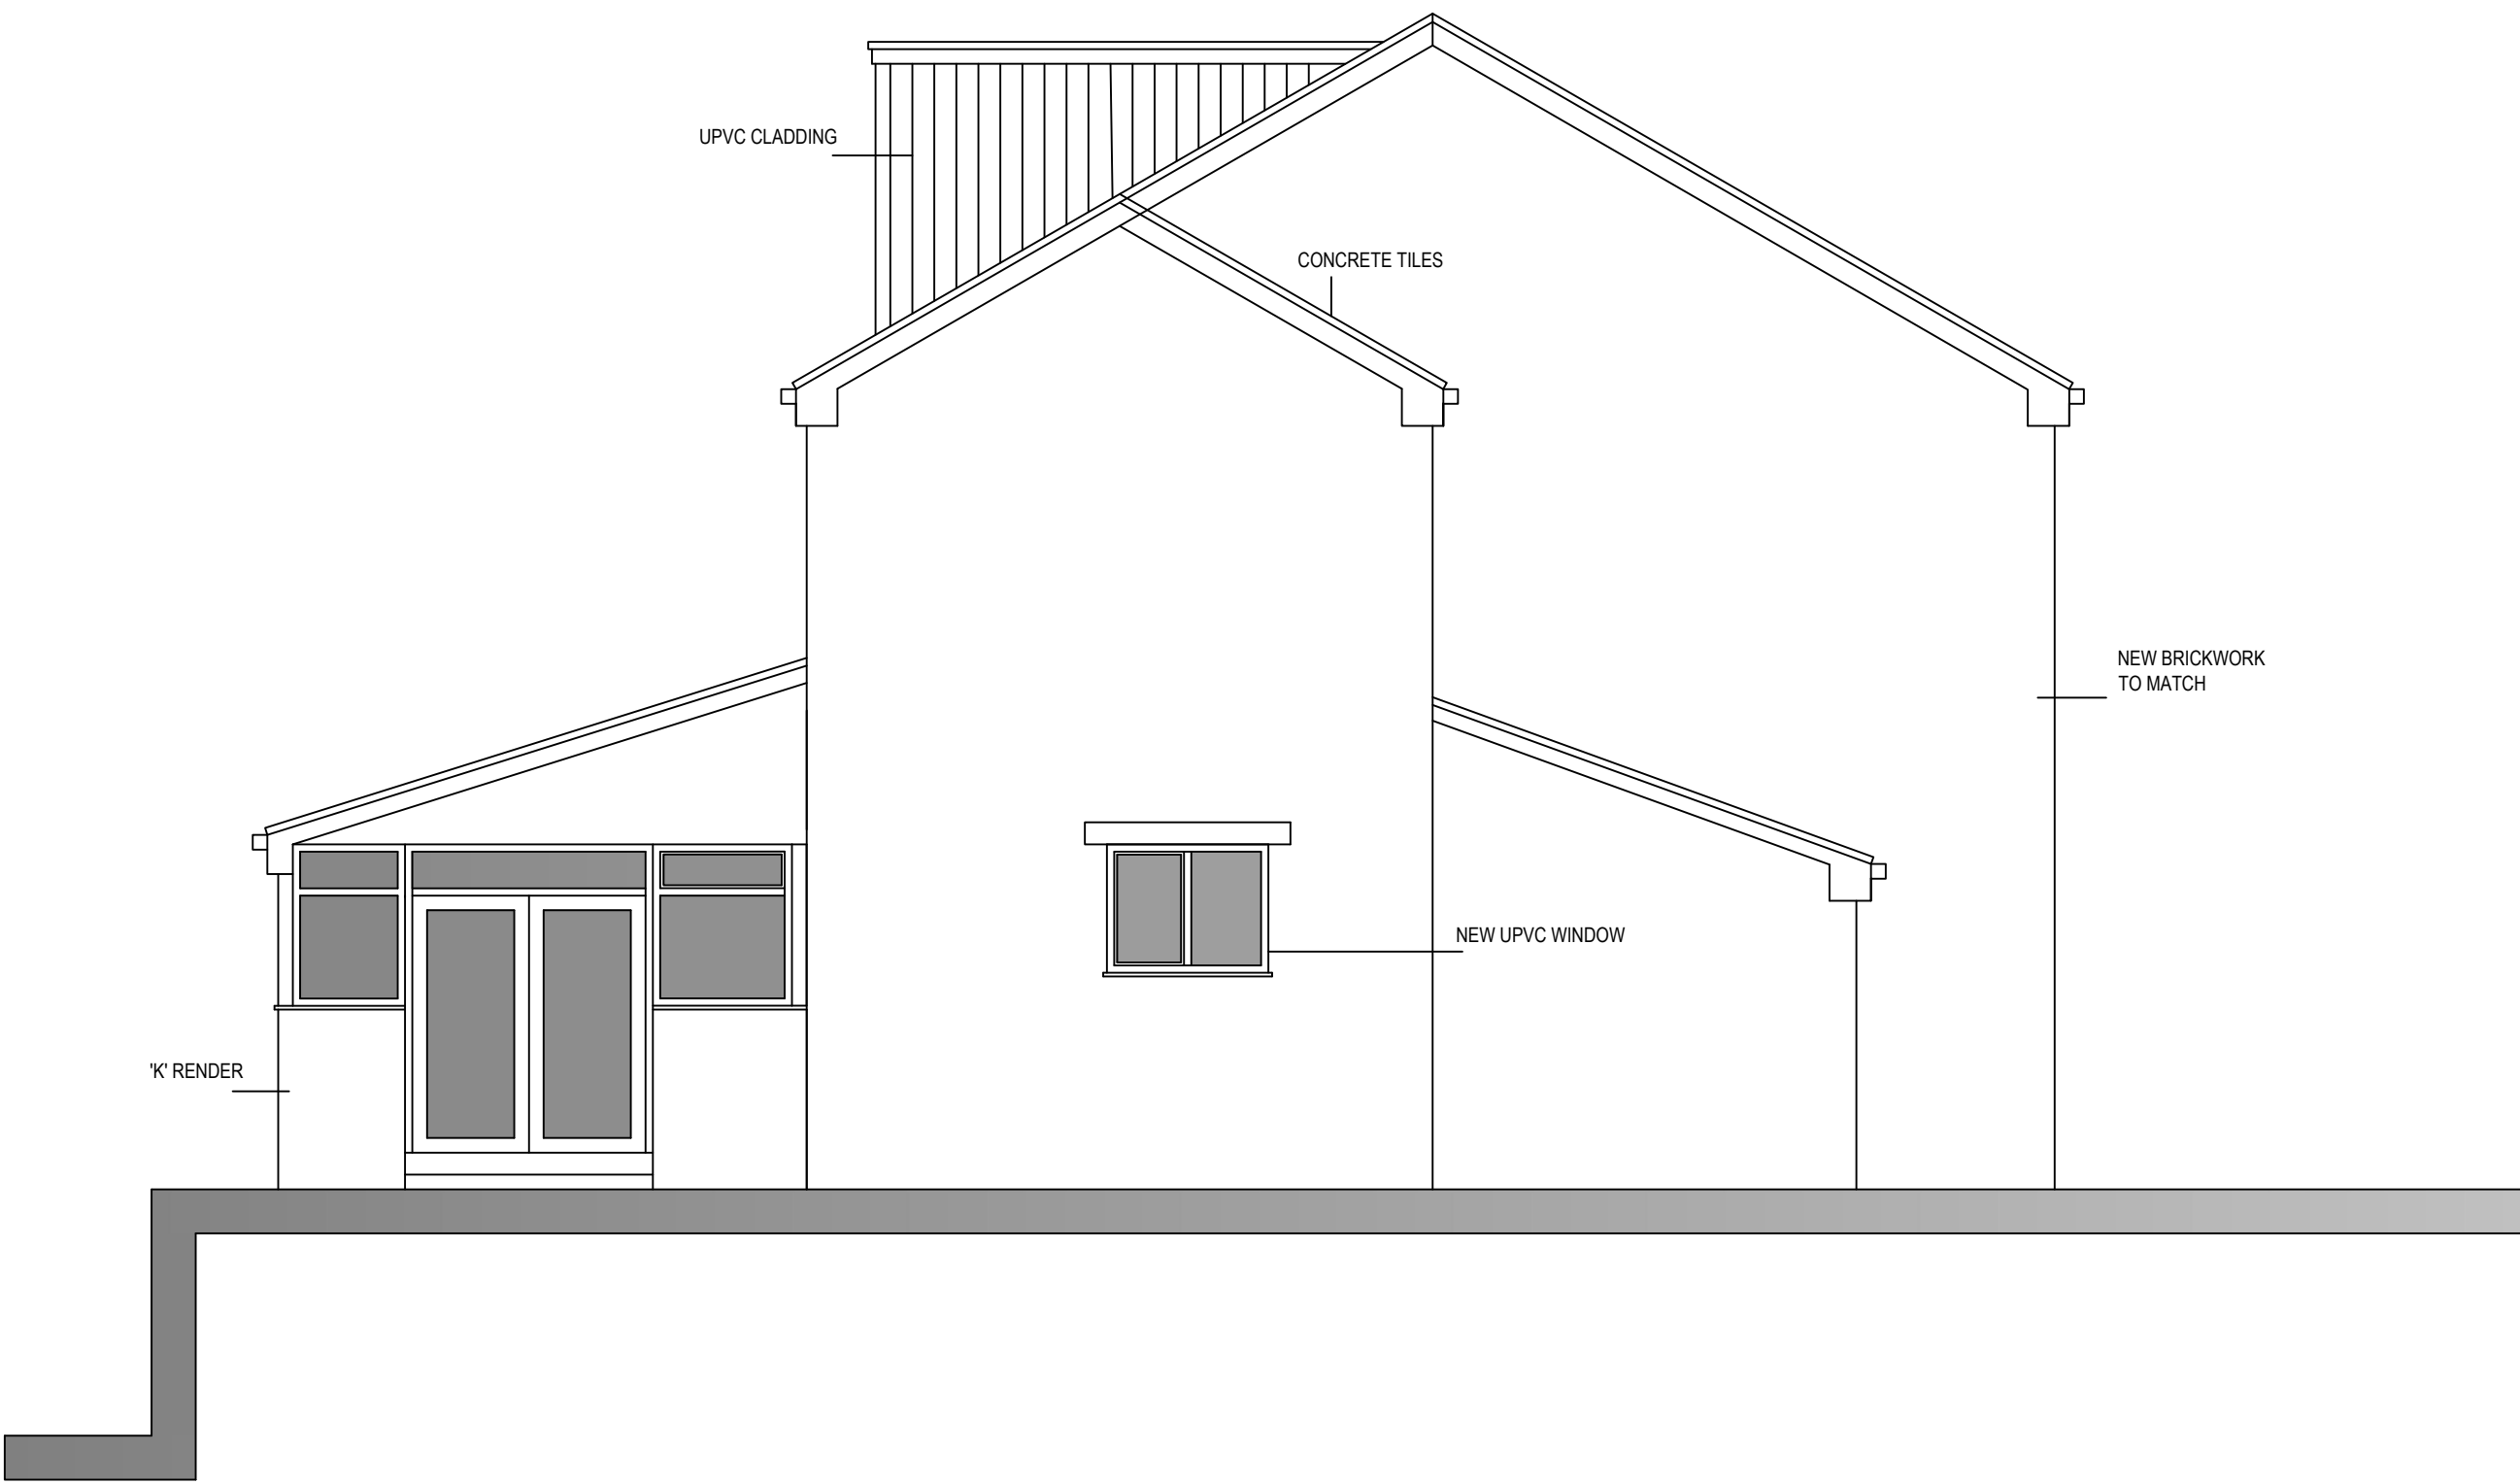

PROPOSED GABLE ELEVATION

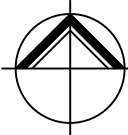

NORTHERN
DESIGN
PARTNERSHIP

Chartered Architects

THE CHAPEL
MILLMOOR ROAD
MELTHAM
HUDDERSFIELD HD9 5JU
TELEPHONE (01484) 854848
FAX (01484) 854949

CLIENT

MRS L OMEARA

PROJECT

PROPOSED EXTENSIONS
15 BORROWDALE DRIVE
BURY

DRAWING TITLE

PROPOSED ELEVATIONS

Rev.	Notes	Date	Drawn
A	PLANNING	07.25	A.D.
B	PLANNING	11.25	A.D.

SCALE

1:50 at A1

06.25

A.D.

PROJECT No.	DRAWING No.	Rev.
2548	03	B