


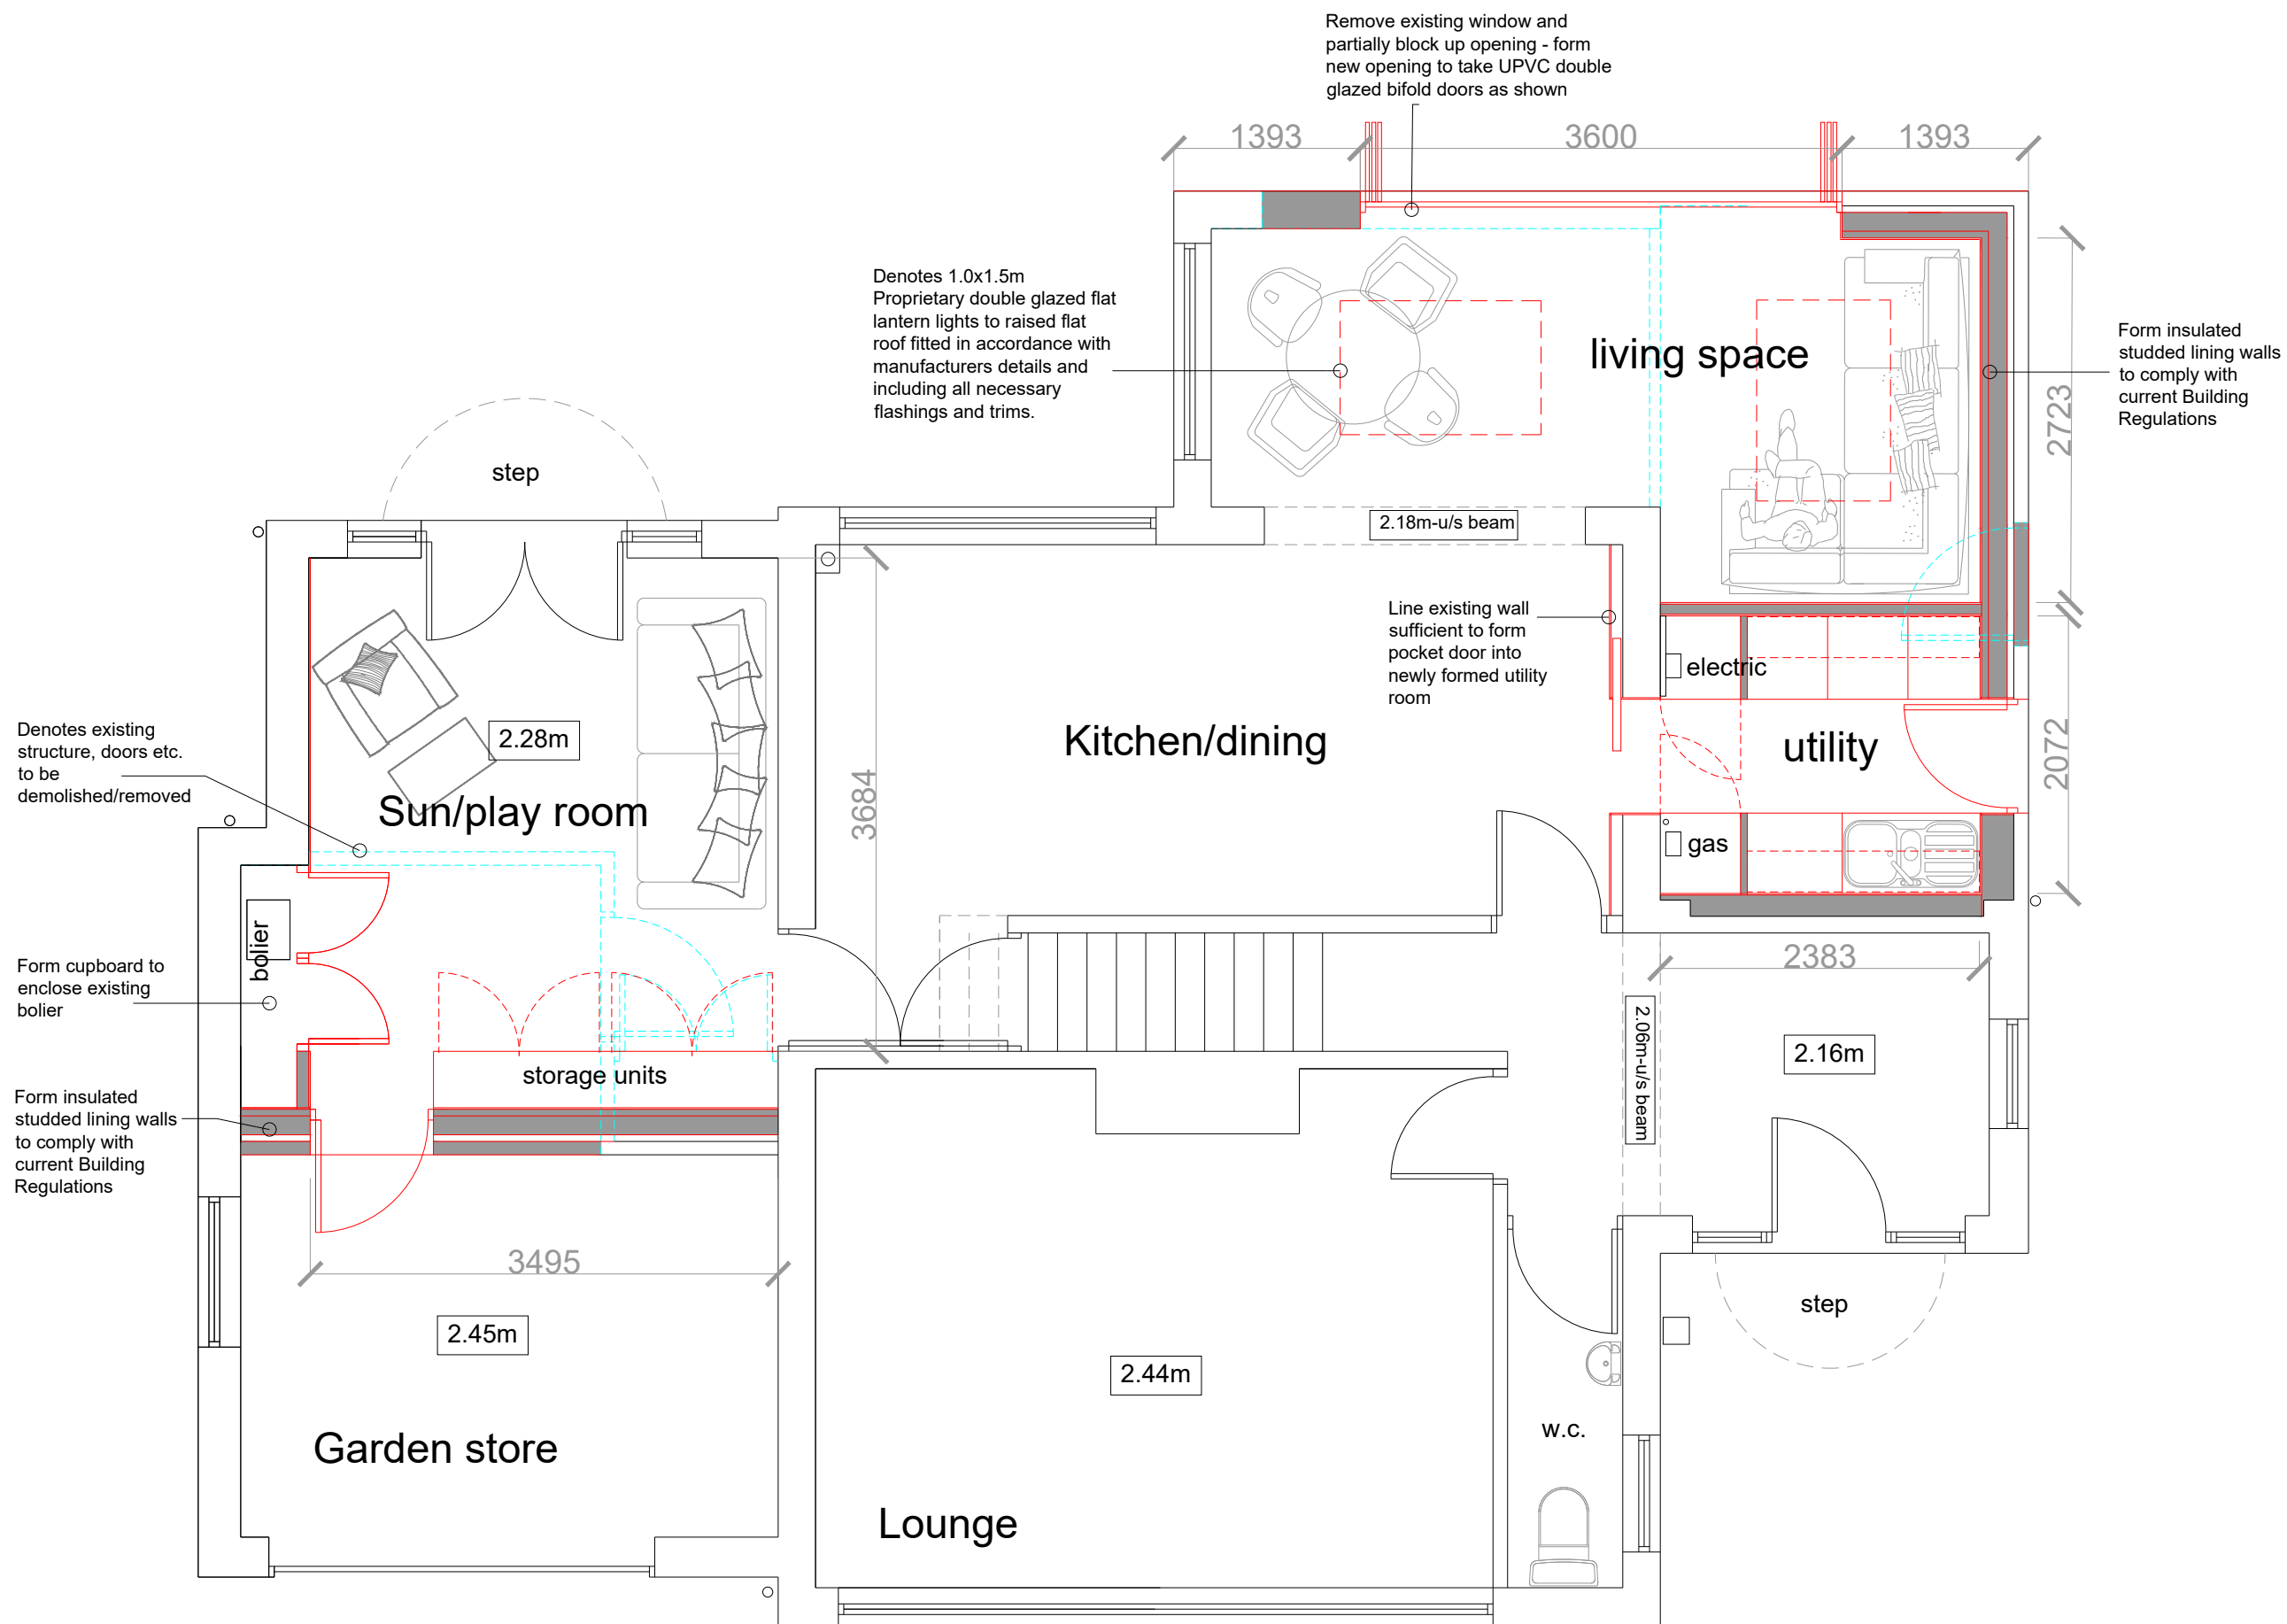

GROUND FLOOR PLAN - PROPOSED

project

13 Ash Grove, Greenmount,
Bury.

client

Mrs. L.Leatherbarrow

scale - 1:50

size - A3

date - Aug.26

drawn - NL

drawing No rev

W100-06-1