


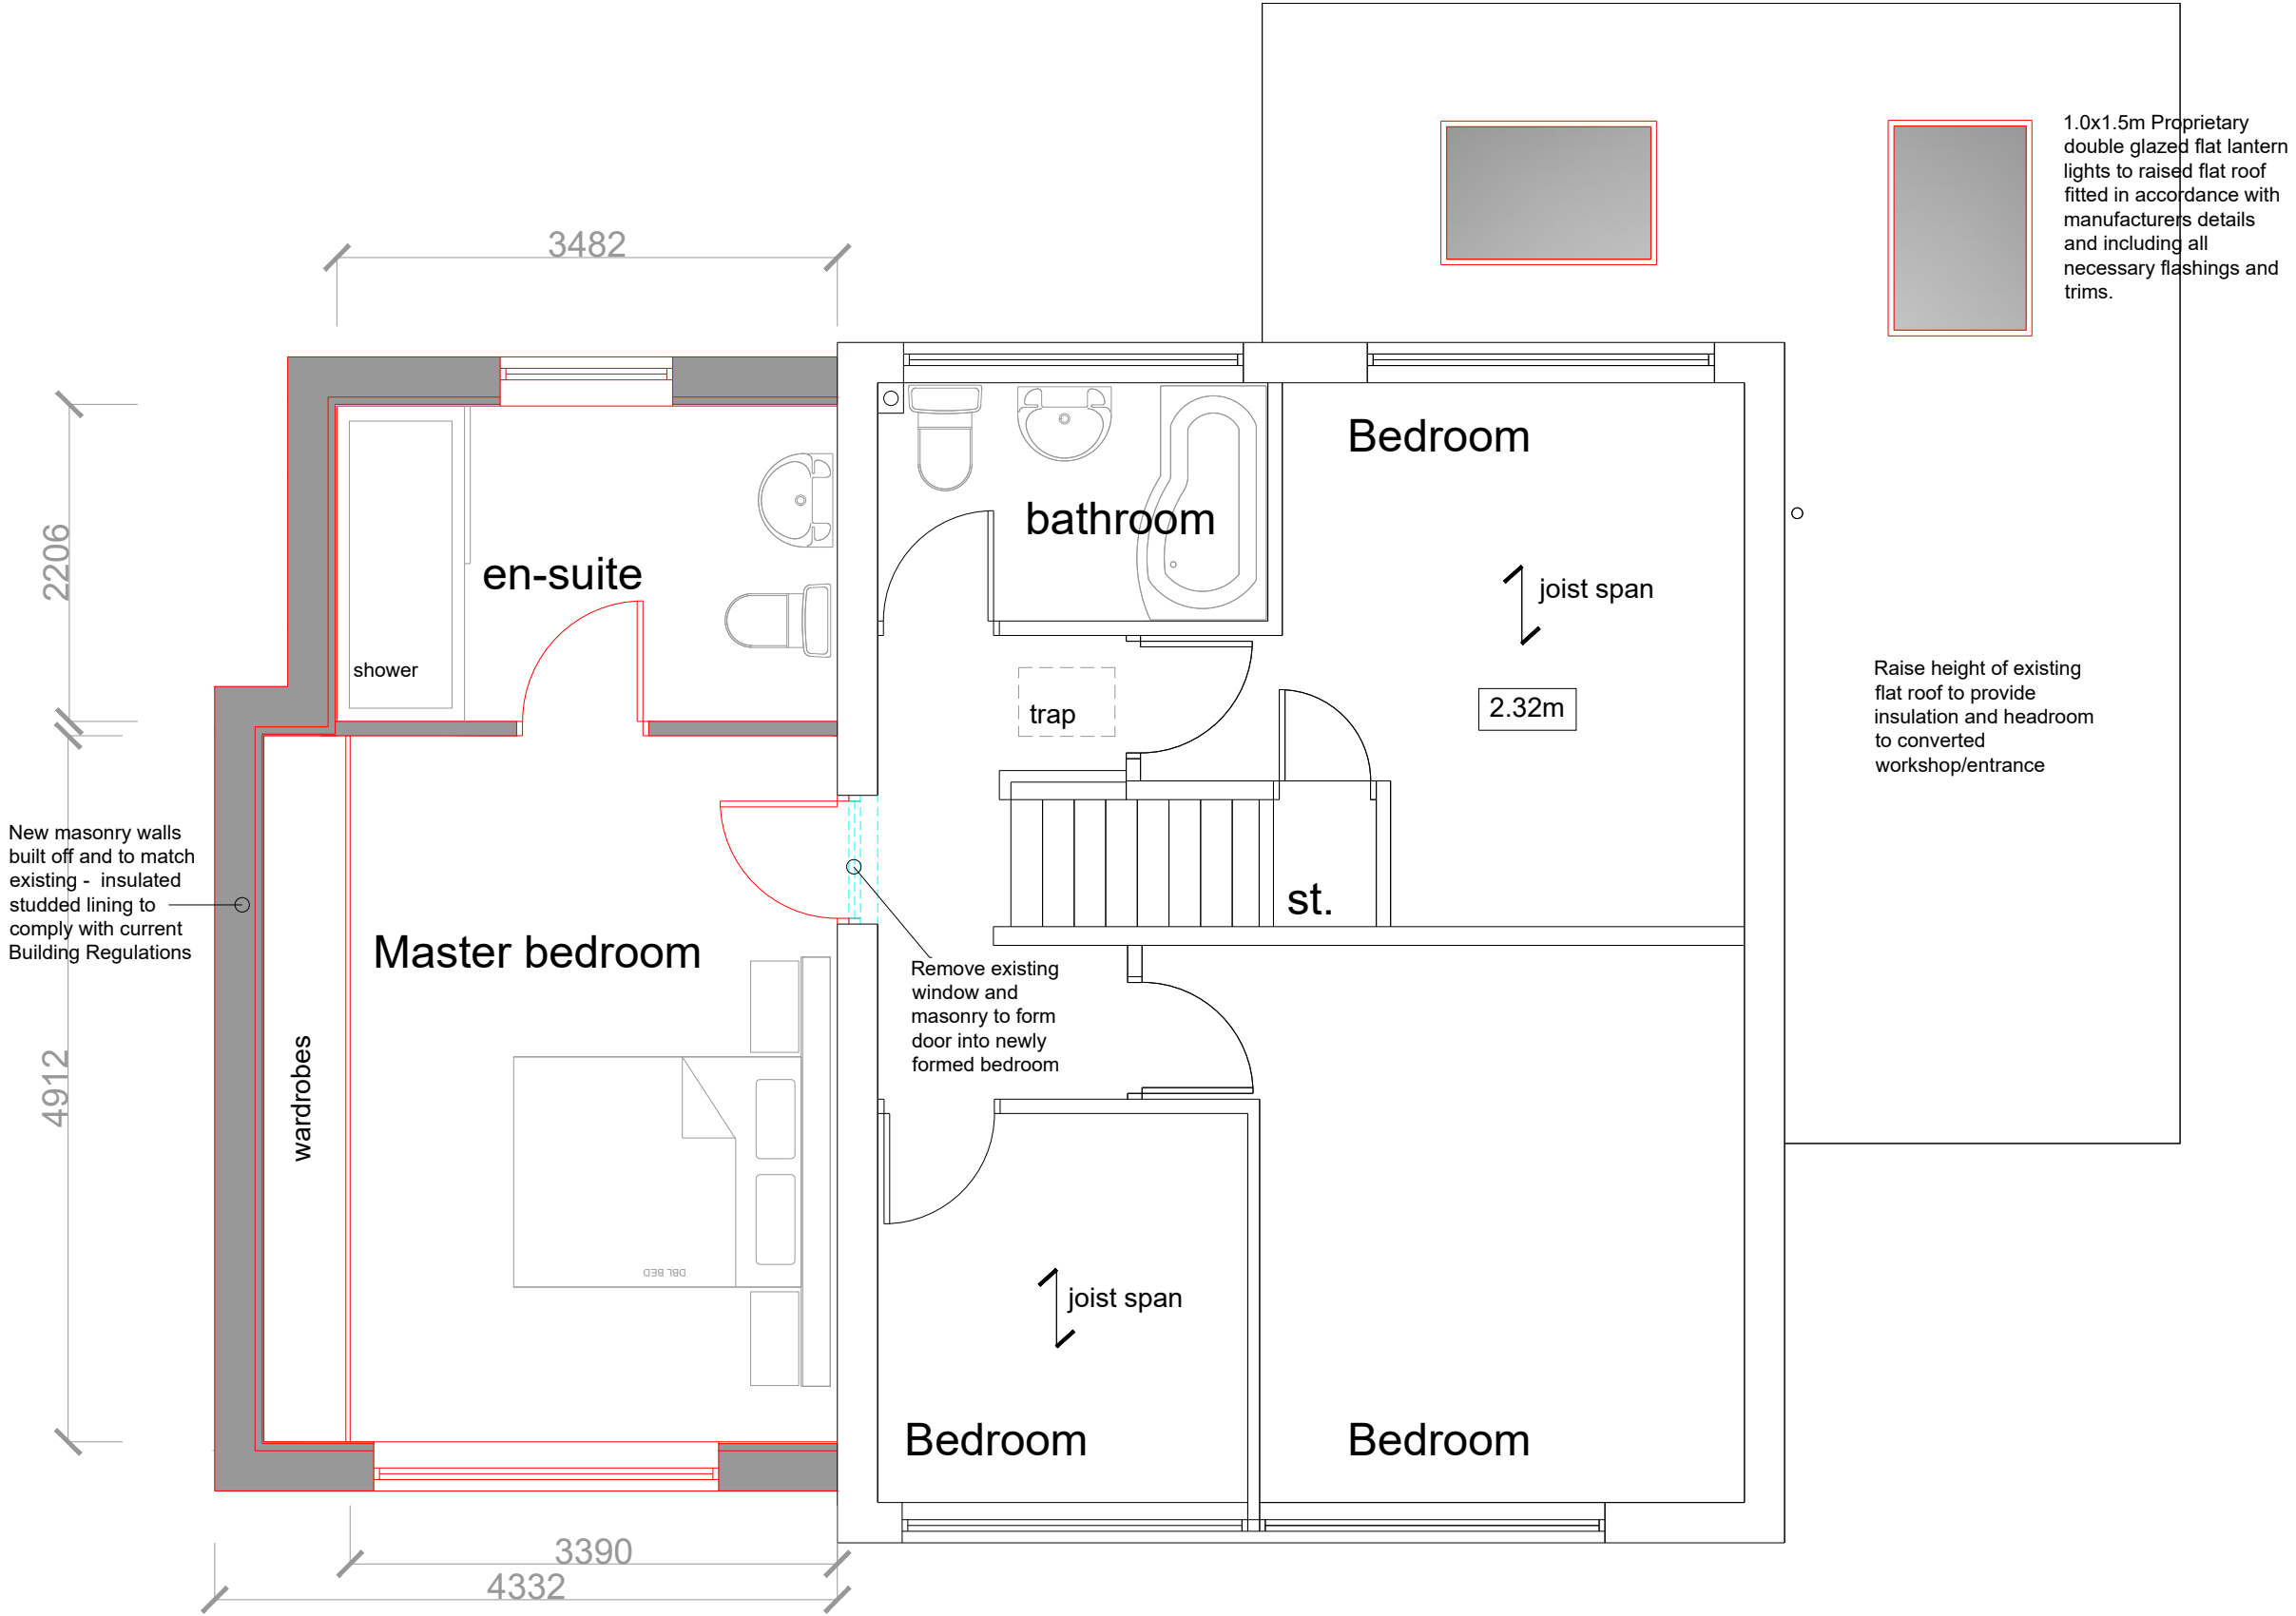

Typical lantern light
image for illustration

FIRST FLOOR PLAN - PROPOSED

project	client	scale - 1:50	drawing No	rev
13 Ash Grove, Greenmount, Bury.	Mrs. L.Leatherbarrow	size - A3	W100-07-1	
		date - Aug.26		
		drawn - NL		