




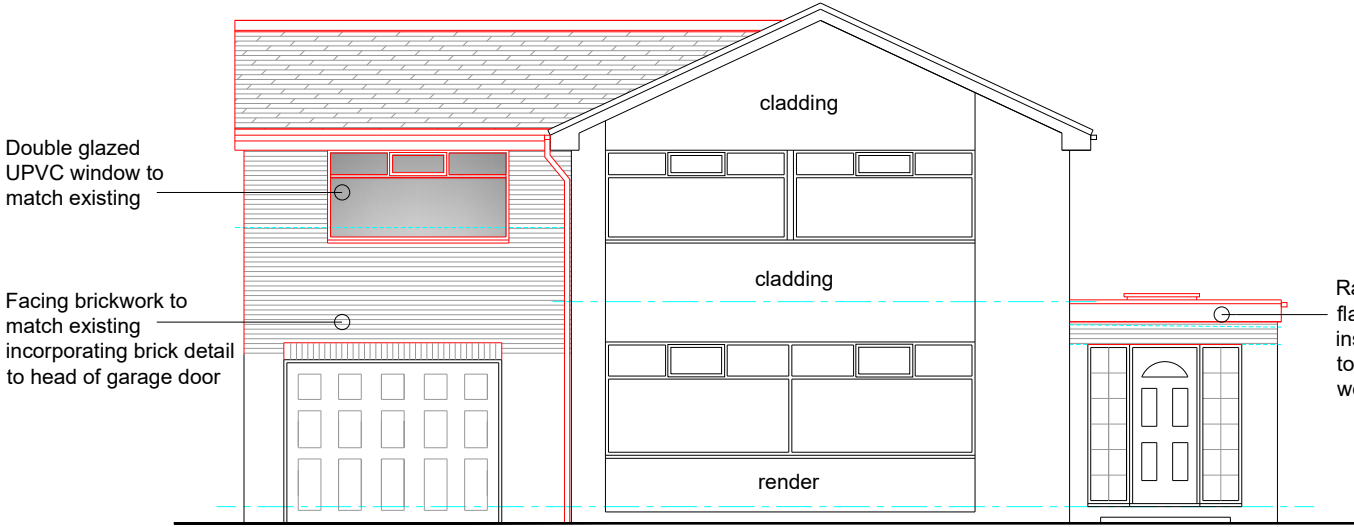


Front Elevation

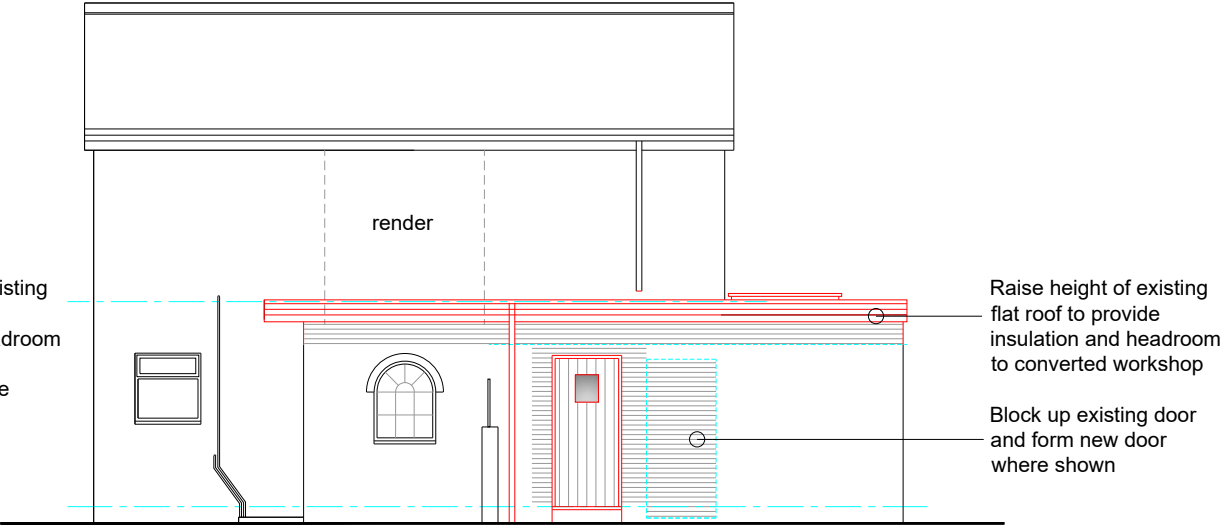

Side Elevation

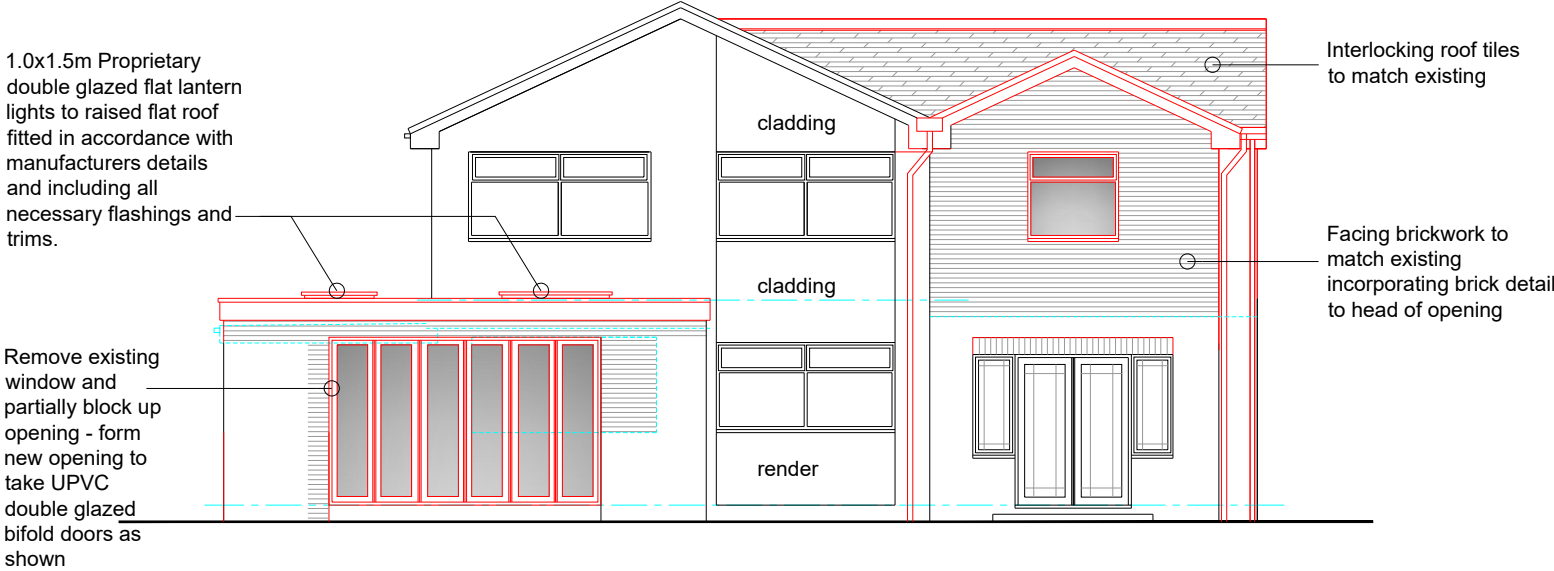

Rear Elevation

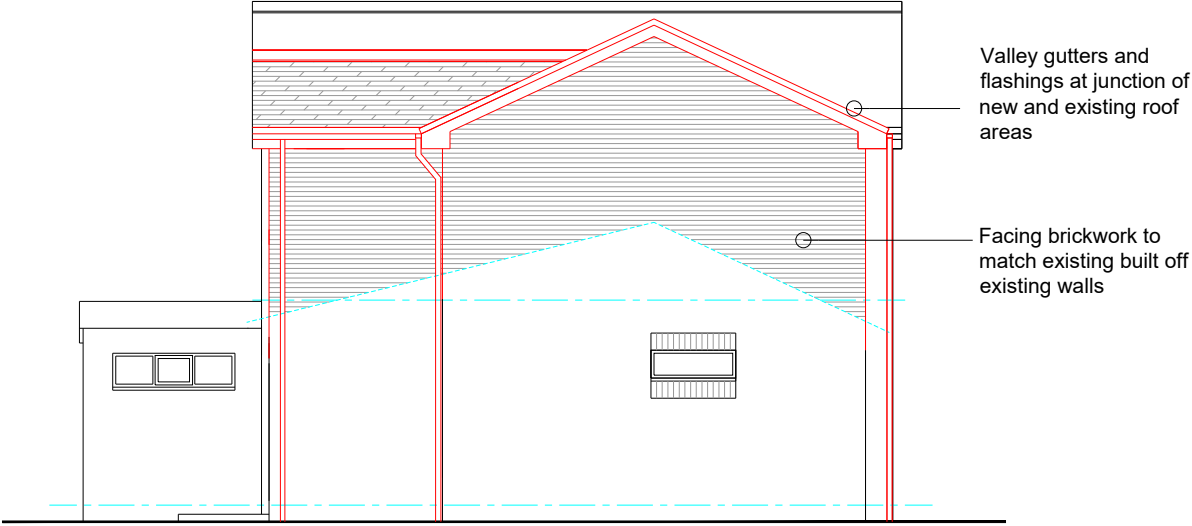

Side Elevation

ELEVATIONS - PROPOSED

project	client	scale - 1:100	drawing No	rev
13 Ash Grove, Greenmount, Bury.	Mrs. L. Leatherbarrow	size - A3	W100-08-1	
		date - Aug.26		
		drawn - NL		