



NOTES:
Any errors or omissions to be reported to Code L6 immediately.
This drawing and design is the copyright of Code L6 and is not to be used for any purpose without their consent.

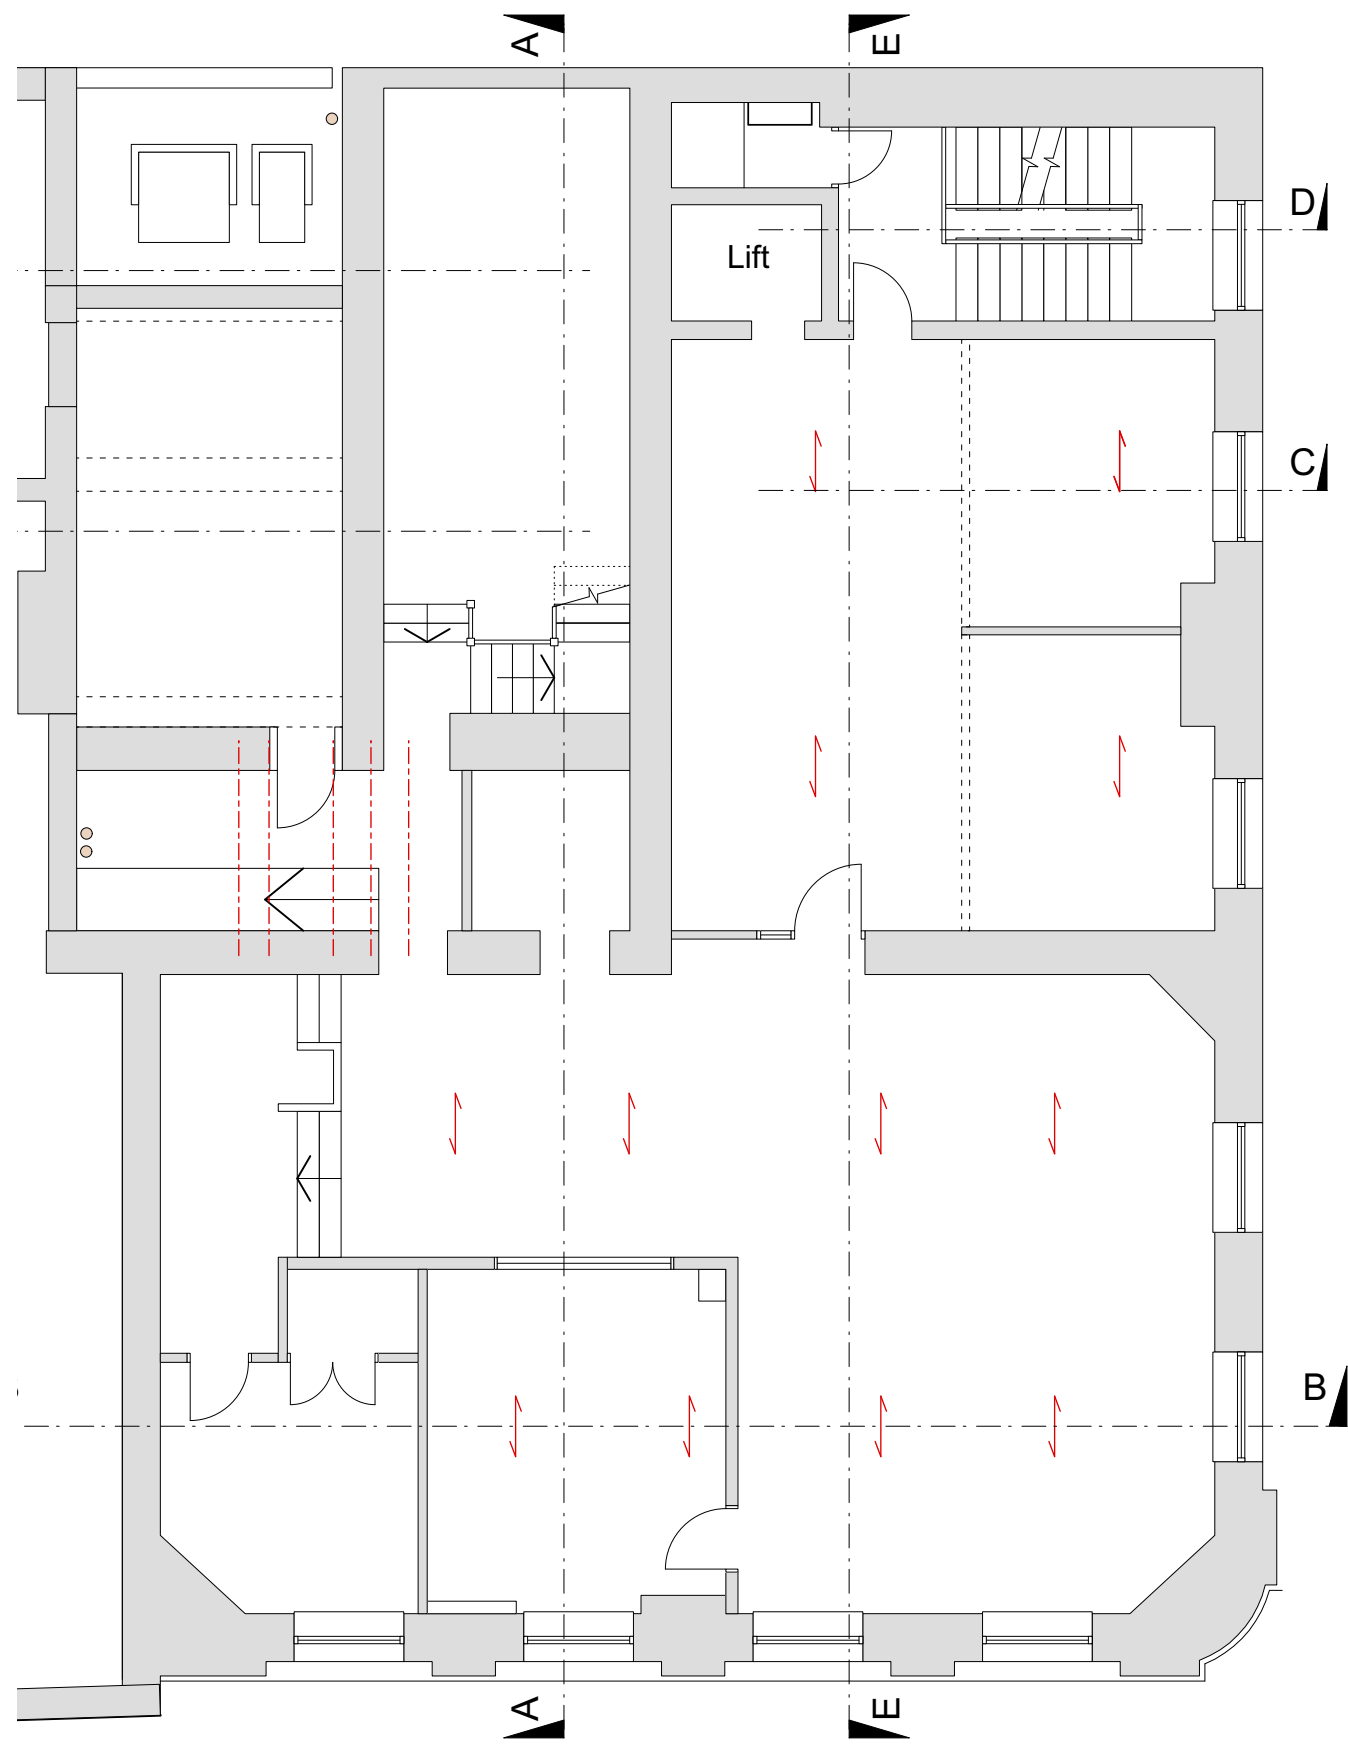


First Floor Plan As Existing
Scale 1:100

0m 1m 2m 3m 4m 5m

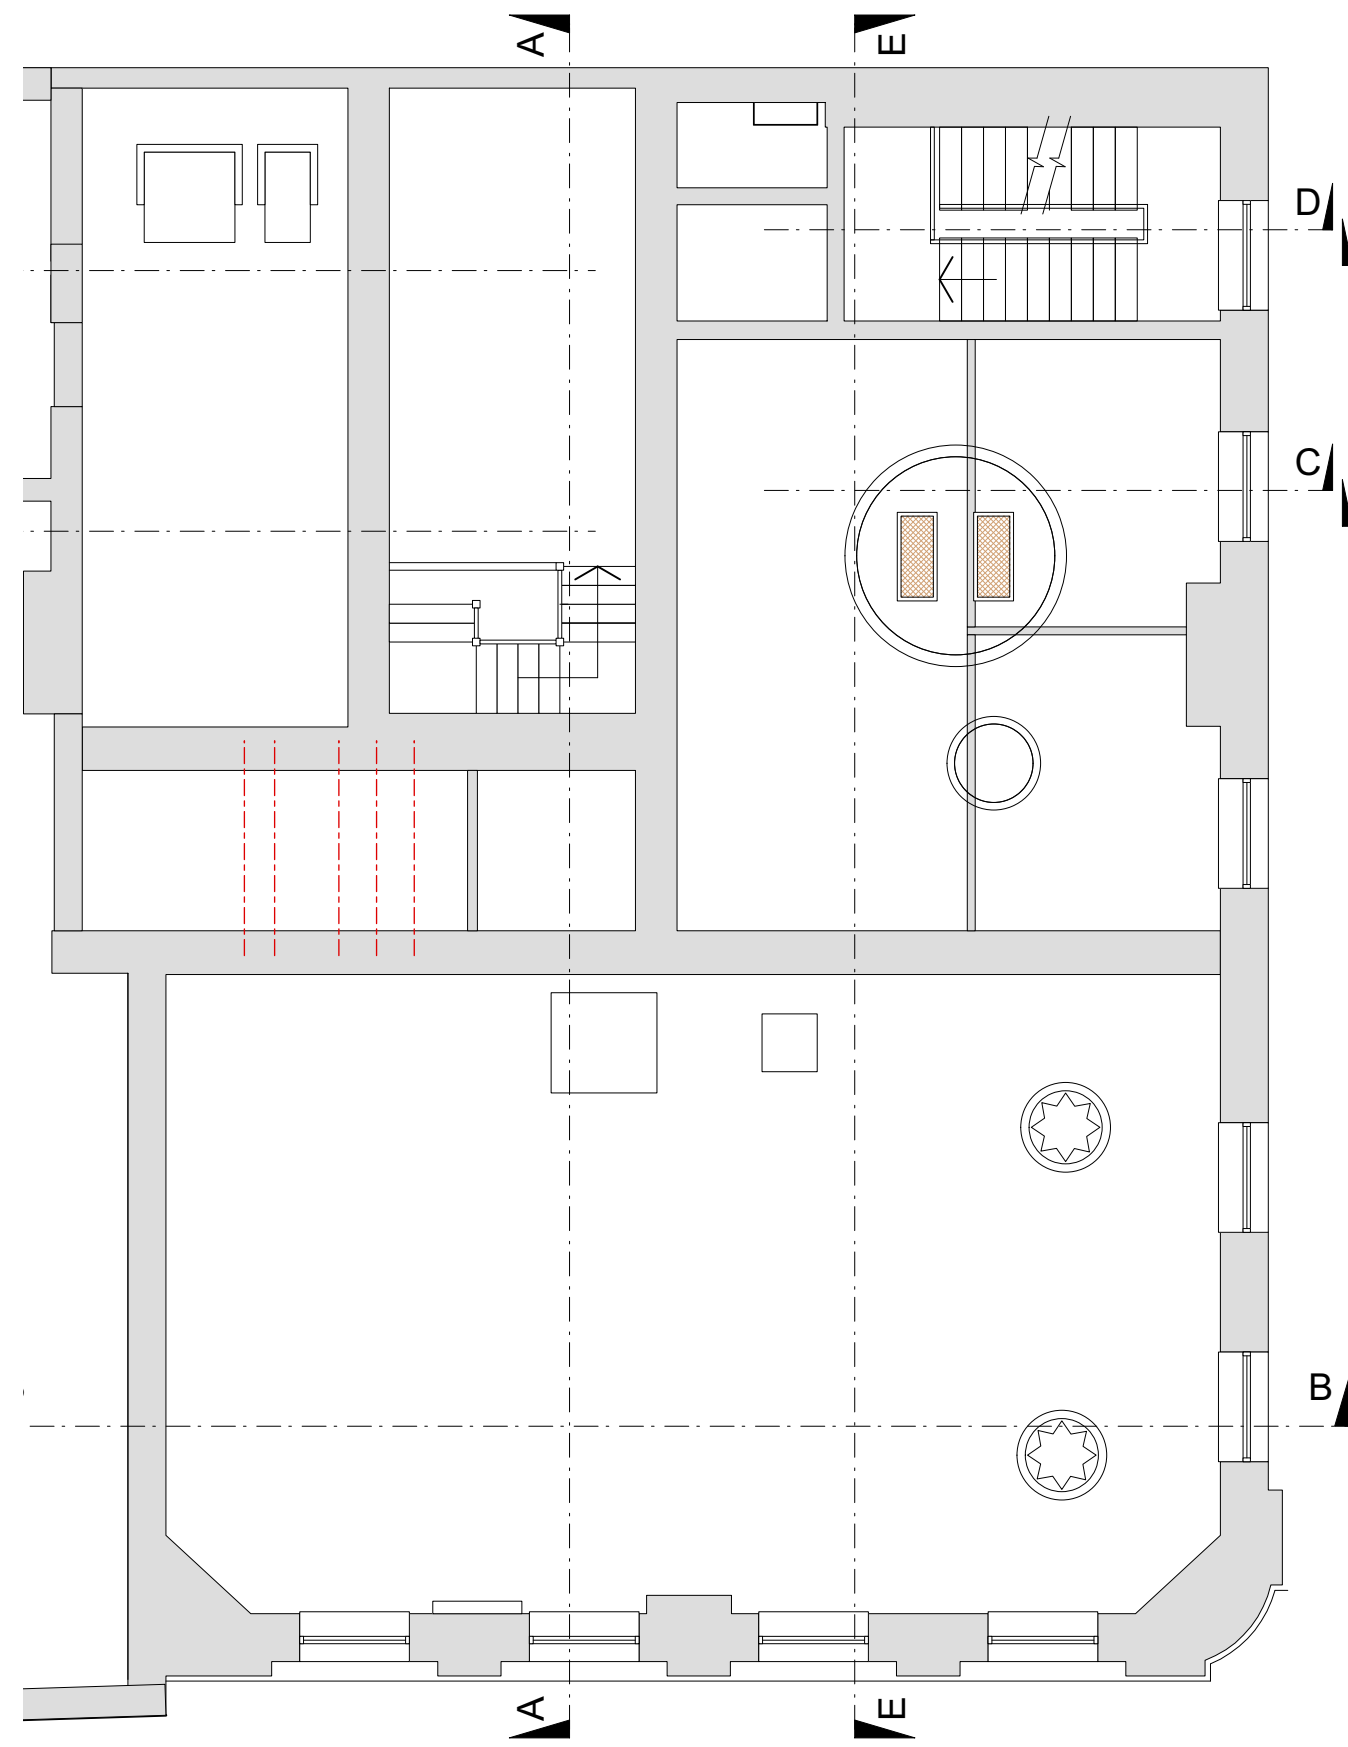


First Floor Mezzanine Plan As Existing
Scale 1:100

0m 1m 2m 3m 4m 5m

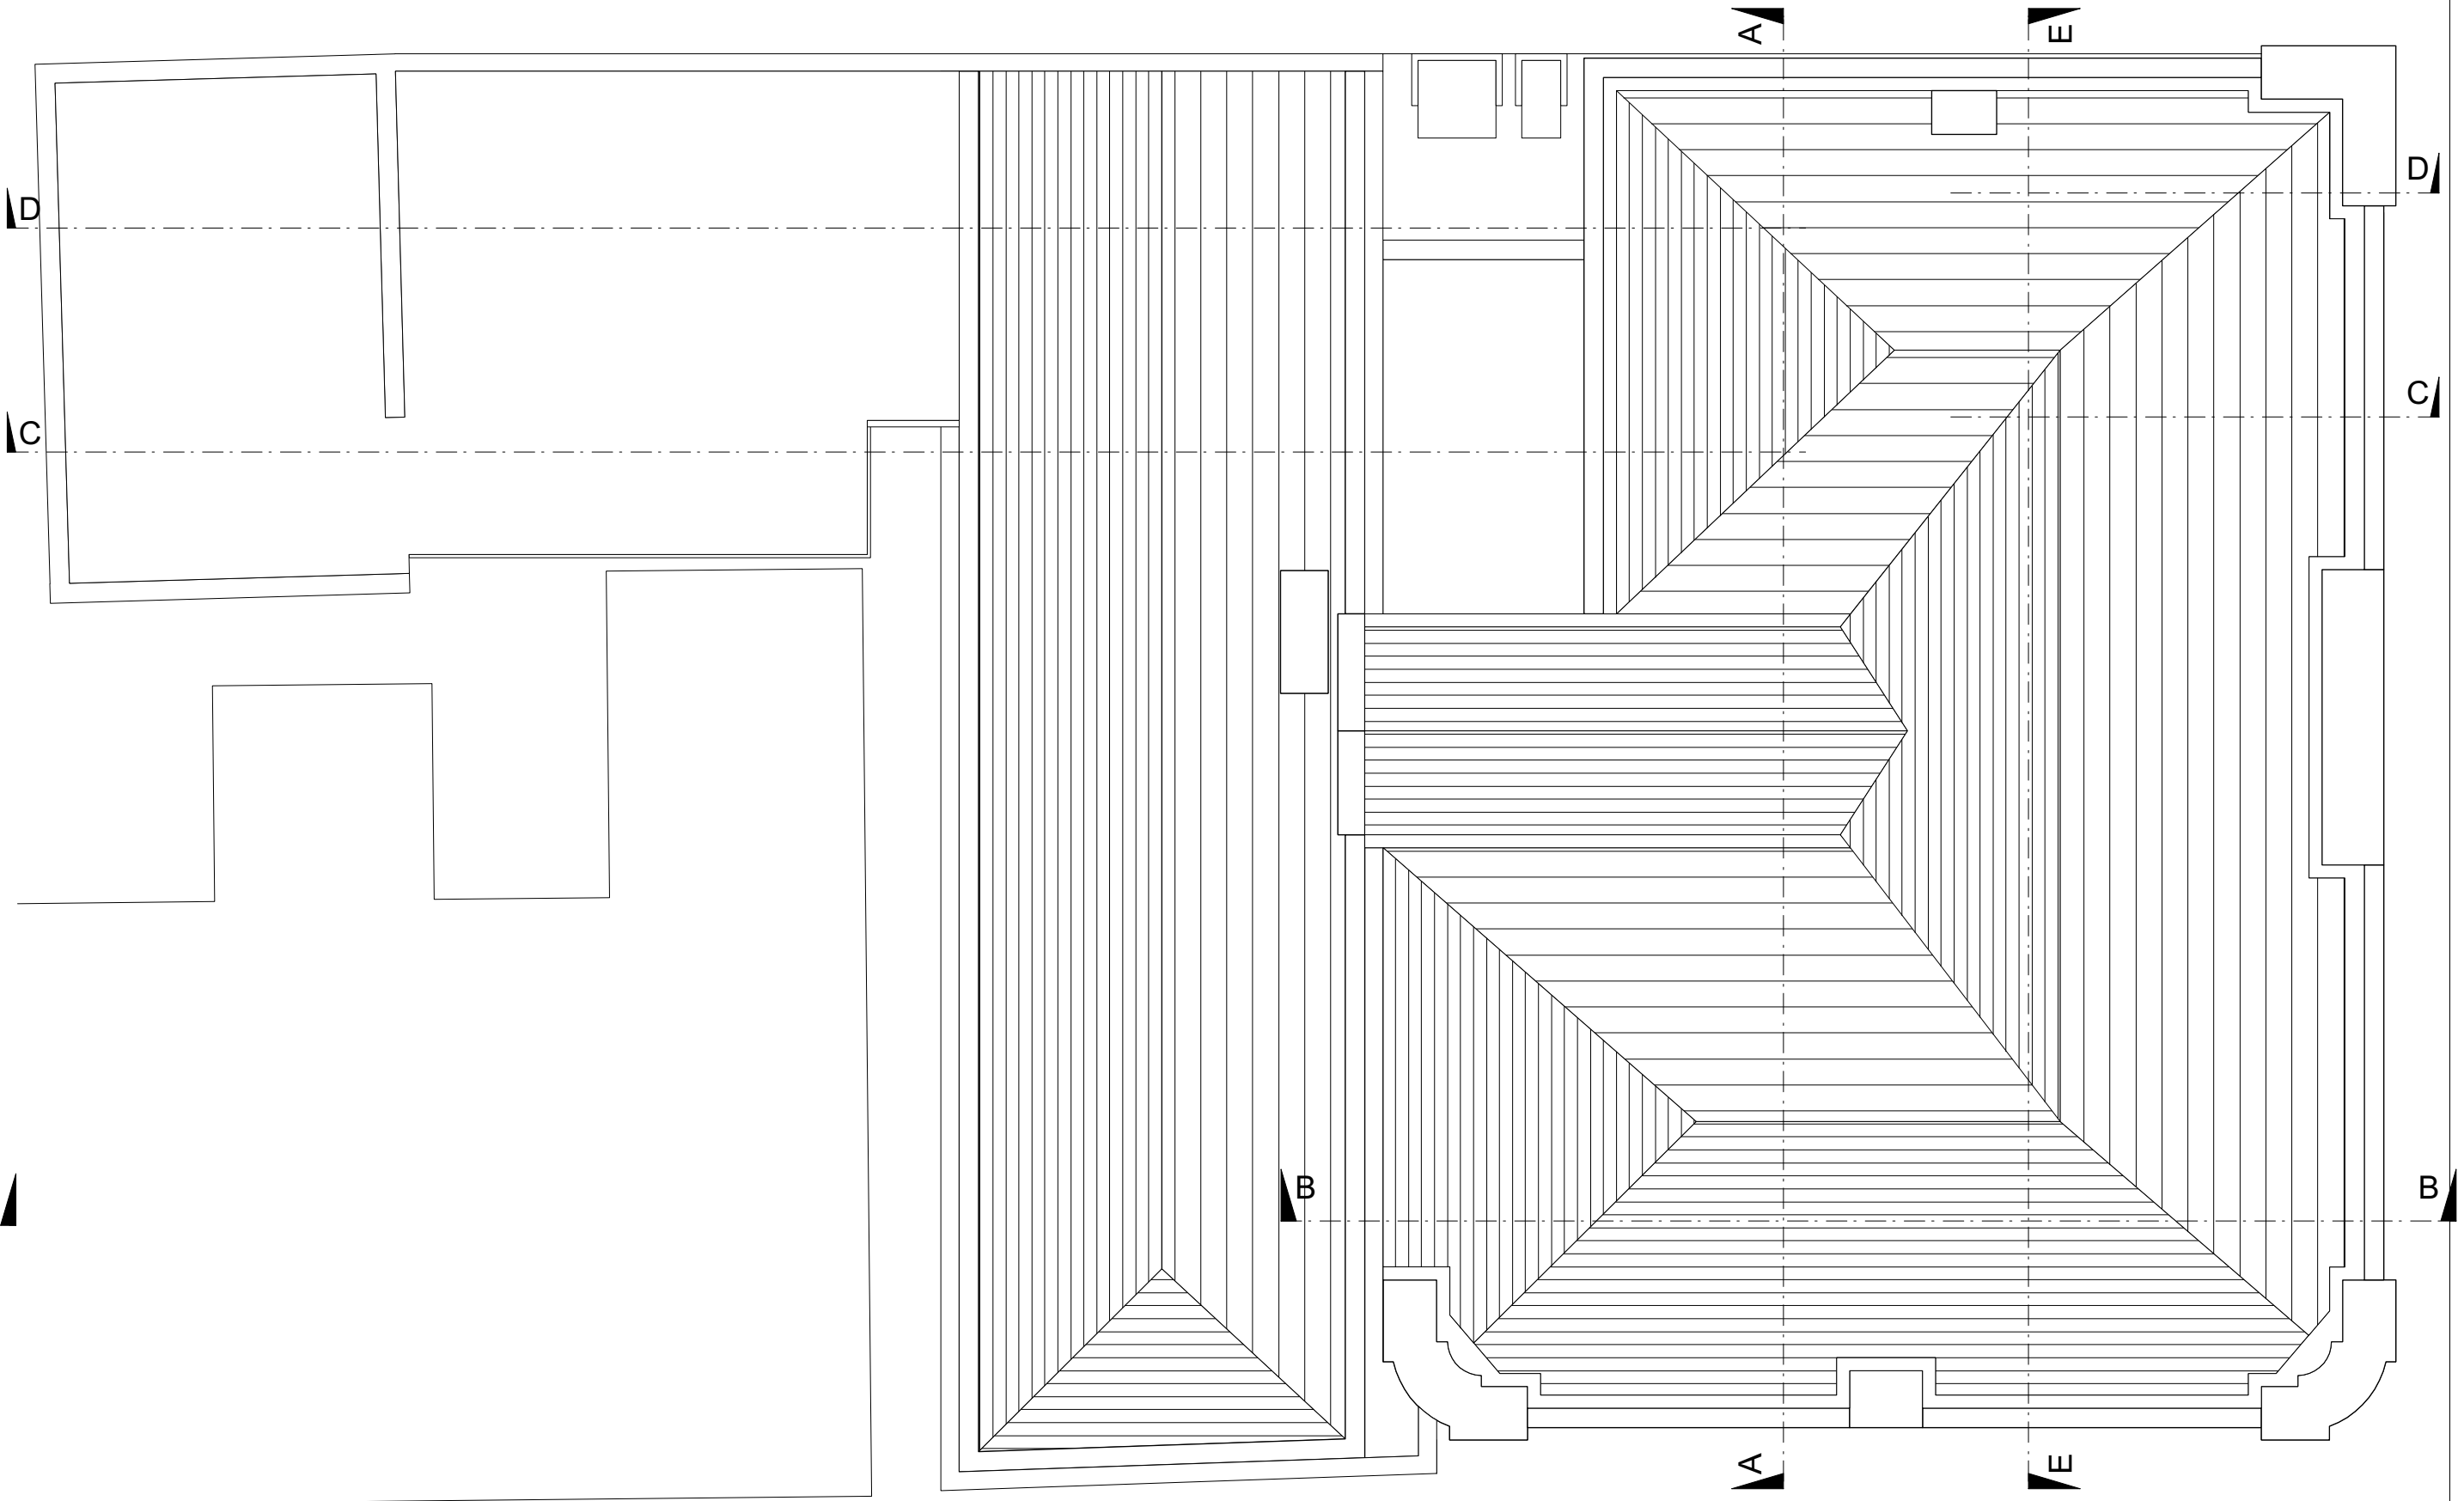

Roof Plan As Existing
Scale 1:100

0m 1m 2m 3m 4m 5m

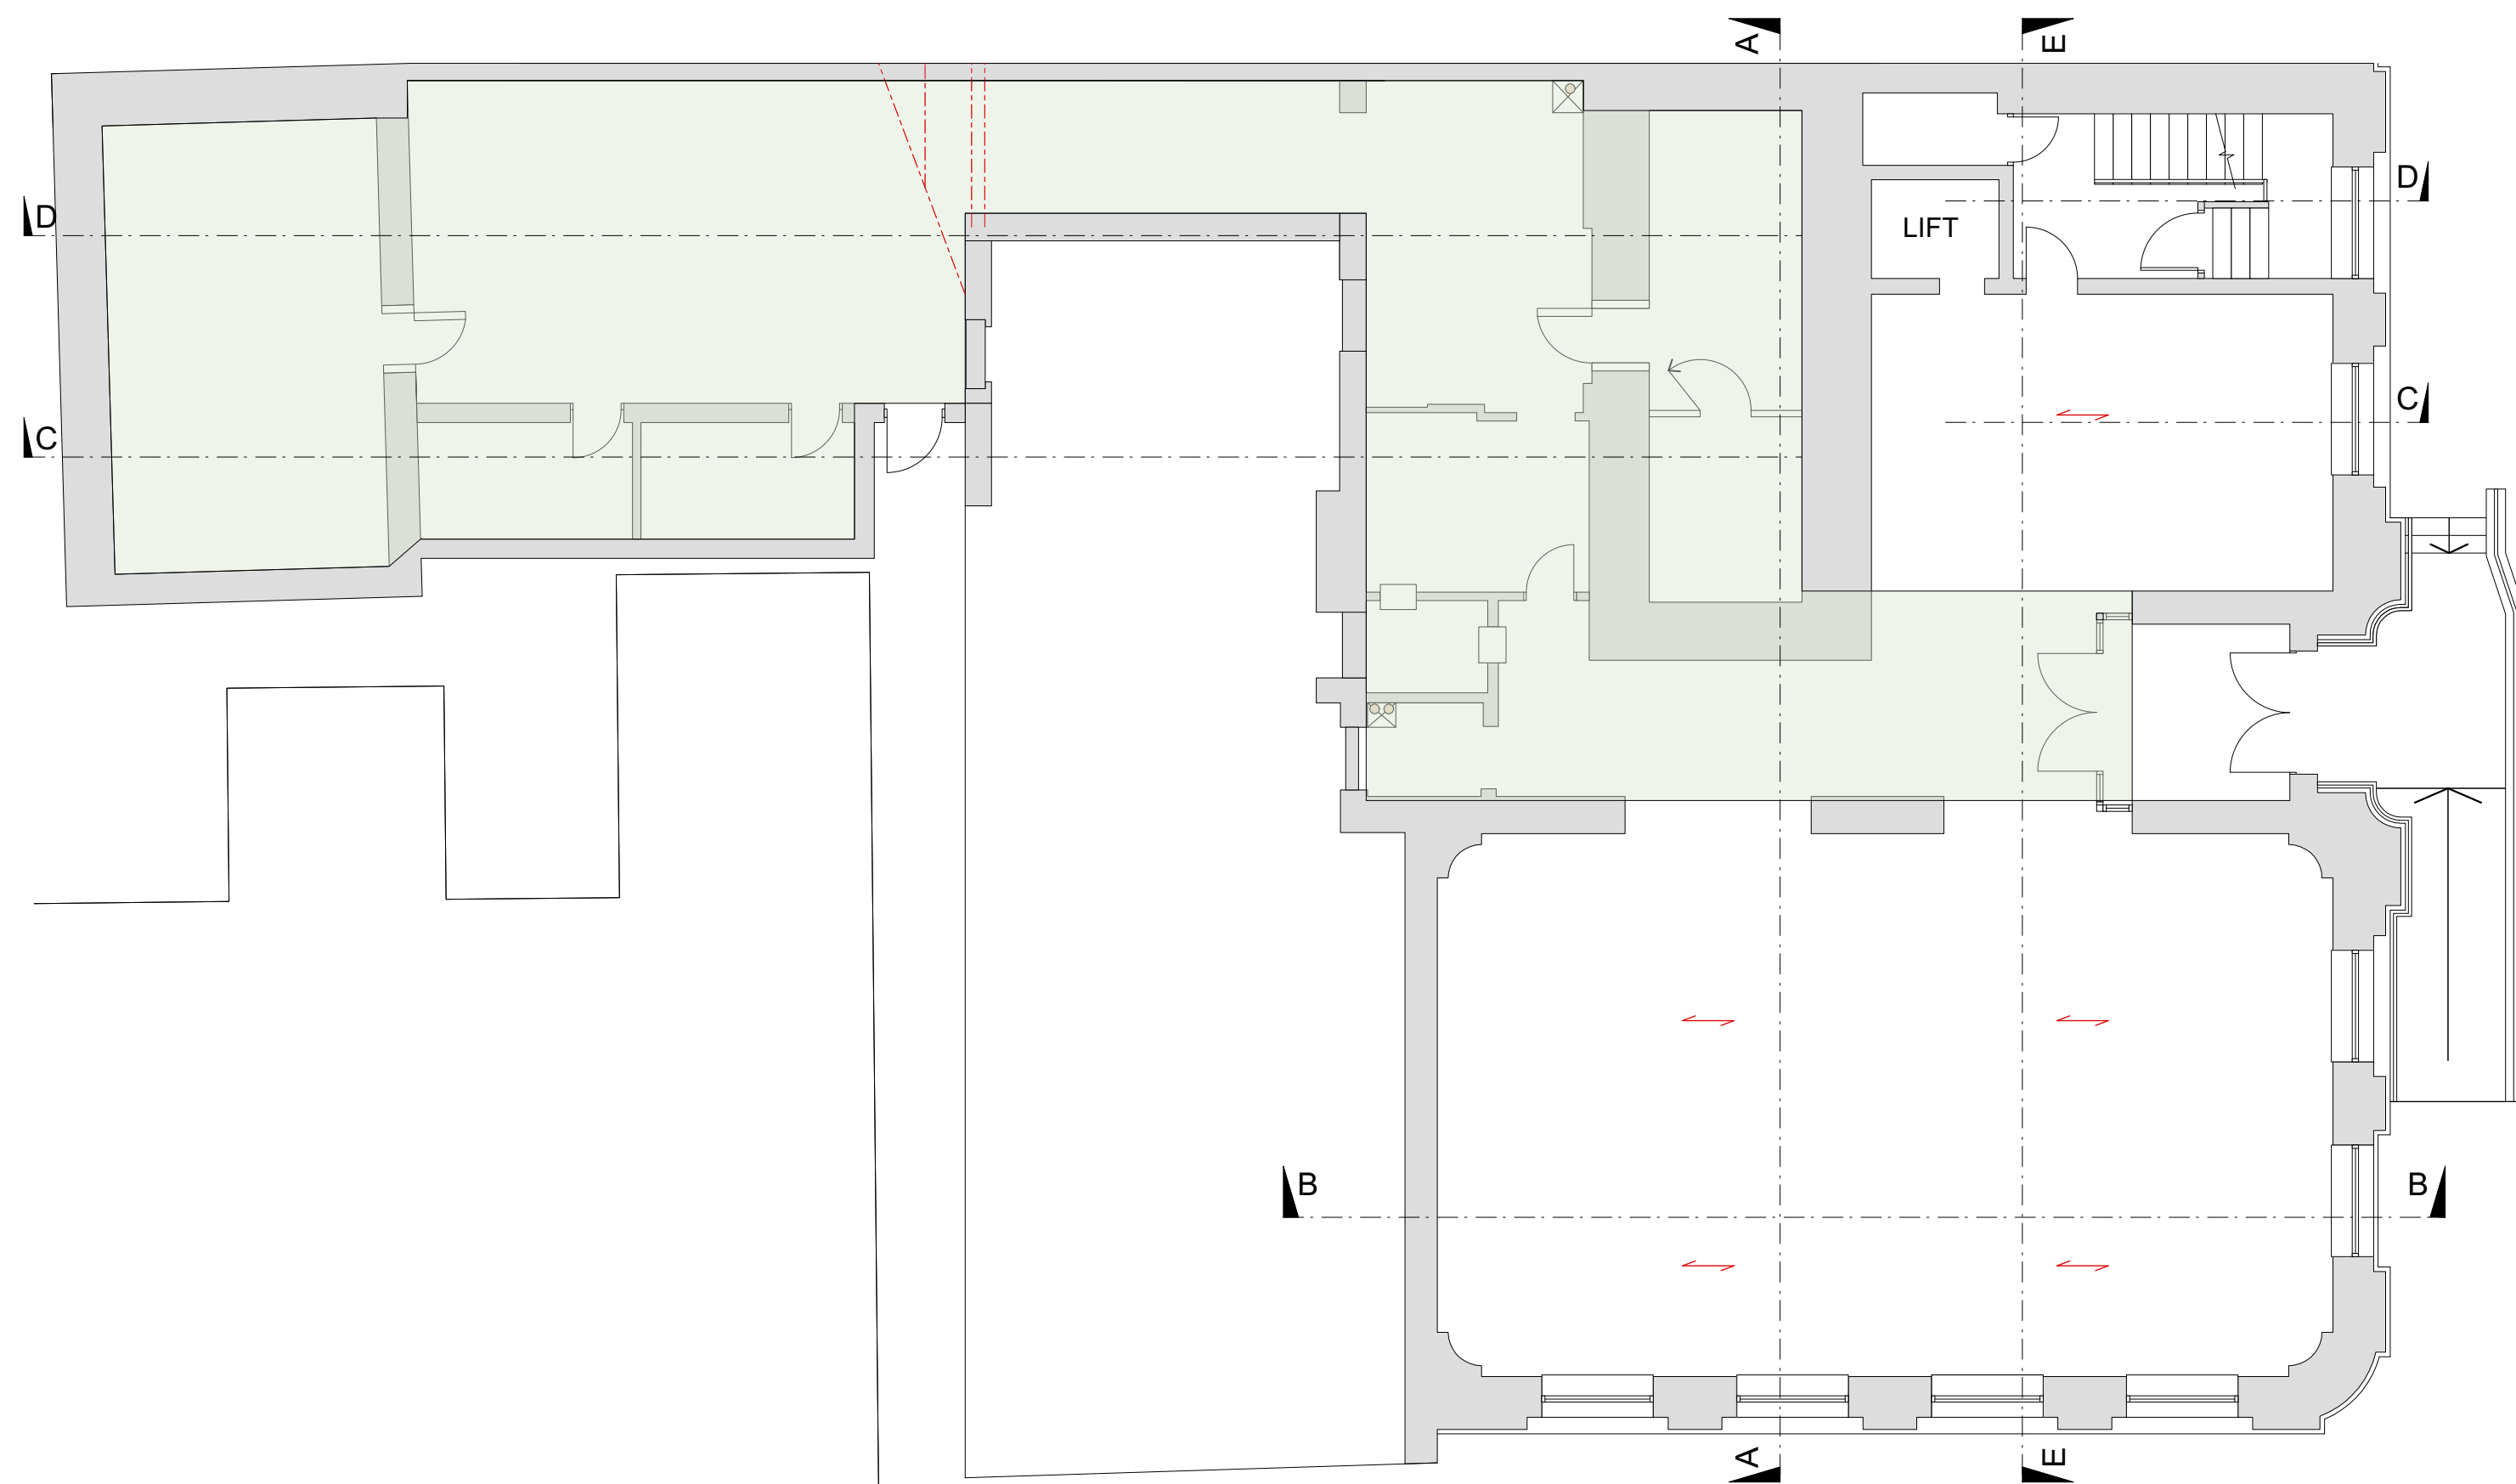


Ground Floor Plan As Existing
Scale 1:100

0m 1m 2m 3m 4m 5m

SILVER STREET

BANK STREET

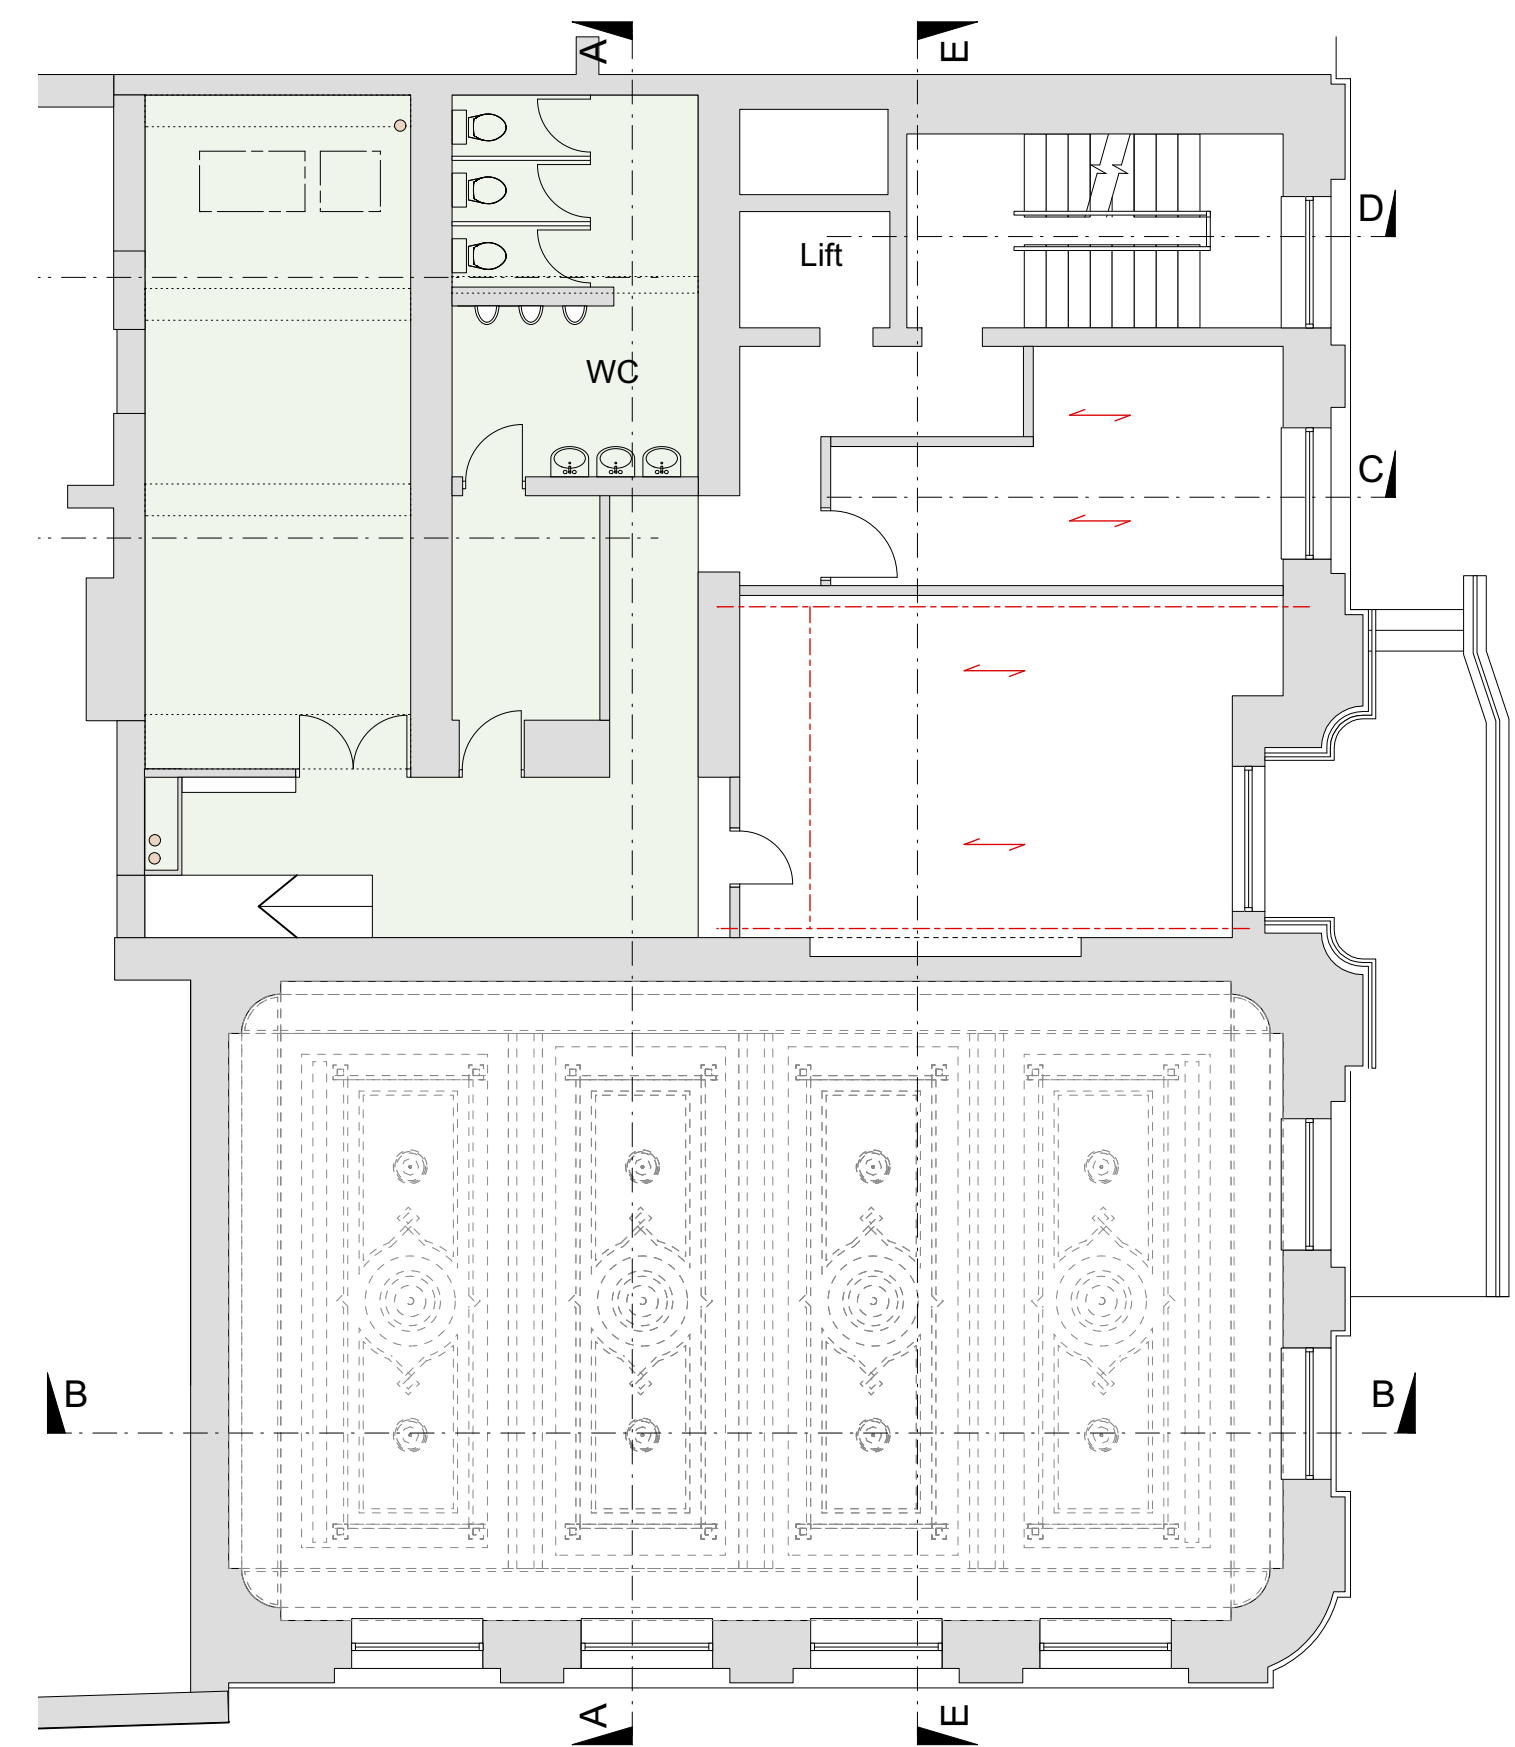

Ground Floor Mezzanine Plan As Existing
Scale 1:100

0m 1m 2m 3m 4m 5m

rev | details | date
Code L6
Architecture Ltd
No 2 Warehouse, The Wharf,
Sowerby Bridge,
HX6 2AG
T: 01422 648431
E: info@codeL6.com
W: www.CODEL6.com

Project:
26 Silver Street,
Bury,
BL9 0DH

Client:
PICNW

Drawing:
Plans

As Existing

Date:
19/06/26

Scale:
1:100

Size:
A1

Drawing Number:
23-062-201