




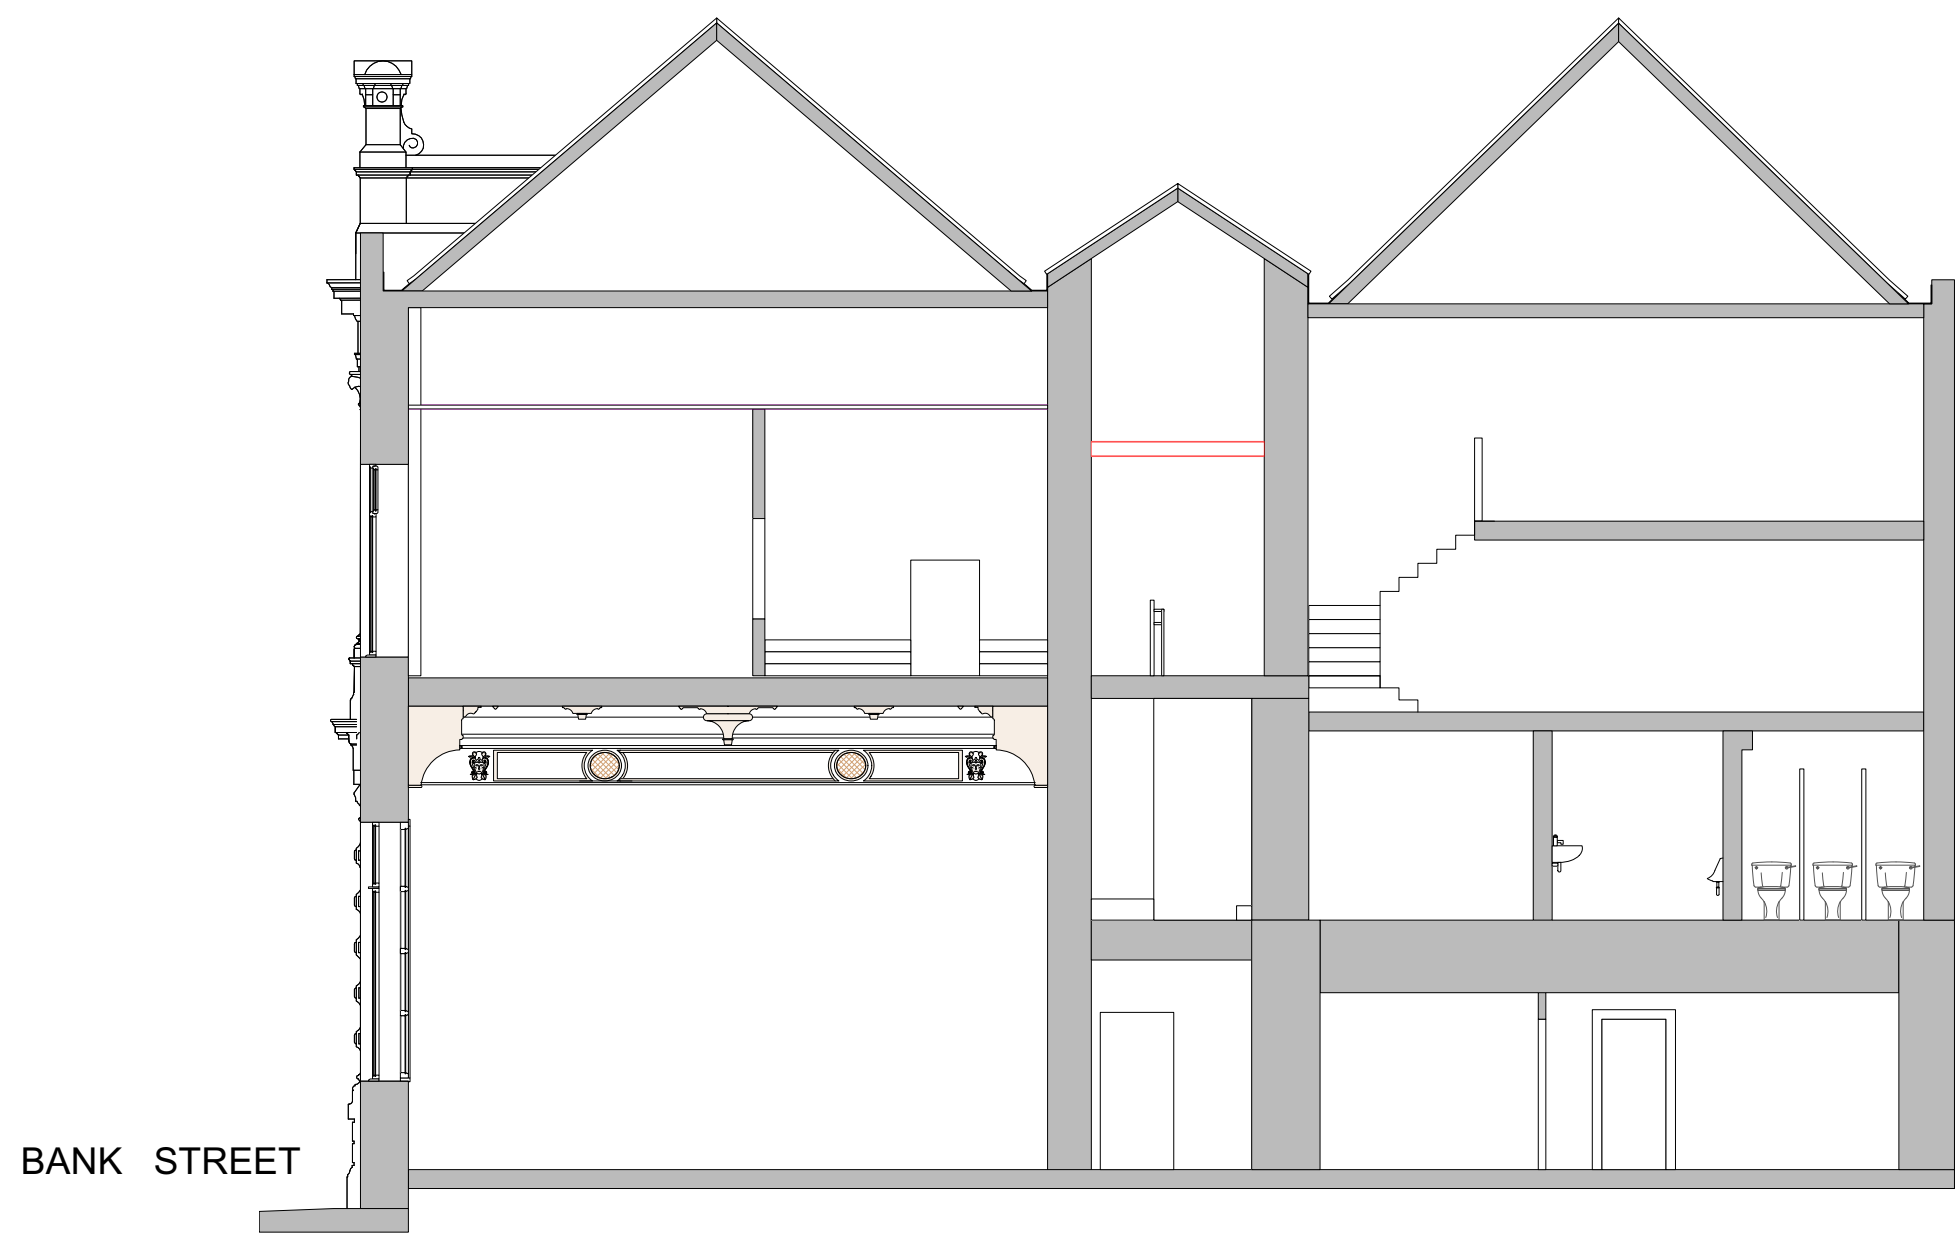


Section A-A As Existing
Scale 1:100

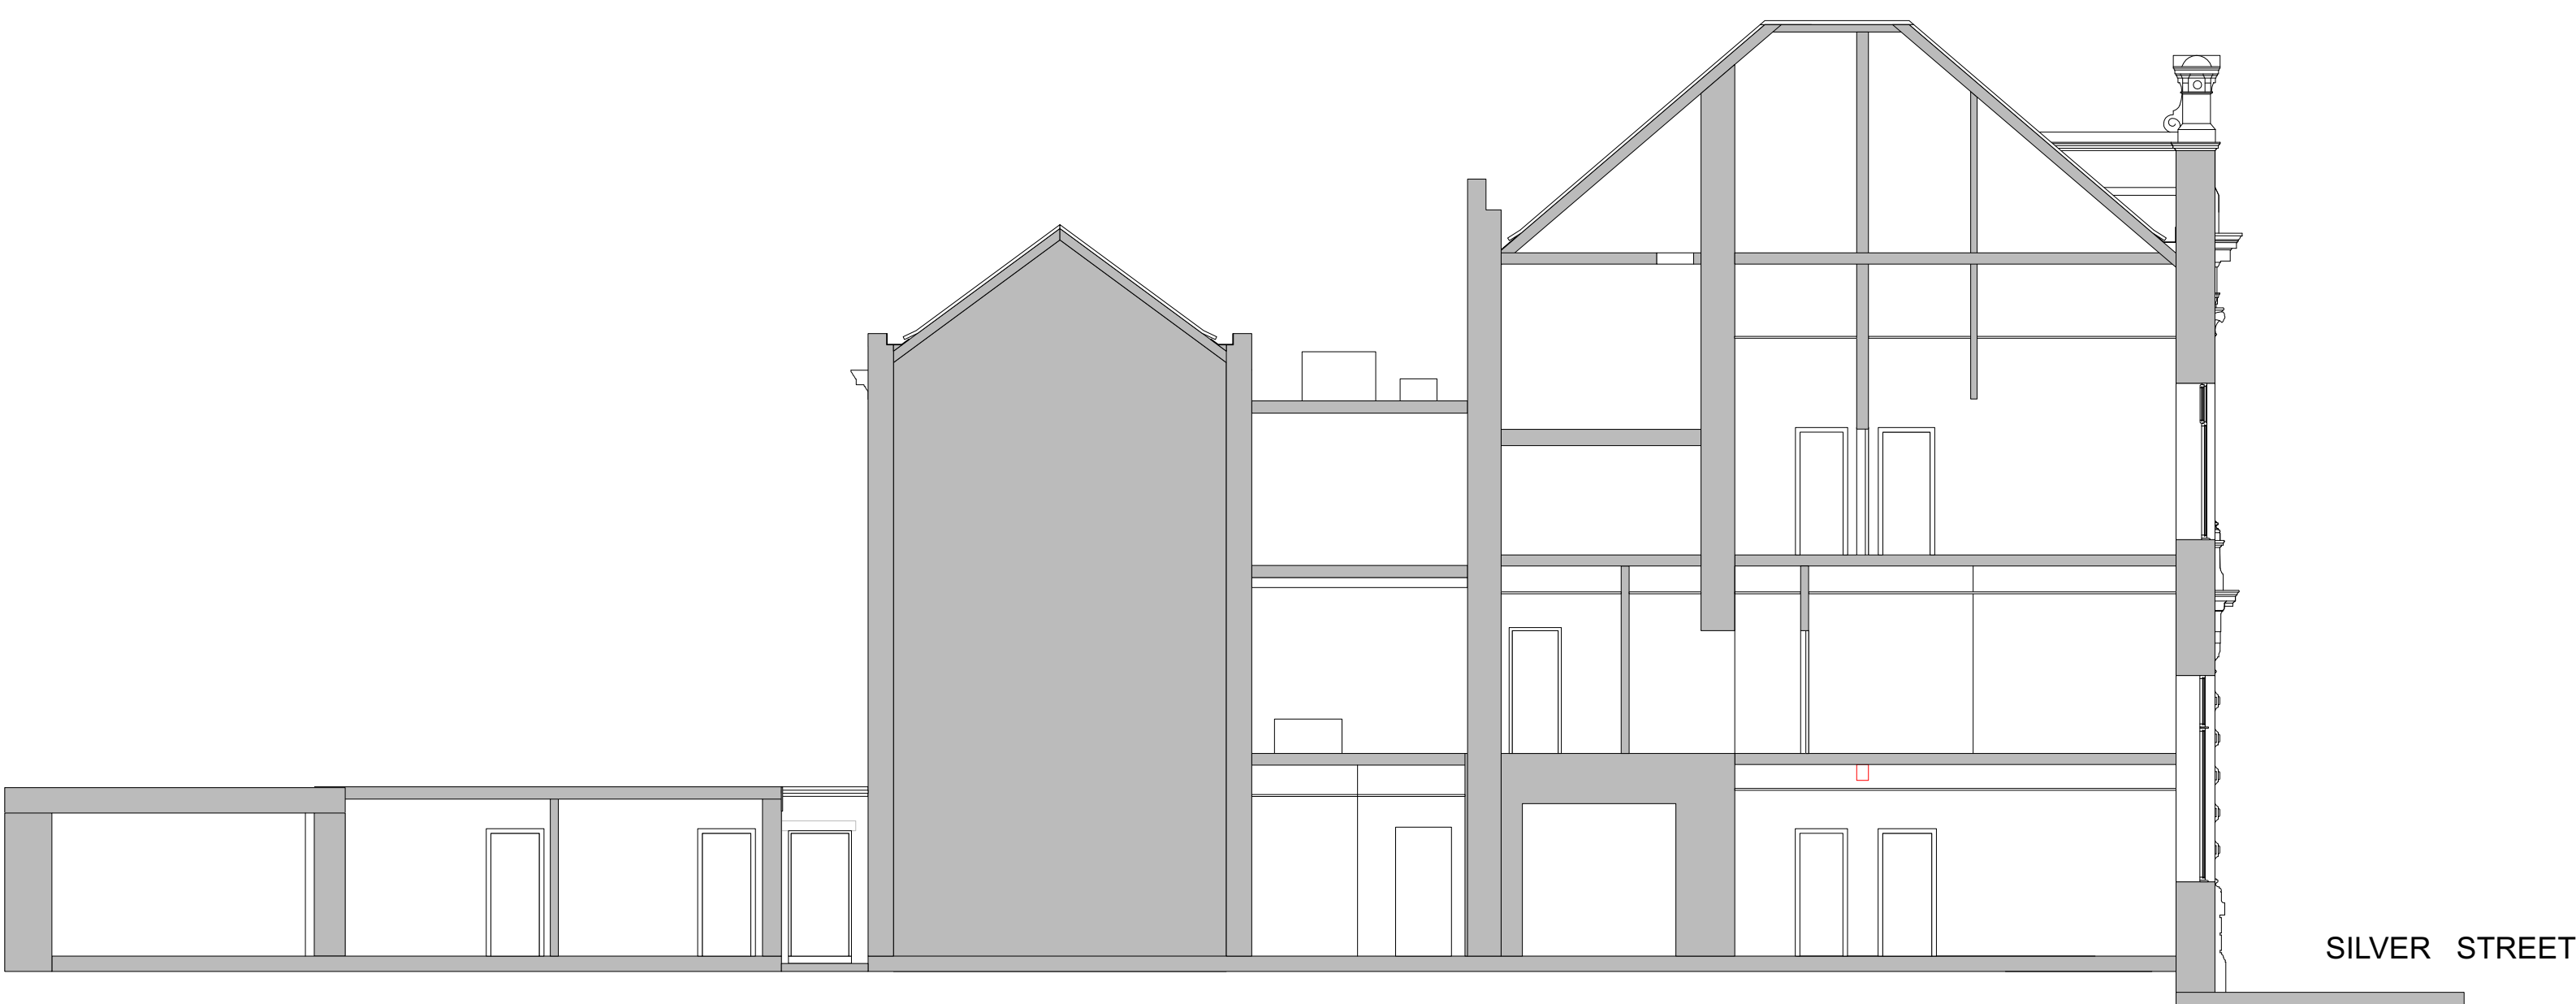


Section C-C As Existing
Scale 1:100

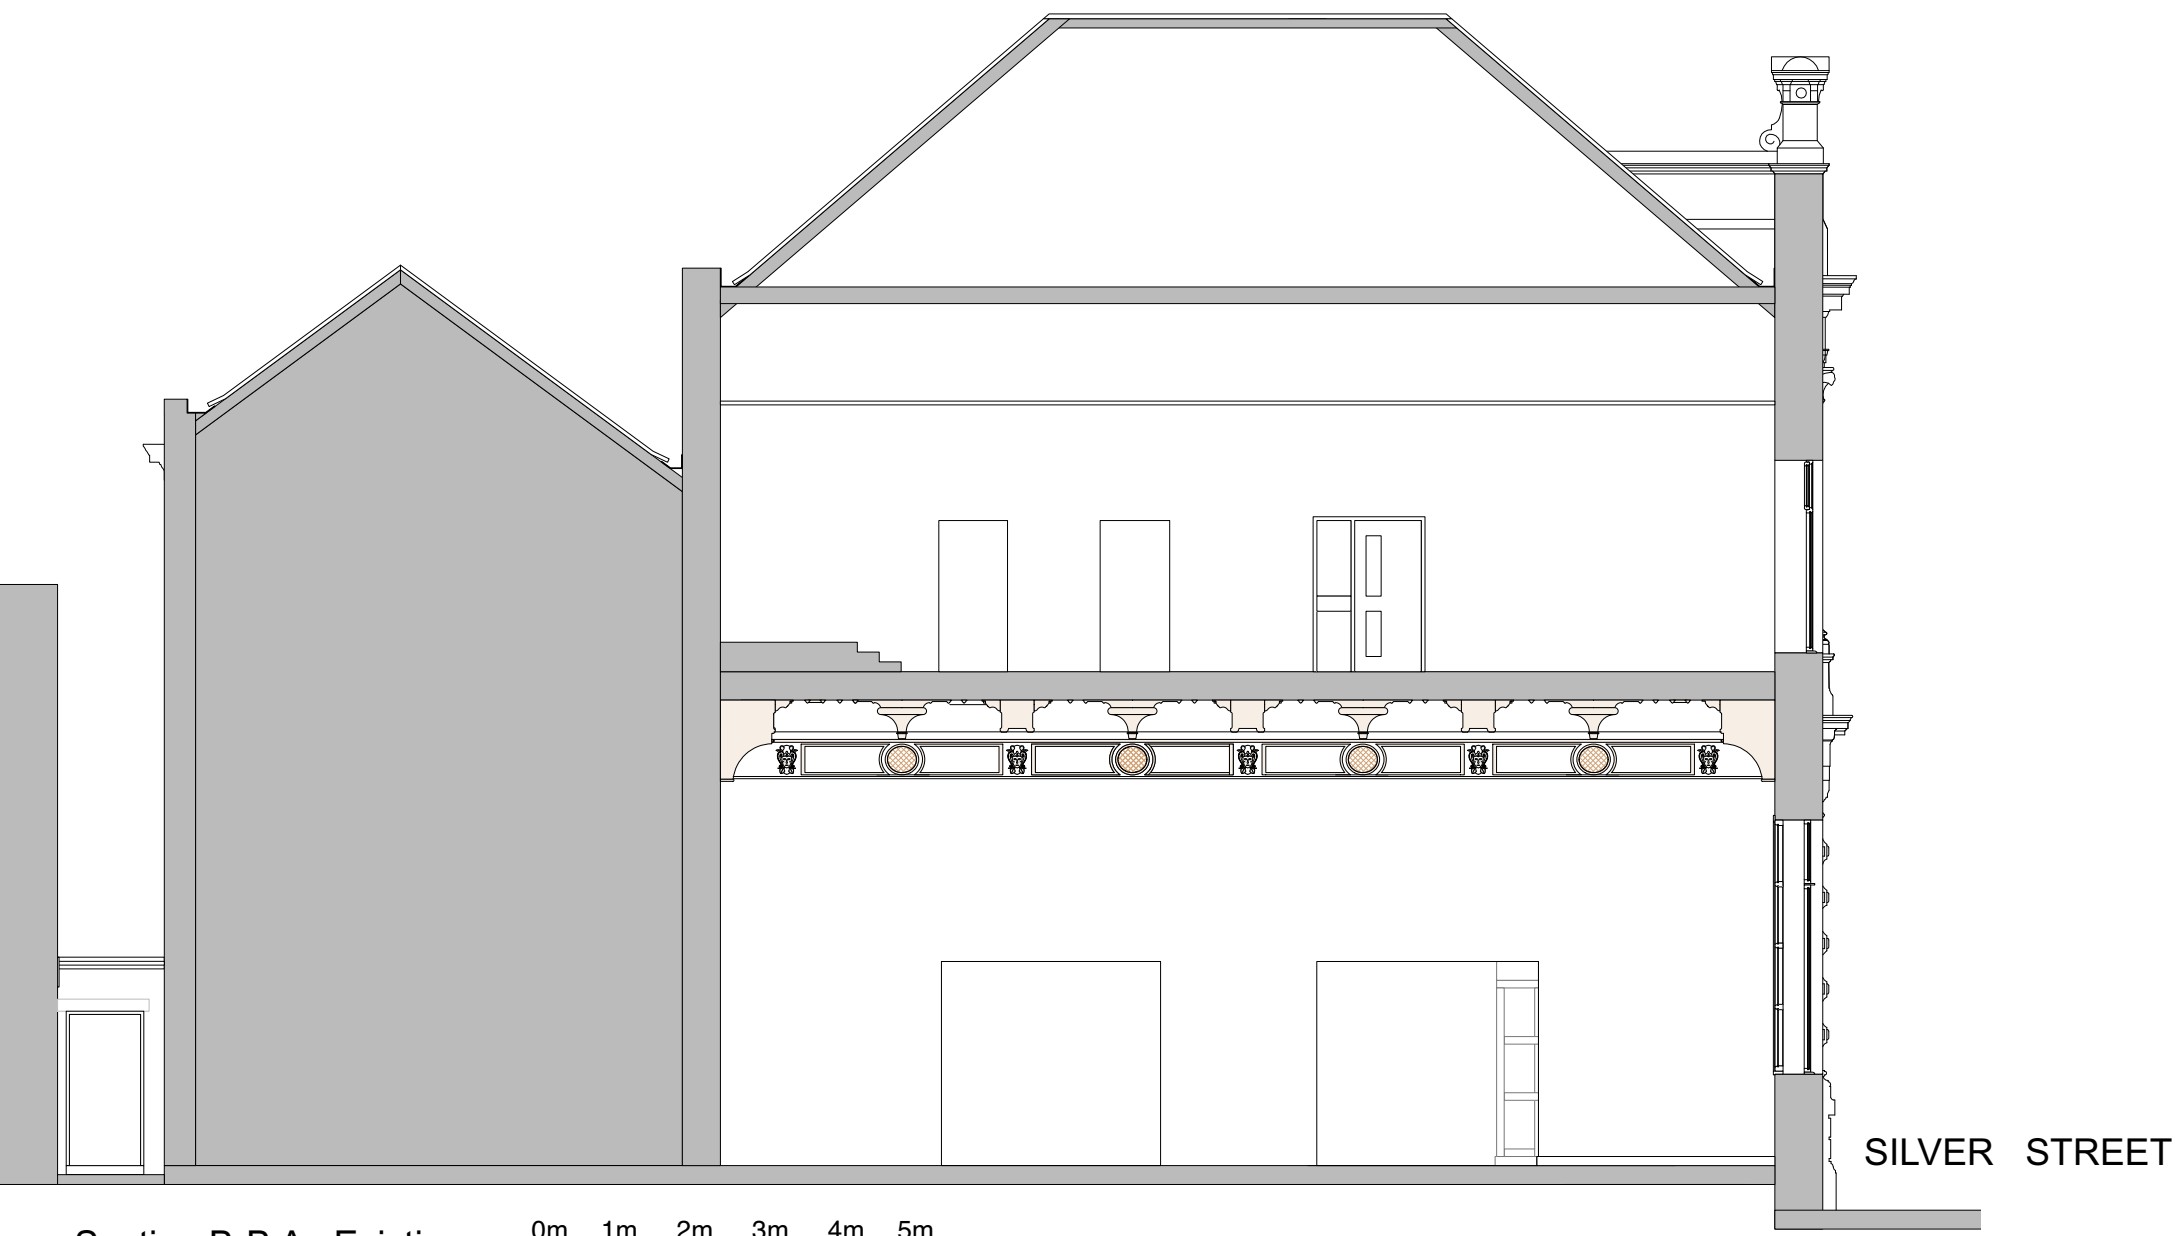


Section B-B As Existing
Scale 1:100

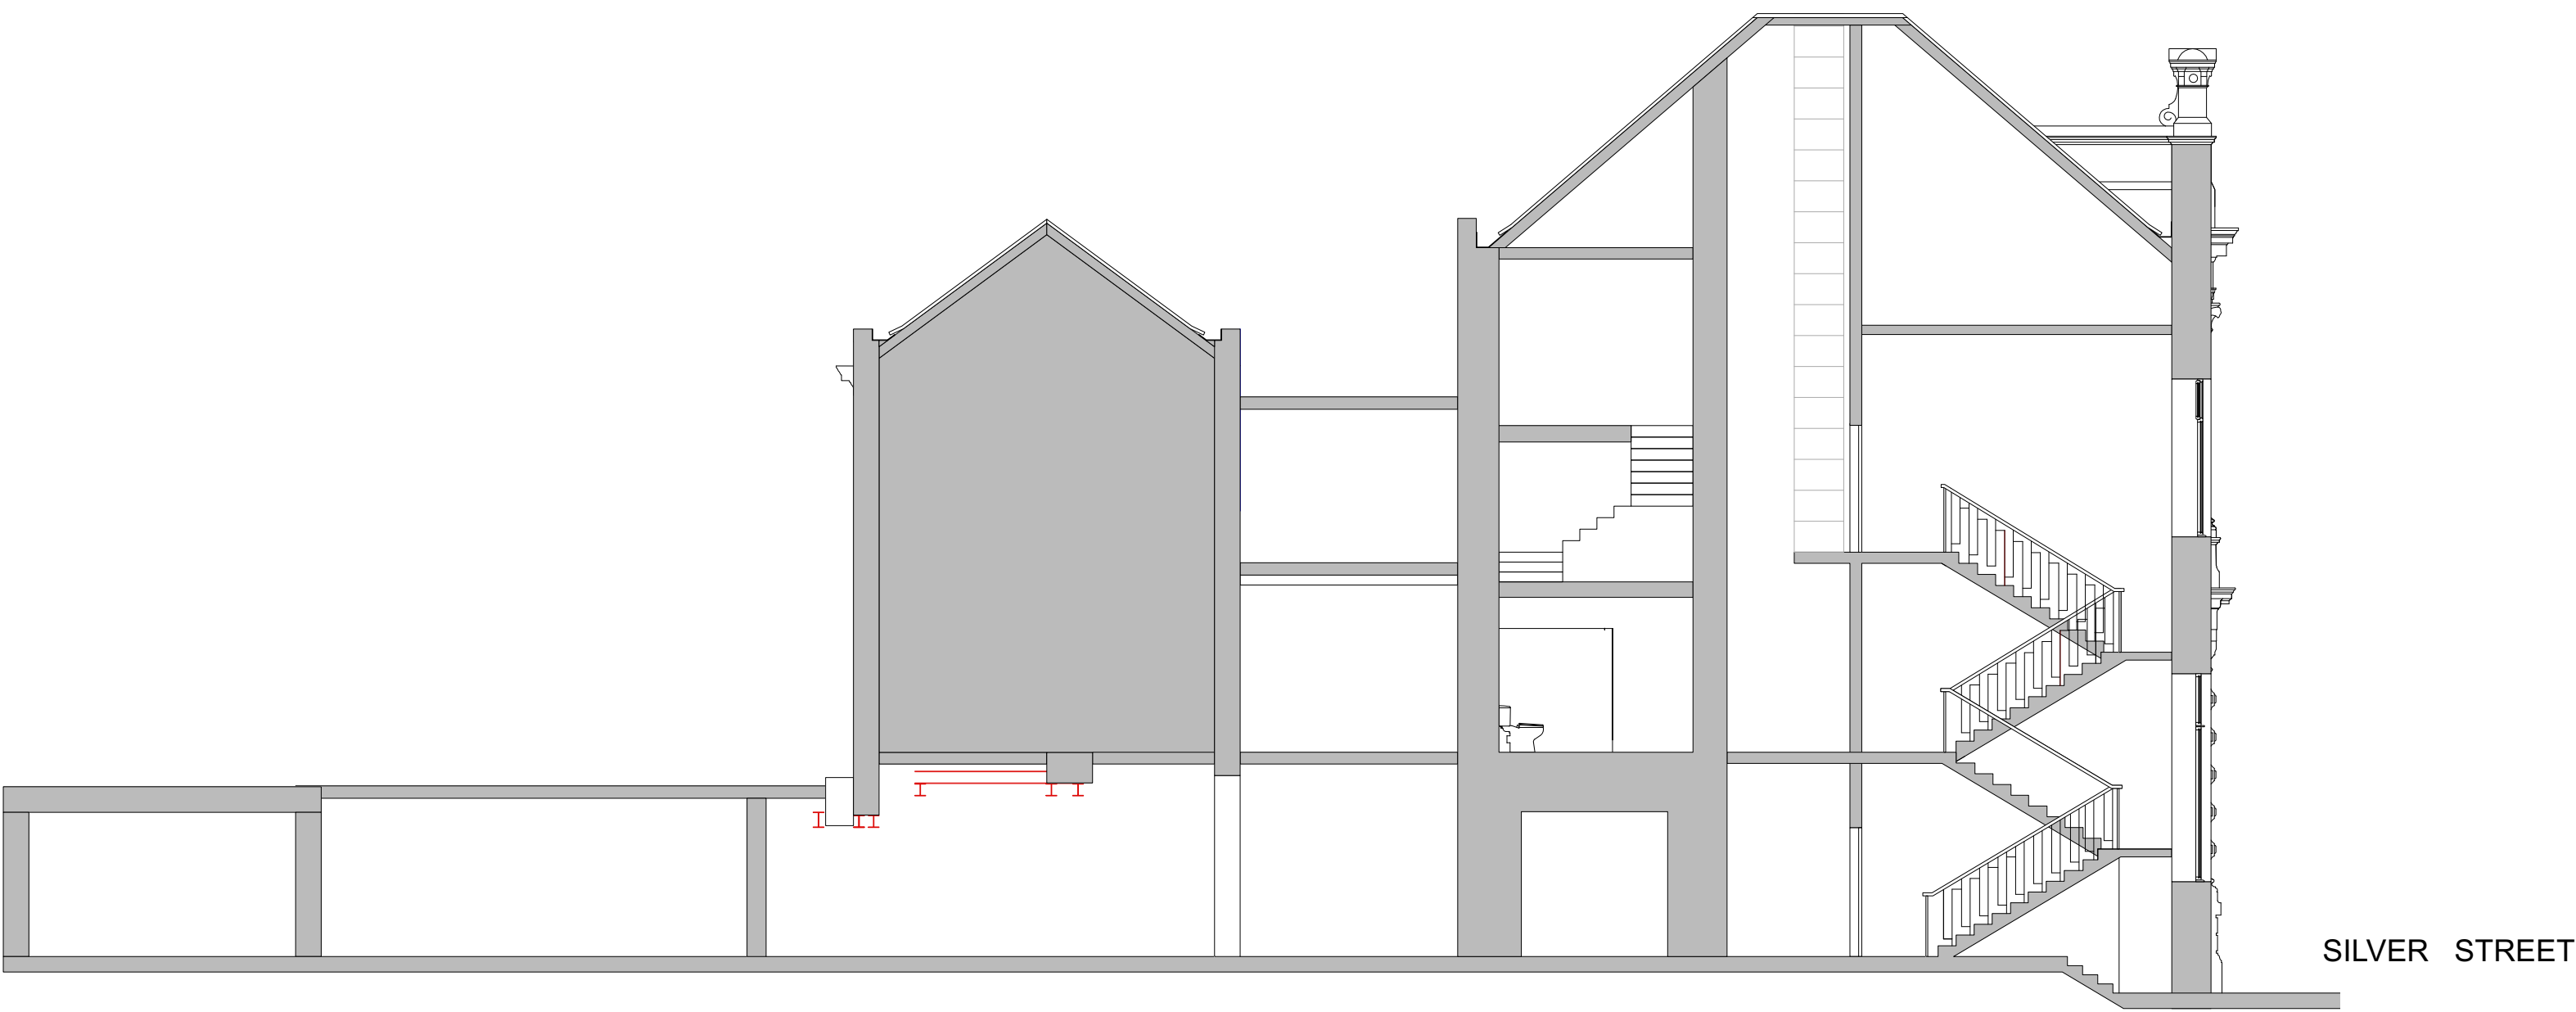

Section D-D As Existing
Scale 1:100

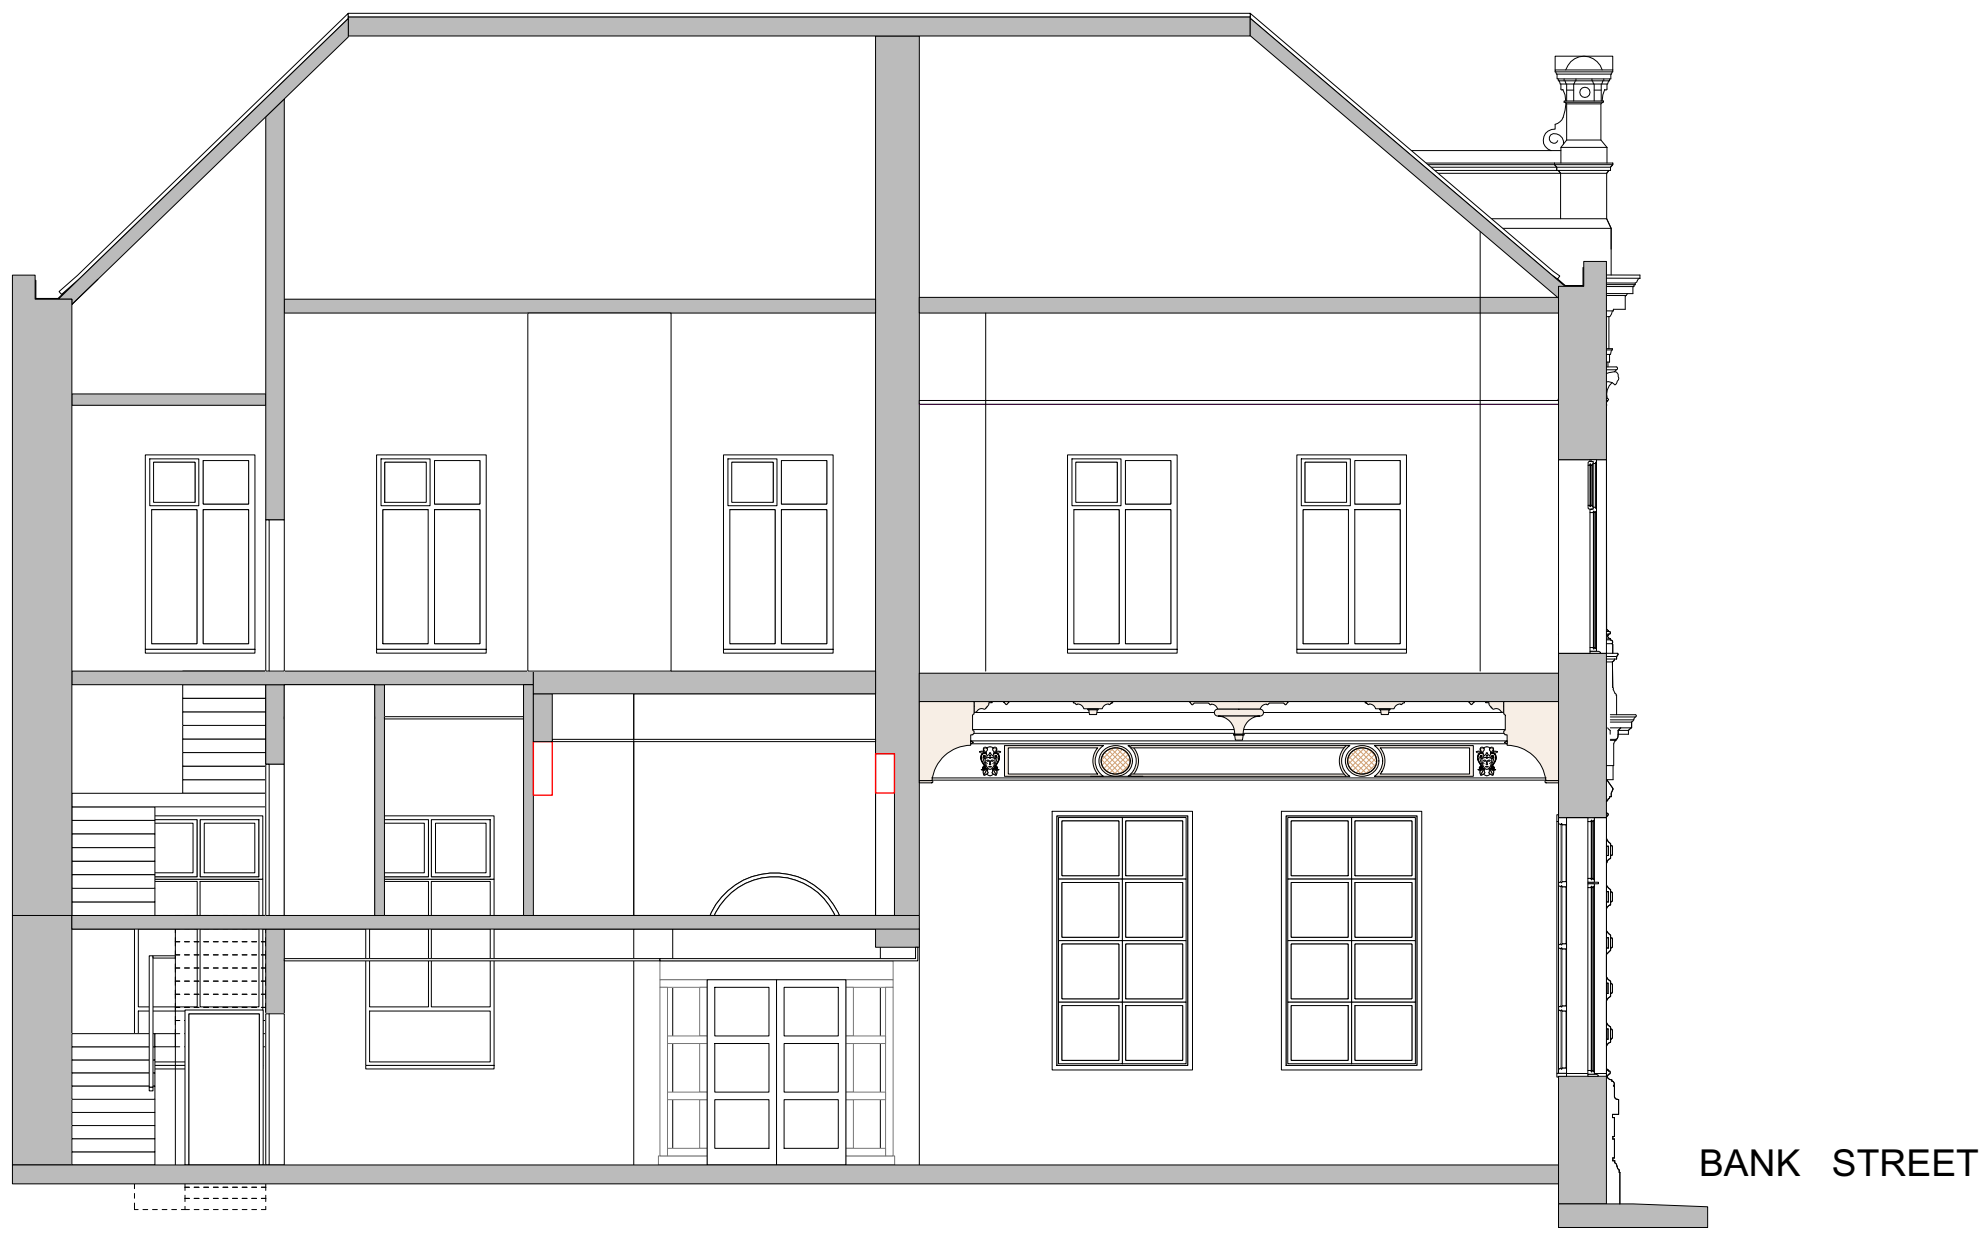

Section E-E As Existing
Scale 1:100

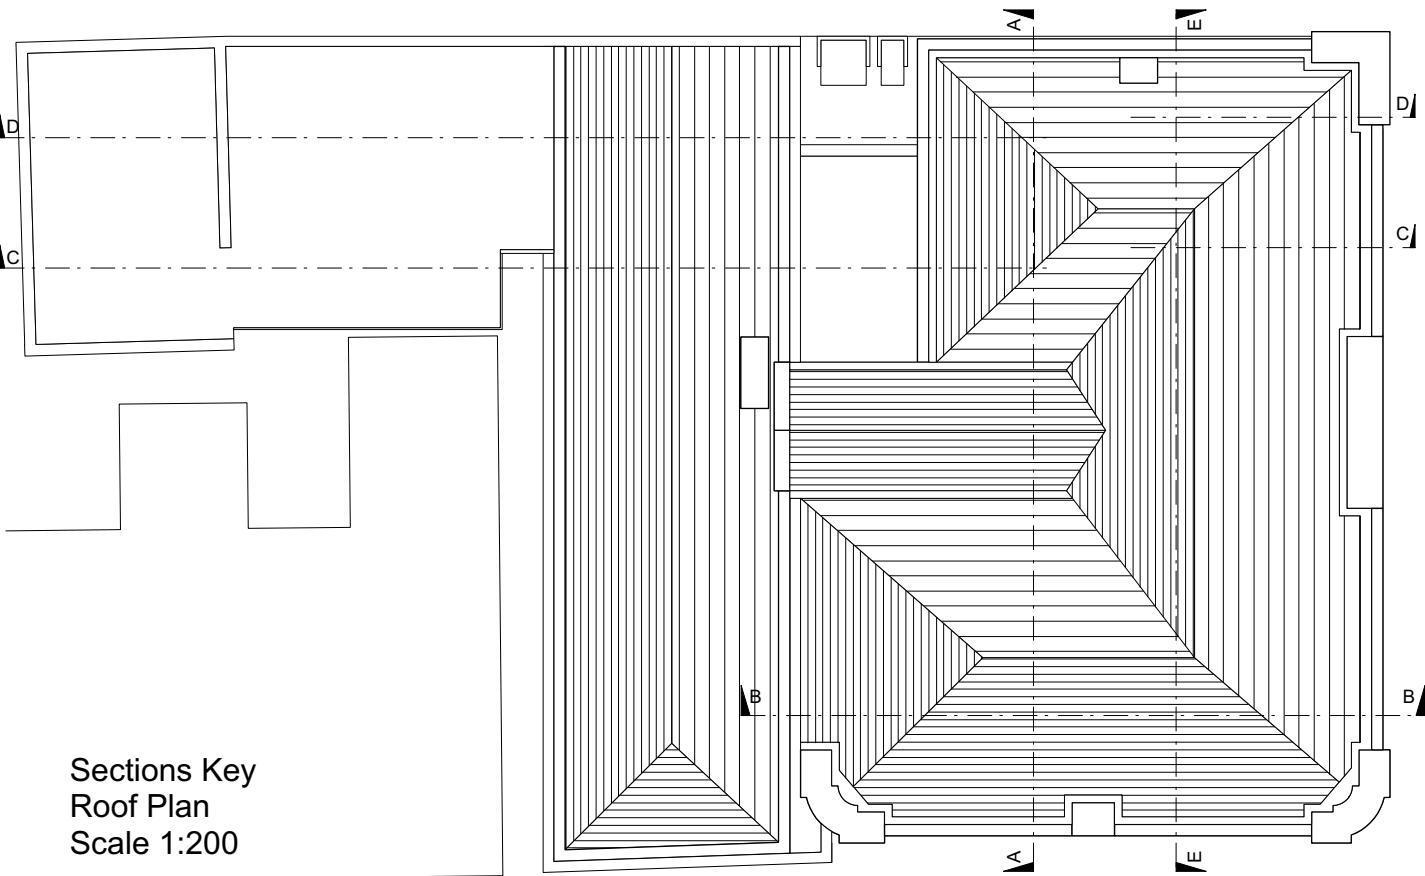

Sections Key
Roof Plan
Scale 1:200

NOTES:
Any errors or omissions to be reported to Code L6 immediately.
This drawing and design is the copyright of Code L6 and is not to be used for any purpose without their consent.

rev | details | date
Code L6
Architecture Ltd
No 2 Warehouse, The Wharf,
Sowerby Bridge,
HX6 2AG
T: 01422 648431
E: info@codeL6.com
W: www.CODEL6.com

Project:
26 Silver Street,
Bury,
BL9 0DH
Client:
PICNW
Drawing:
Sections As Existing

Date:
19/06/26
Scale:
1:100
Size:
A1

Drawing Number:
23-062-203

AS EXISTING