


NOTES:
Any errors or omissions to be reported to Code L6 immediately.
This drawing and design is the copyright of Code L6 and is not to be used for any purpose without their consent.

All proposed velux conservatiuon rooflights hidden by parapet walls,

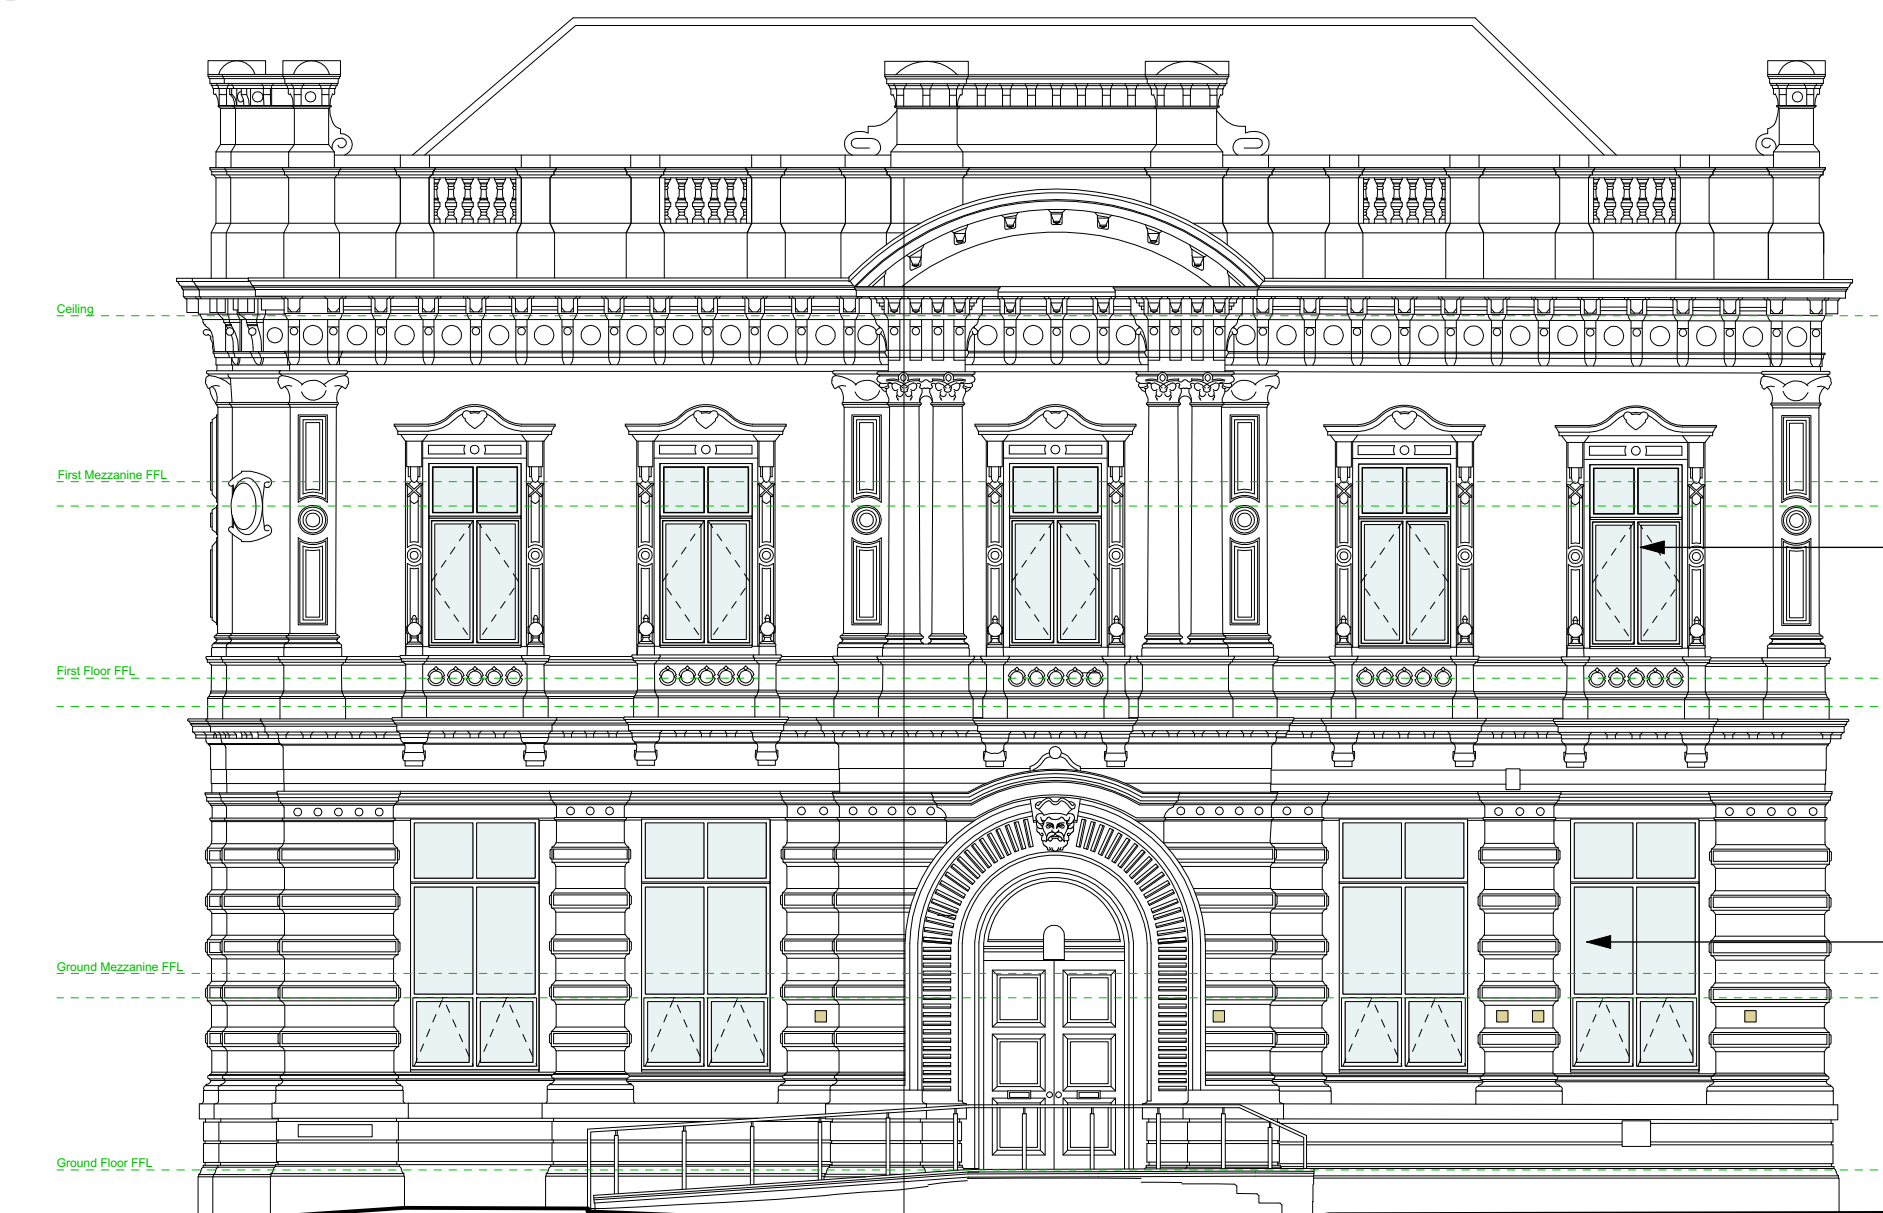

Front Elevation (Silver Street) As Proposed
Scale 1:100

0m 1m 2m 3m 4m 5m

All First Floor Windows To Be Replaced
- Window Type 02


All Ground Floor Windows To Be Replacedx
- Window Type 01

Key:
■ MHVR Vent Grille Covers




Side Elevation (Bank Street) As Proposed
Scale 1:100

0m 1m 2m 3m 4m 5m

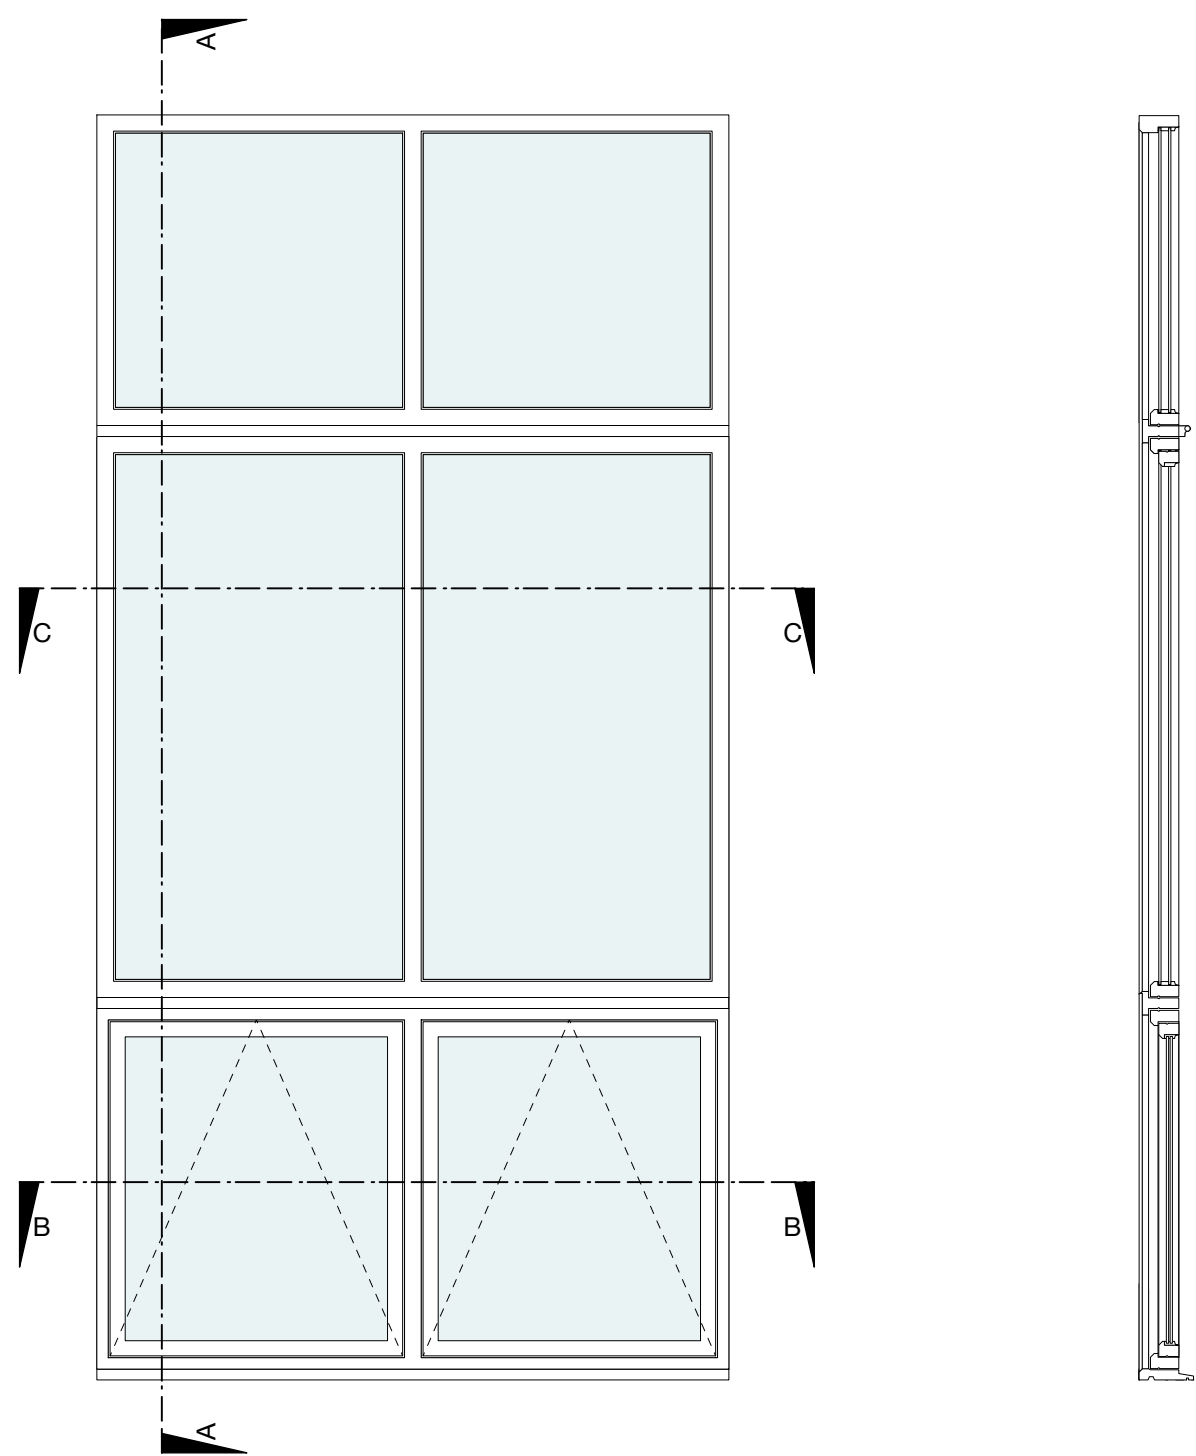

Window Type 01 - Elevation As Proposed
Scale 1:20

Section A-A As Proposed
Scale 1:20

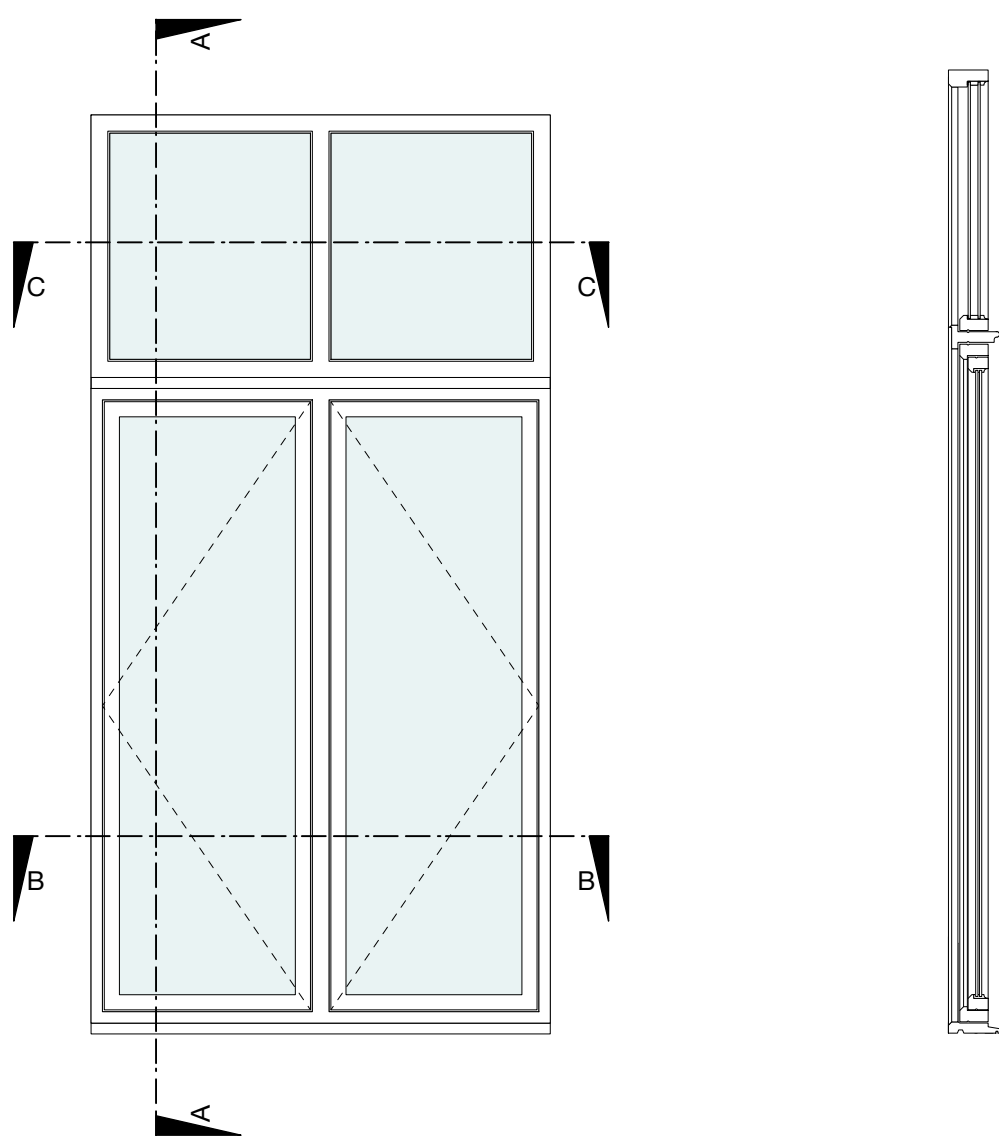


Section A-A As Proposed
Scale 1:20

Section A-A As Proposed
Scale 1:20


NOTE:
Existing doors to be retained and made good where possible.
All New internal doors to be new solid fire doors, Howdens Rockingham Oak 4 Panel FD30, complete with new 70mm Ogee architraves . Install in accordance with manufacturer's instructions and Building Regulations Part B requirements. Allow for smoke seals and intumescent strips.




Howdens Rockingham Oak 4 Panel

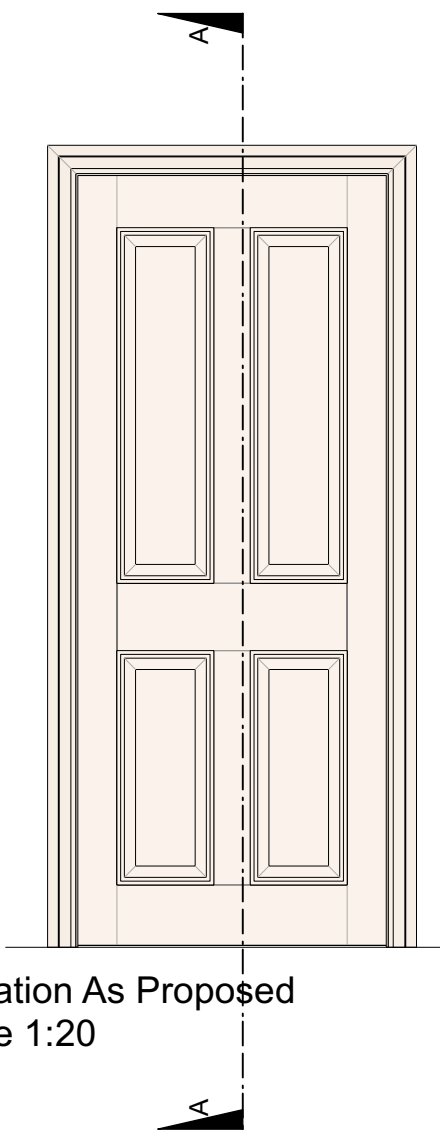


Elevation As Proposed
Scale 1:20

 


Section A-A As Proposed
Scale 1:20

 


Section C-C As Proposed
Scale 1:20

 

Section B-B As Proposed
Scale 1:20

 

Section C-C As Proposed
Scale 1:20

 

Section B-B As Proposed
Scale 1:20

Window Type 01

Window Type 02

INTERNAL DOORS AS PROPOSED

Code L6
Architecture Ltd
No 2 Warehouse, The Wharf,
Sowerby Bridge,
HX6 2AG
T: 01422 648431
E: info@codeL6.com
W: www.CODEL6.com

Project:
26 Silver Street,
Bury,
BL9 0DH
Client:
PICNW
Drawing:
Elevations and Window Details,
Internal Door Details As Proposed
Date: 19/06/26 Scale: 1:100/20 Size: A1
Drawing Number:
23-062-211