





notes
this drawing is the copyright of
35 the studio limited and not
to be copied or used without
prior consent.

dimensions indicated to be
followed in preference to
scale.


all dimensions to be checked
on site prior to the
commencement of any work
being carried out. any
discrepancies to be reported
& resolved prior to work
commencing.

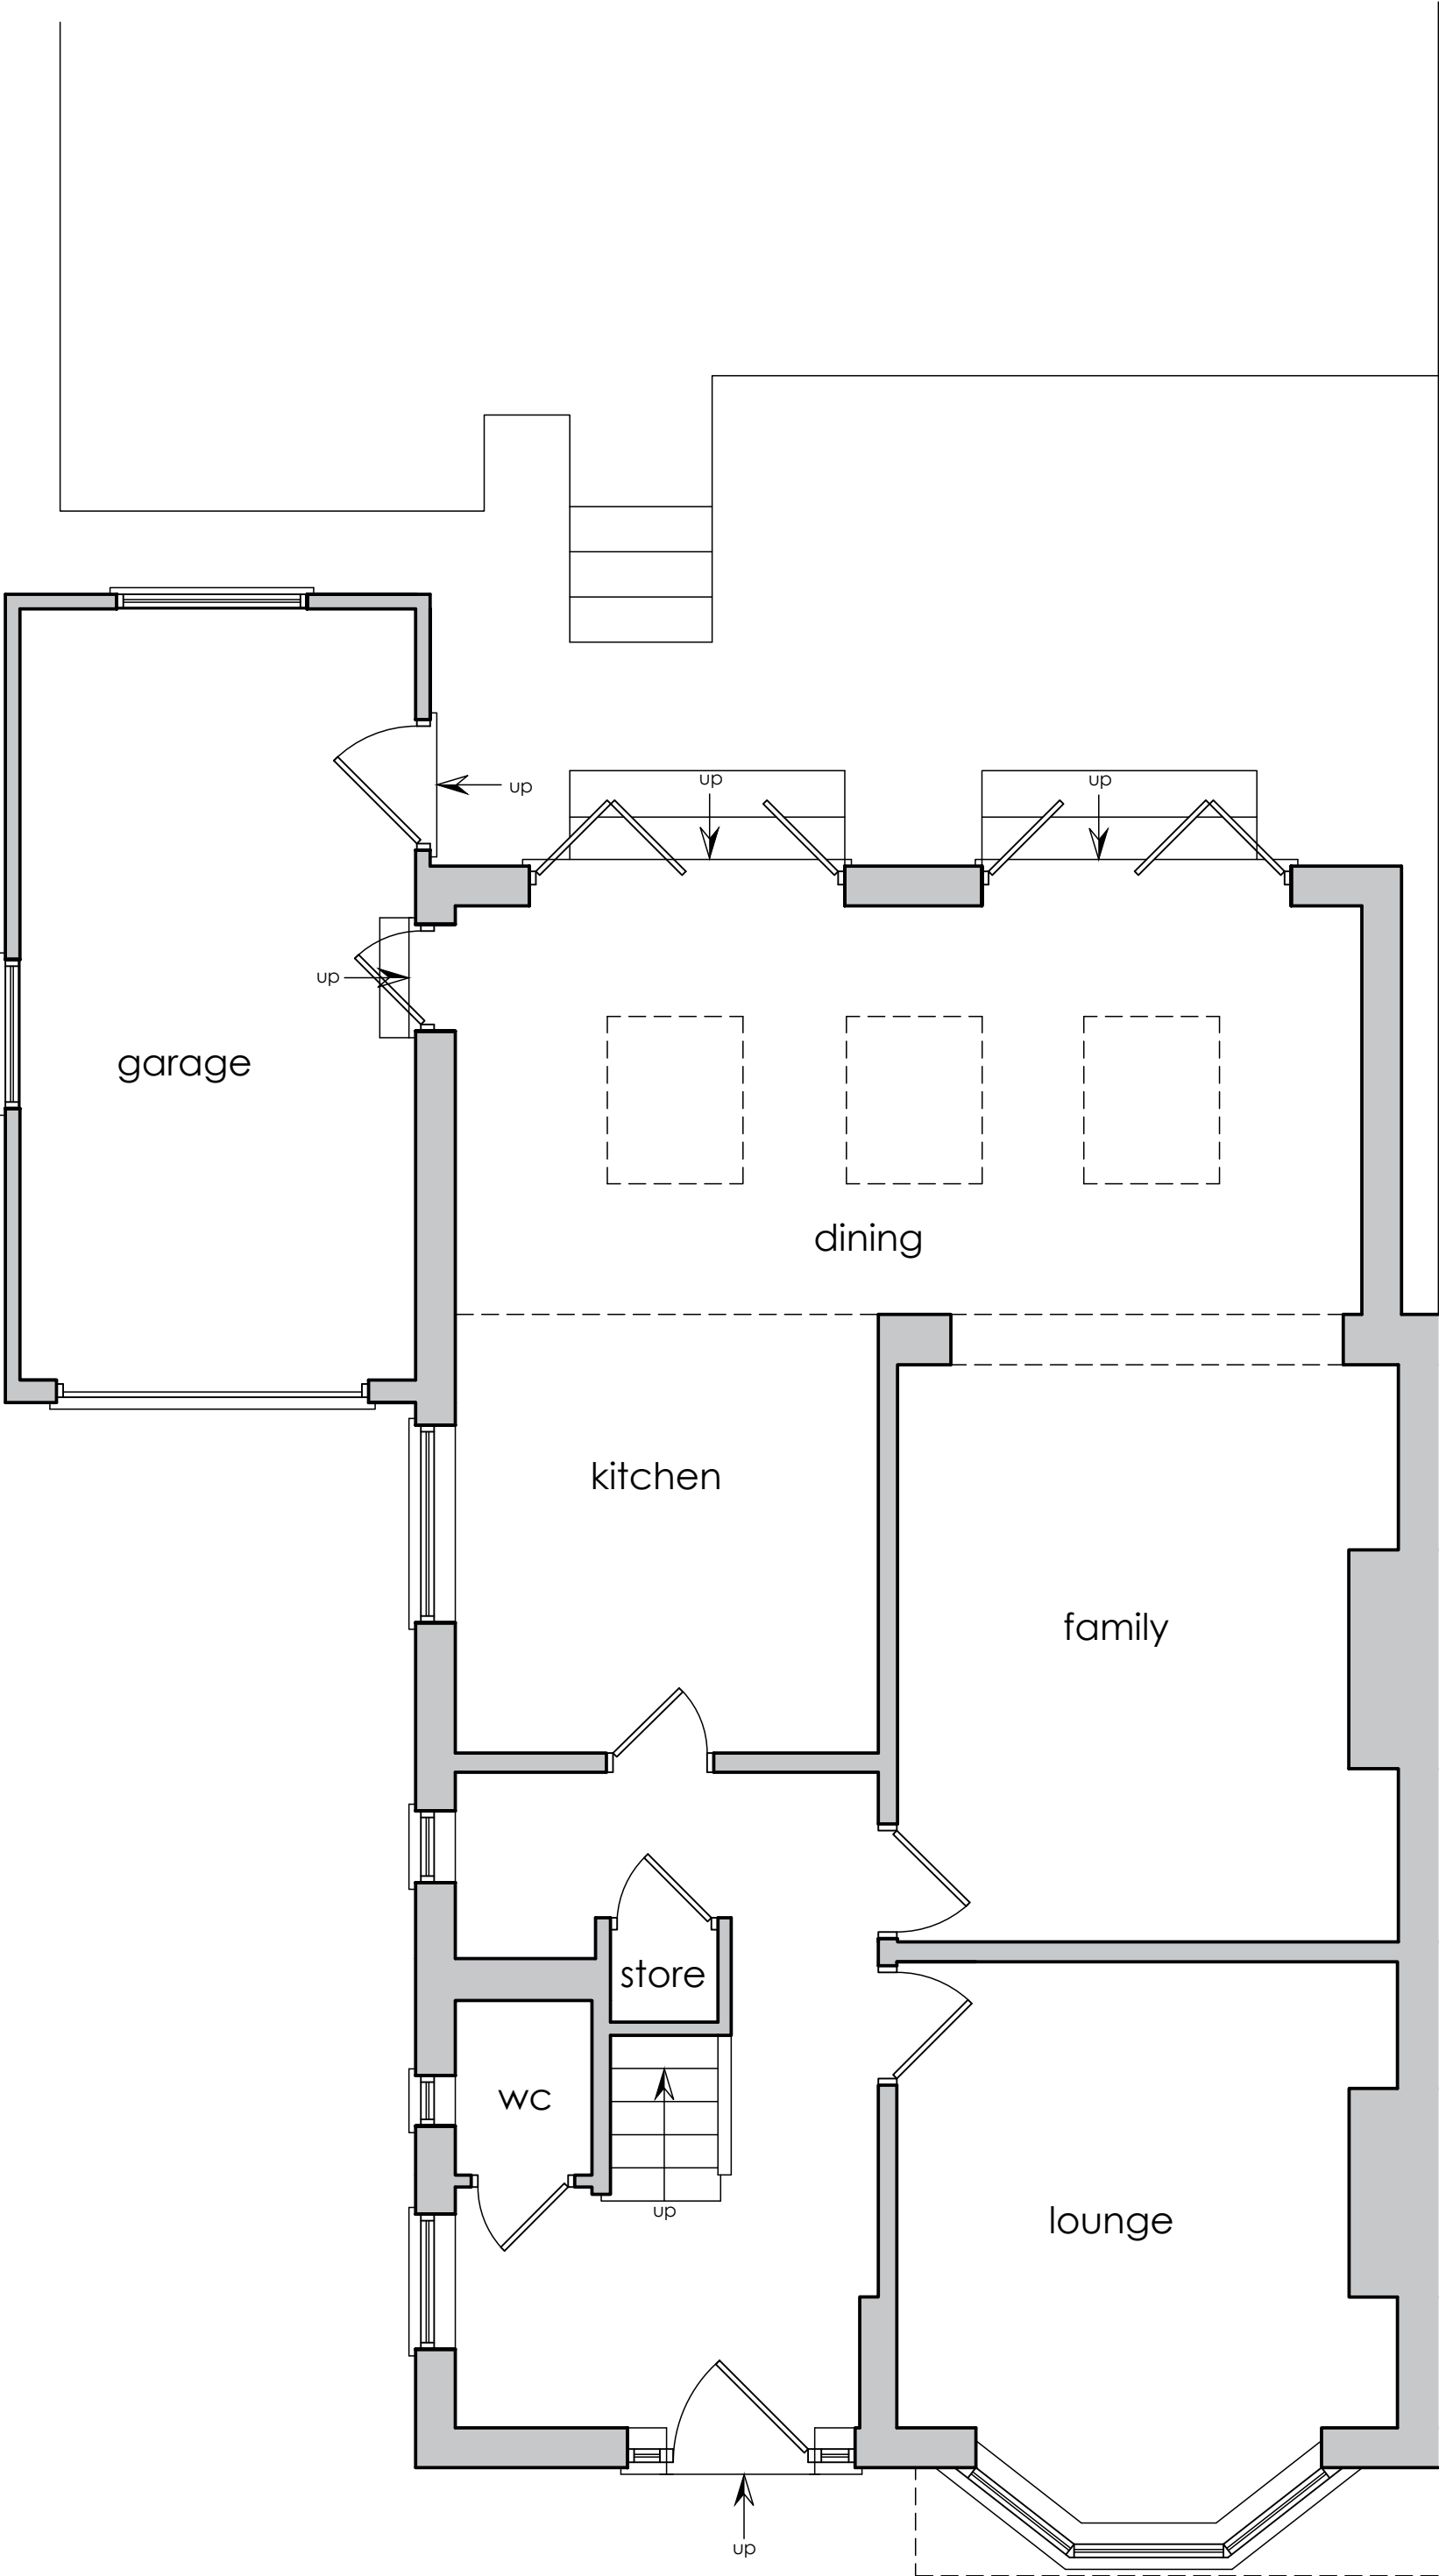

existing ground
floor plan

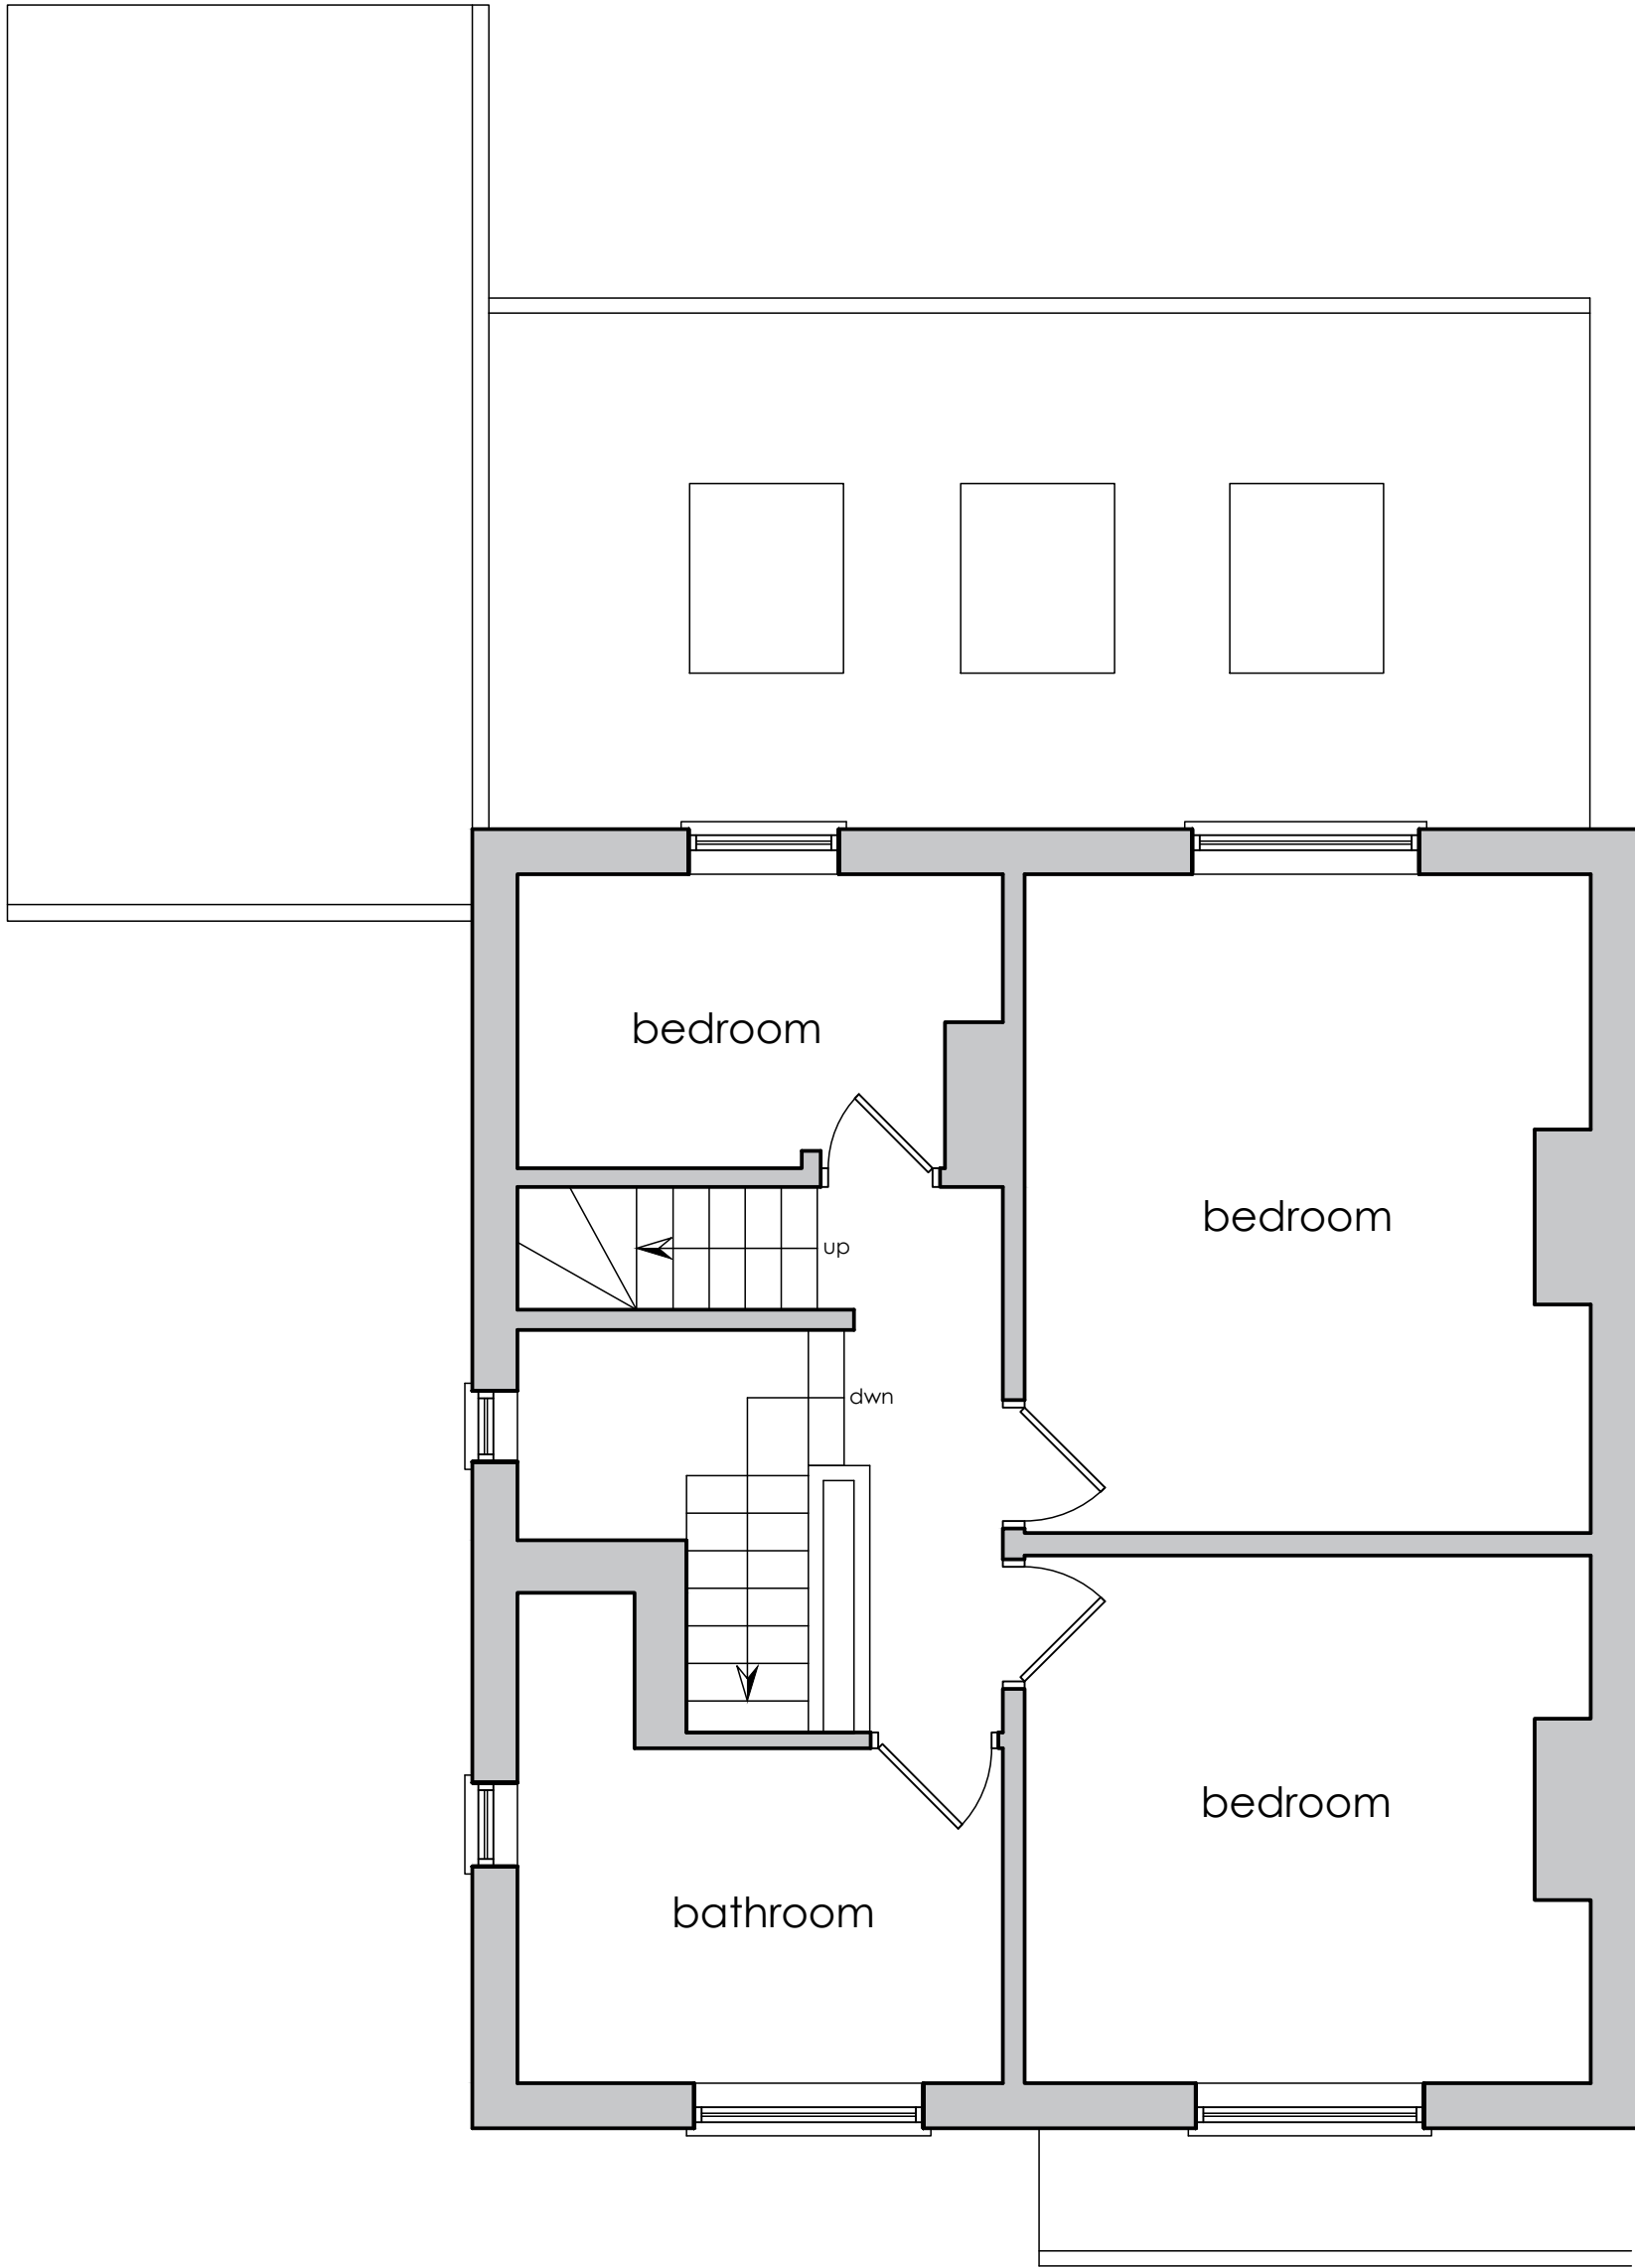

existing first
floor plan

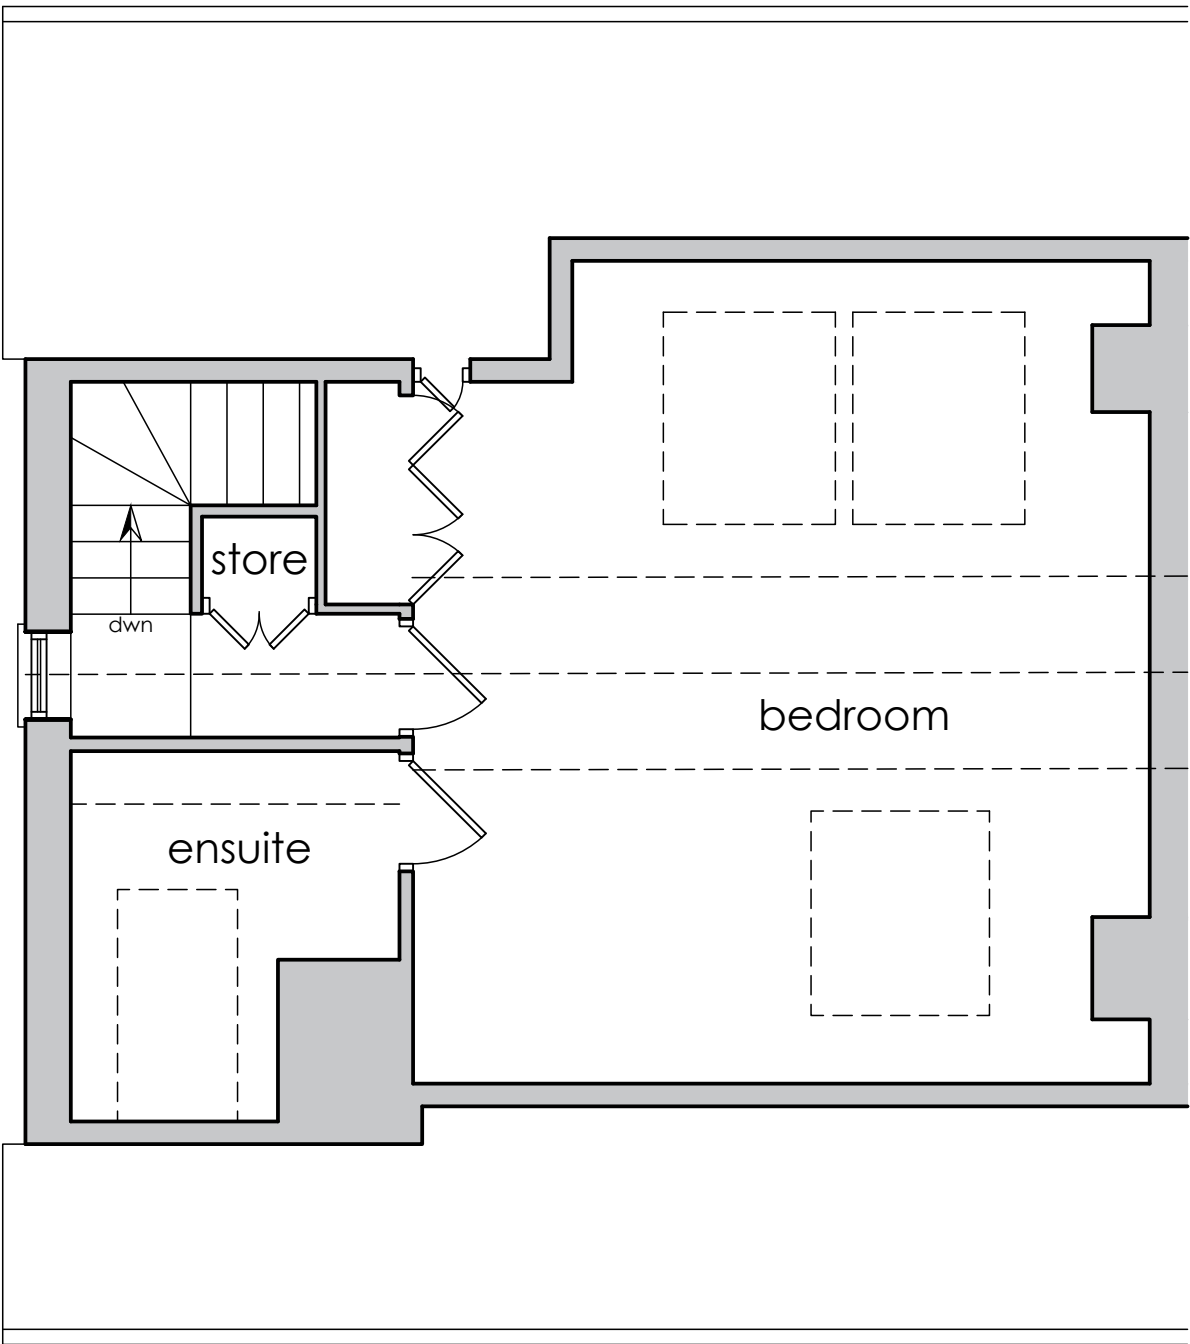

existing second
floor plan

client
thomas brandrick

project
16 mayfield road,
ramsbottom,
b10 9tb

drawing title
existing floor plans

drawing no. rev.
brandrick/01

drawn by scale date
a.k. 1:50@A1 nov 2021

35 the studio limited
35 mayfield avenue,
adlington, chorley,
PR6 9QE

t: 01257 475556
e: info@35thestudio.co.uk
w: www.35thestudio.co.uk

