


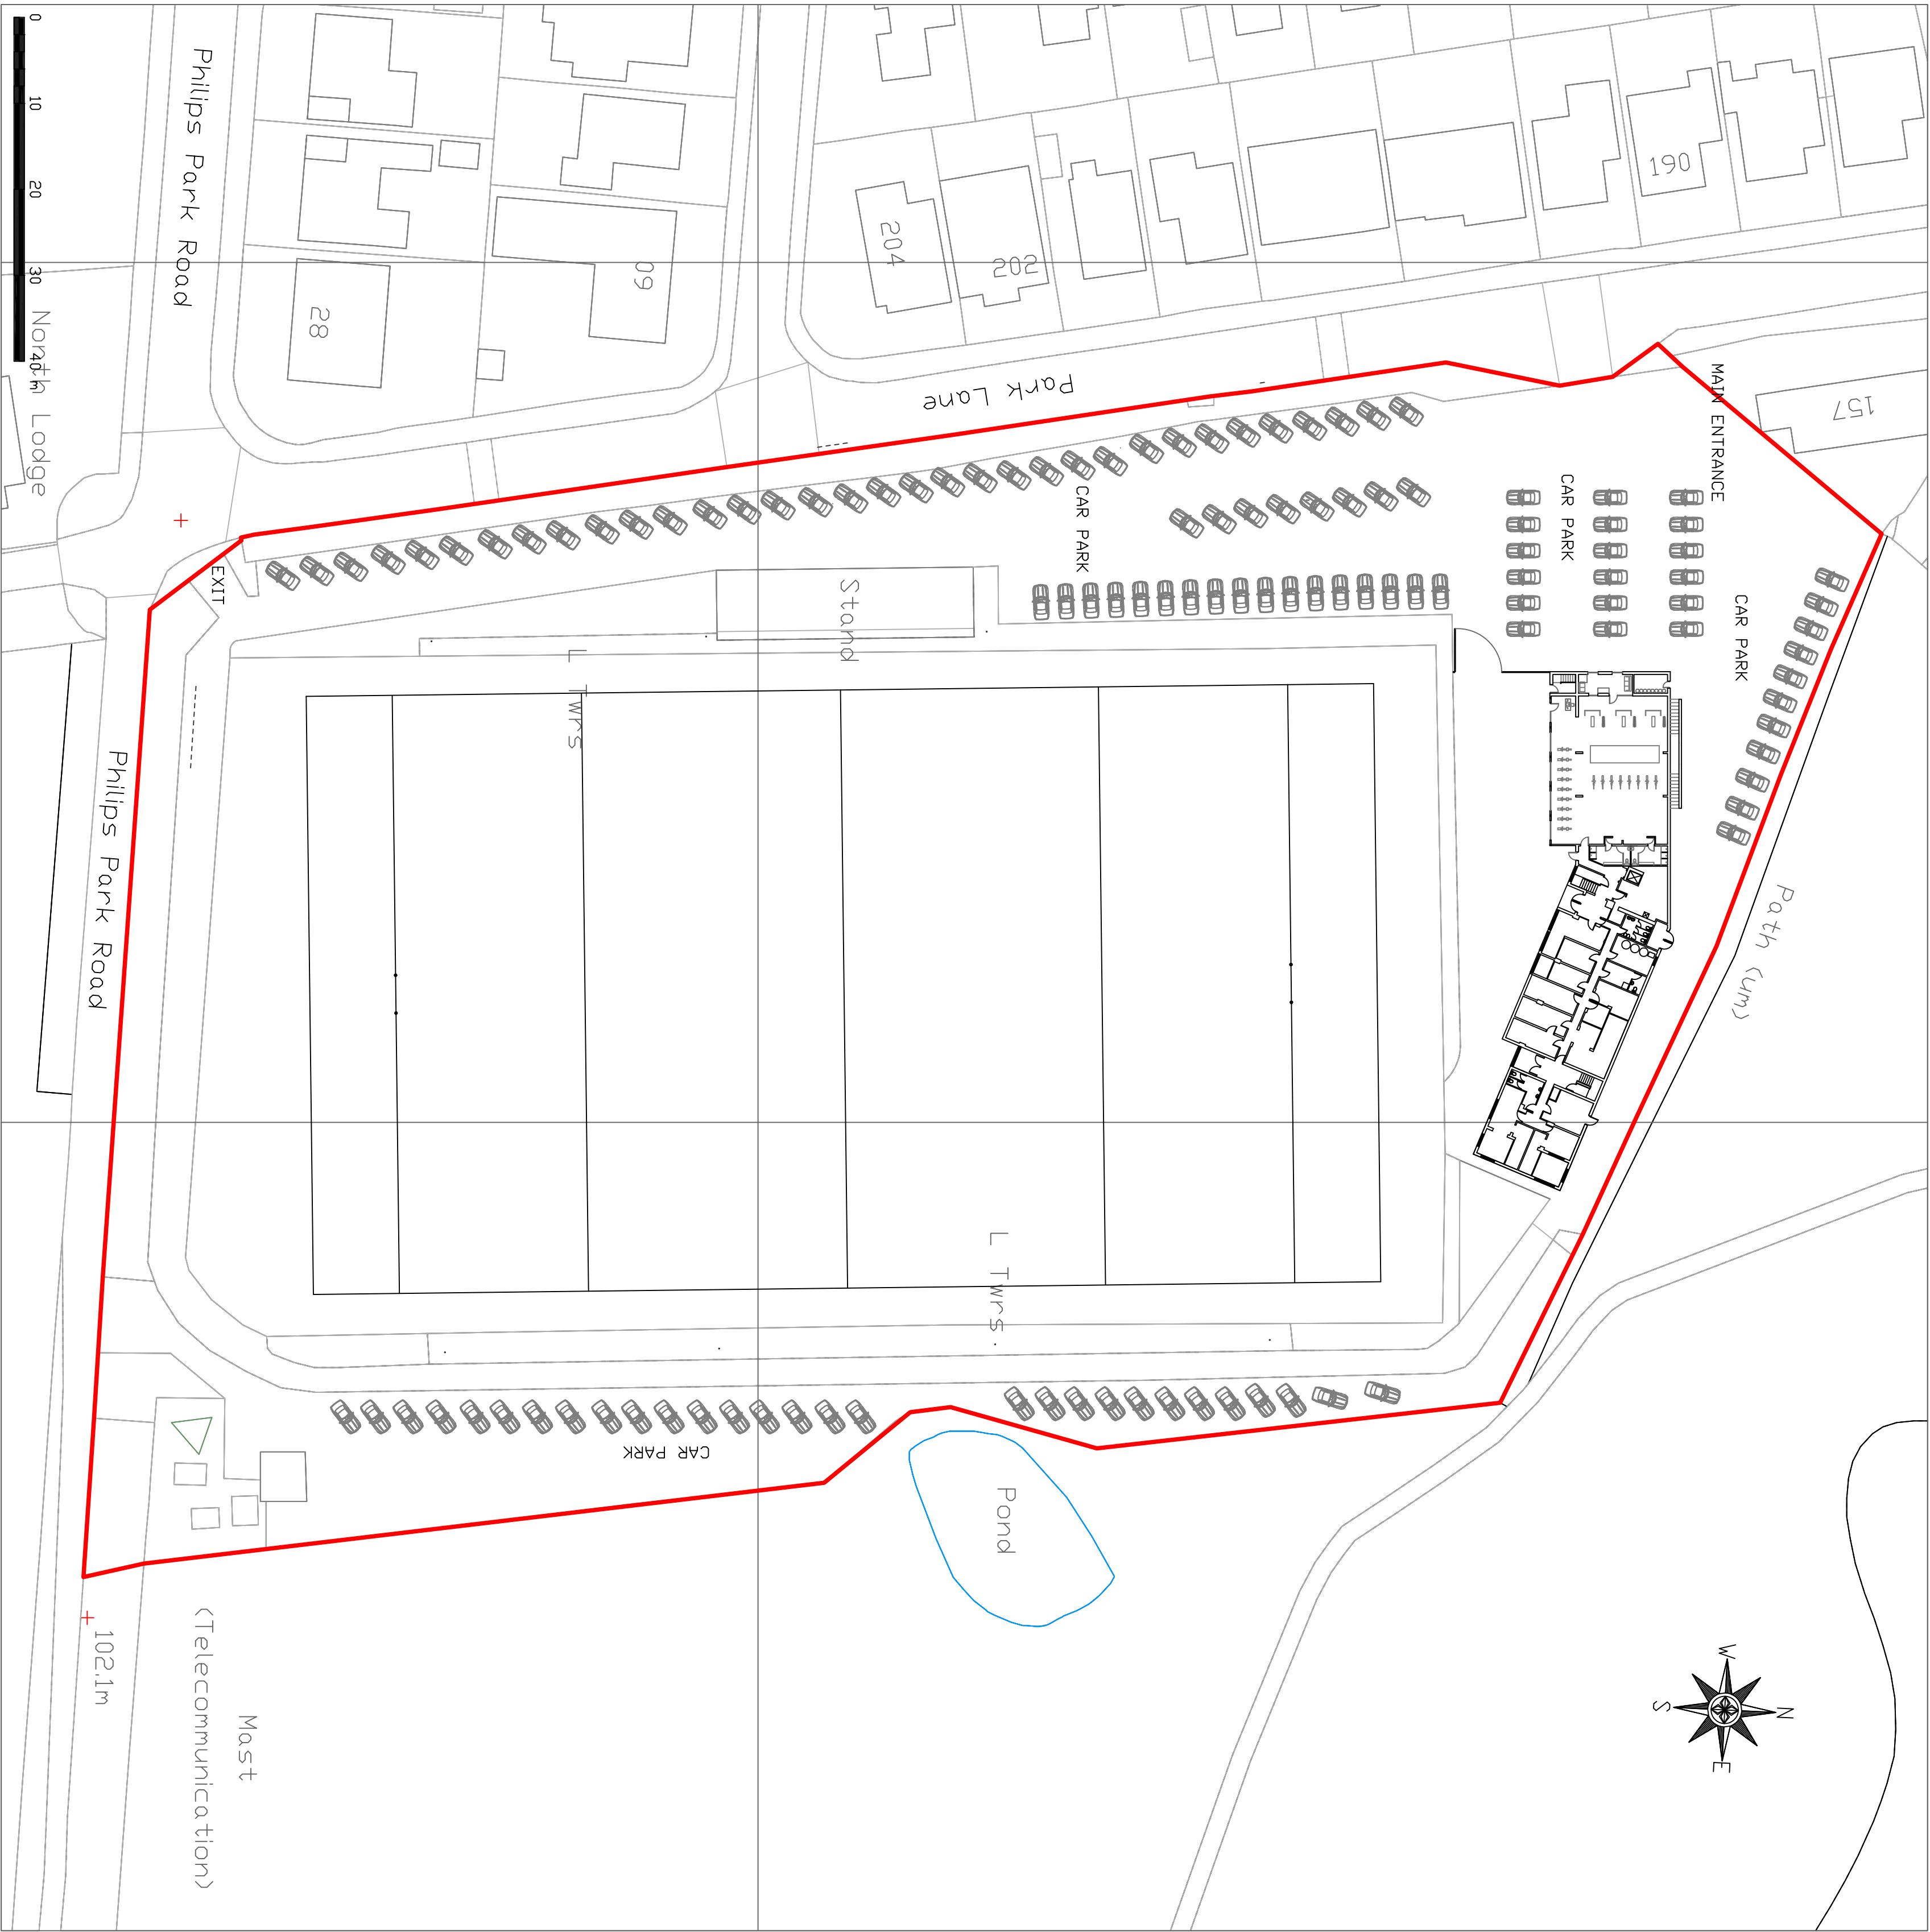

REV B General amendments

REV A General amendments
Sedgley Park Rugby Club
Whitefield
M45 7DZ

PROPOSED SITE PLAN

Scale: 1:500 @ A1
Date: March 2024

2800_SED_01_Planning_Rev_B