




EXISTING FRONT ELEVATION 1:100

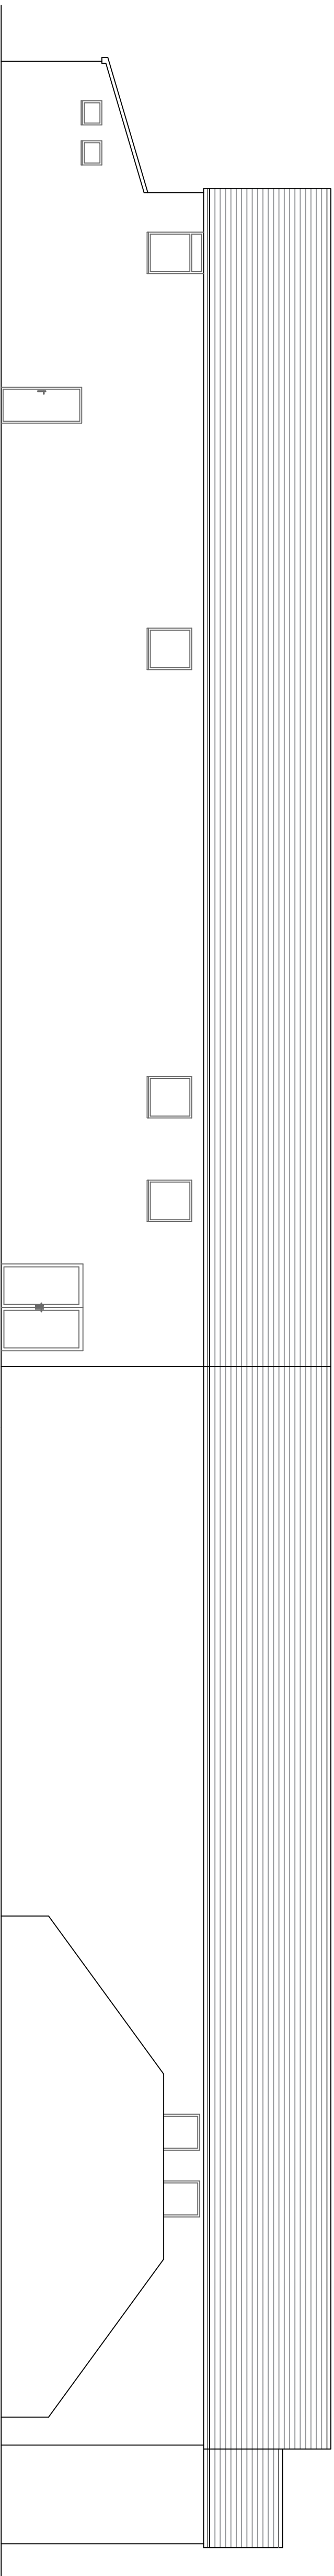

EXISTING REAR ELEVATION 1:100

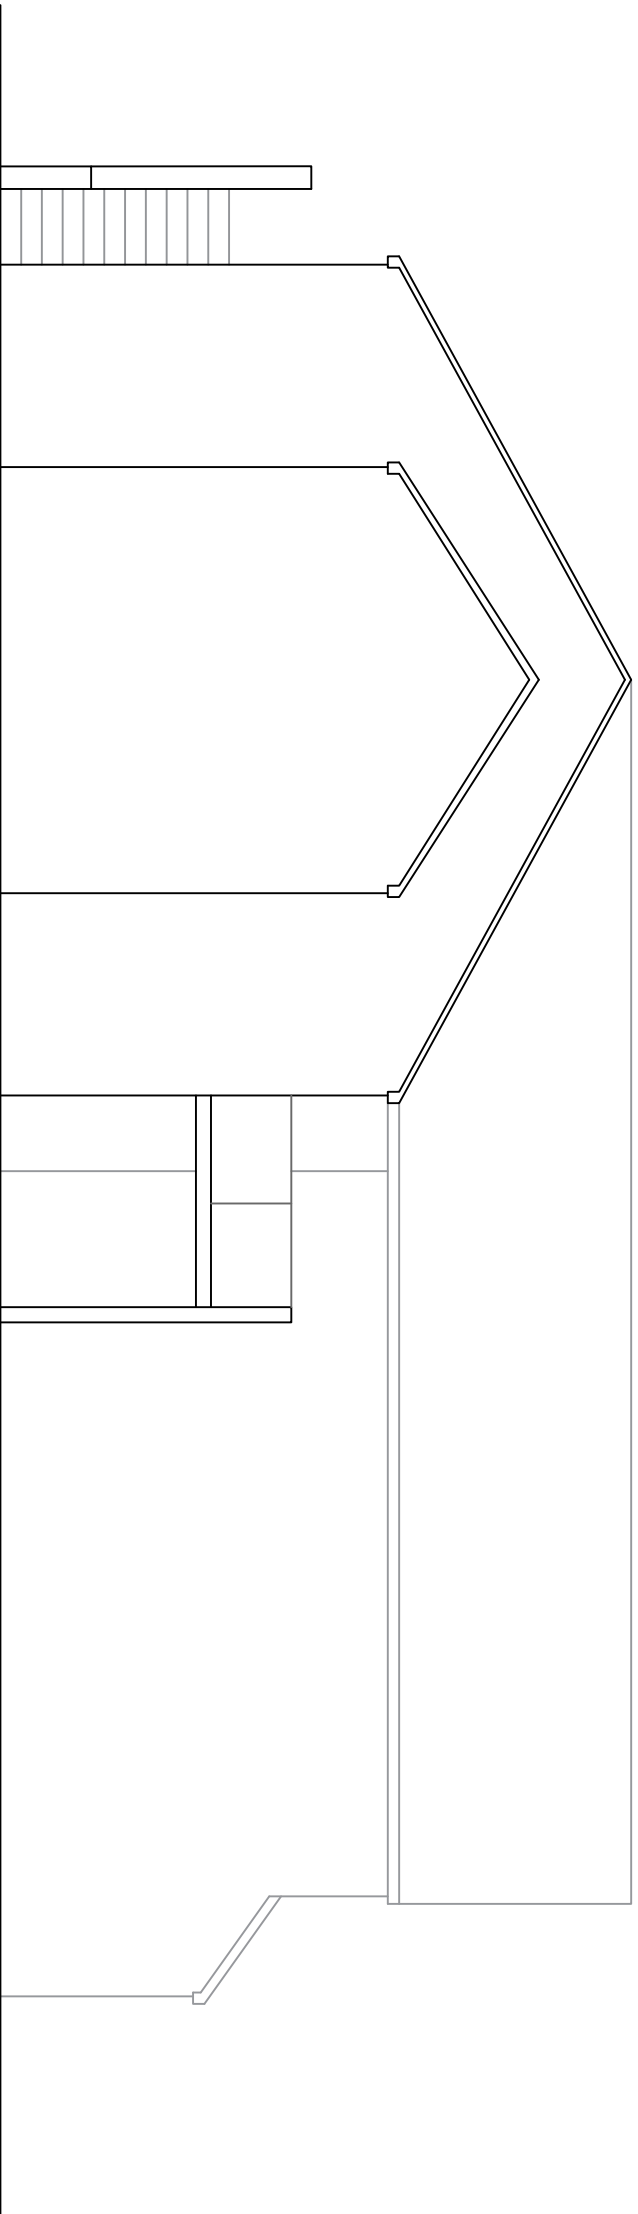

EXISTING SIDE ELEVATION 1:100

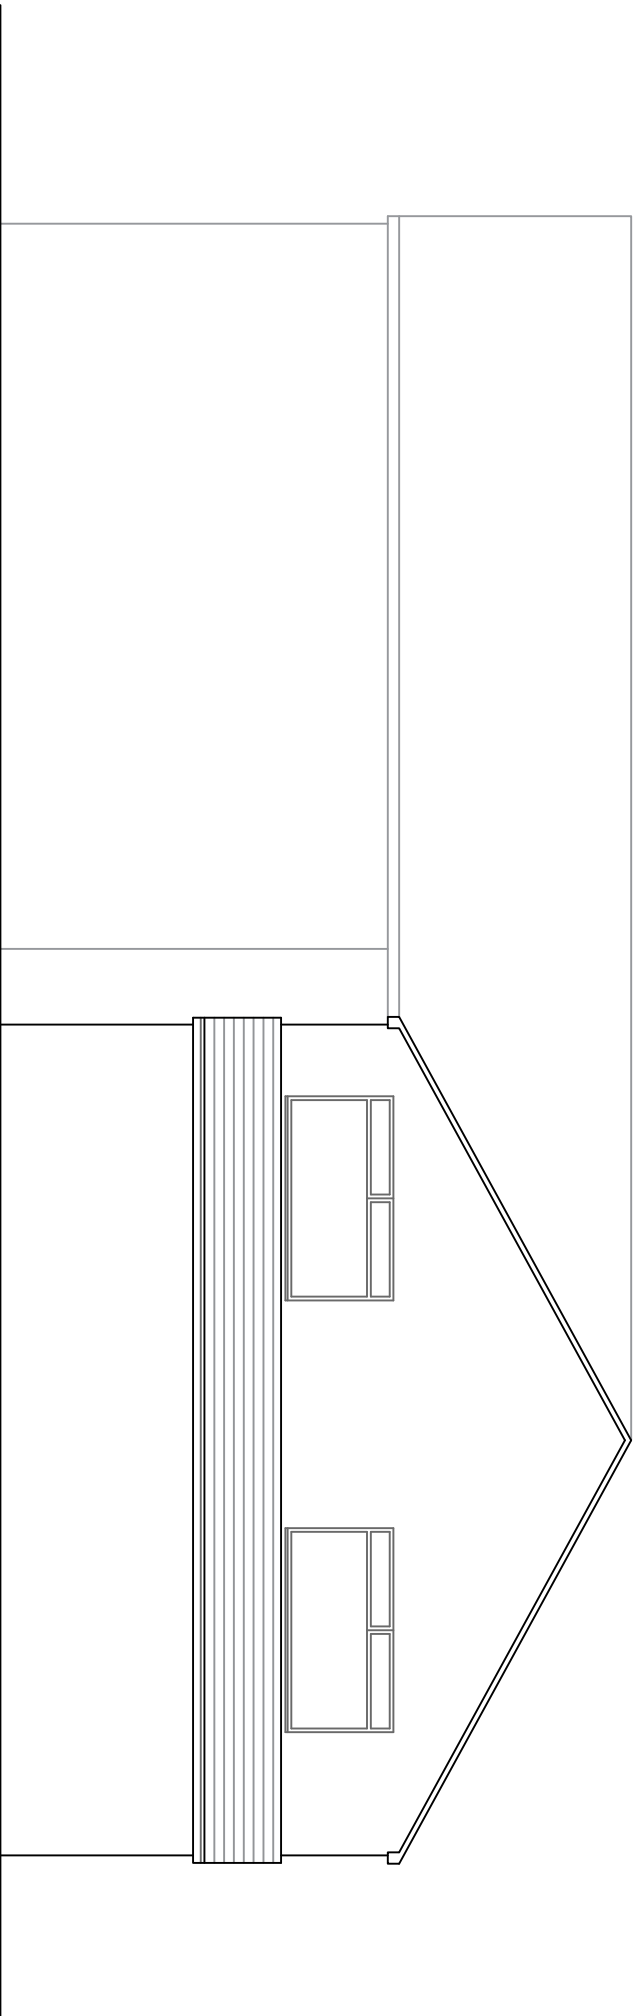

EXISTING SIDE ELEVATION 1:100

REV A. General amendments
Sedgley Park Rugby Club
Whitefield
M45 TDZ

EXISTING ELEVATIONS

Scale: 1:100 @ A1
Date: March 2024

2800_SED_03_Planning_Rev_A