




PROPOSED FRONT ELEVATION 1:100

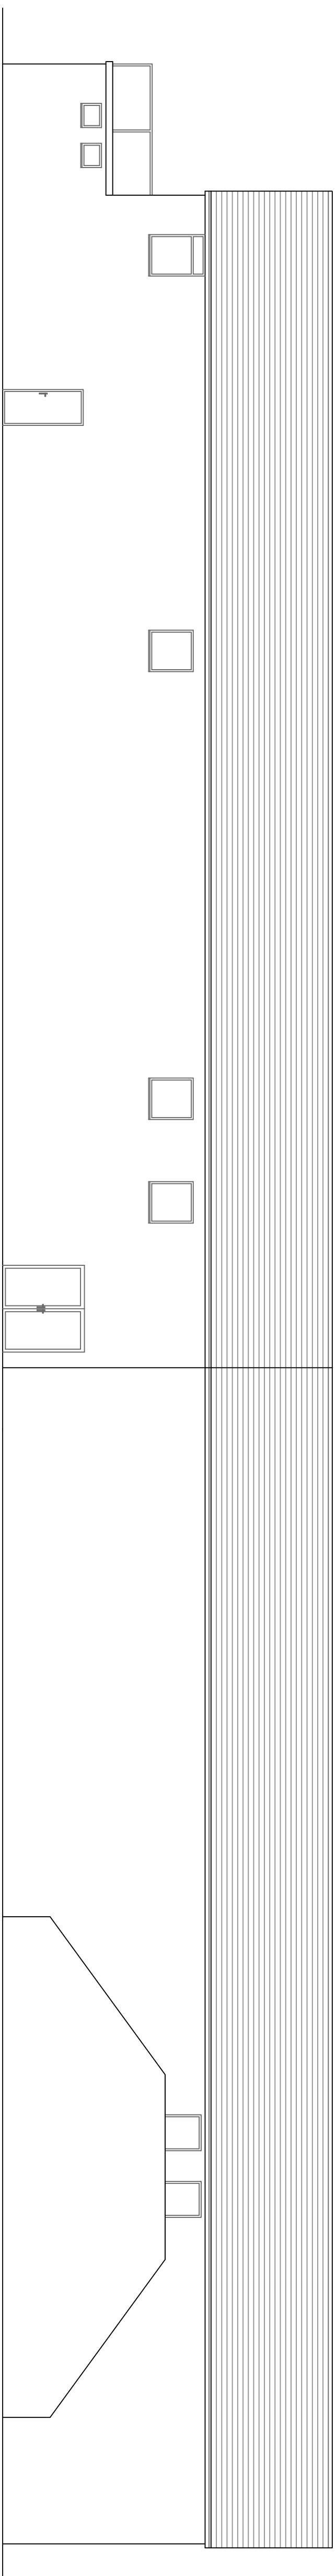

PROPOSED REAR ELEVATION 1:100

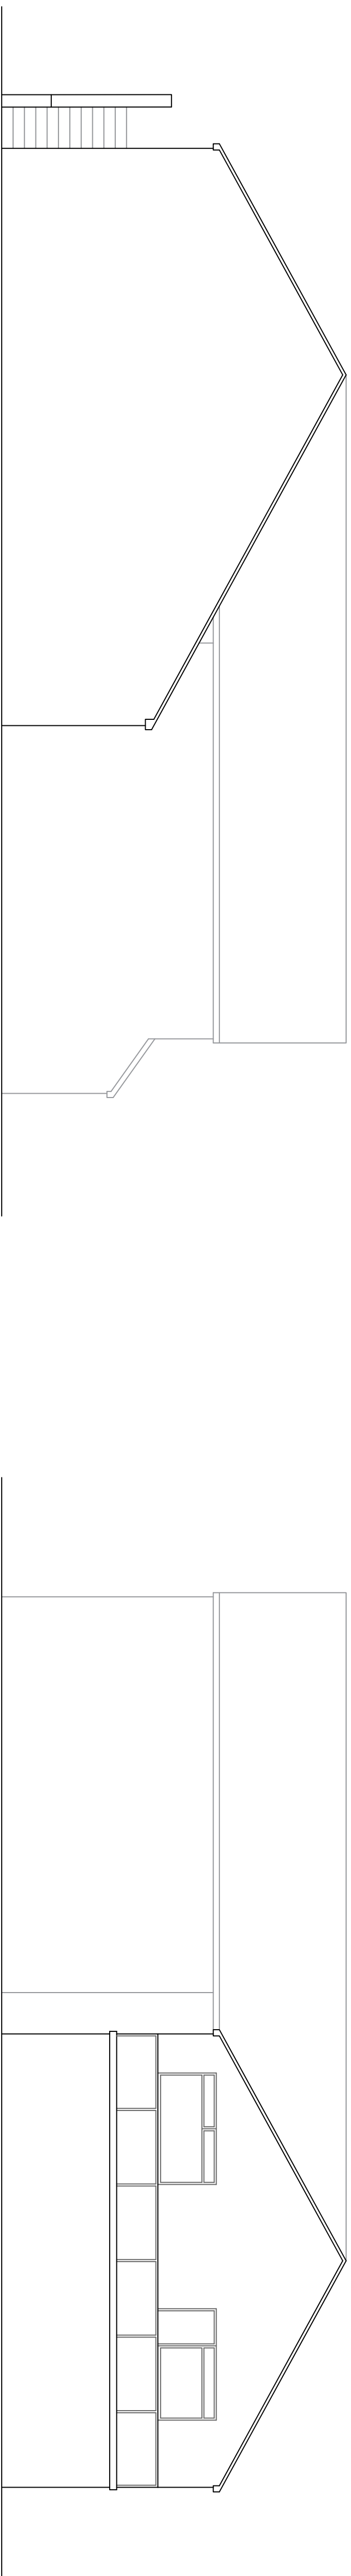

PROPOSED SIDE ELEVATION 1:100

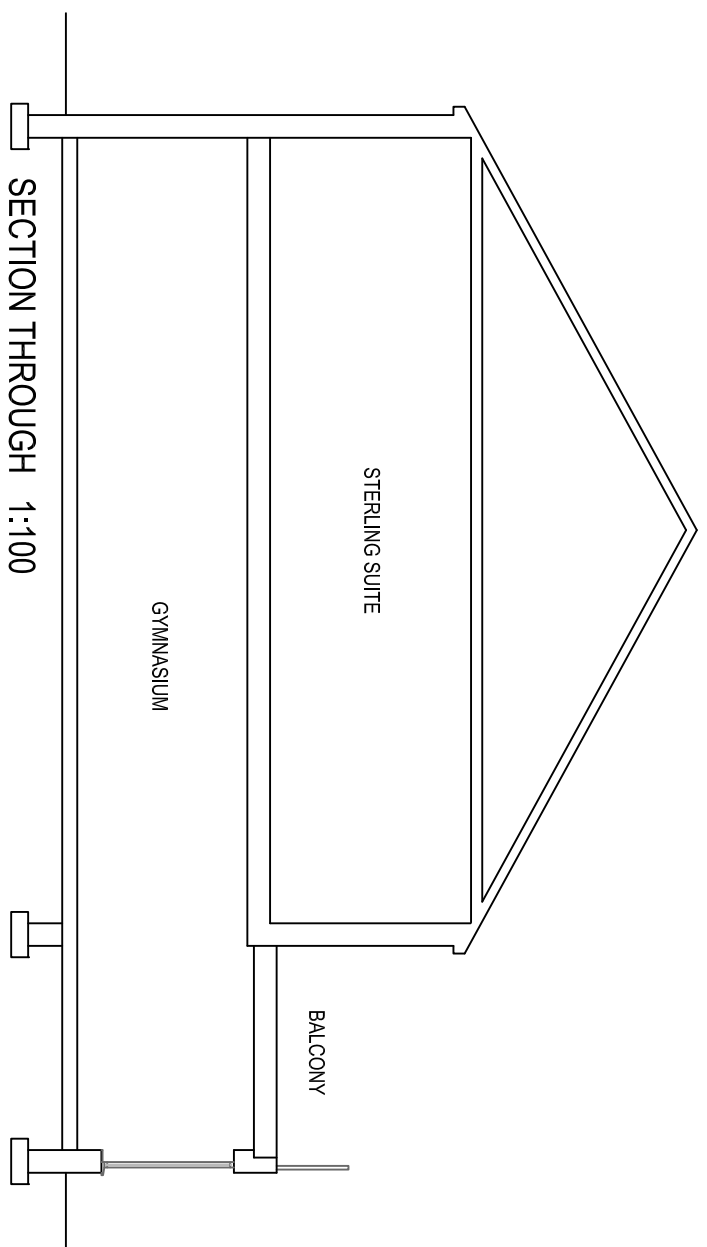

SECTION THROUGH 1:100

REV B General amendments  
REV A General amendments

Sedgeley Park Rugby Club  
Whitefield  
M45 7DZ

PROPOSED ELEVATIONS

Scale: 1:100 @ A1  
Date: March 2024

2800\_SED\_05\_Planning\_Rev\_B