



Site Plan Scale 1:500

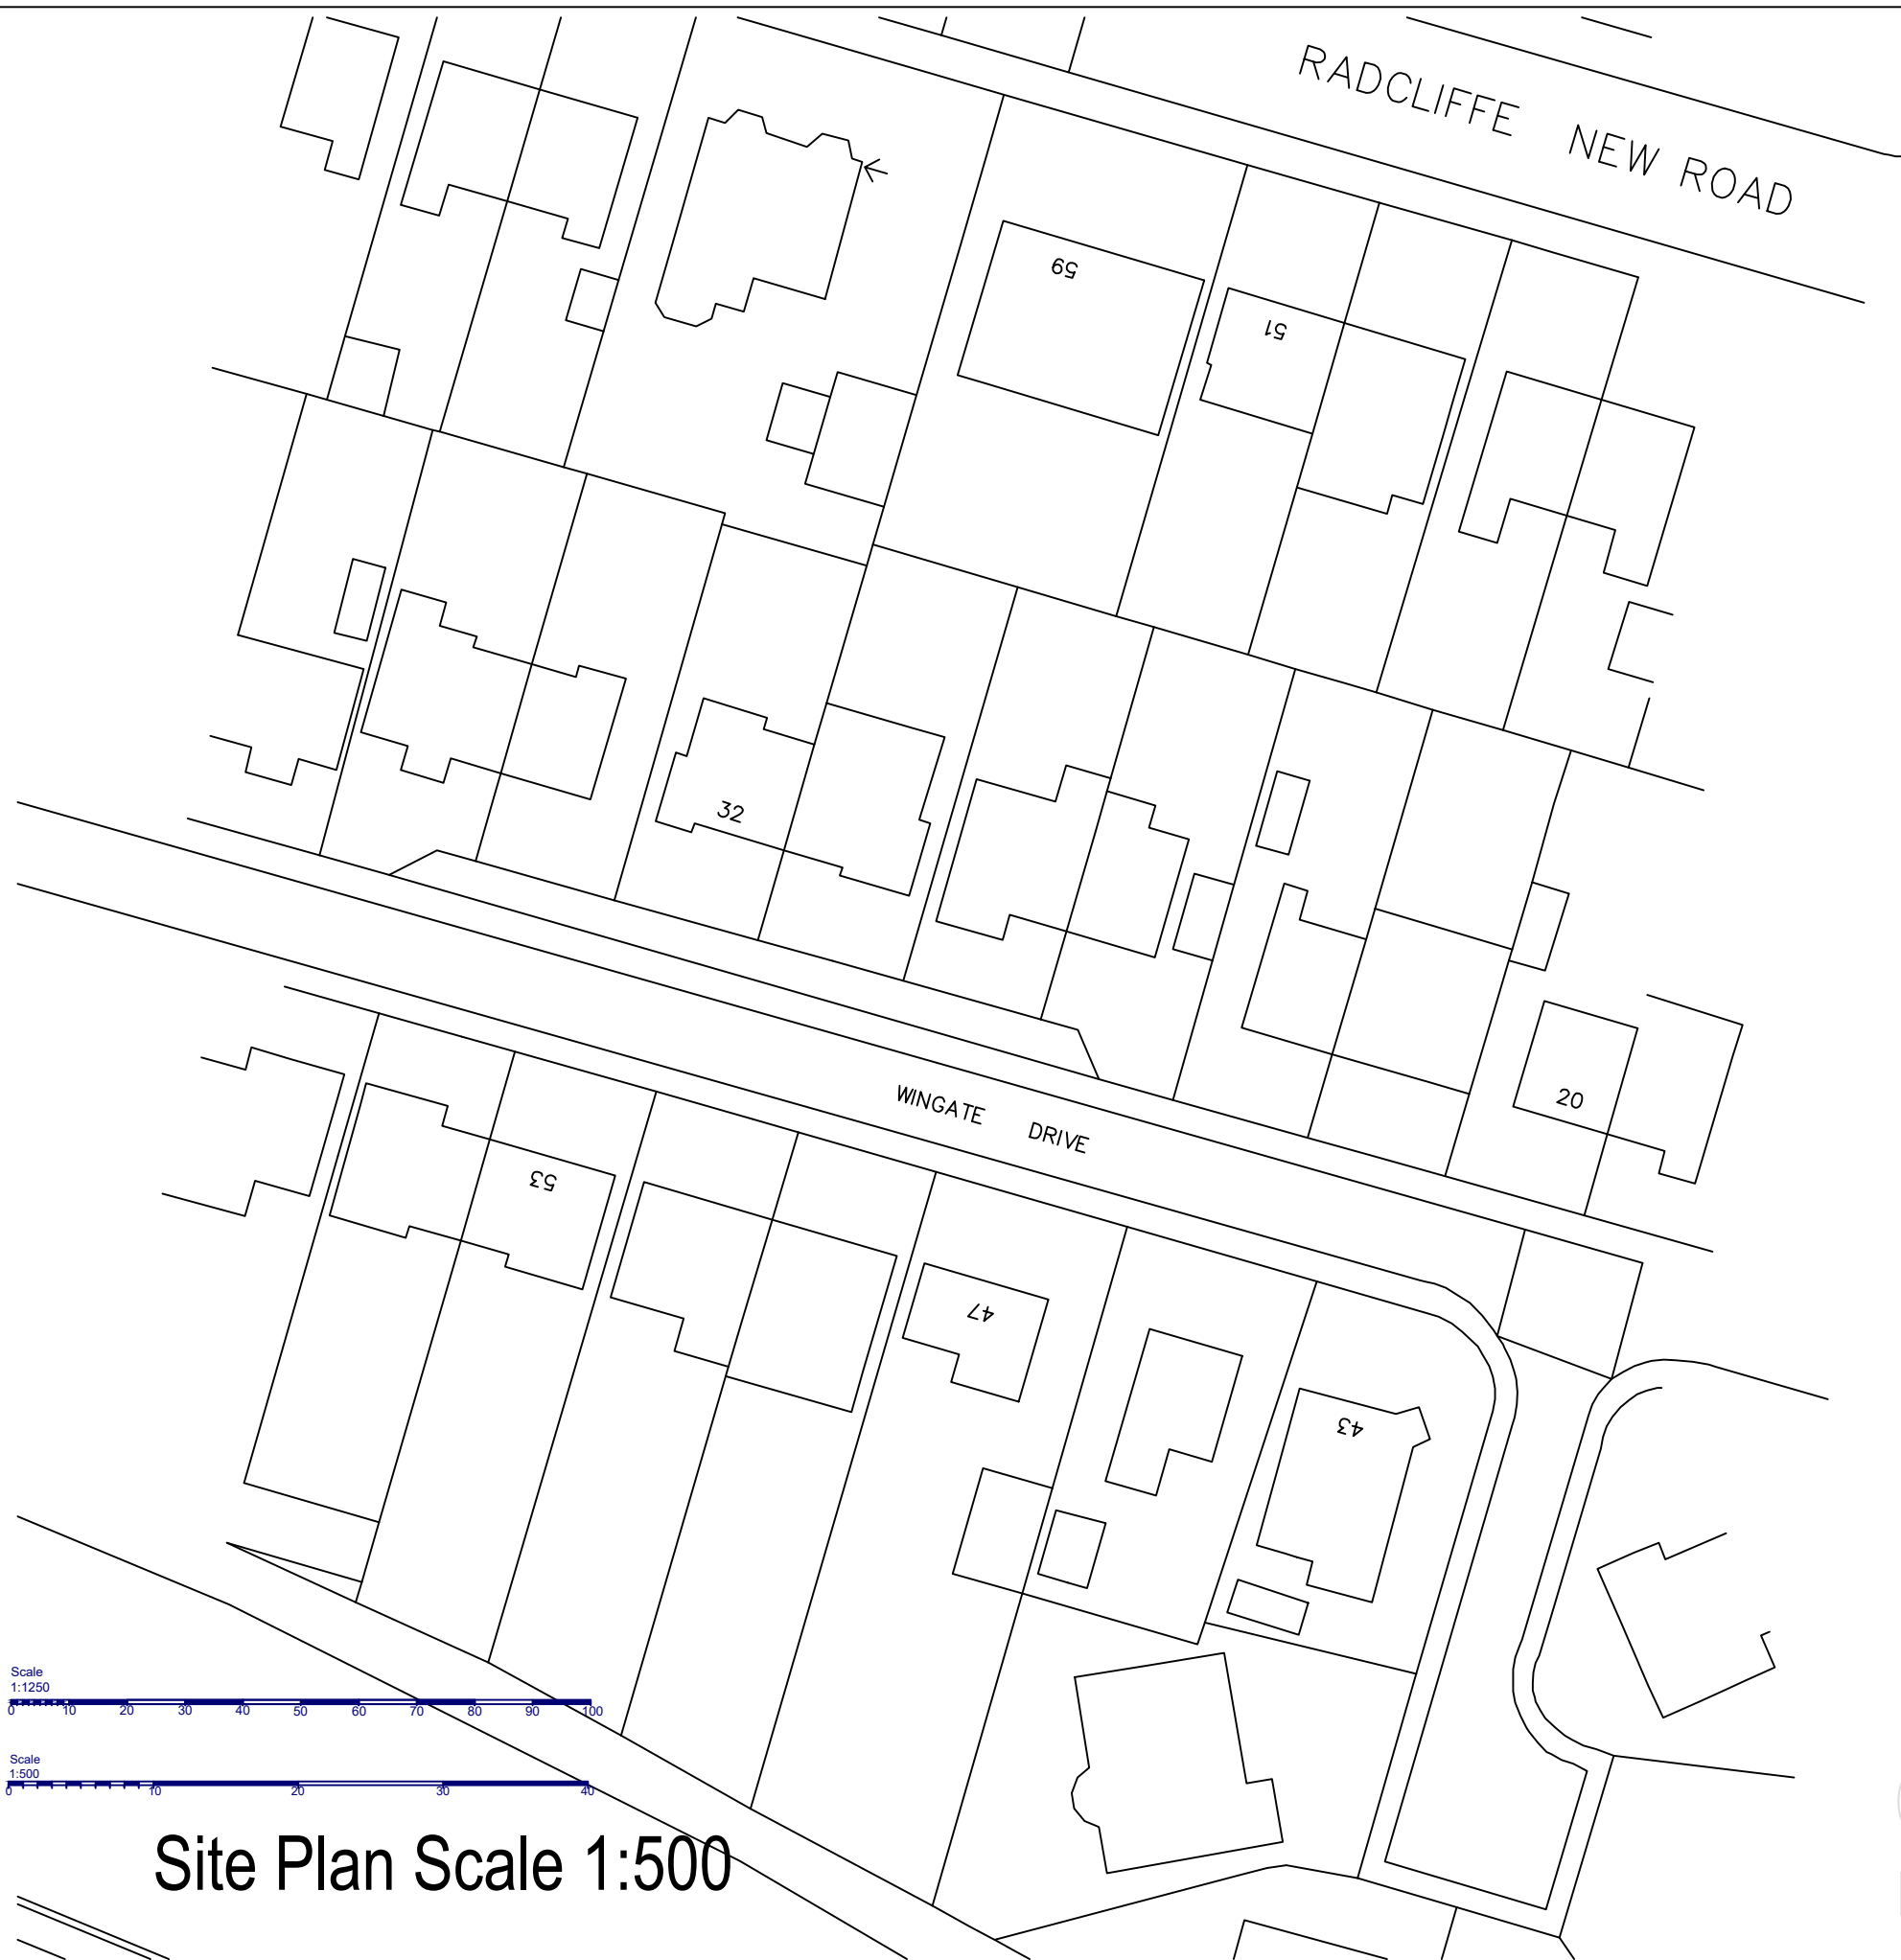

Site Location Plan
Scale 1:1250

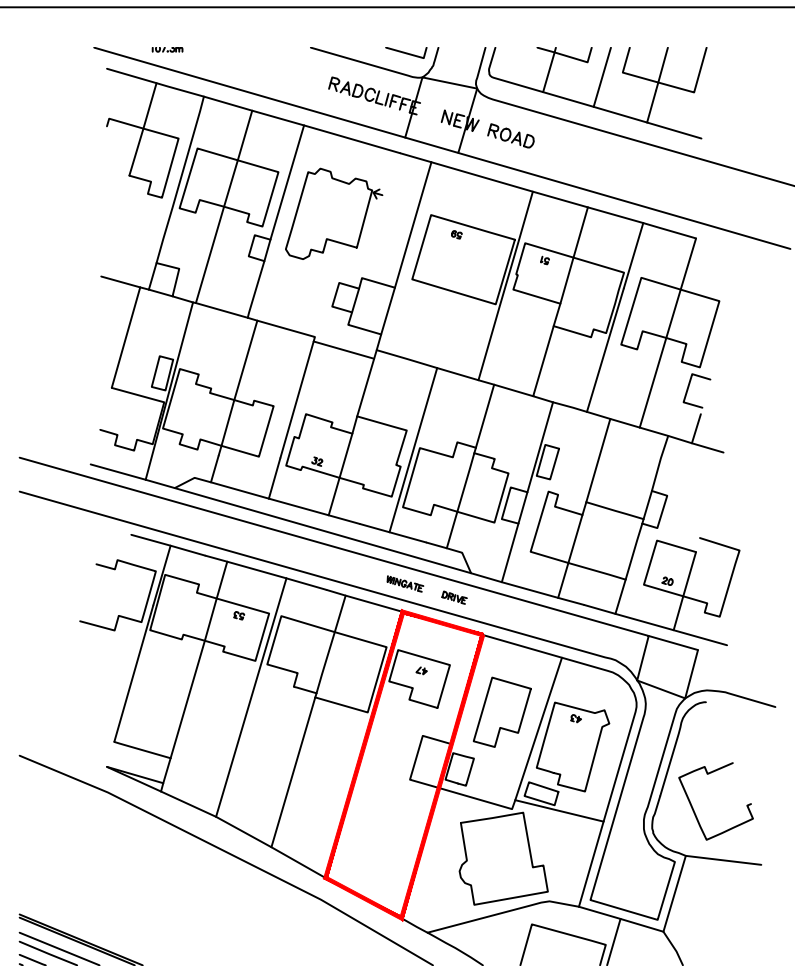

4 Acresfield Road | Timperley | Altrincham | WA15 6HU
Tel: 0161 610 0820 | Fax: 0161 969 0562
Email : info@cubedesignsolutions.co.uk | www.cubedesignsolutions.co.uk

Project
47 WINGATE DRIVE
WHITEFIELD

Drawing
EXISTING SITE PLAN 1:500
EXISTING SITE LOCATION PLAN 1:1250

Date MAY 2024 Drawn By PJR Scale AS NOTED

Drawing Status PLANNING	Drawing No. 1431-06	Rev No.
----------------------------	------------------------	---------

