



Site Plan Scale 1:500

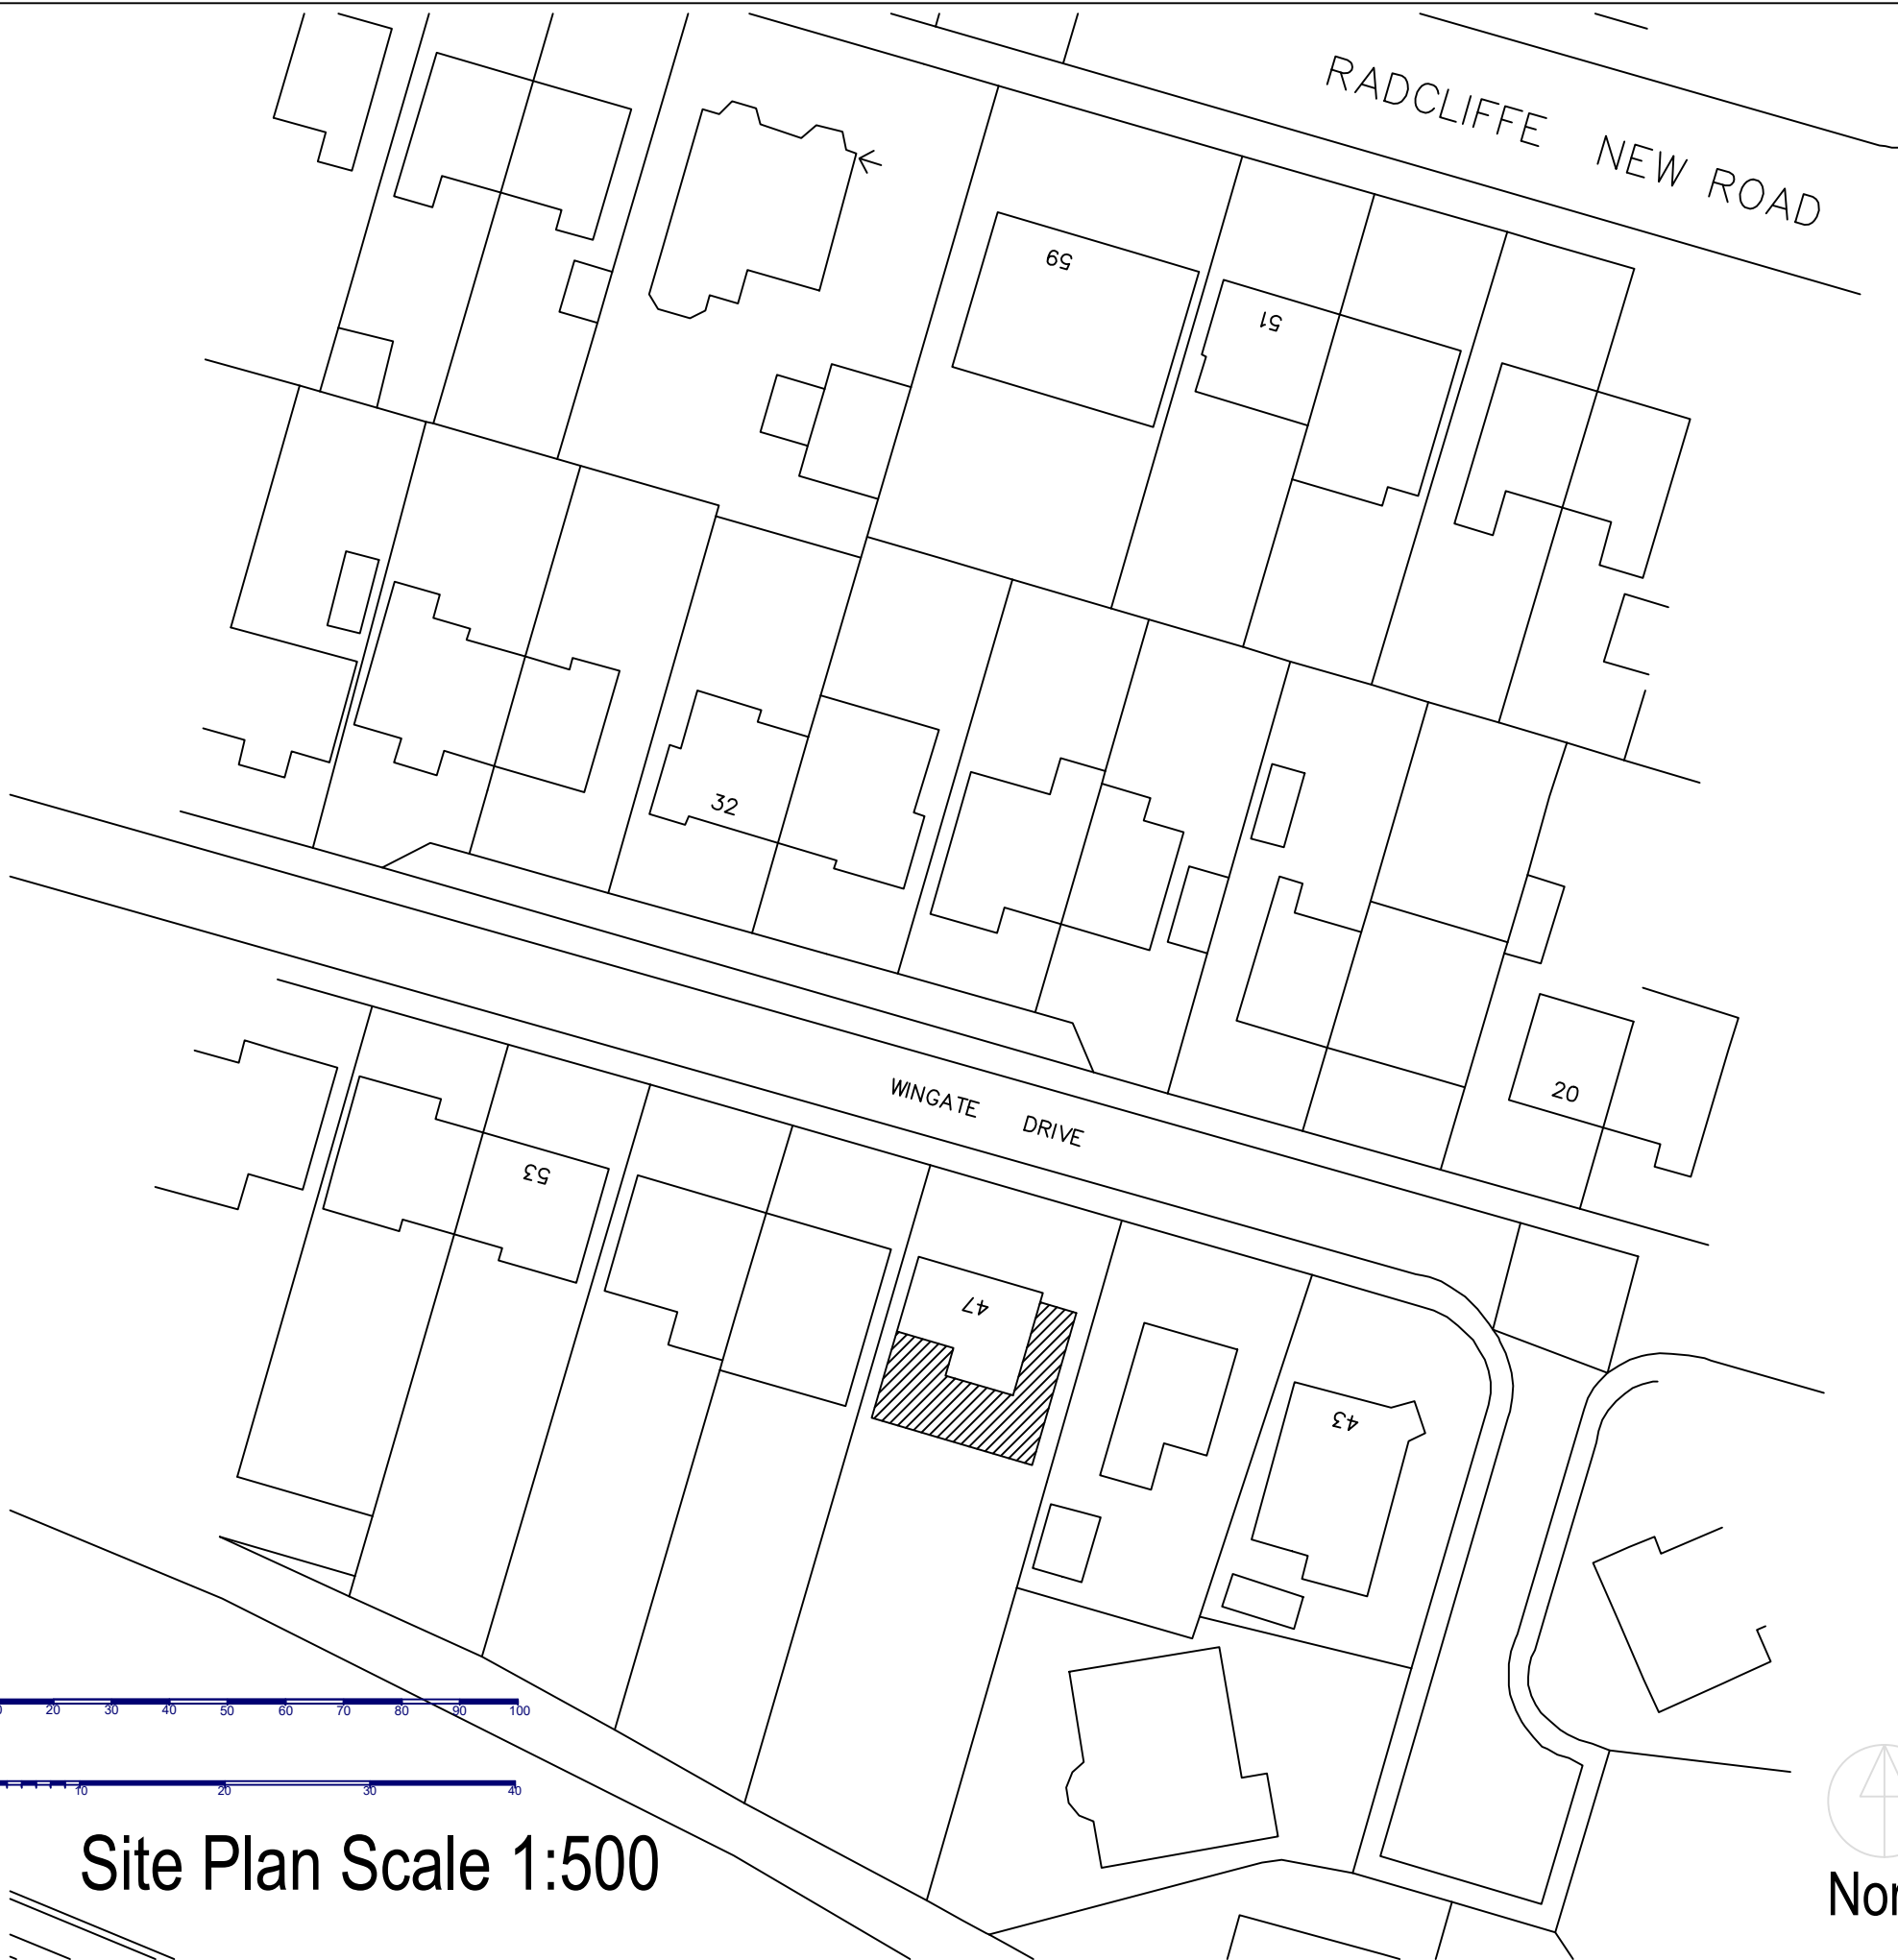

Site Location Plan
Scale 1:1250

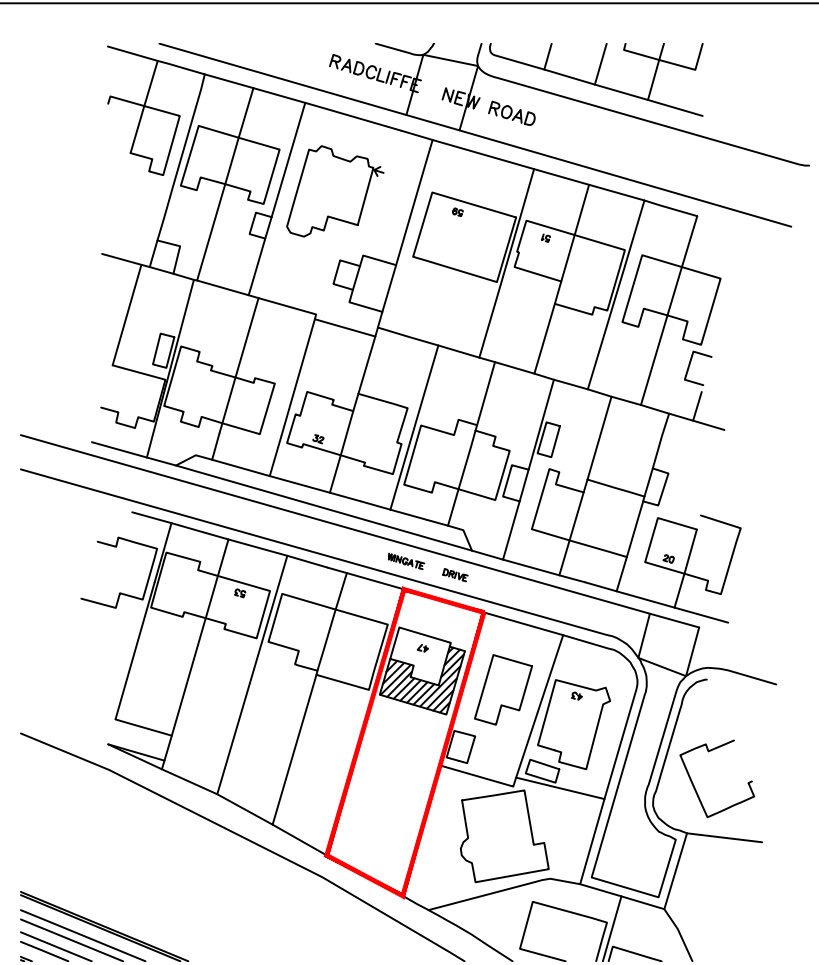

4 Acresfield Road | Timperley | Altrincham | WA15 6HU
Tel: 0161 610 0820 | Fax: 0161 969 0562
Email : info@cubedesignsolutions.co.uk | www.cubedesignsolutions.co.uk

Project
47 WINGATE DRIVE
WHITEFIELD

Drawing
PROPOSED SITE PLAN 1:500
PROPOSED SITE LOCATION PLAN 1:1250

Date MAY 2024	Drawn By PJR	Scale AS NOTED
---------------	--------------	----------------

Drawing Status PLANNING	Drawing No. 1431-07	Rev No.
----------------------------	------------------------	---------