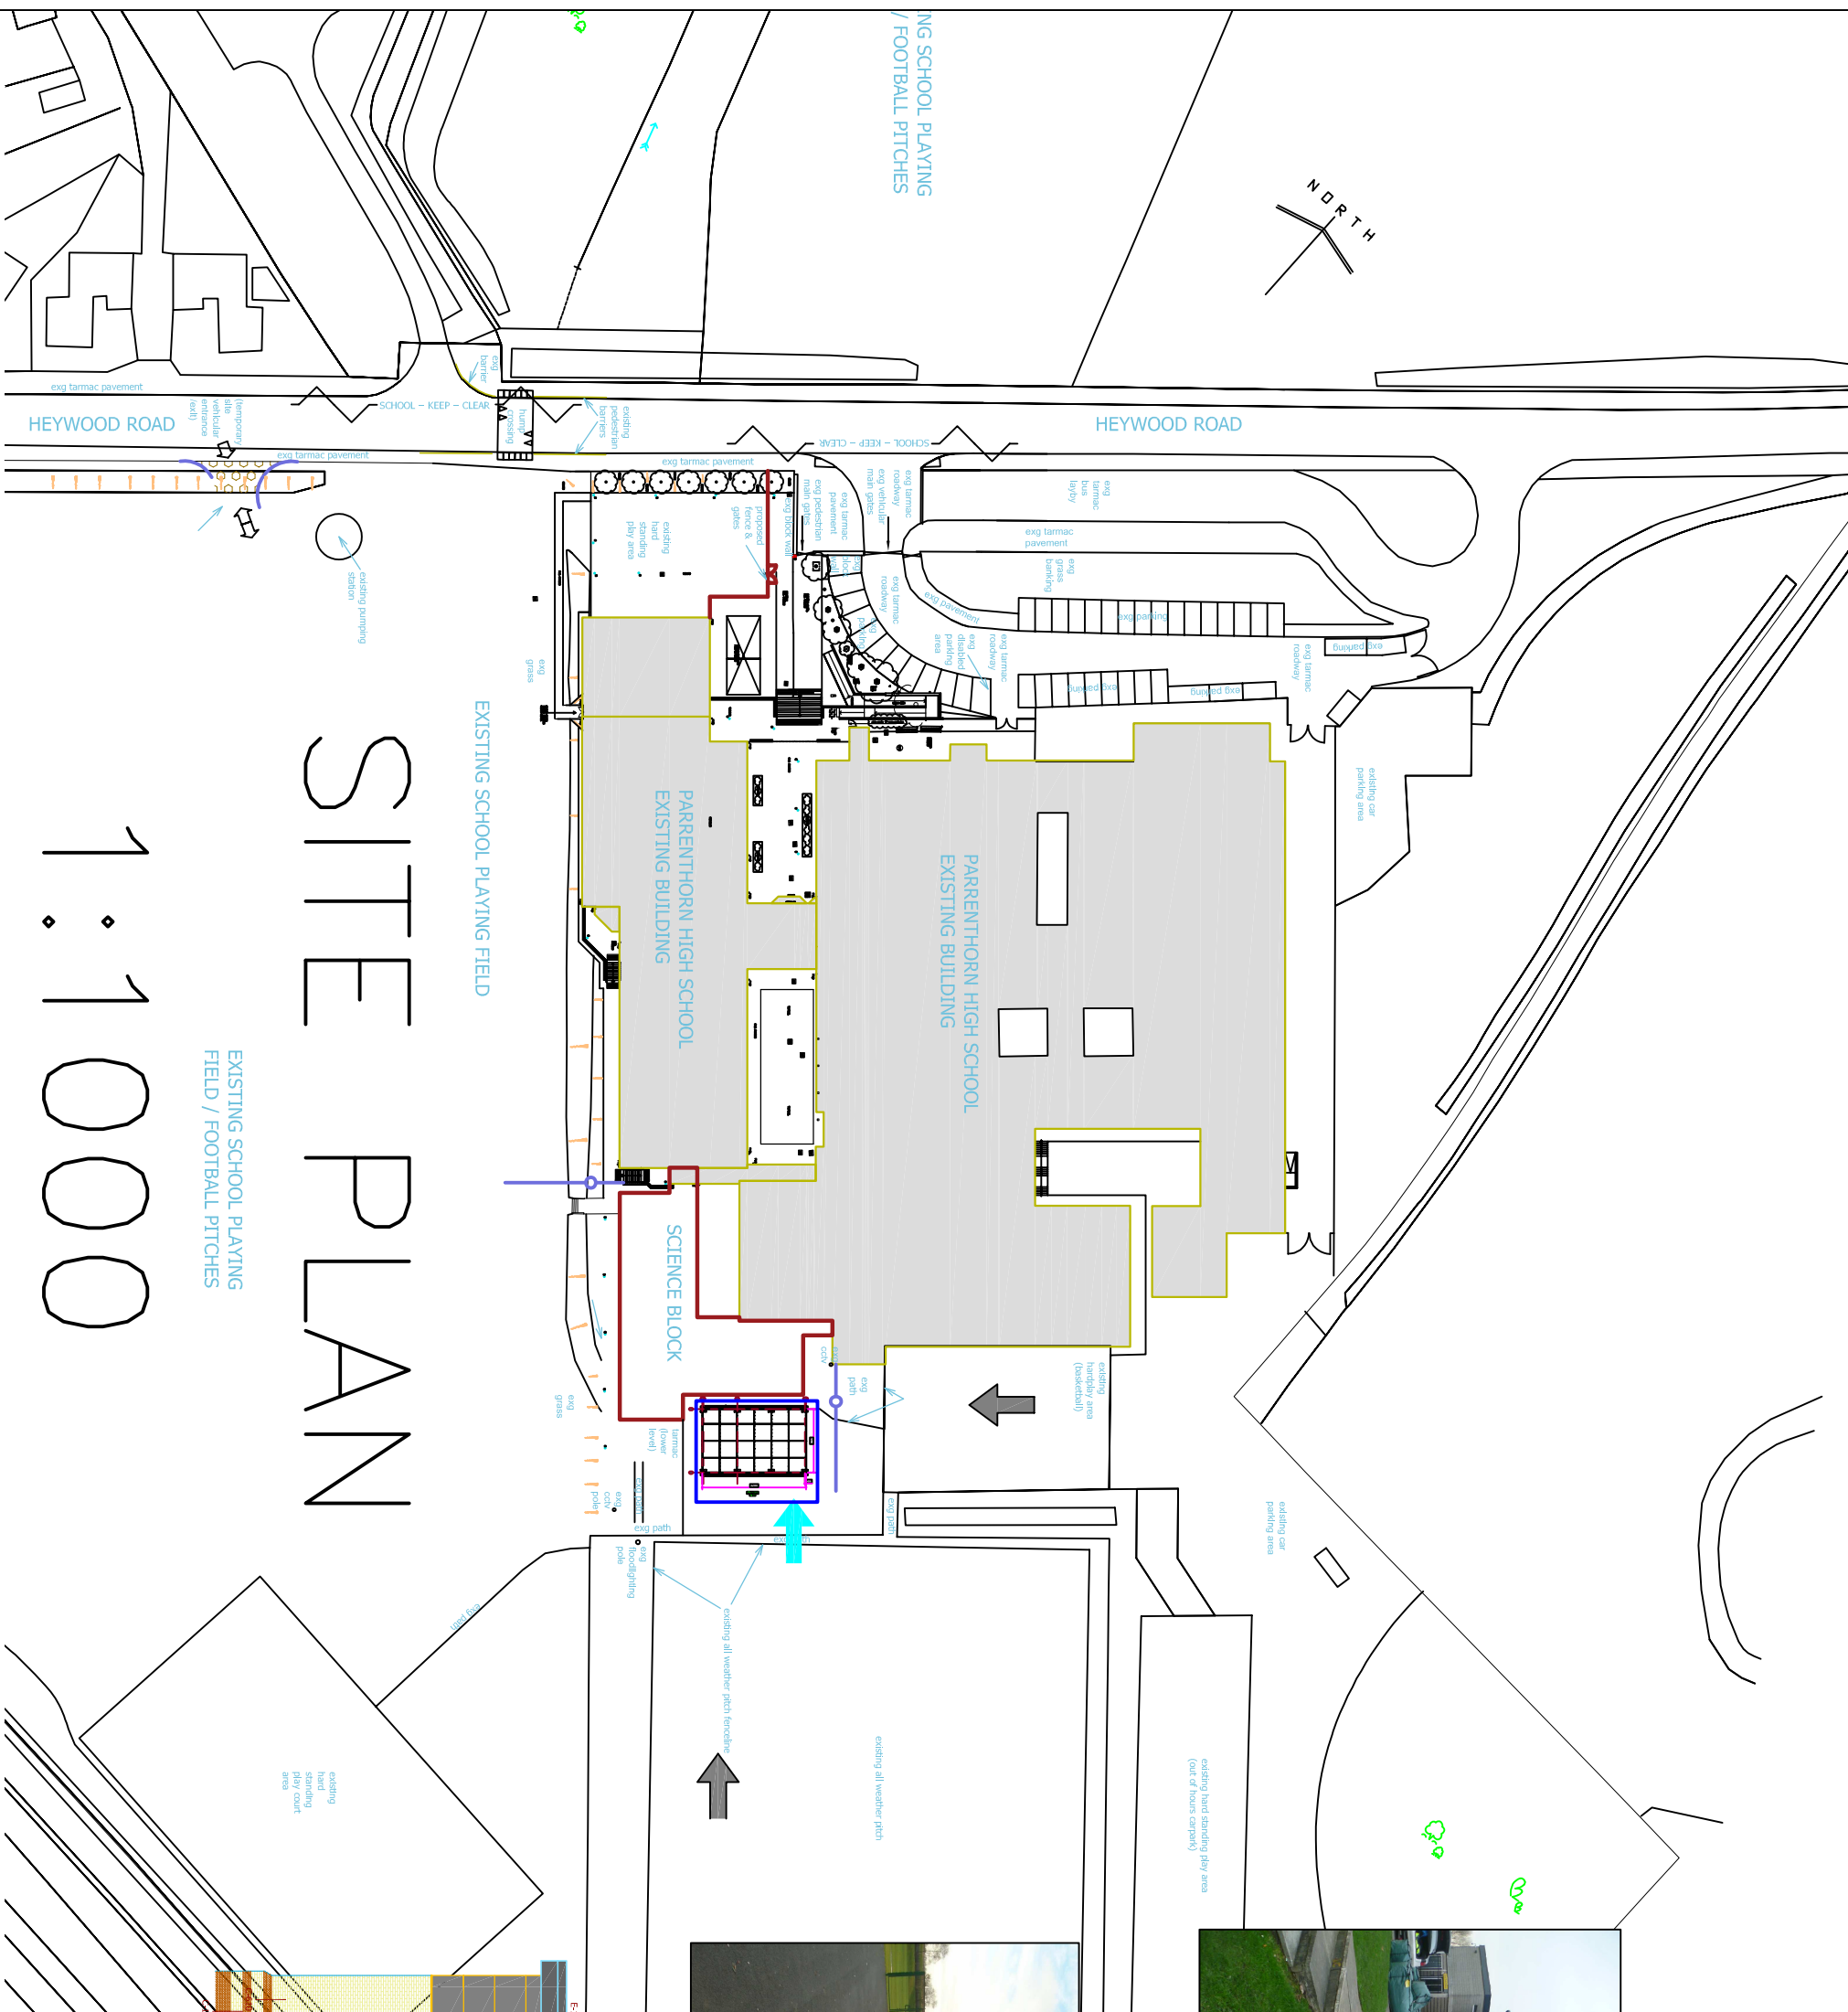
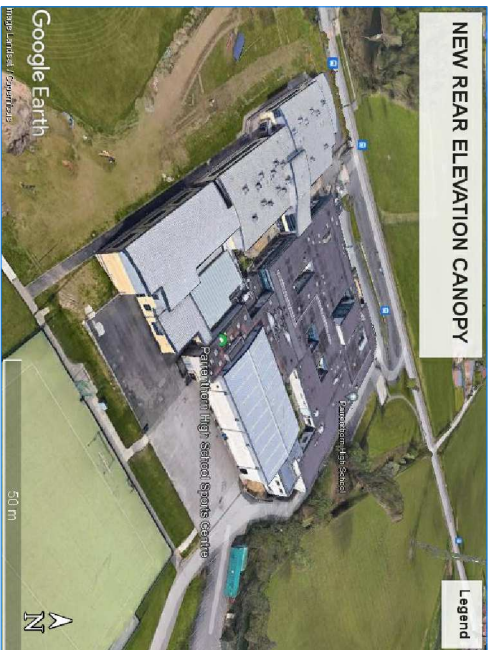



THE CONTRACTOR IS ADVISED TO VISIT THE SITE PRIOR TO TENDERING & ASCERTAIN ALL LOCAL CONDITIONS & RESTRICTIONS LIKELY TO AFFECT THE EXECUTION OF THE WORKS, NO CLAIMS ARISING FROM FAILURE TO DO SO WILL BE CONSIDERED.

THIS DRAWING IS TO BE READ IN CONJUNCTION WITH ALL OTHER DRAWINGS, SCHEDULES & SPECIFICATIONS RELATING TO THE PROJECT AND ANY DISCREPANCIES NOTIFIED TO THE CONTRACT ADMINISTRATOR IMMEDIATELY.


[illegible]

EXISTING SCHOOL PLAYING
FIELD / FOOTBALL PITCHES

EXISTING South East elevation

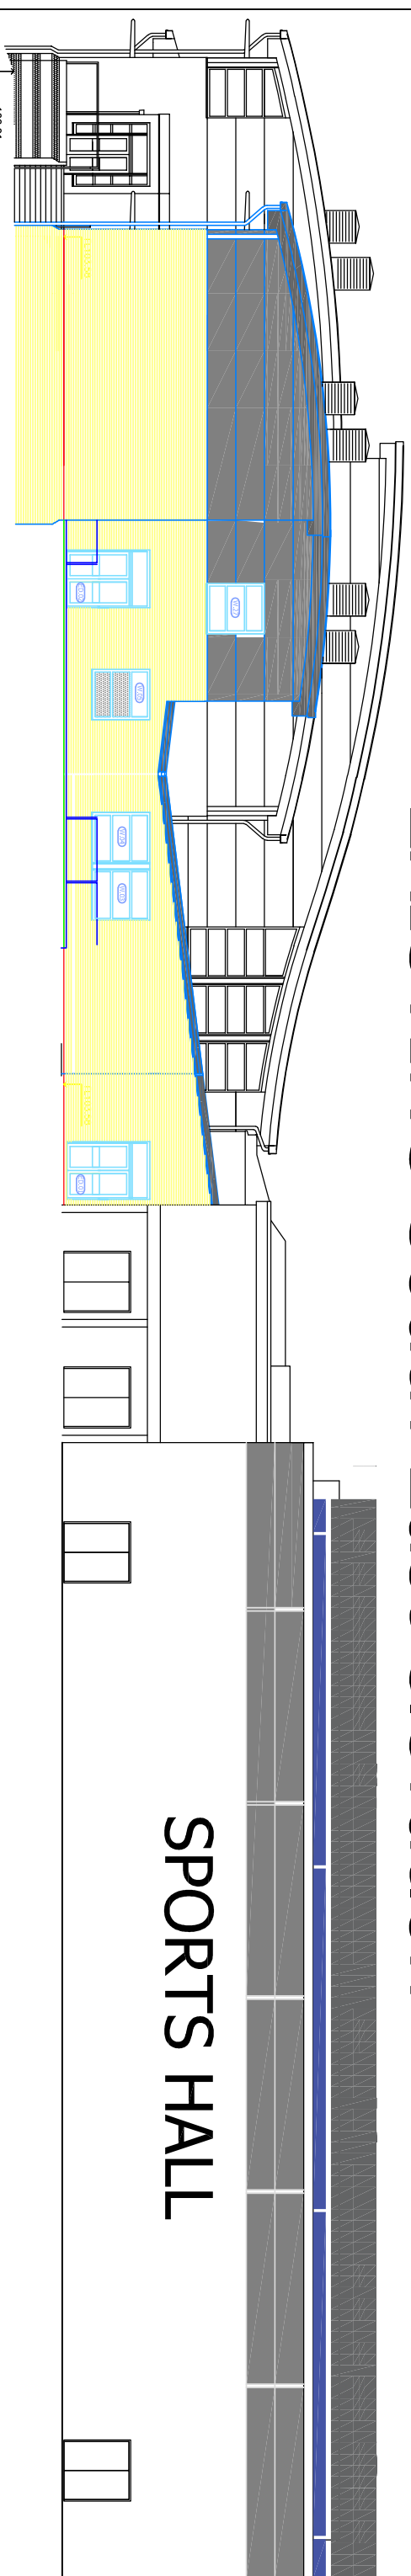


SPORTS HALL


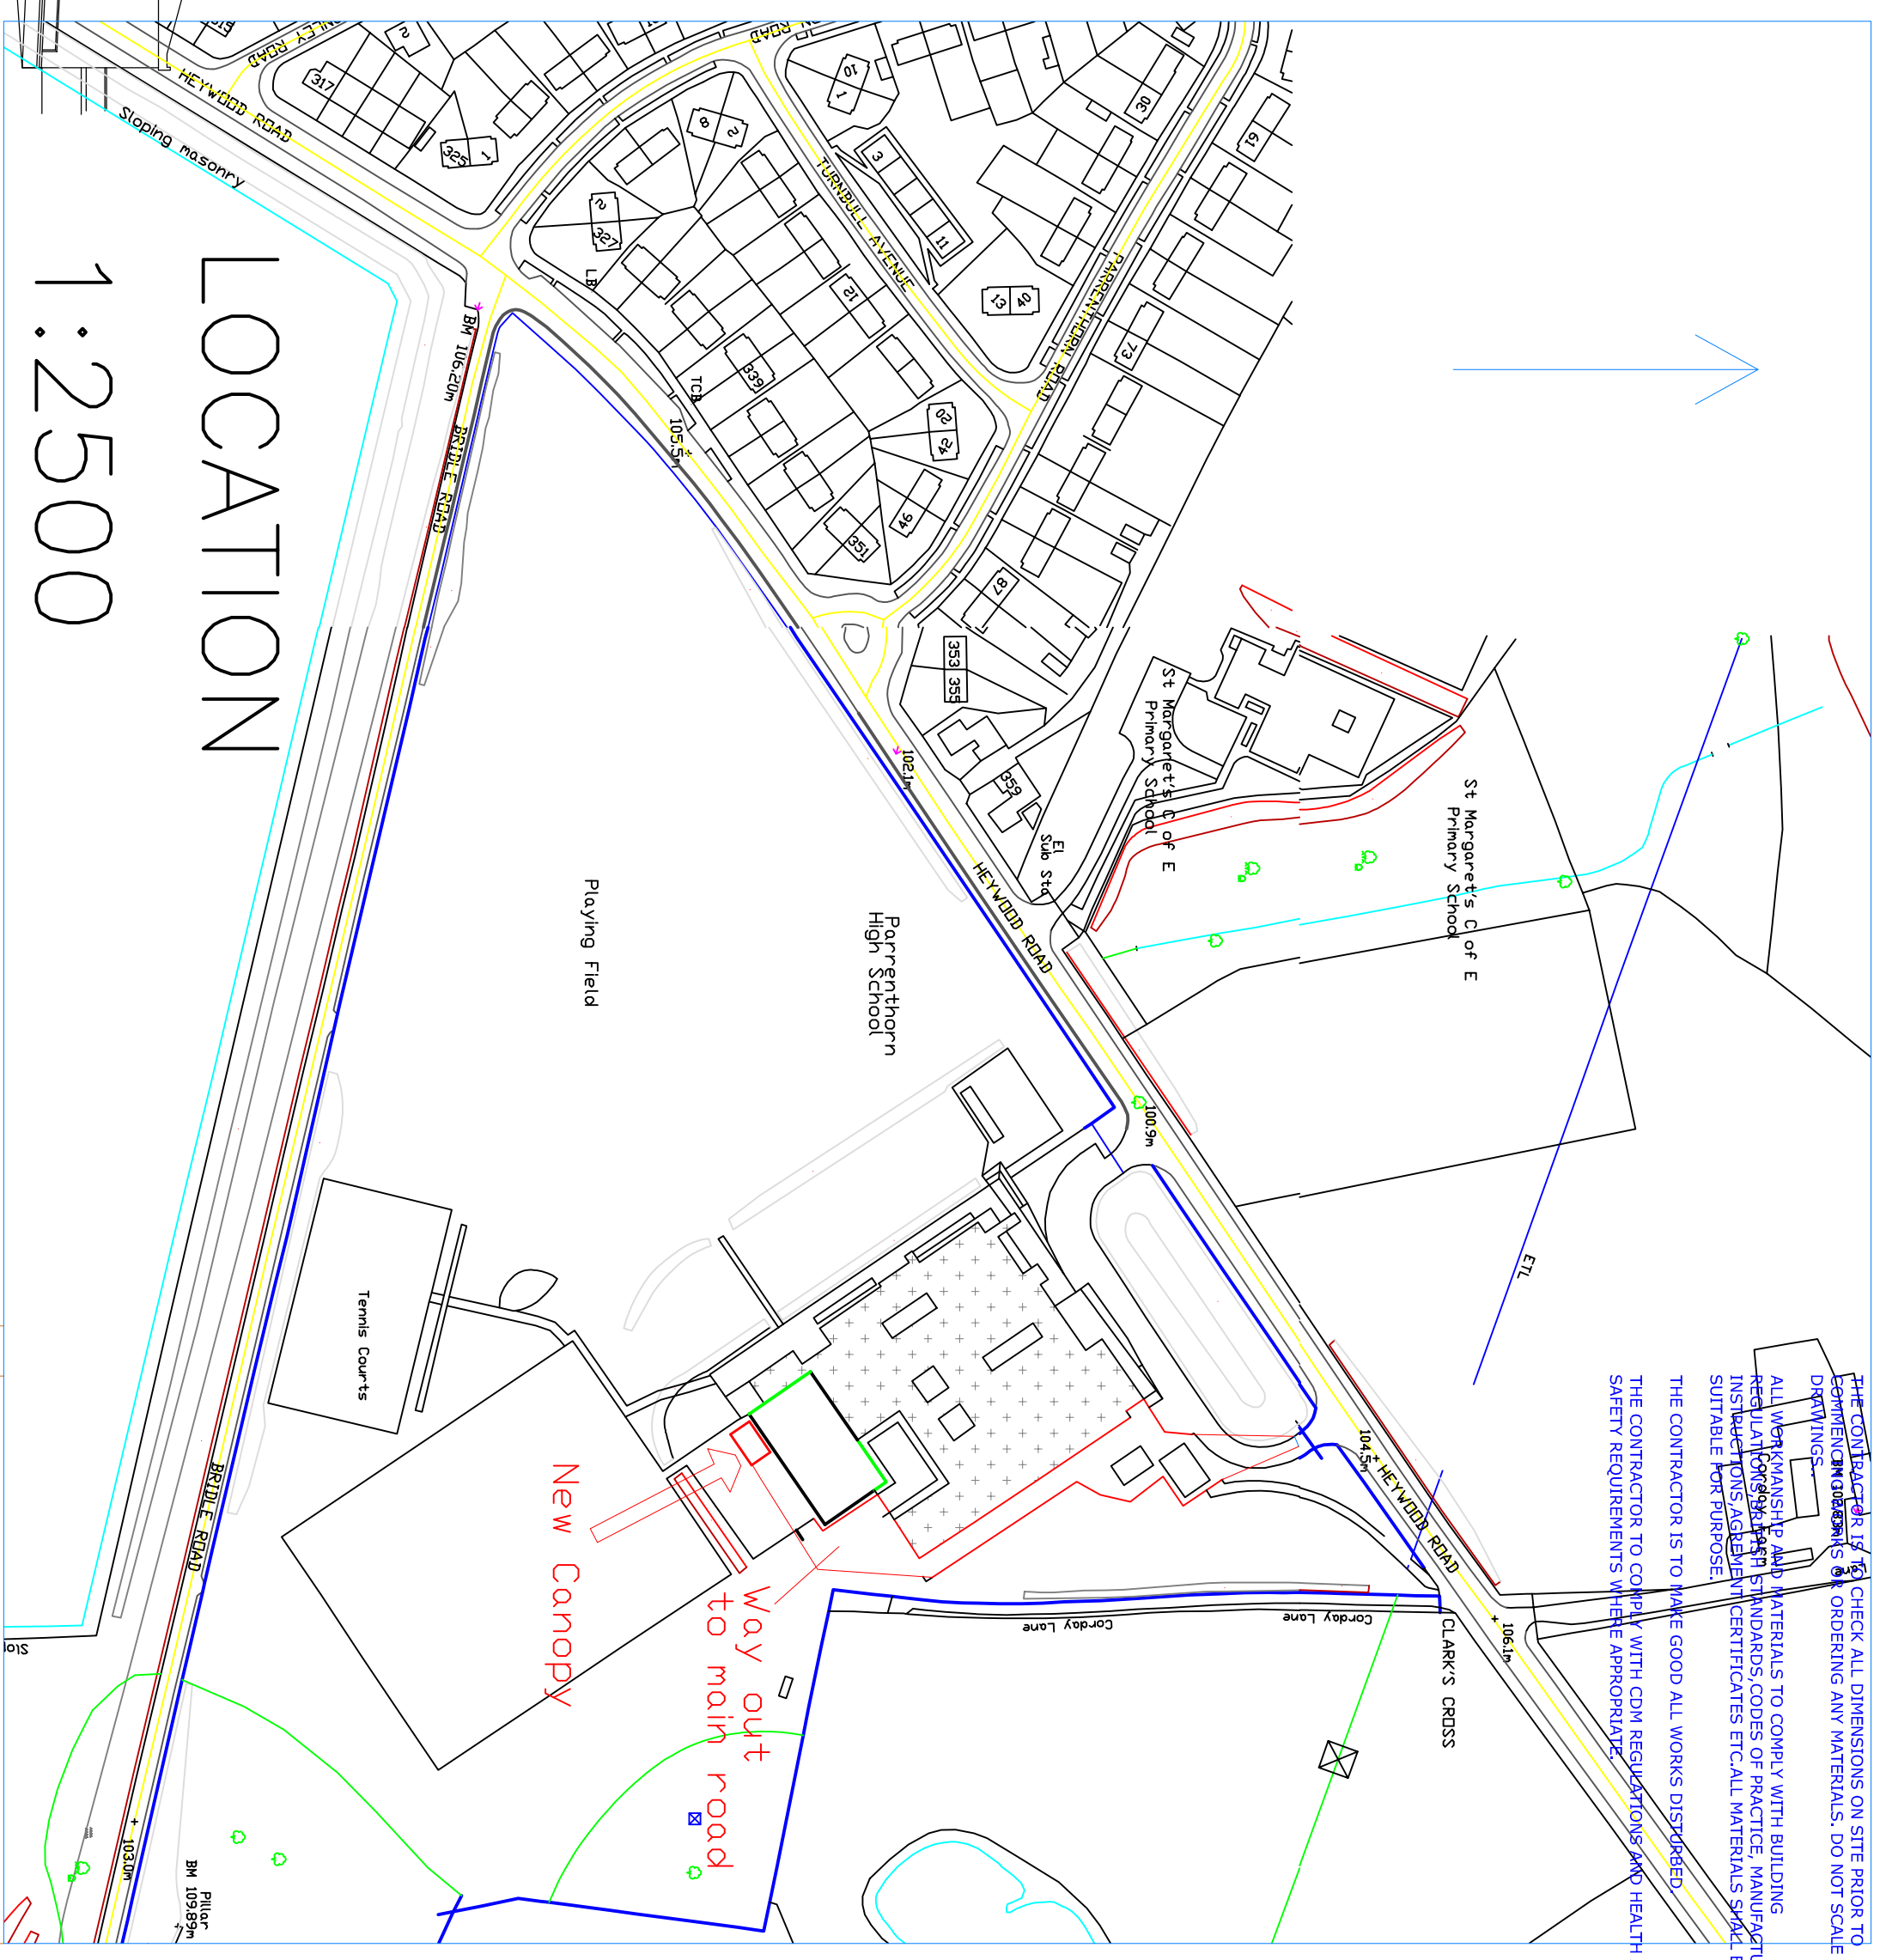


1:2500

Examples of current powder coated colours on site to be used on new canopy

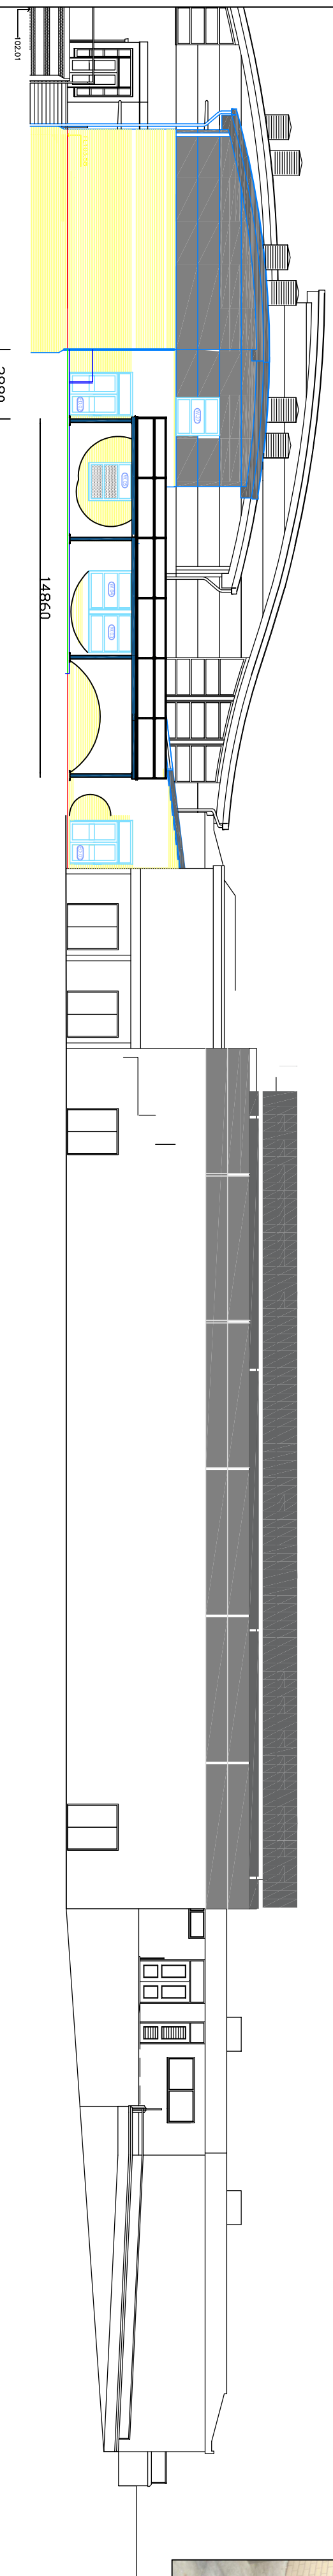

New Canopy
Proposed View 'A'

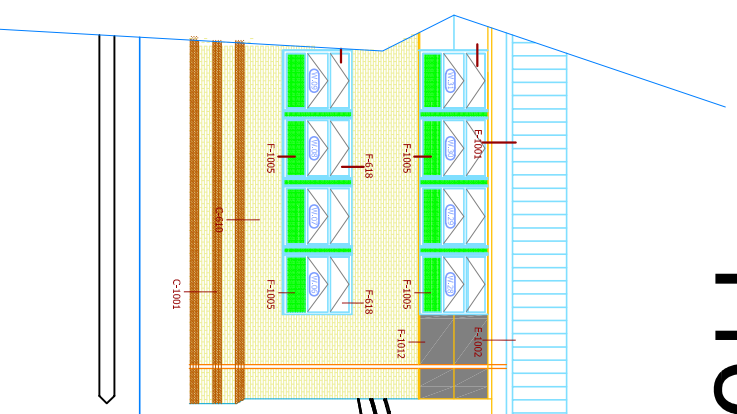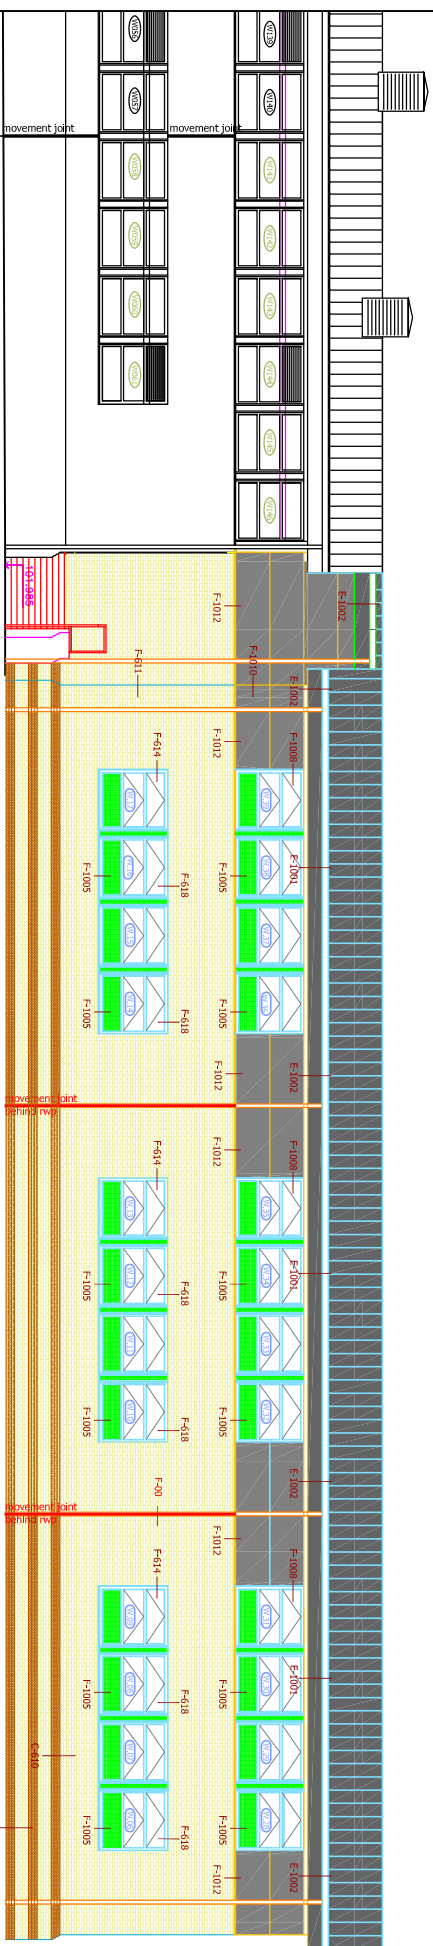

Exist. all weather pitch fence/line

DRAWING TITLE:		REAR ELEVATION PROPOSED CANOPY - ELEVATIONS & PLAN PLUS EXISTING	
DRAWN BY:	K.B.	DATE:	15.12.2024
CHECKED BY:		DATE:	
SCALE:	1:100,200,1250,1100 @ A1	DATE OF ISSUE:	10.01.2022
DRAWING NUMBER:			
KB	21309	CANOPY 01 REV B	