



72026

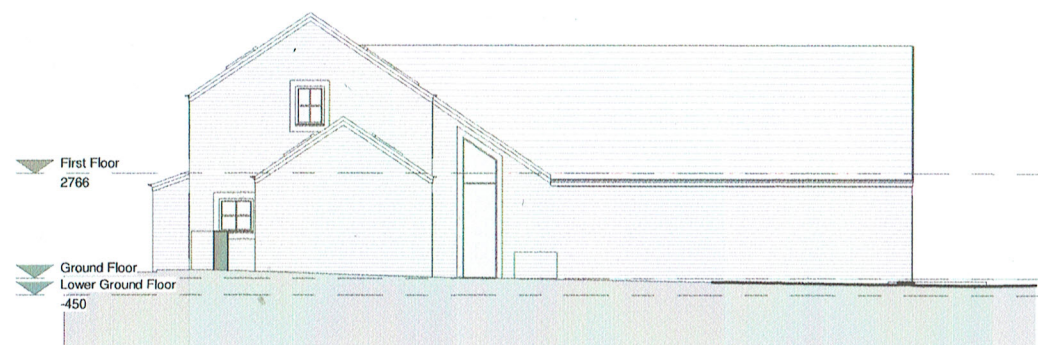

North Elevation
1 : 100



West Elevation
1 : 100

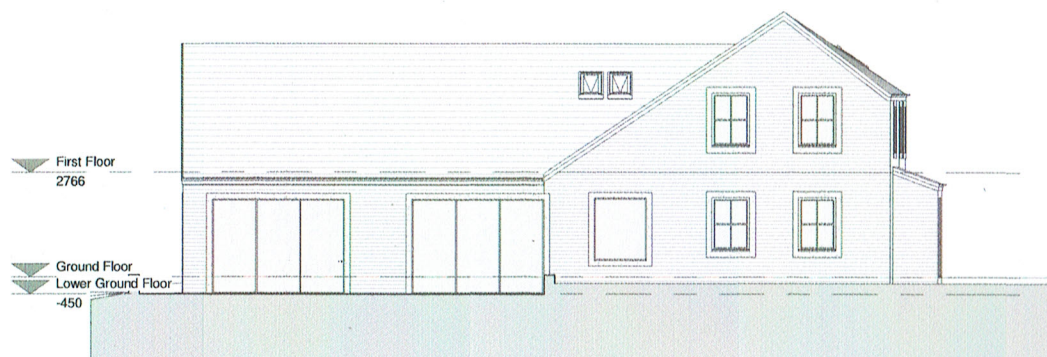


South Elevation
1 : 100




East Elevation
1 : 100



Ground Floor
1 : 100

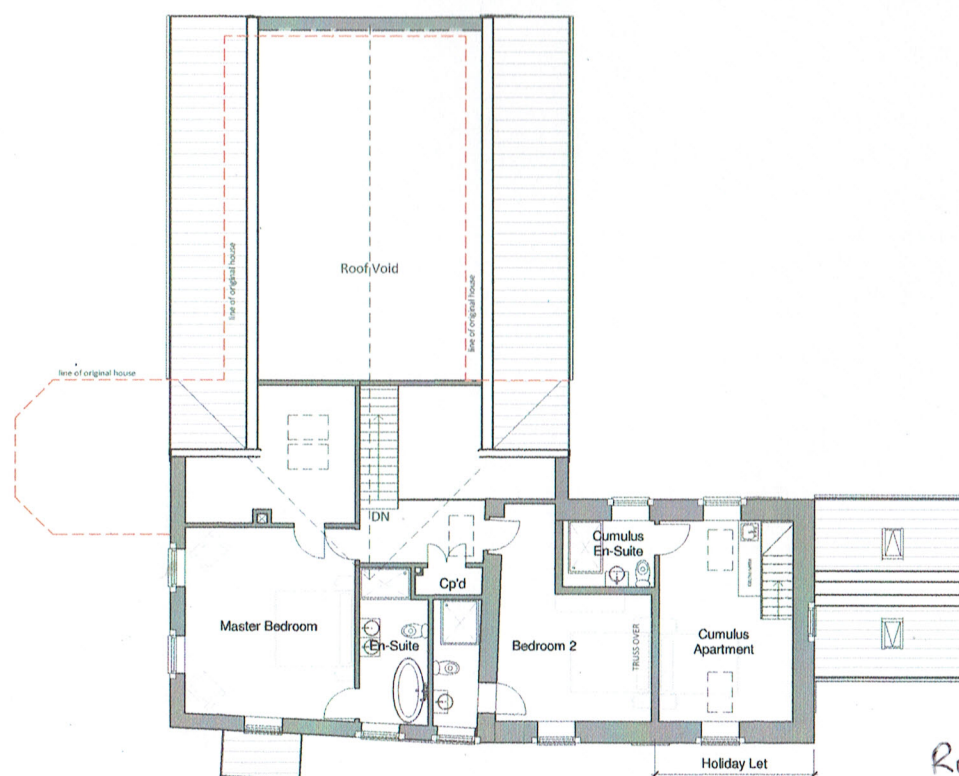

First Floor
1 : 100

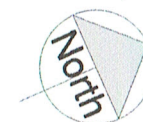

0m 2m 4m 6m 8m 10m
VISUAL SCALE 1:100 @ A1

da davenport architecture
Education | Residential | Commercial | Leisure | Master planning
Tel: 01606 272844
Email: info@davenport-architecture.co.uk
Web: www.davenport-architecture.co.uk
Client: Barry Houlihan & Beverley White
Project: Brook Bottom Farm
Proposed Extension and refurbishment
Drawing Title: Proposed Plans and Elevations

Scale	Sheet Size	Drawing Status
1 : 100	A1	PLANNING
Job Number	Drawn By	Checked
2020-03401	JD	JD
Drawing Number	Revision	First Issue
PL110	A	26/04/24

© Davenport Architecture Ltd 2024
This drawing is to be used in conjunction with all other project associated drawings and information. The plan scale is 1:100.
Revised drawing, revision and information to drawing shall be given to the project manager or architect. This drawing is copyright of the property of Davenport Architecture Ltd.

REVISED 30/06/2025