




- do not scale dimensions from this drawing
- all dimensions to be checked on-site and
discrepancies to be reported to the architects

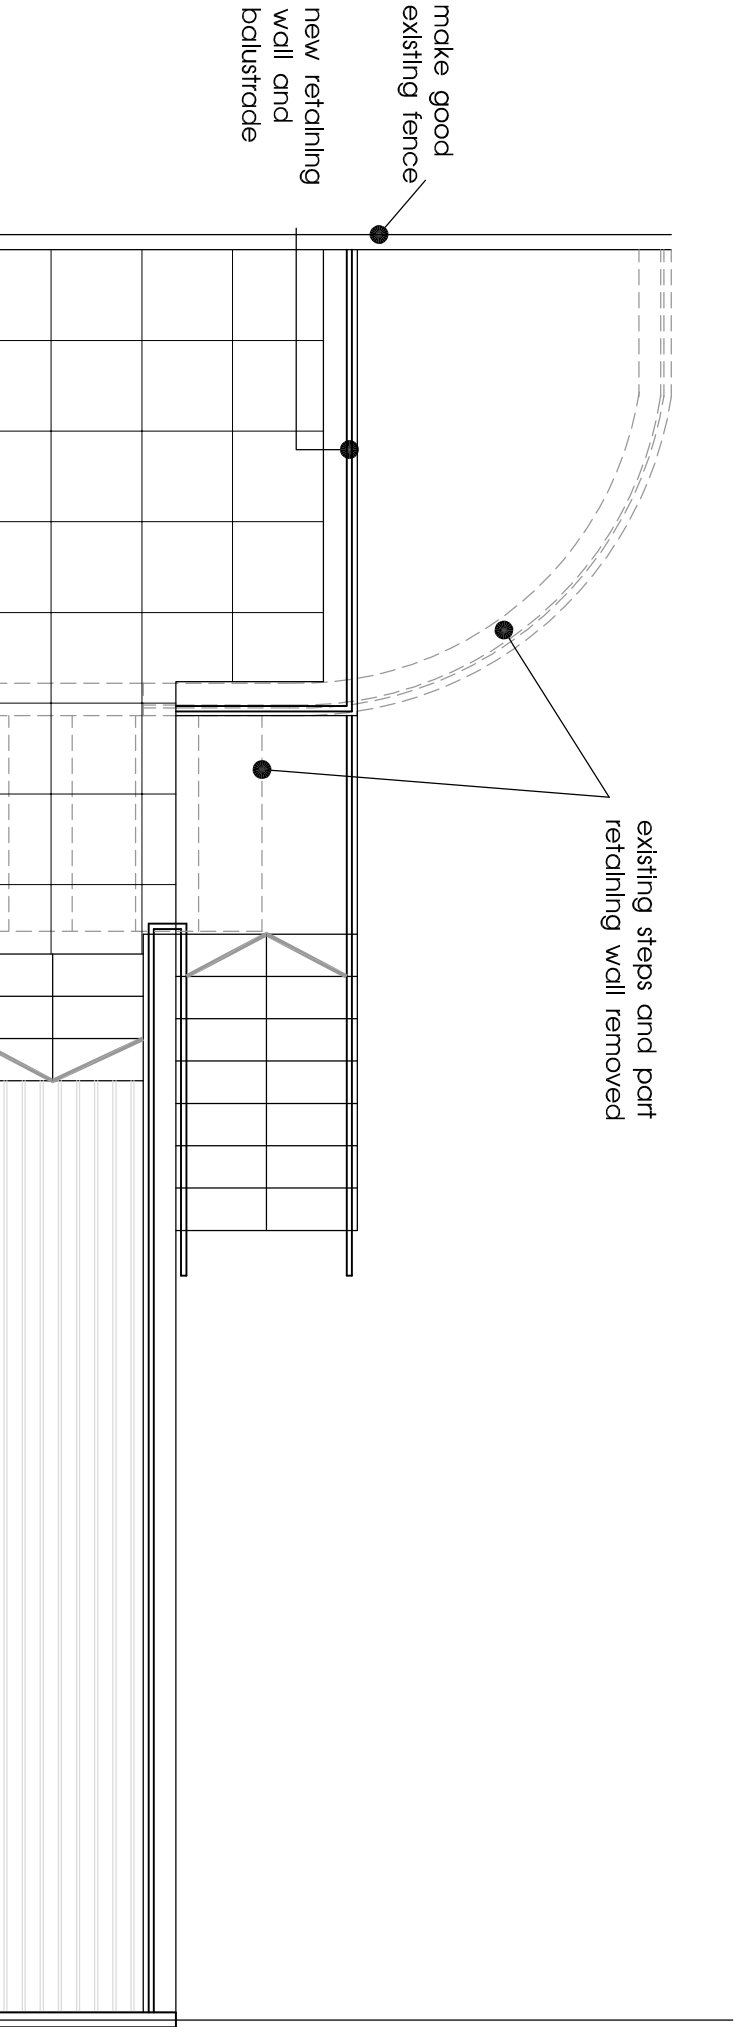


Rear Elevation scale 1:50
Elevations scale 1:100
SCALE 0 5 metres

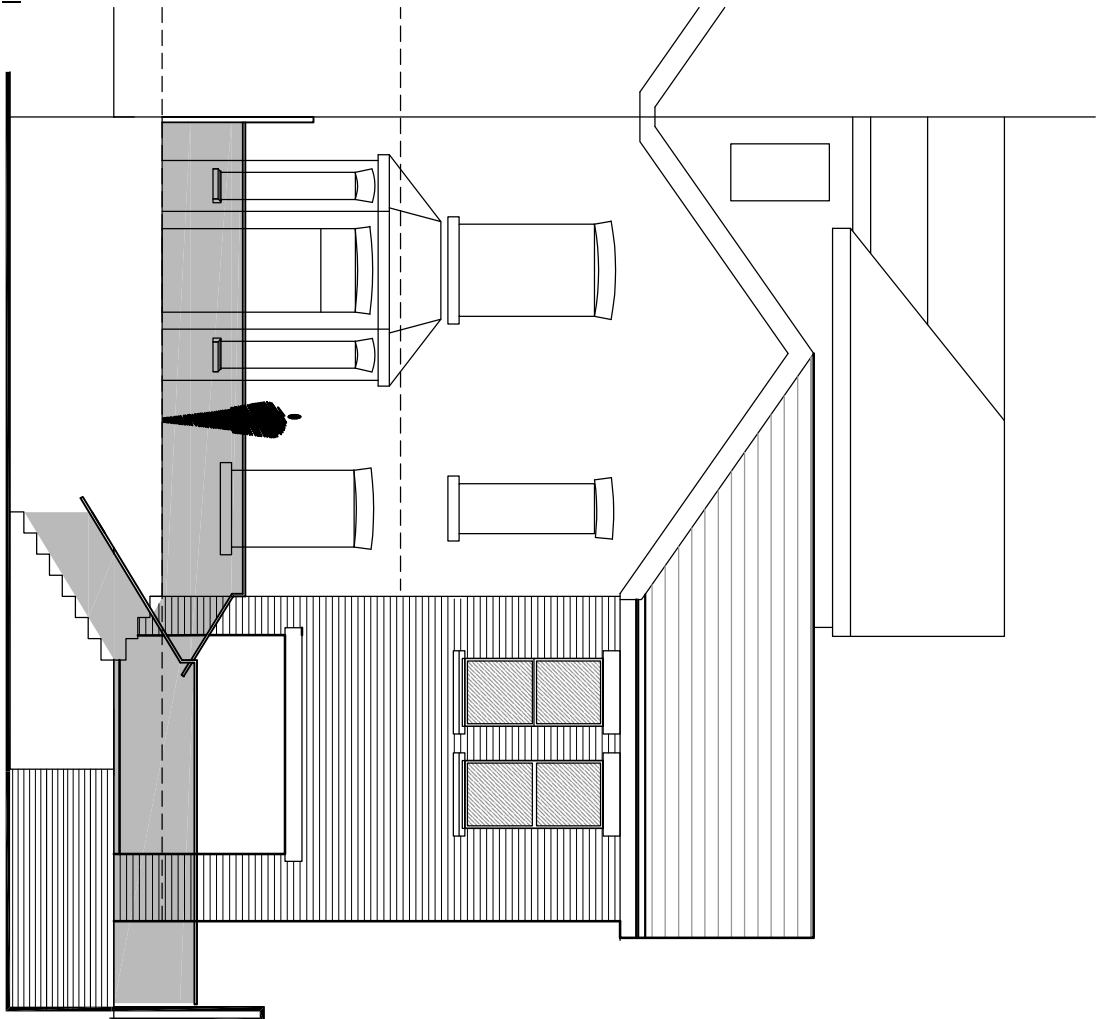


Gable Elevation scale 1:50

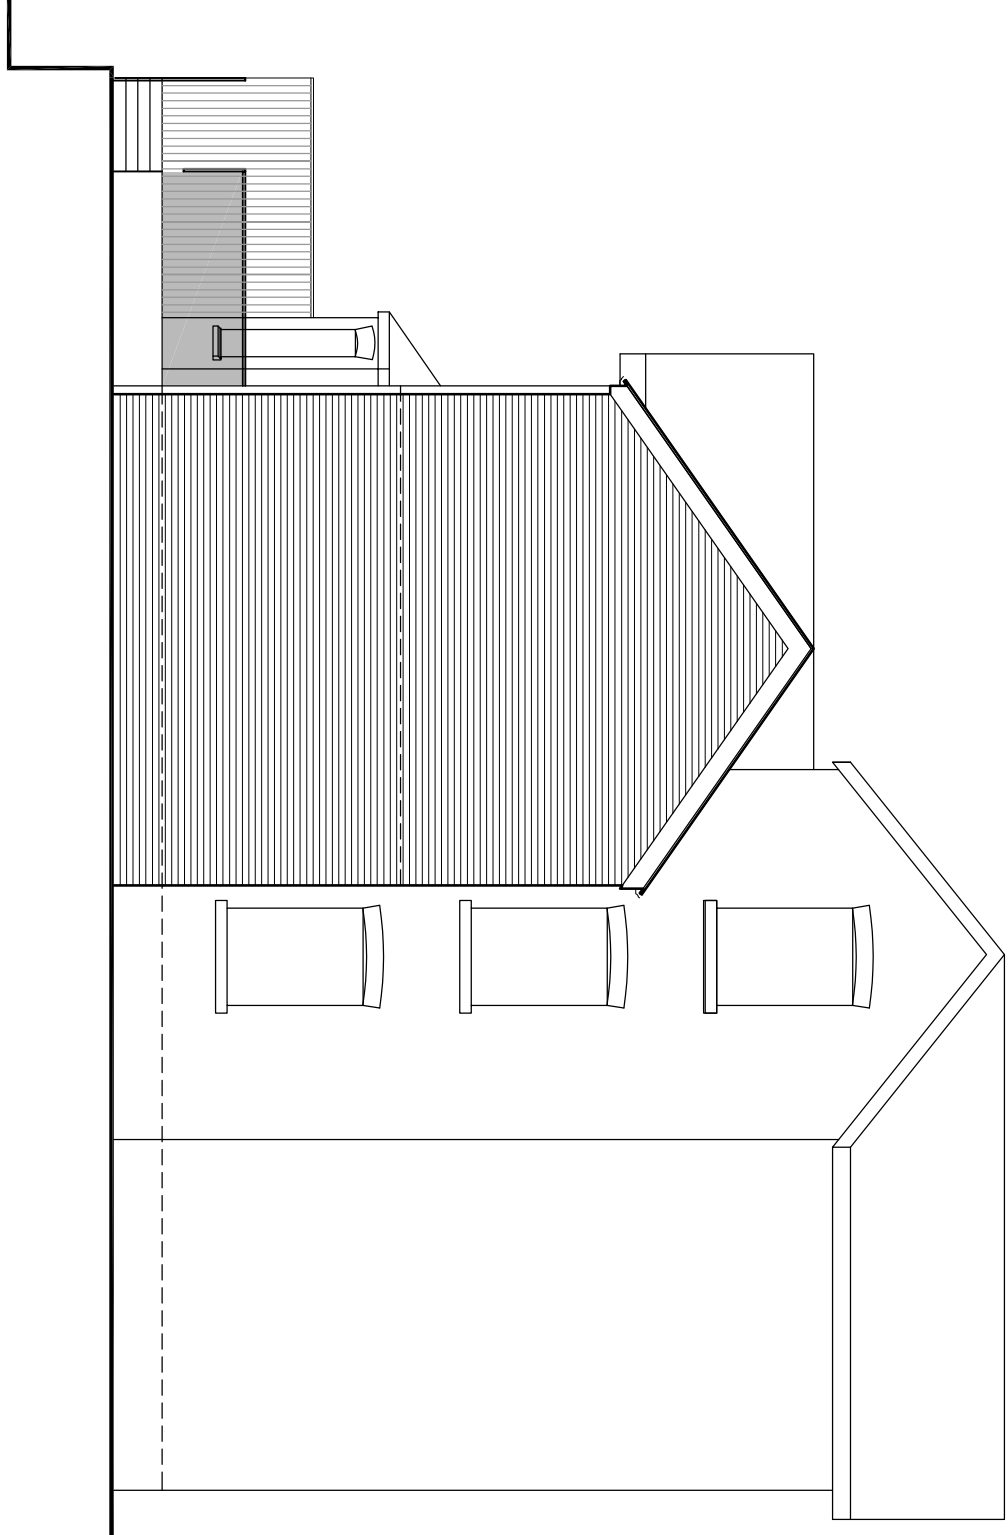

Front Elevation scale 1:50

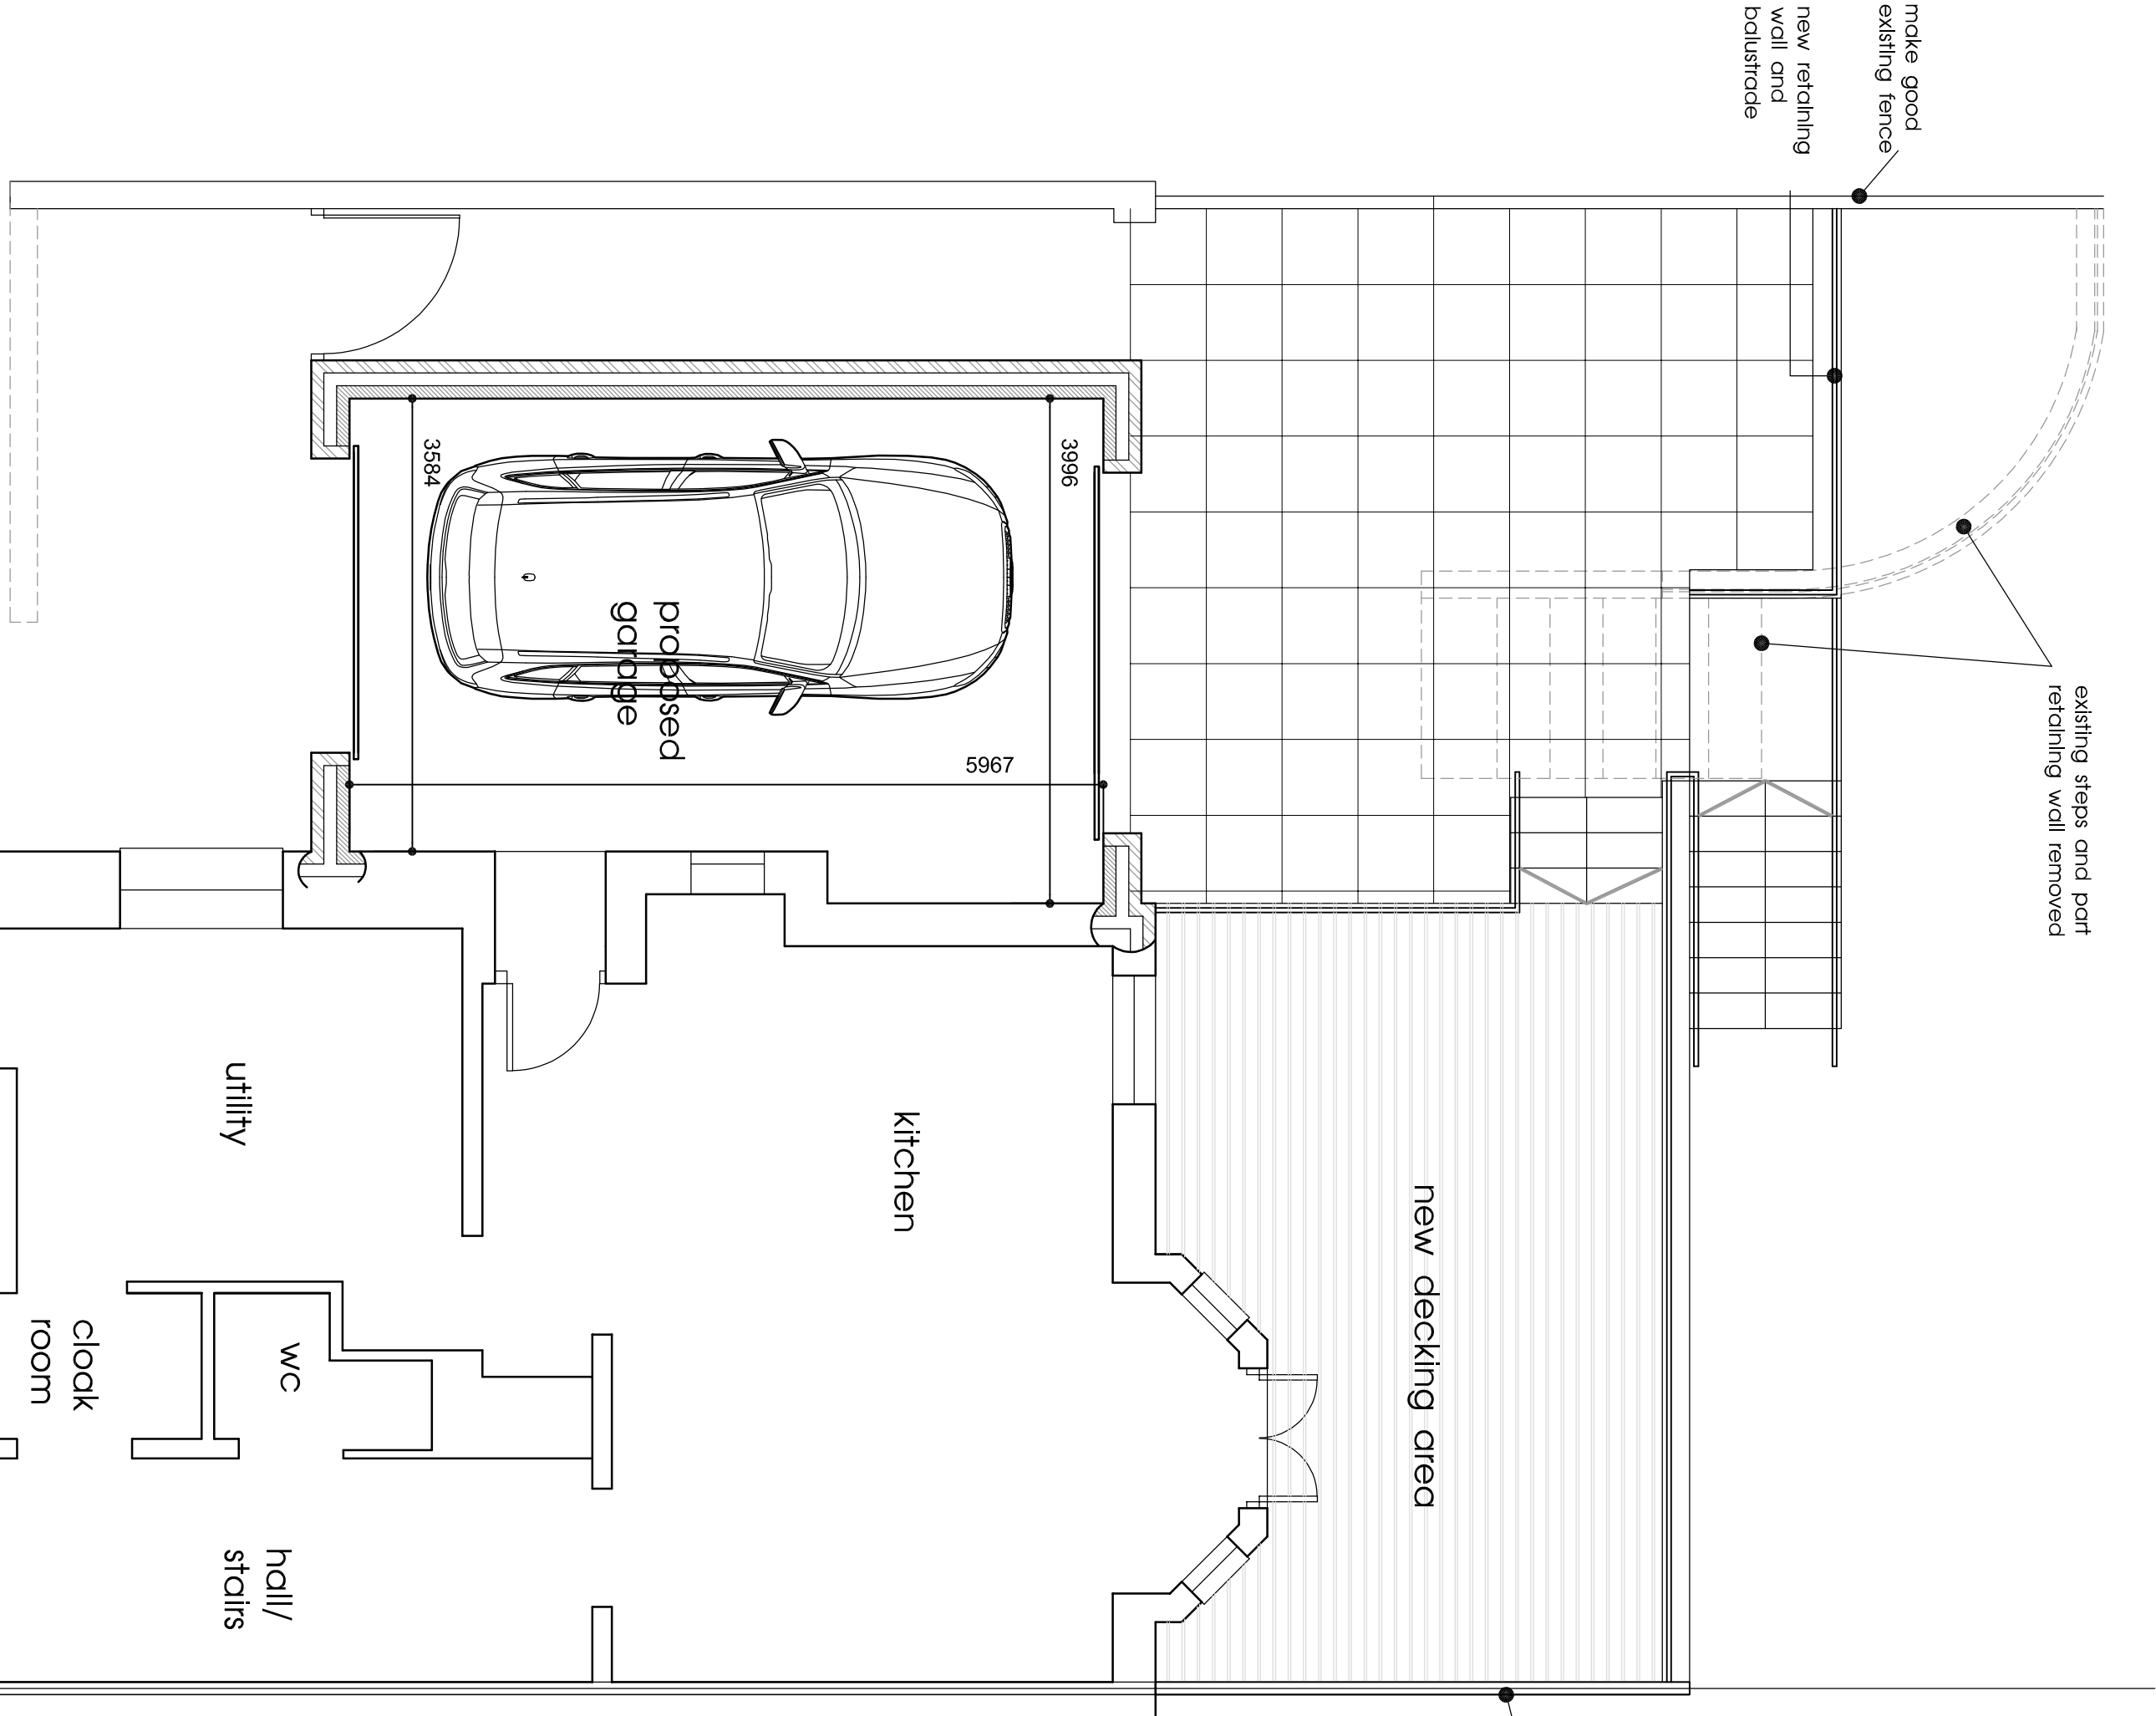

Part Ground Floor Plan scale 1:50
SCALE 0 5 metres

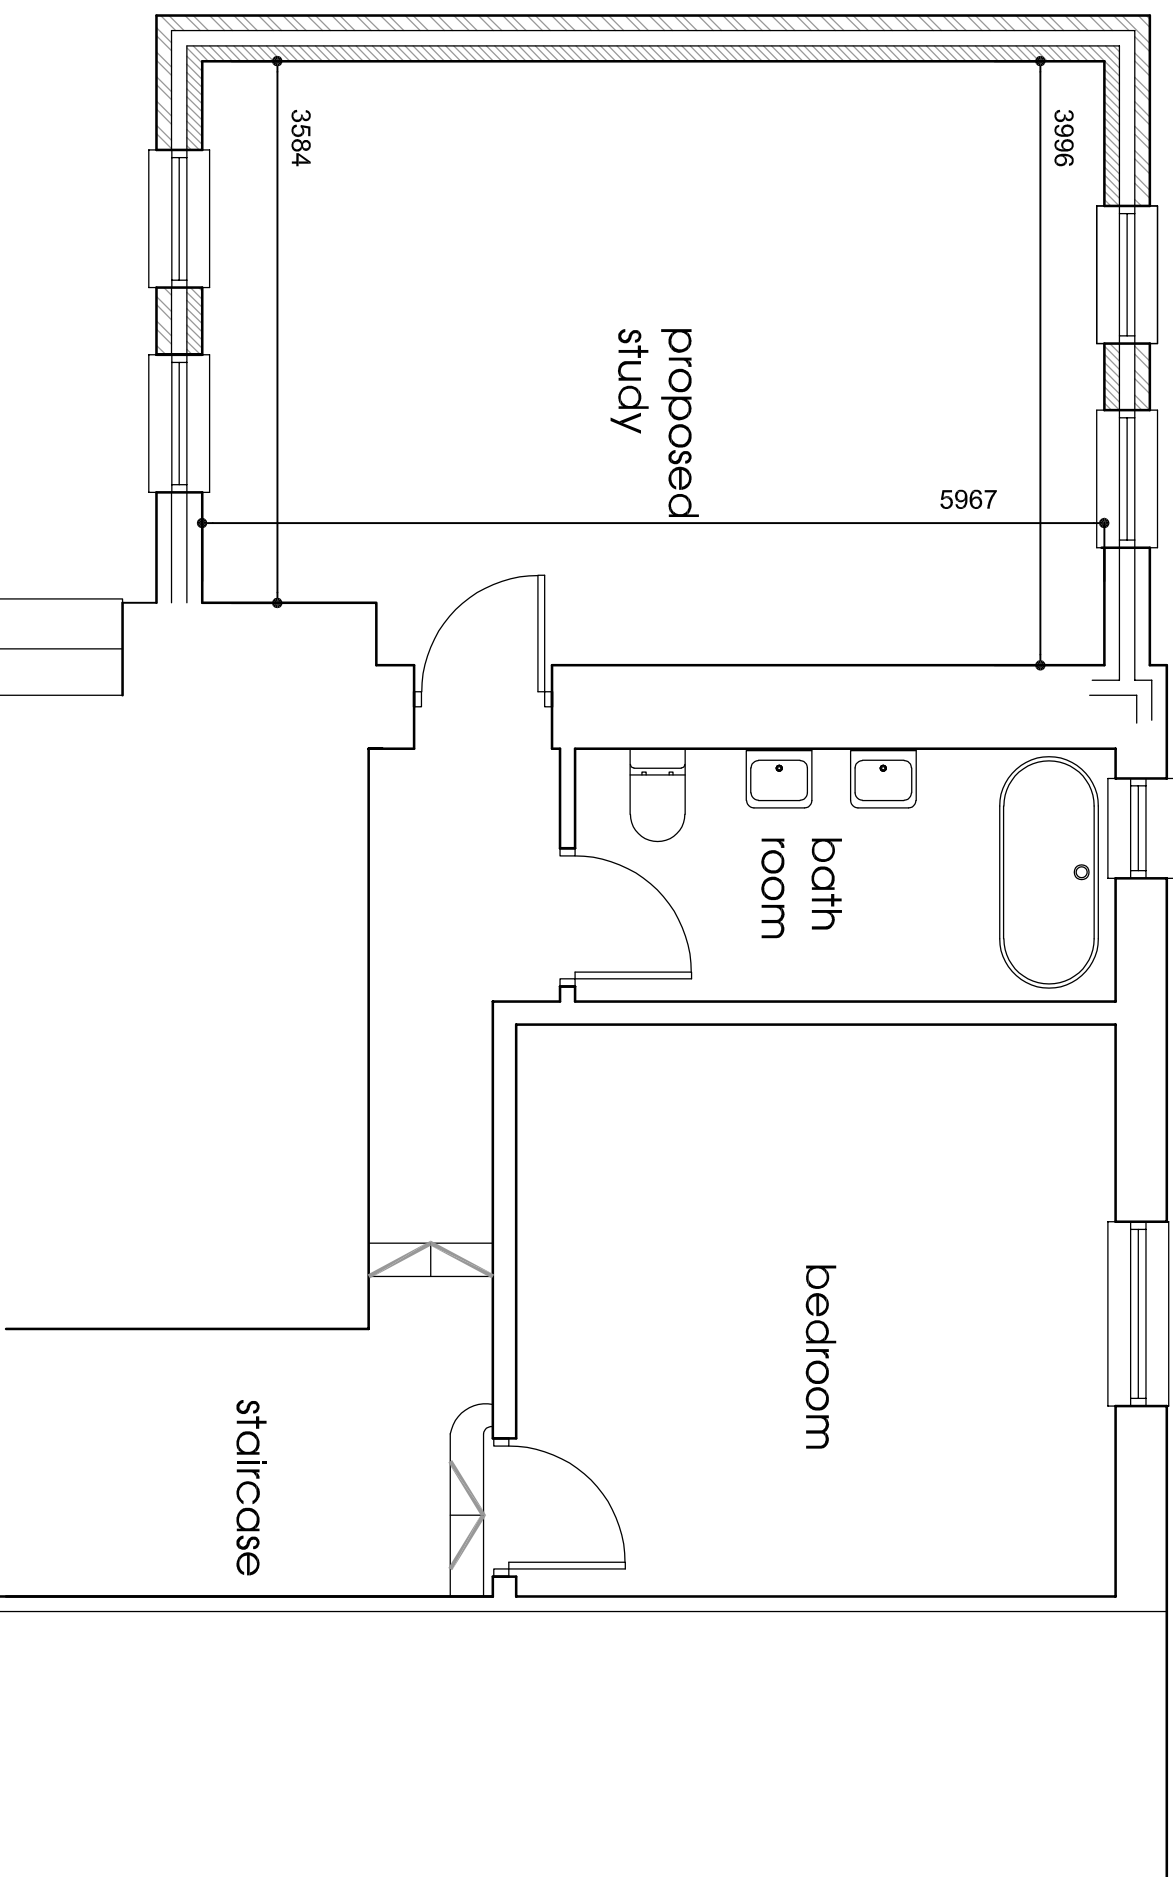

Part First Floor Plan scale 1:50
SCALE 0 5 metres

Client
Project
Proposed Extension to Existing Dwelling,
Glenside, St Ann's Road, Prestwich,
Manchester, M25 9QE

Title
Drawing Number
1212:03
Revision
D

Scale
As shown A1
Date
Mar 22
Drawn by
RH
Stage
Planning

fisk
& associates
architects

20 chorley road, swinton, manchester, m27 5qj
t - 0161 793 5300 e - info@rfsk.co.uk

