
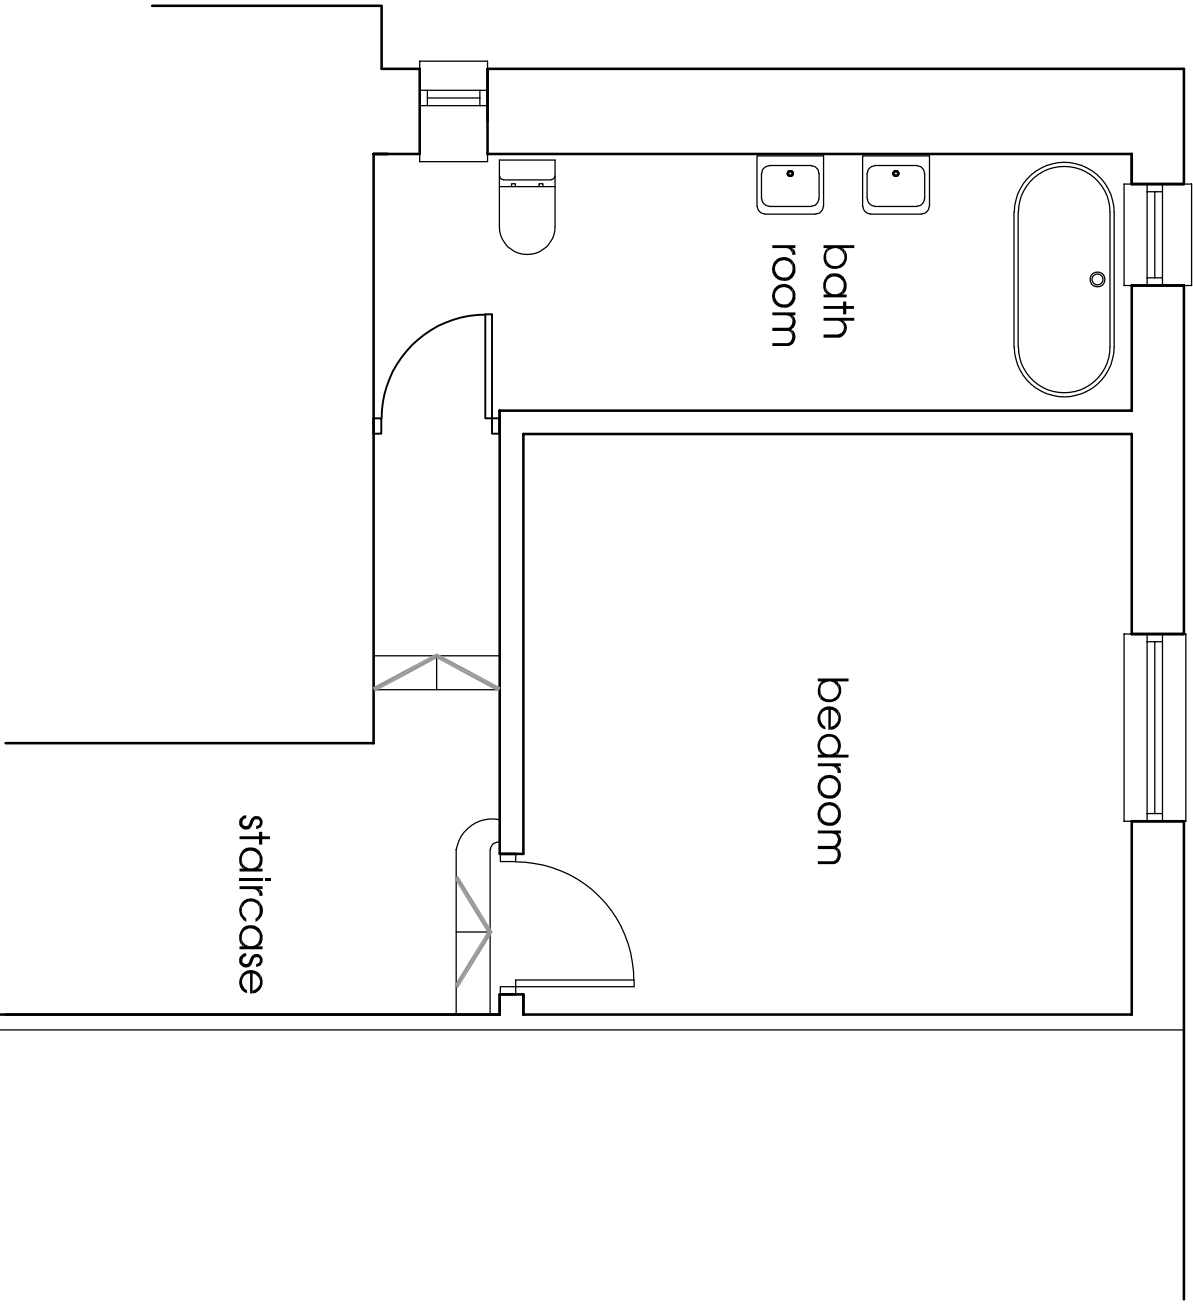
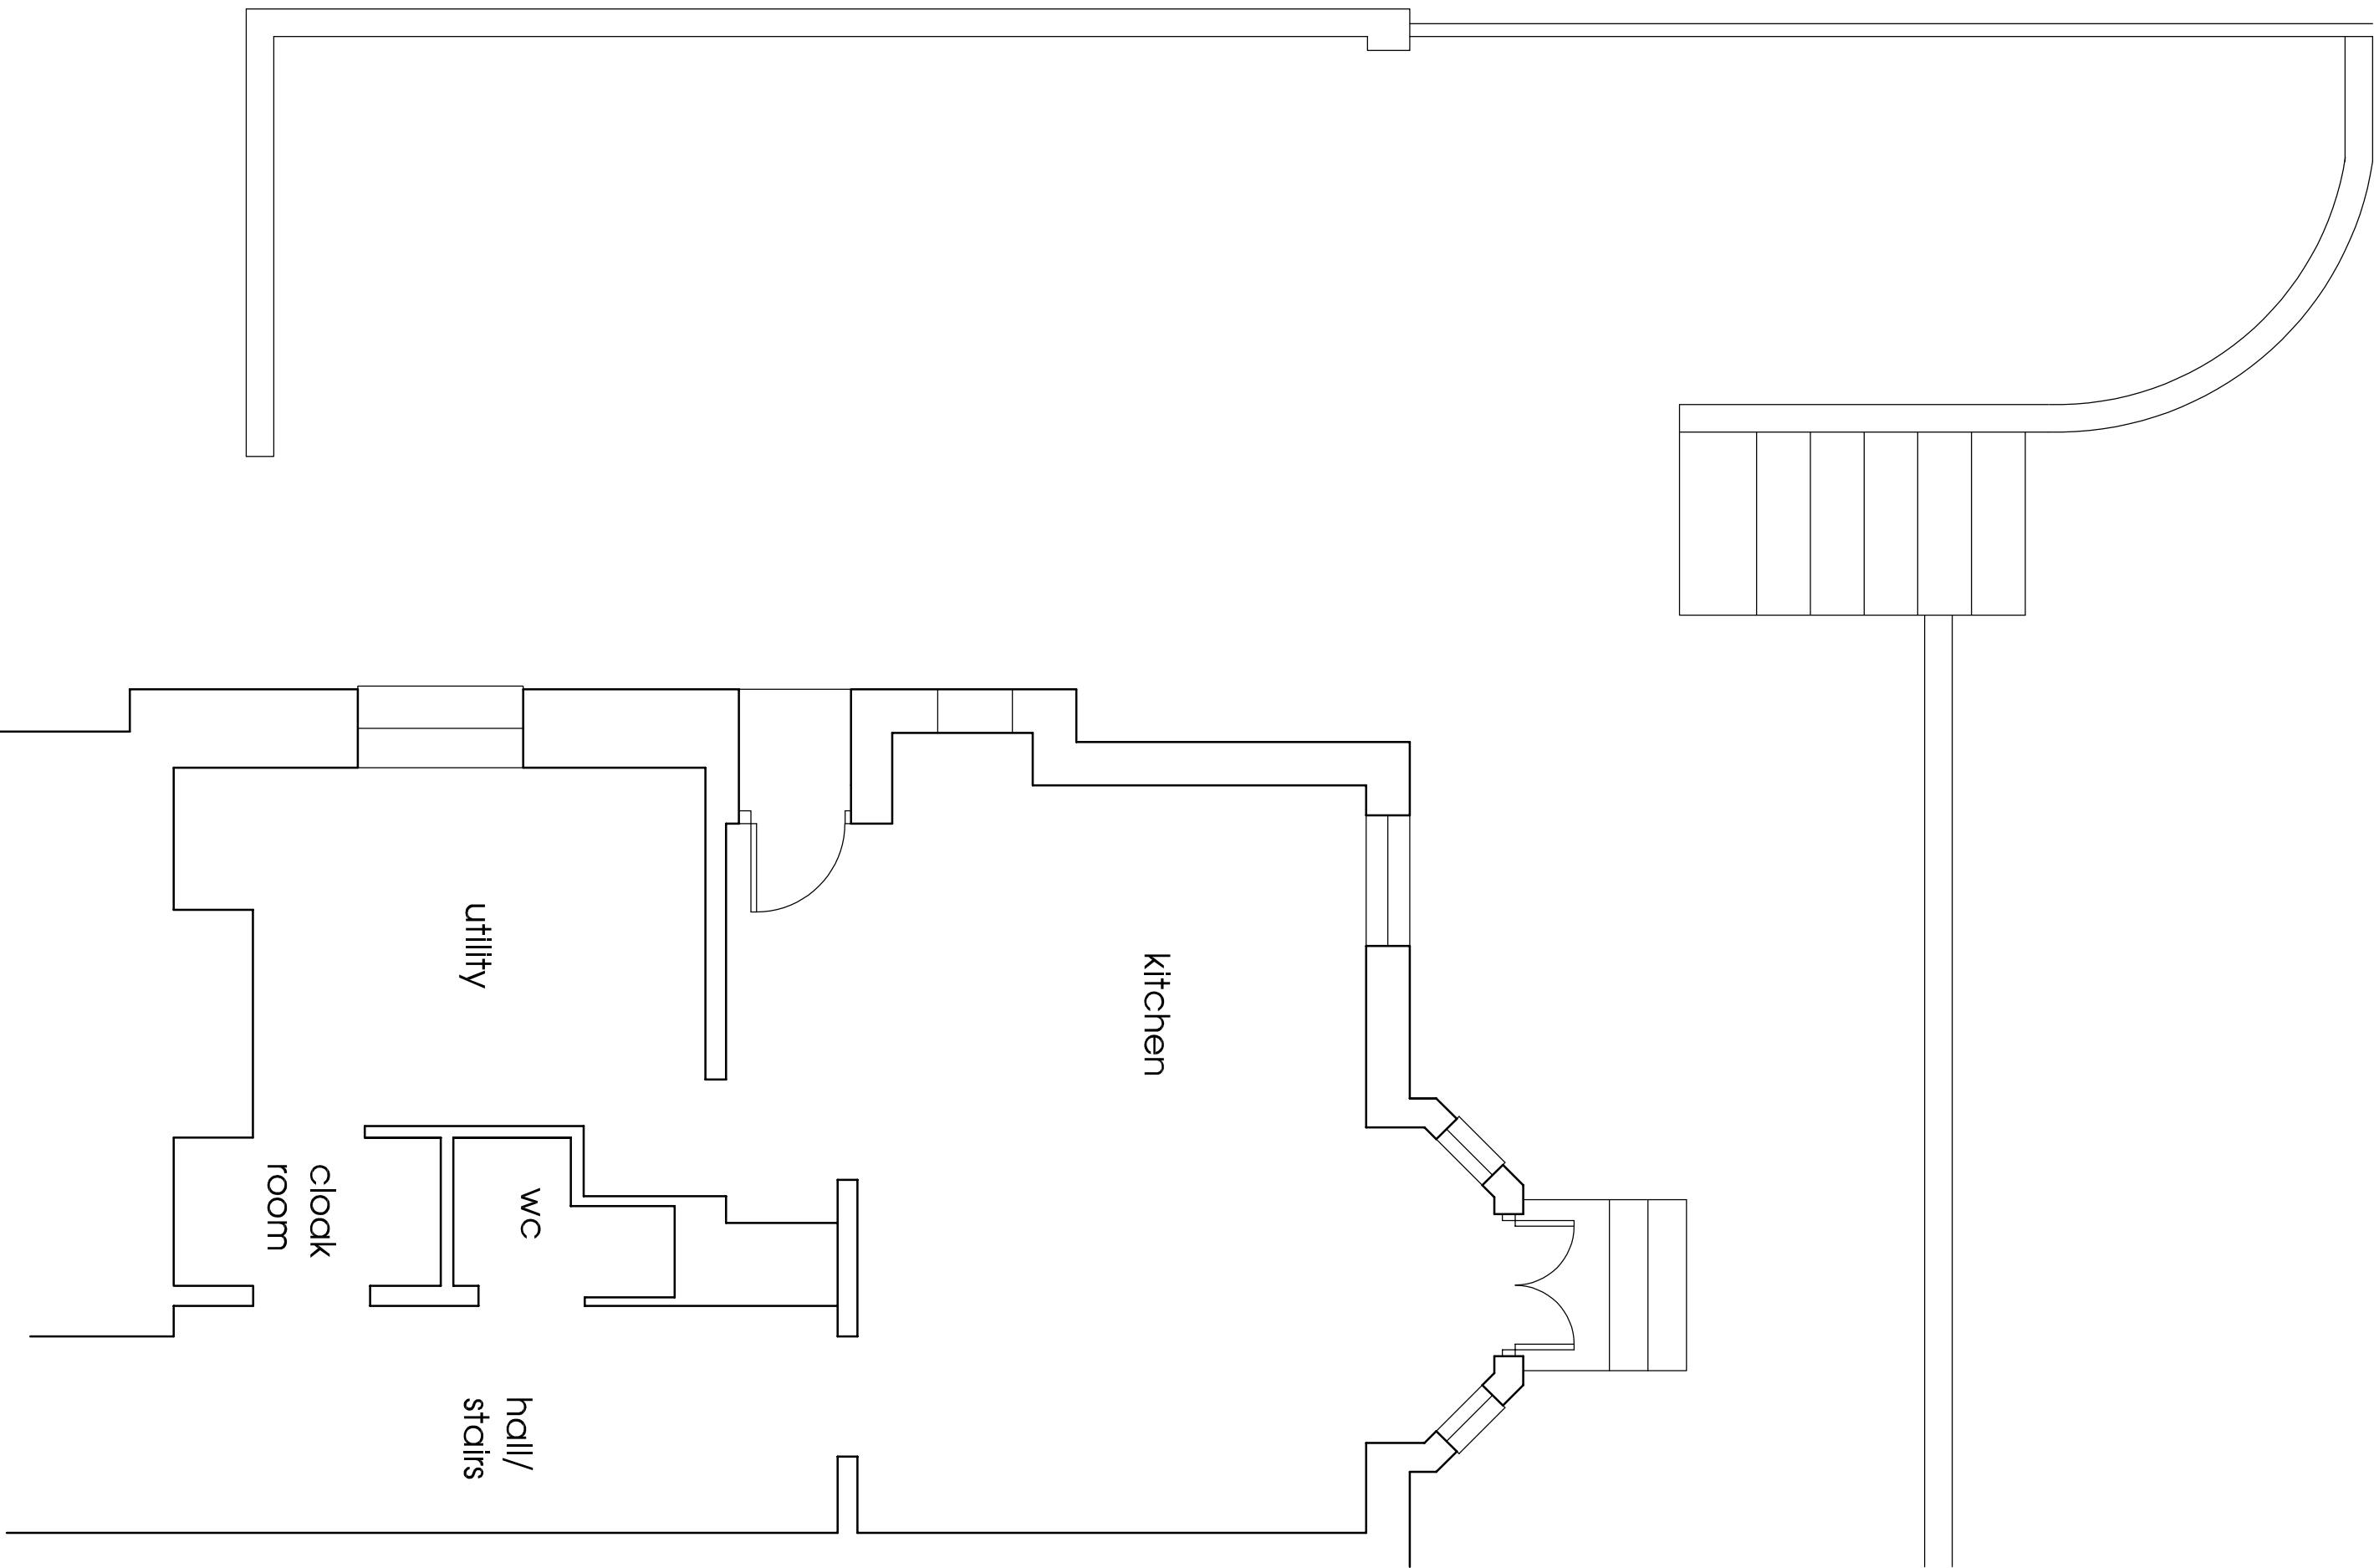


- do not scale dimensions from this drawing
- all dimensions to be checked on-site and
discrepancies to be reported to the architects

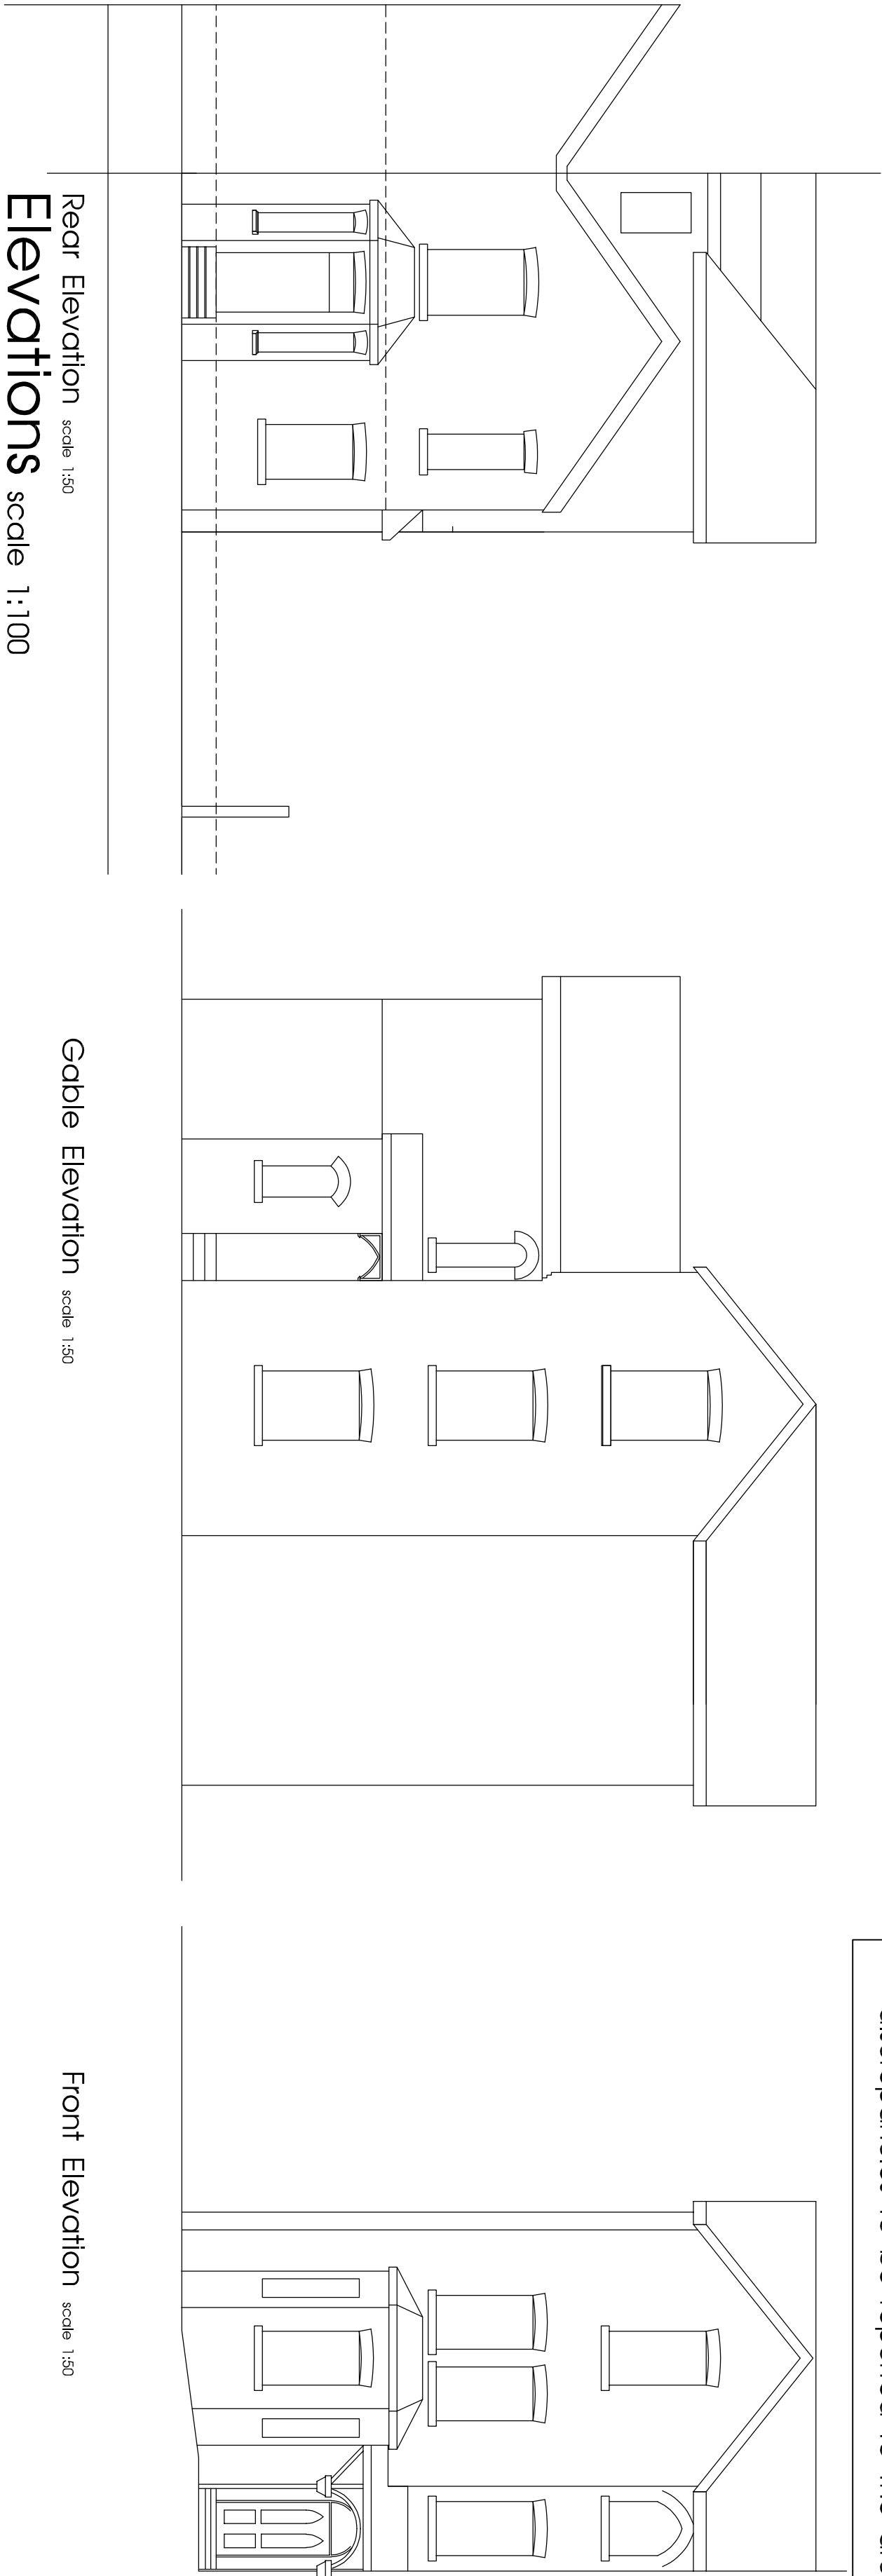

Part Ground Floor Plan scale 1:50

Part First Floor Plan scale 1:50

Client

Project
Proposed Extension to Existing Dwelling,
Glenside, St Ann's Road, Prestwich,
Manchester, M25 9QE

Title
Existing Plans & Elevations

Scale
As shown A1

Drawn by
RH

Scale
Mar 22

Status
Planning

fisk
& associates
architects

20 Chorley Road, Swinton, Manchester, M27 5QJ
t - 0161 793 5300 e - info@rnfisk.co.uk

