



01 Proposed Ground Floor Plan
Scale 1:50

GRASS


DECKING

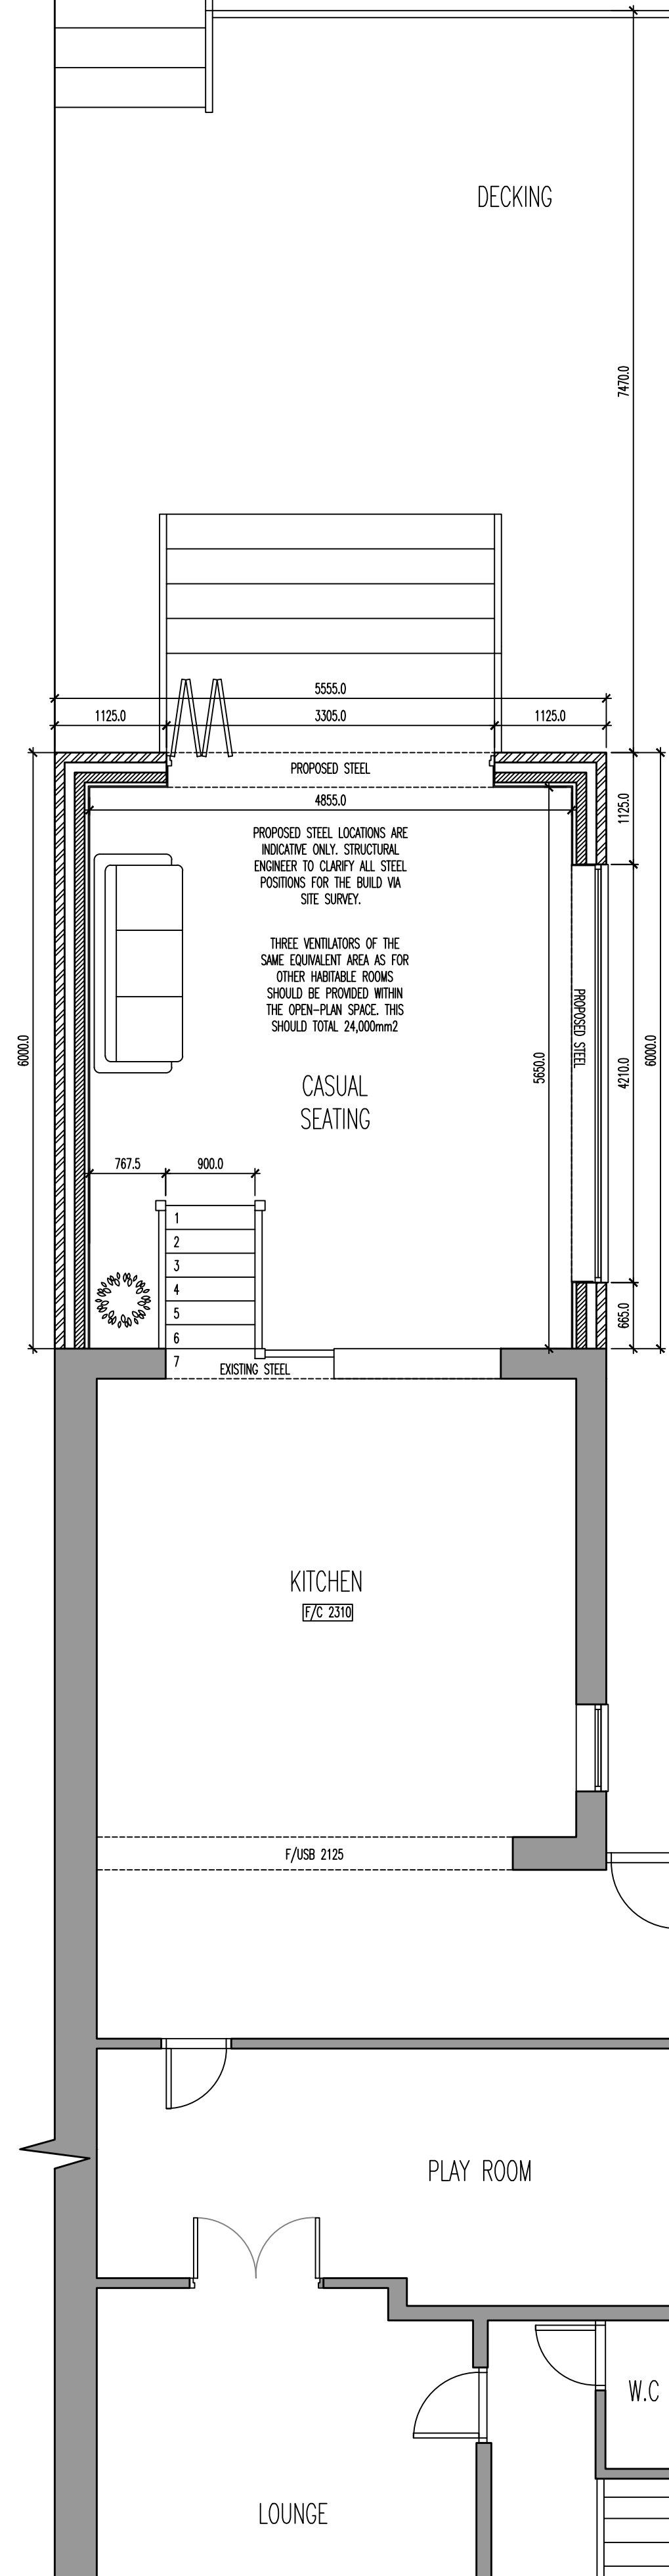

02 Proposed Side Elevation
Scale 1:50

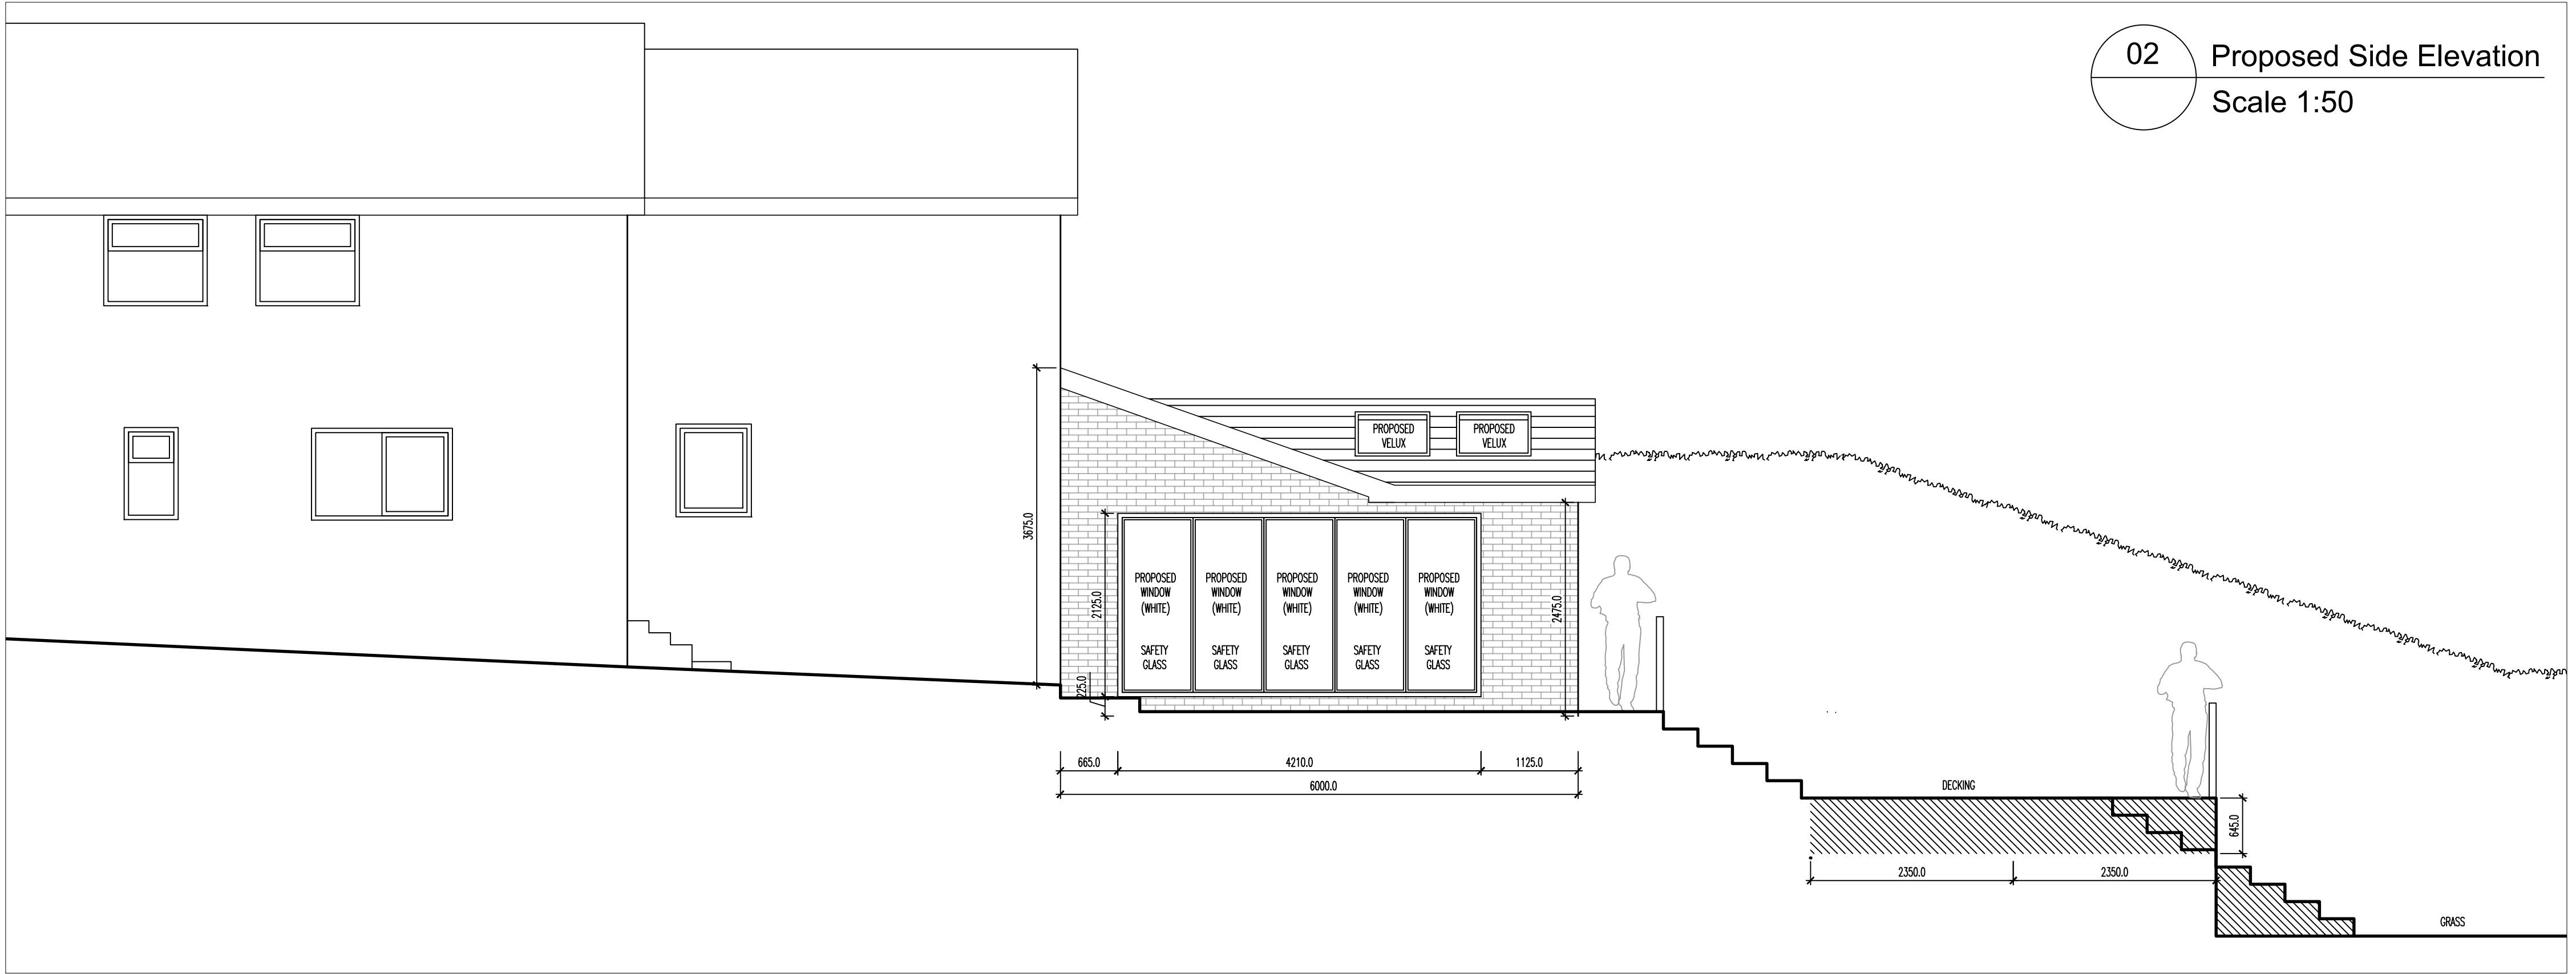

03 Proposed Rear Elevation
Scale 1:50

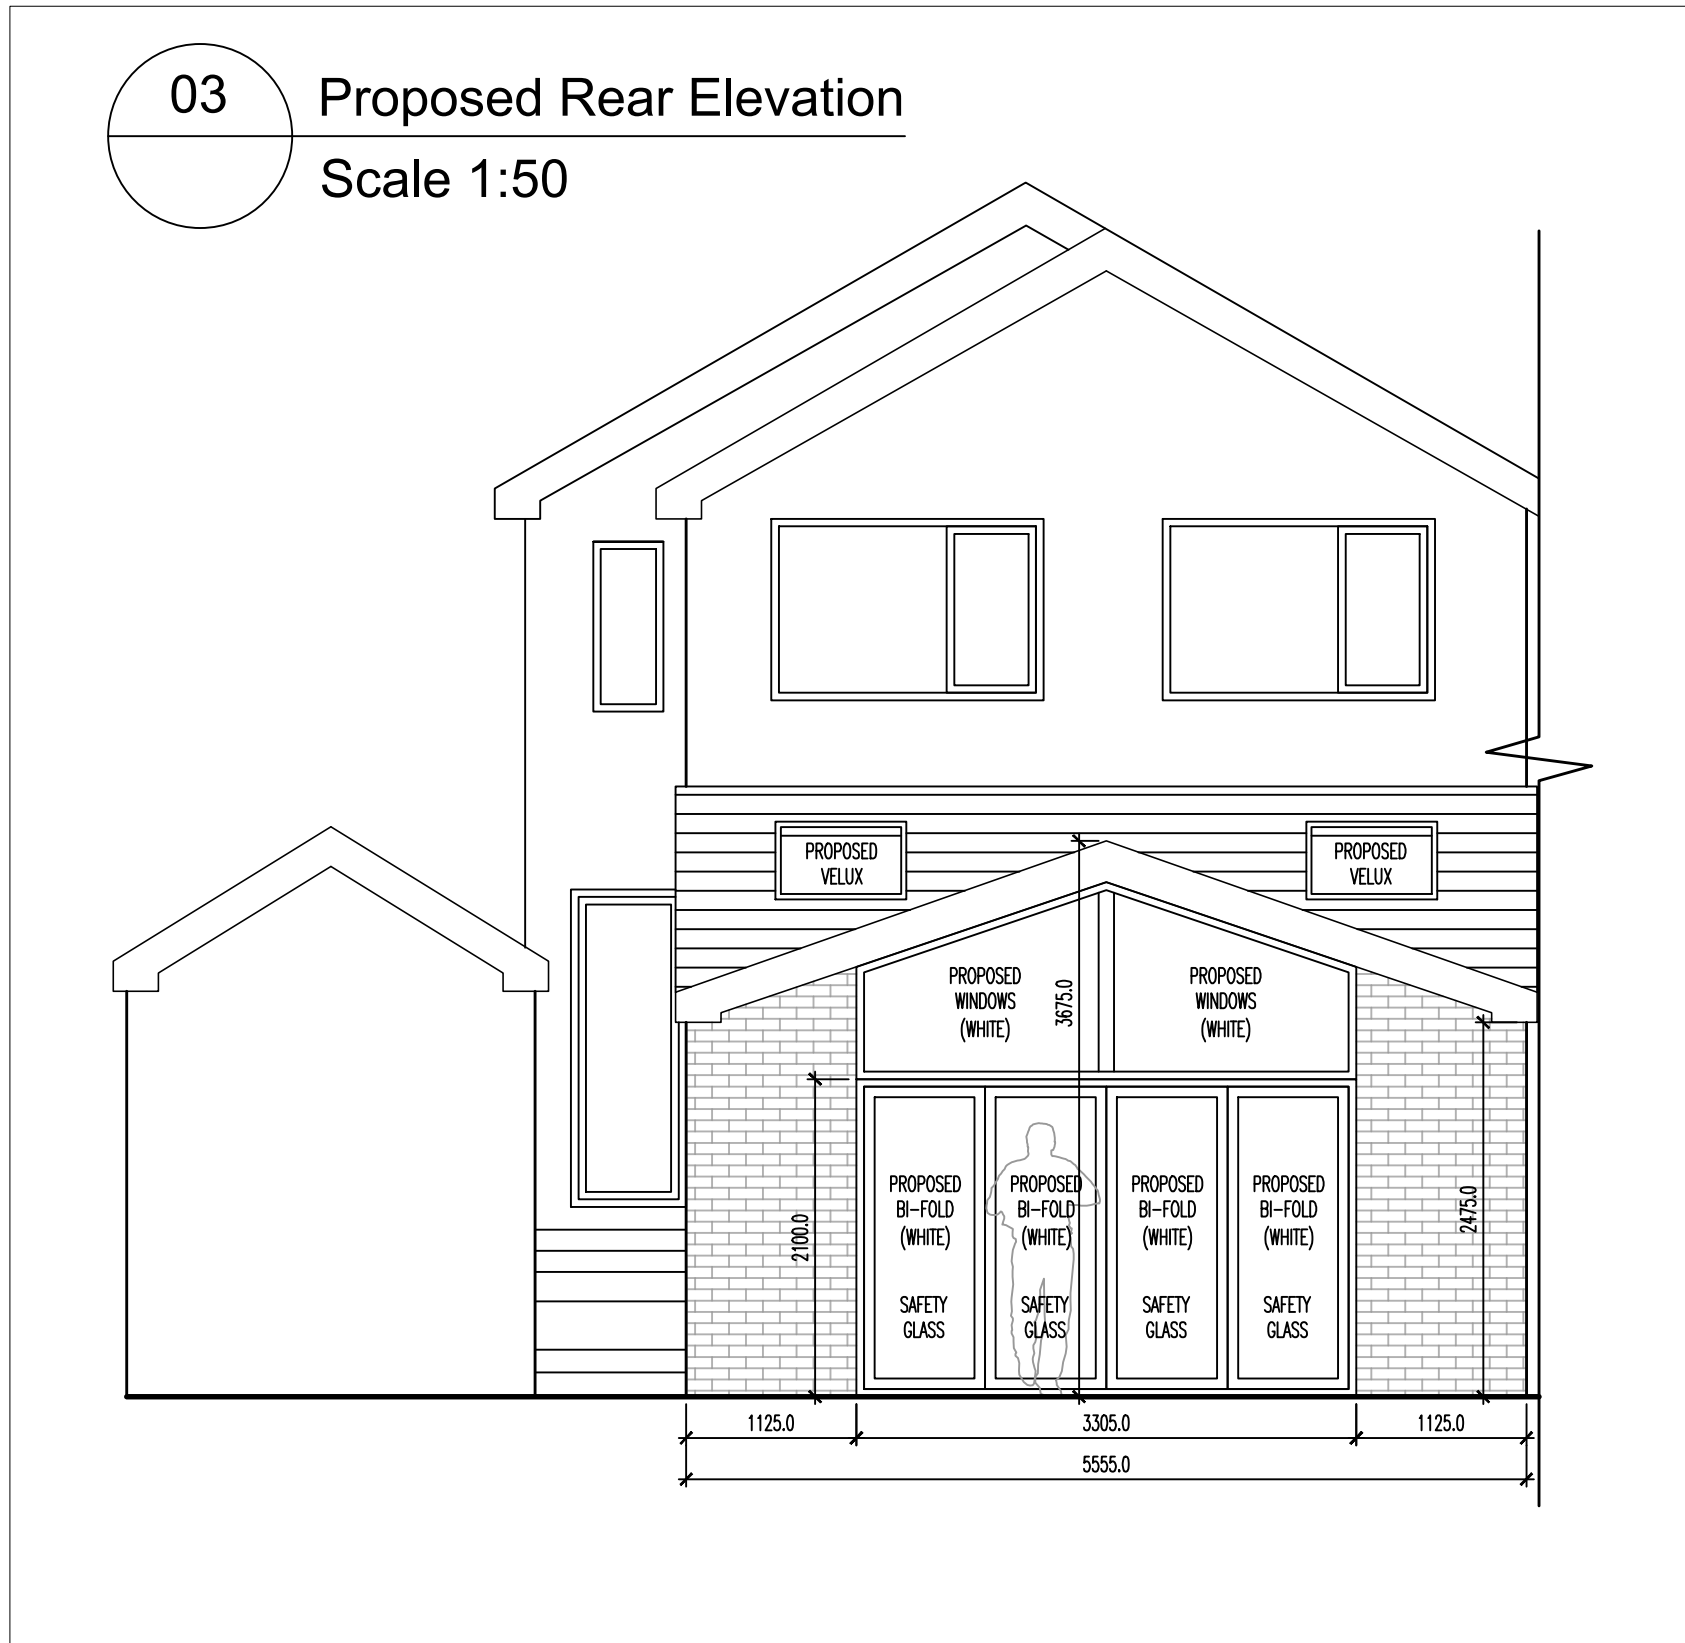

04 Proposed Side Elevation
Scale 1:50

