

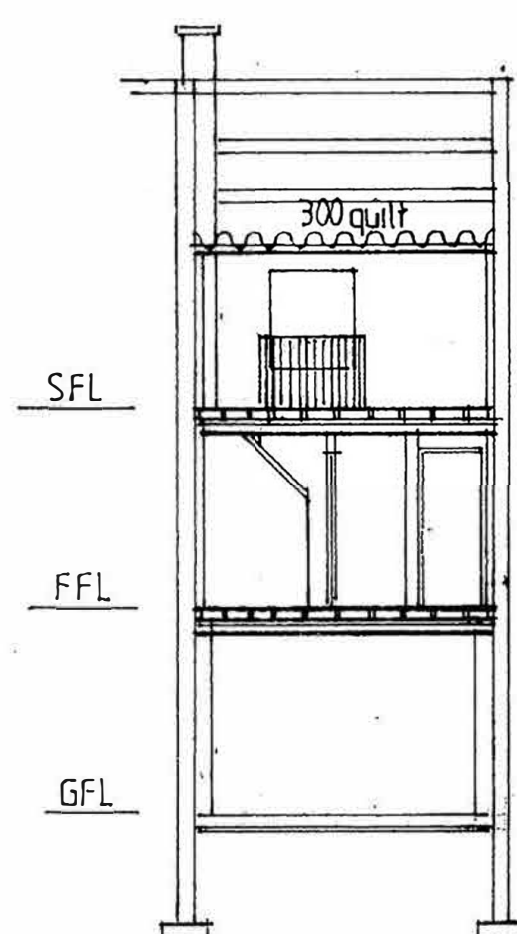
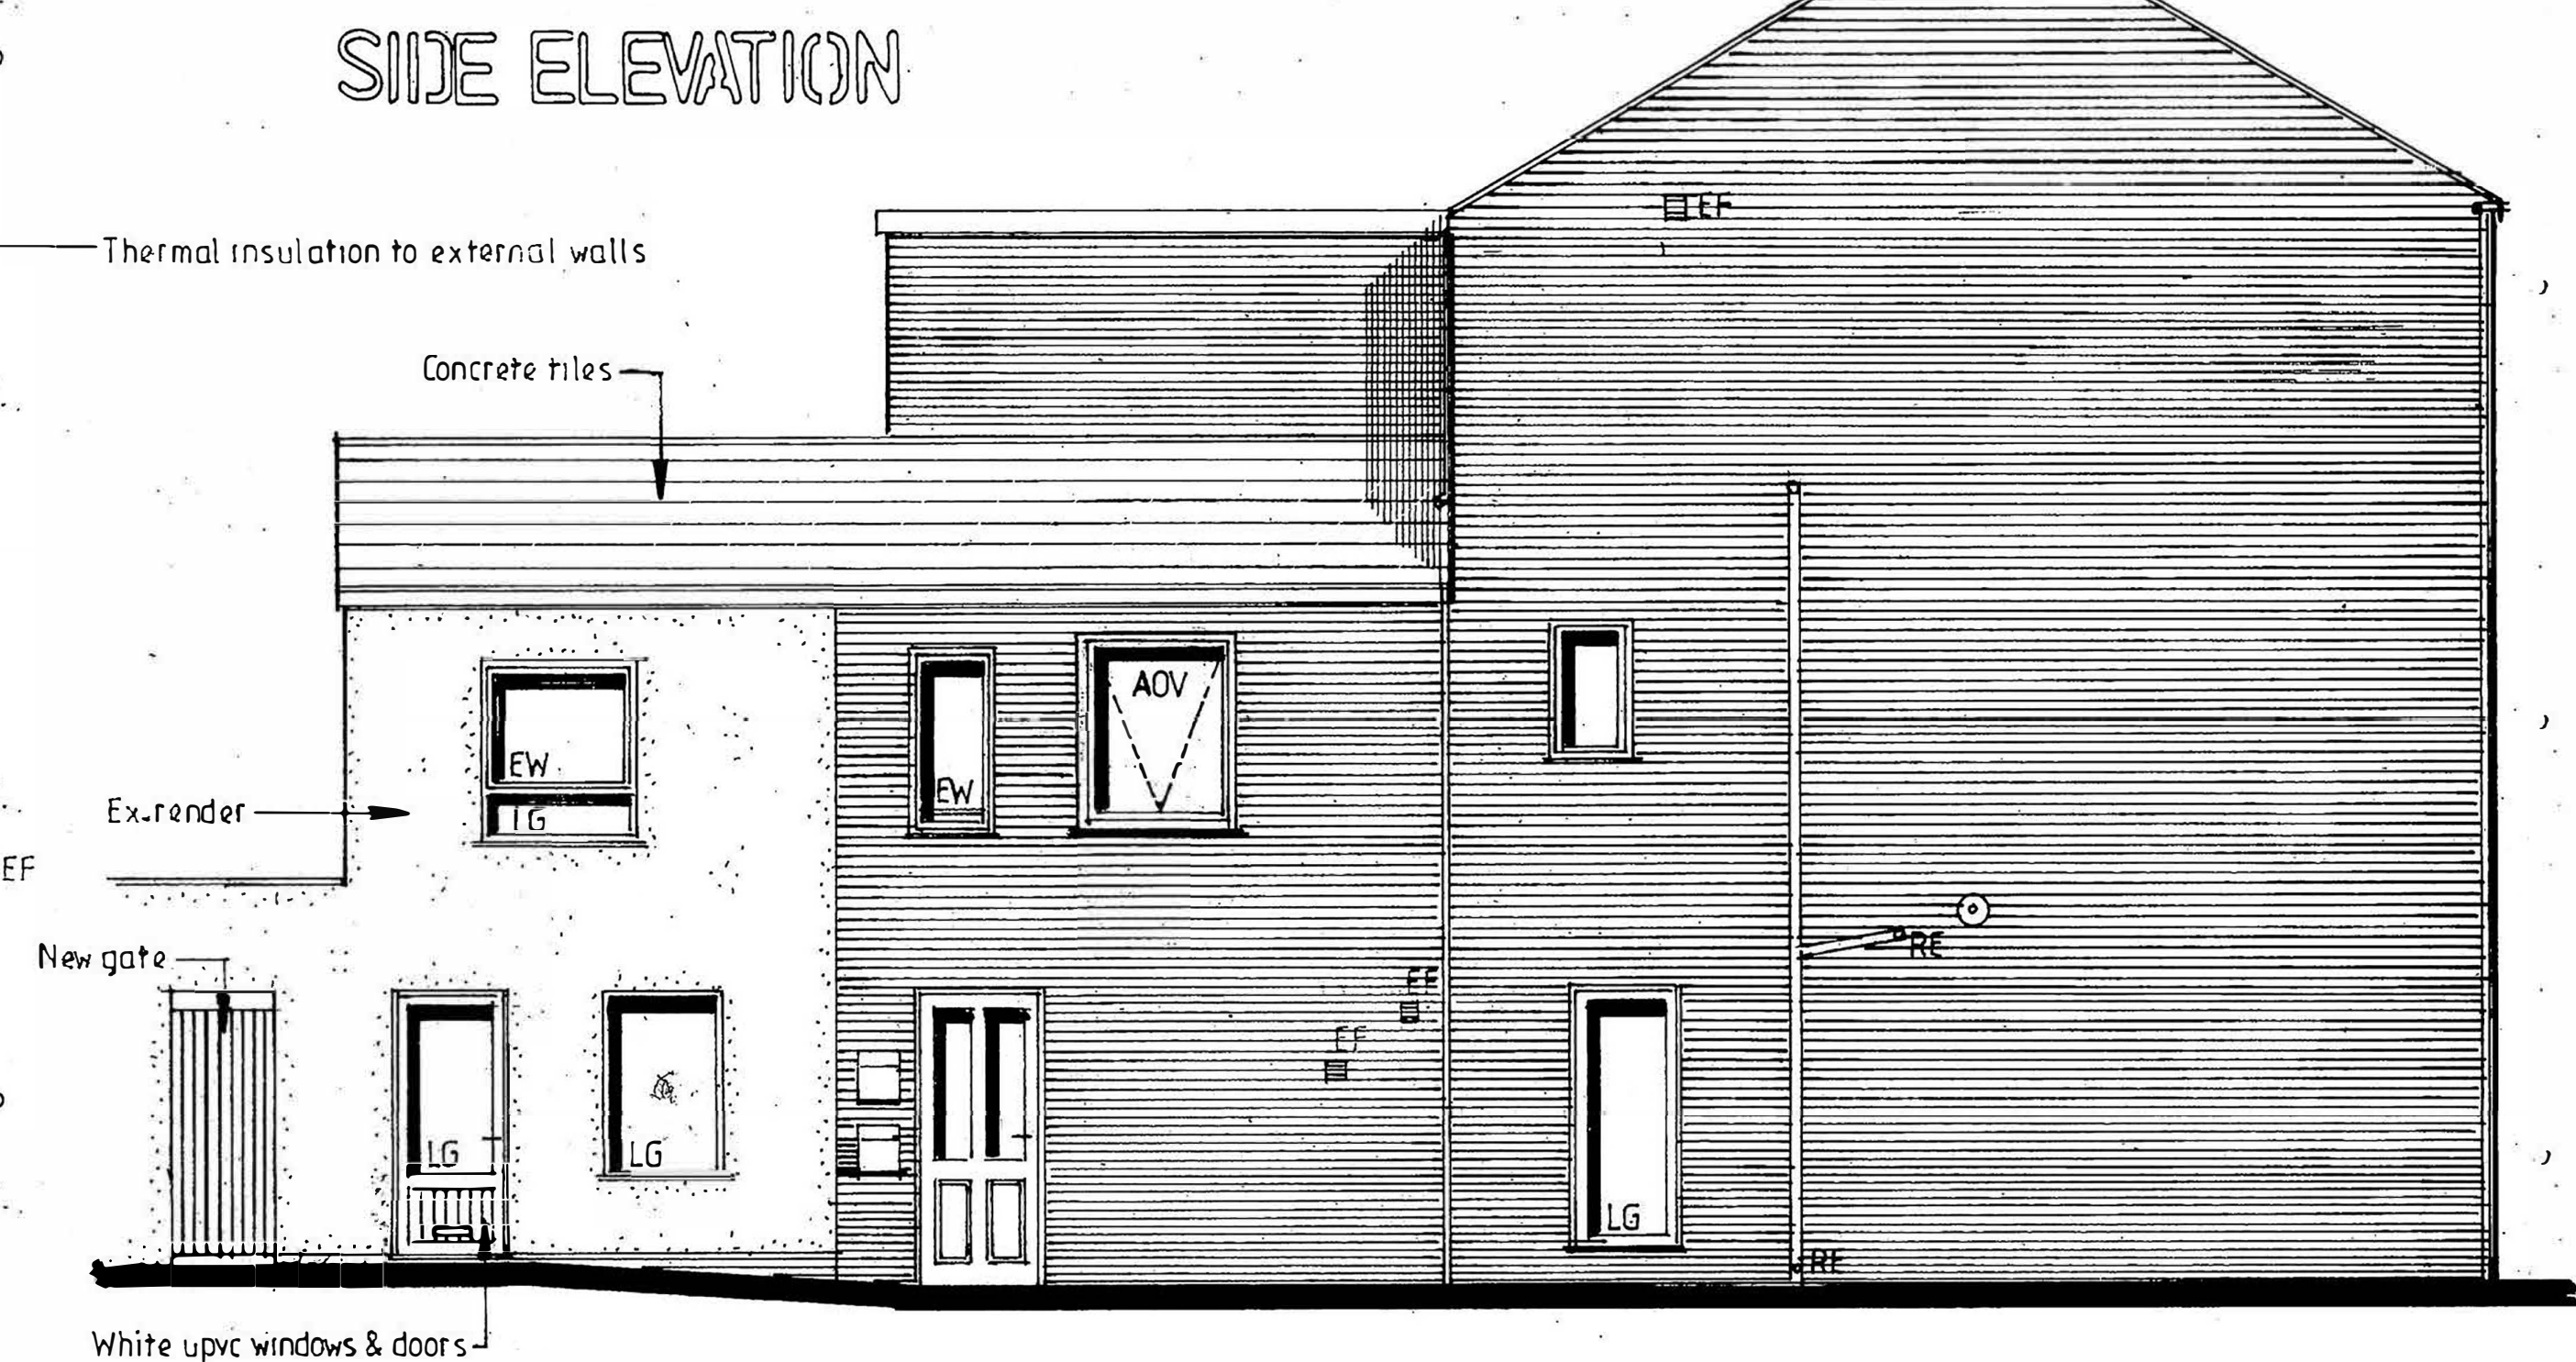
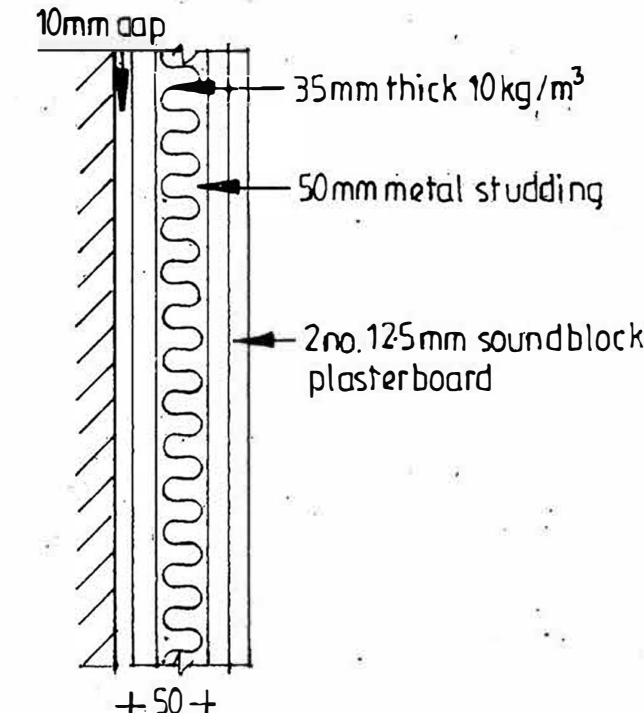
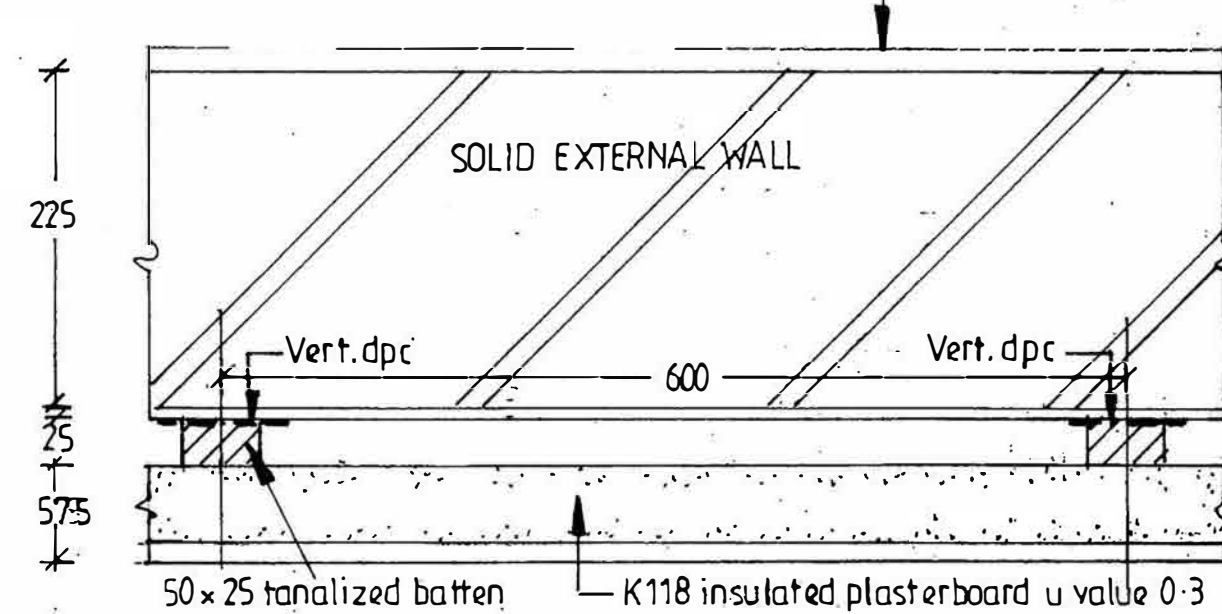
 


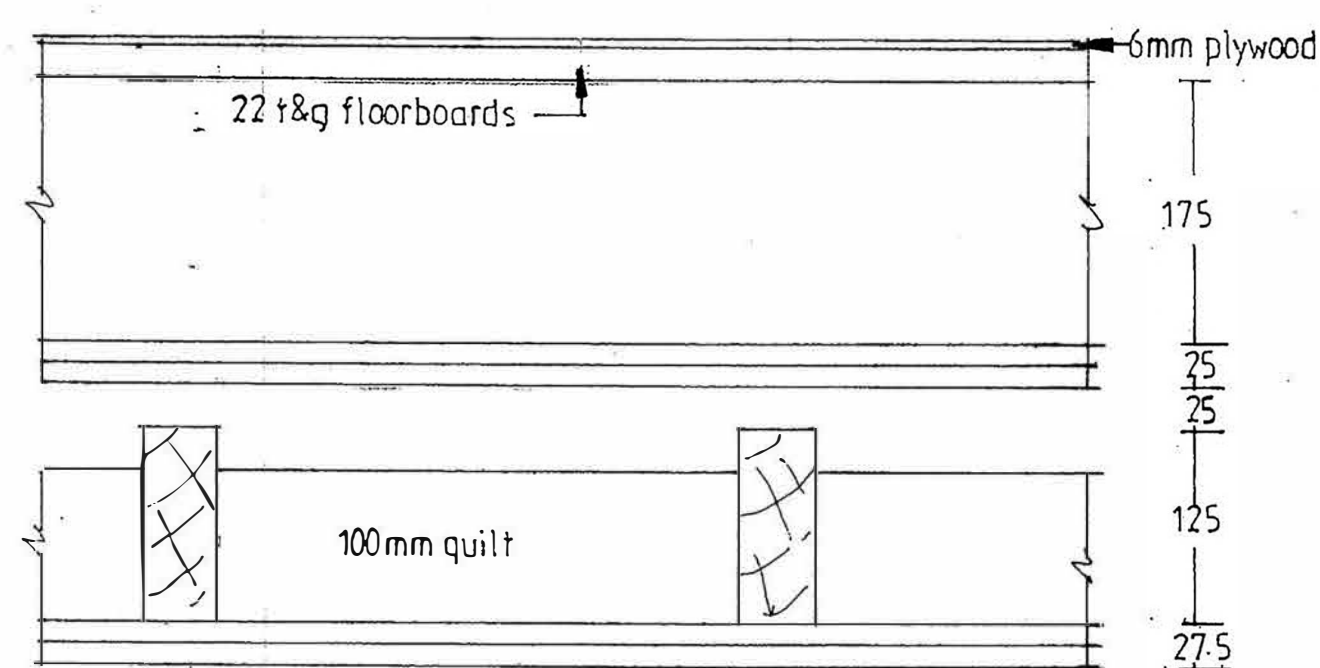

SECTION A-A 1100

PROPOSED SELF-CONTAINED FLATS ABOVE SHOPS

FOR	SIMON McGUINNESS
AT	215 BURY OLD ROAD PRESTWICH M25 1JF

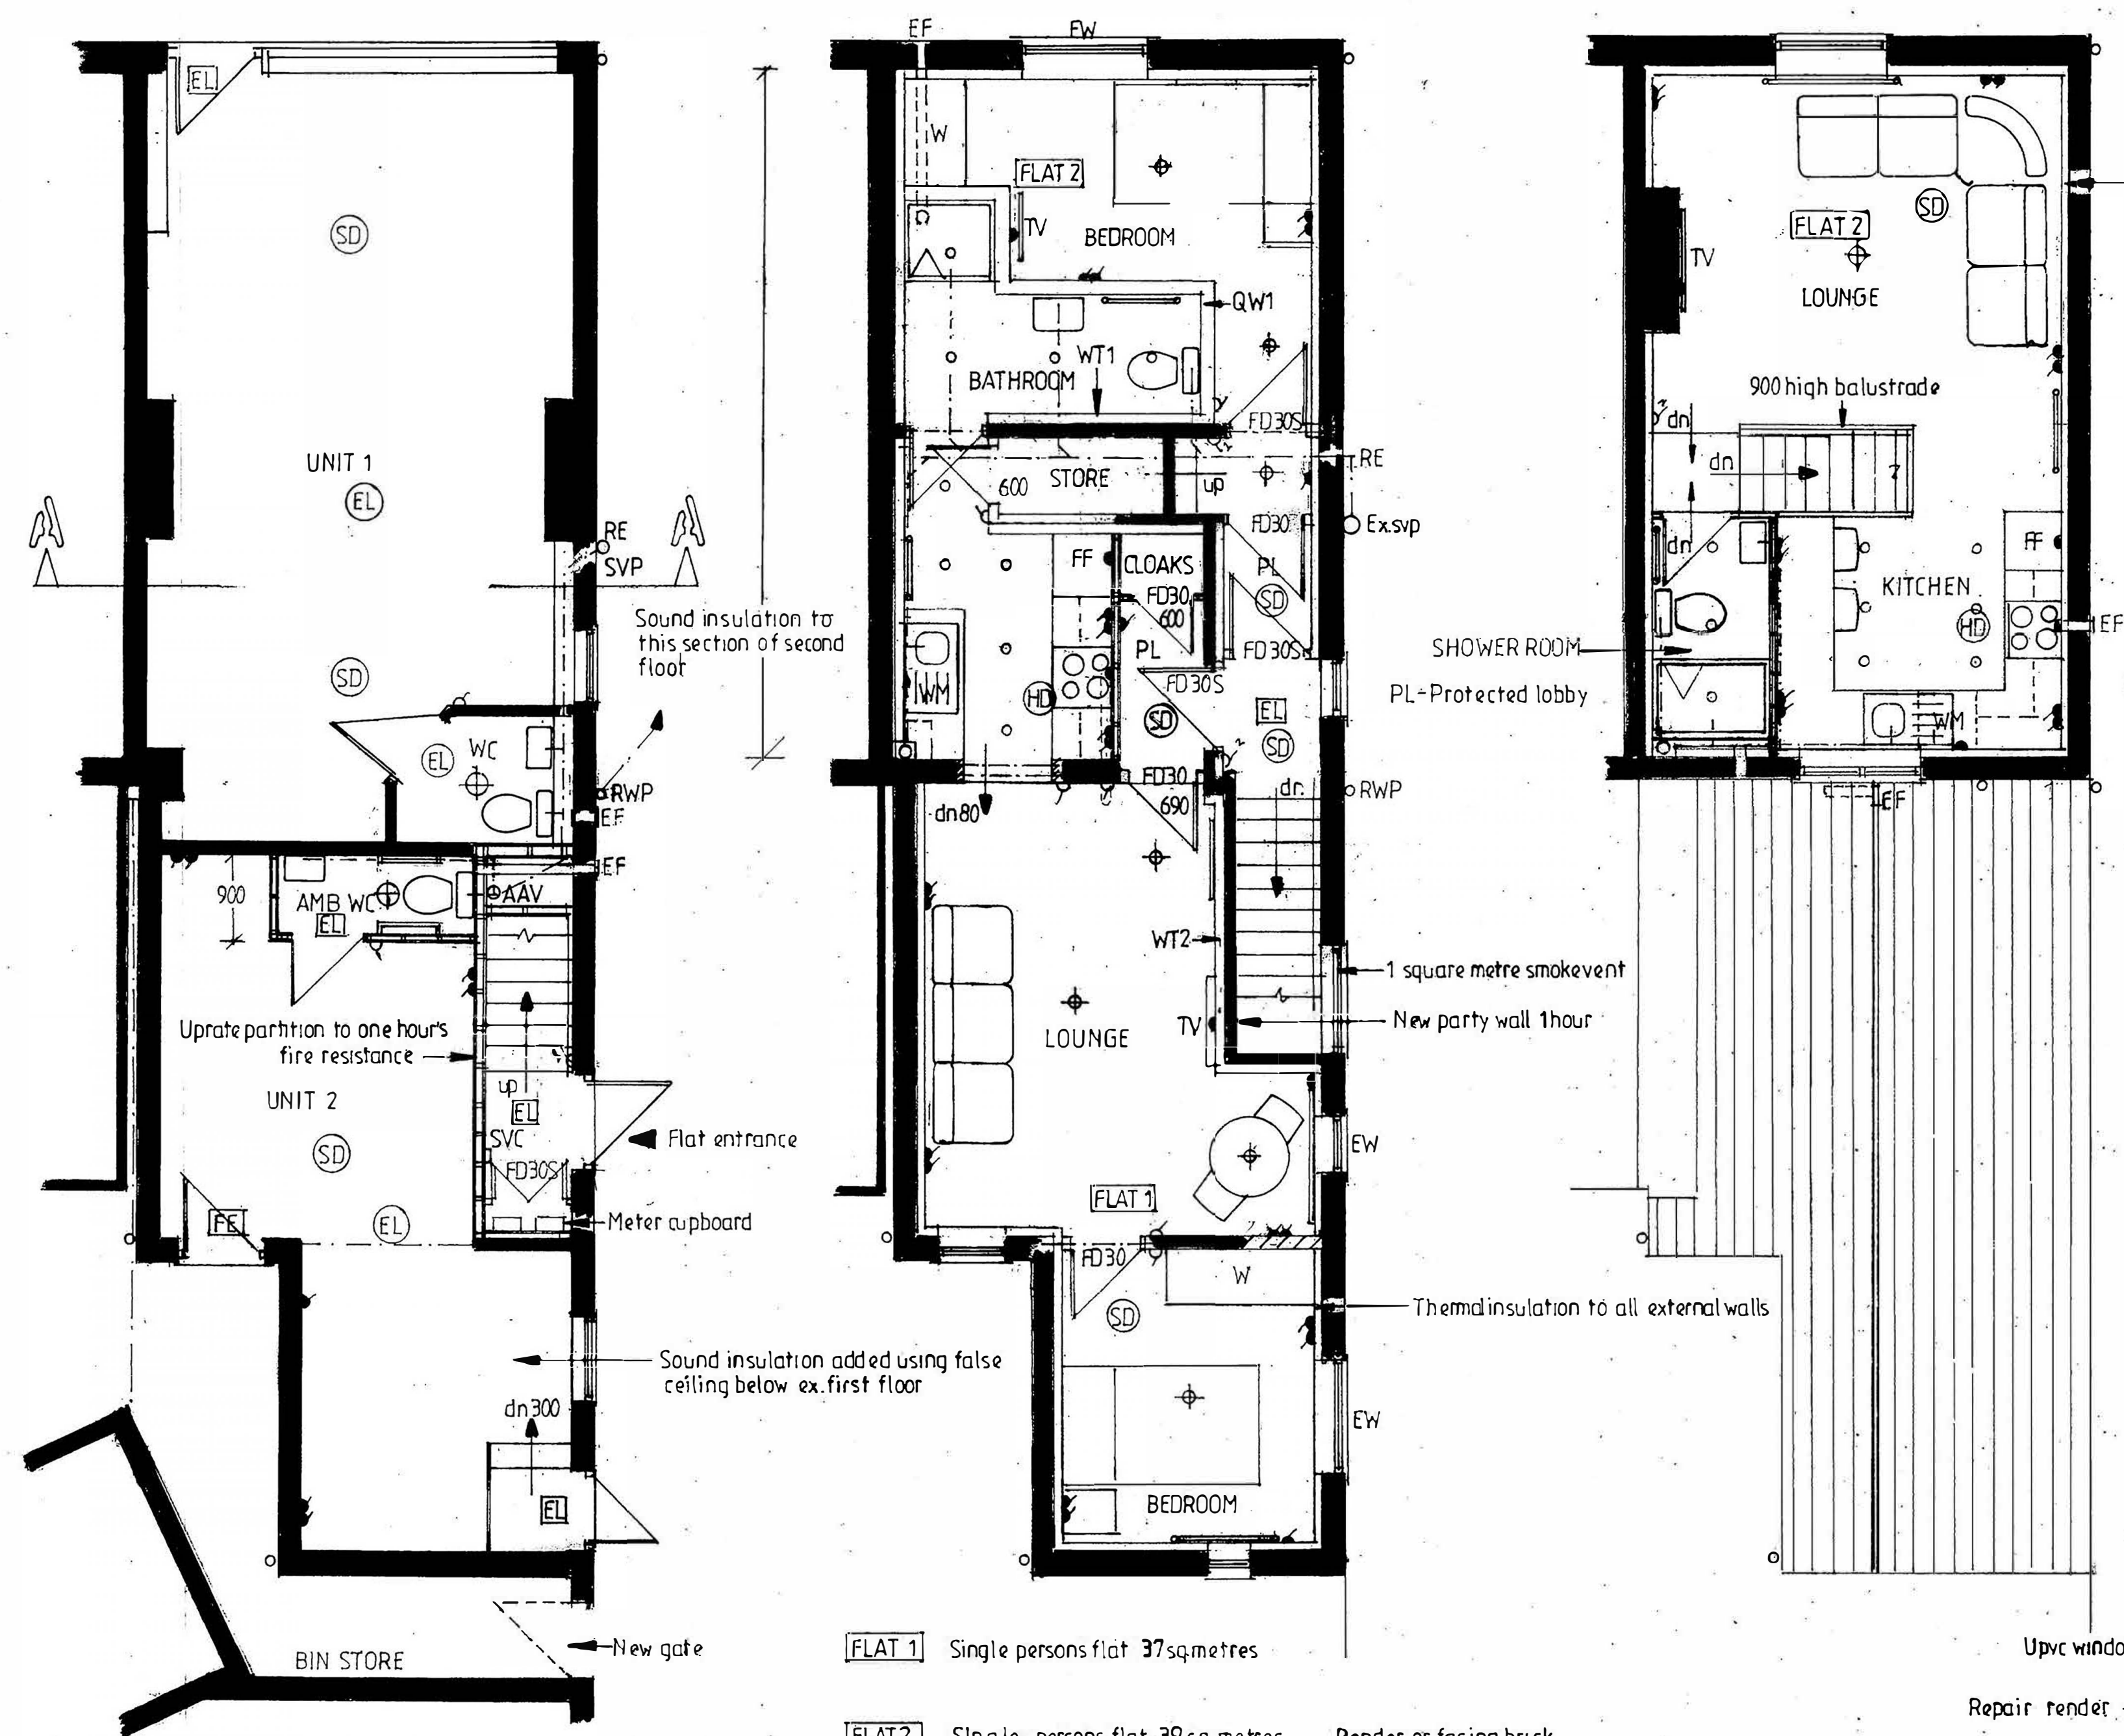

ADRIAN HUGHES
ARCHITECTURAL SERVICES

DATE OCT. 2022

SCALE 1:50 1:100

DRAWING NO.

2/26/2022

PROPOSED FLOOR PLANS, ELEVATIONS AND SECTION 1:50