

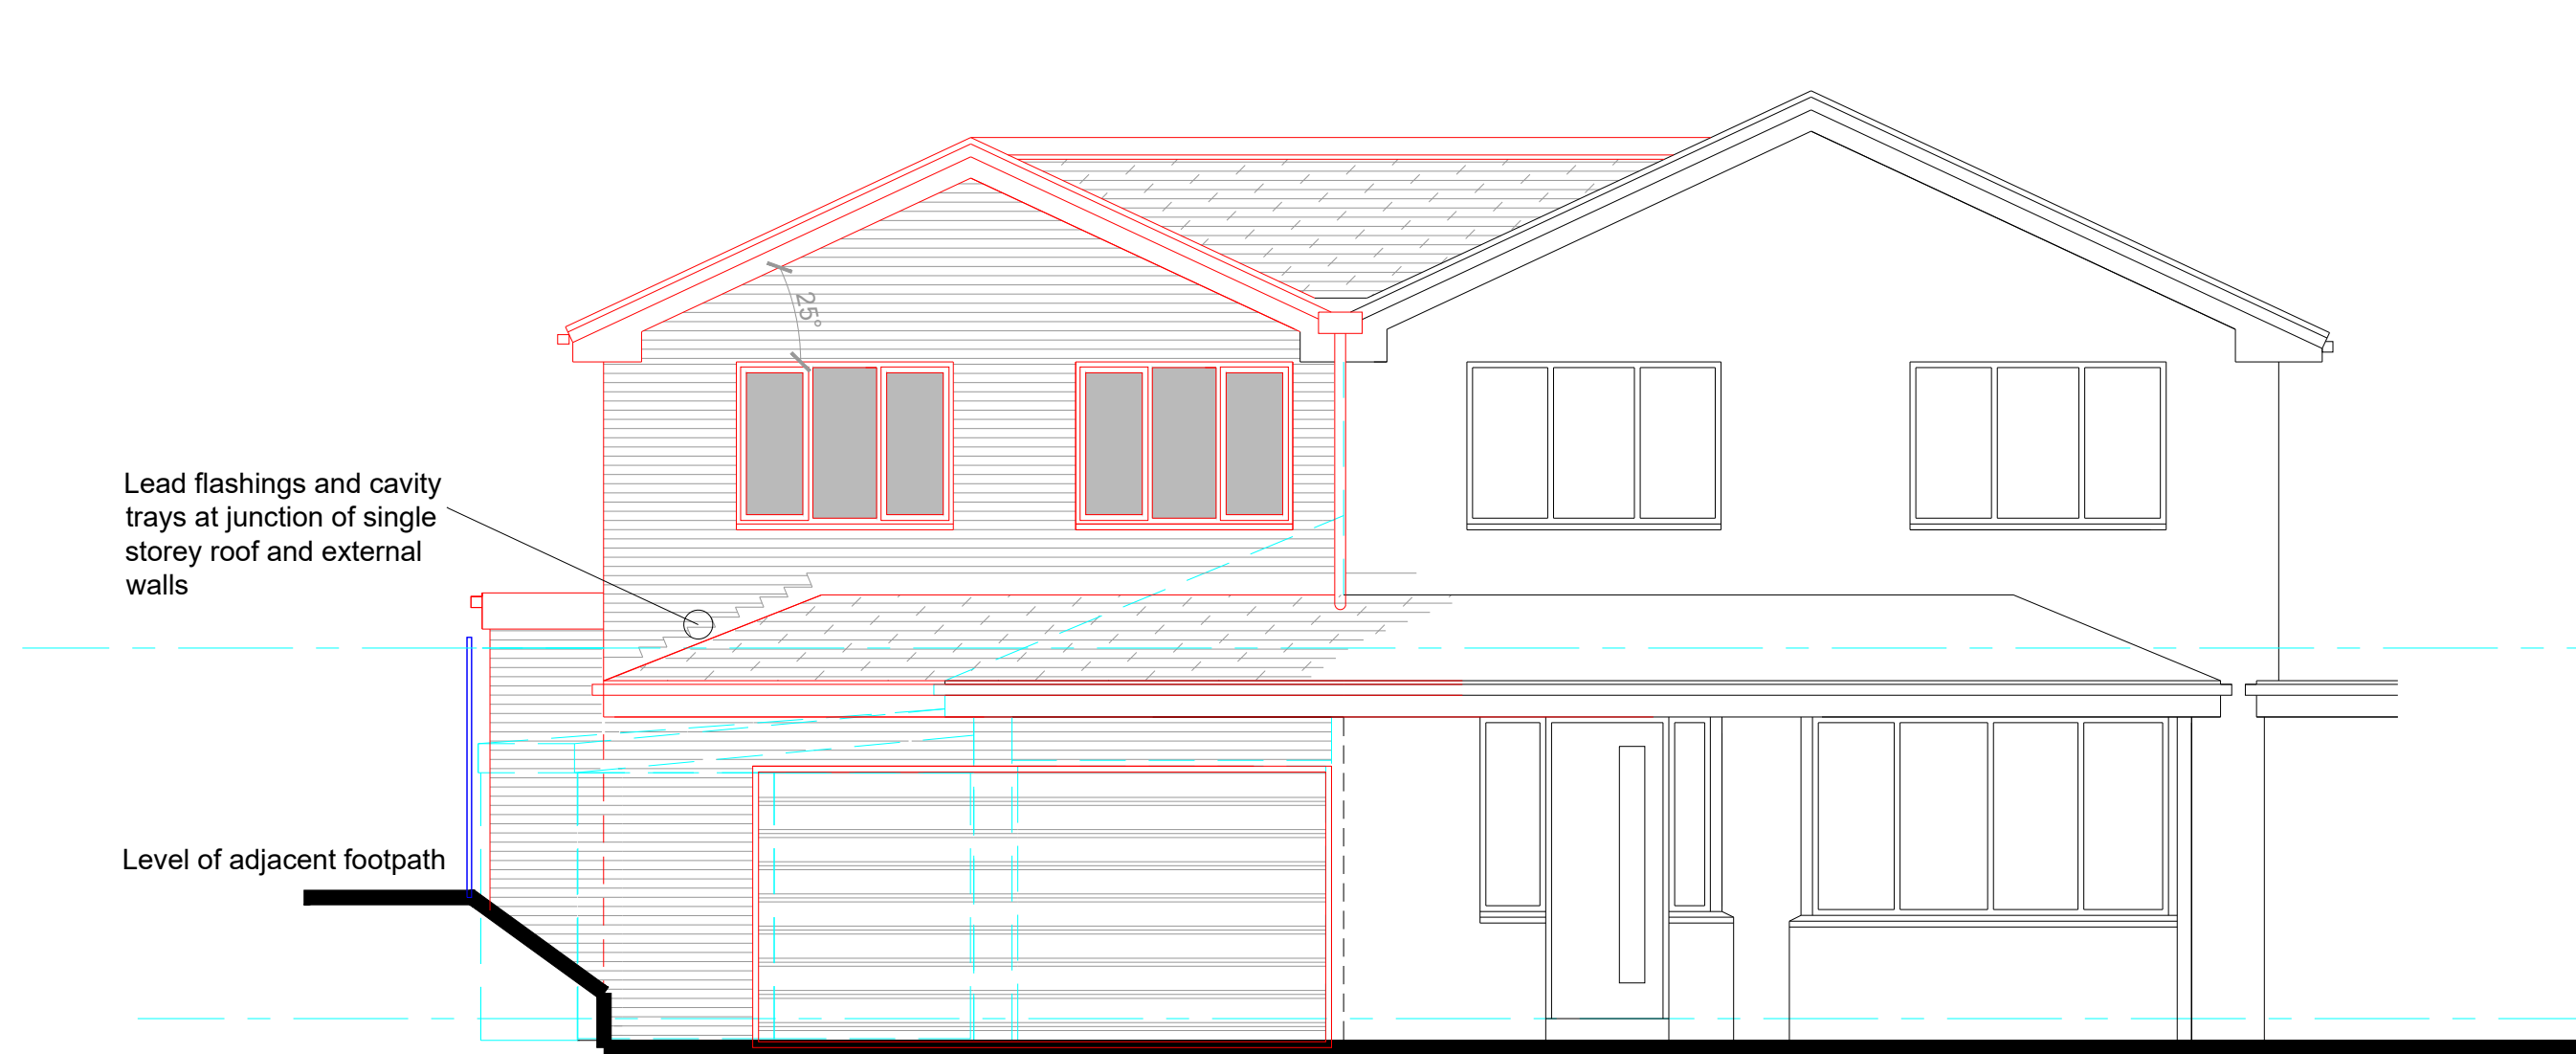


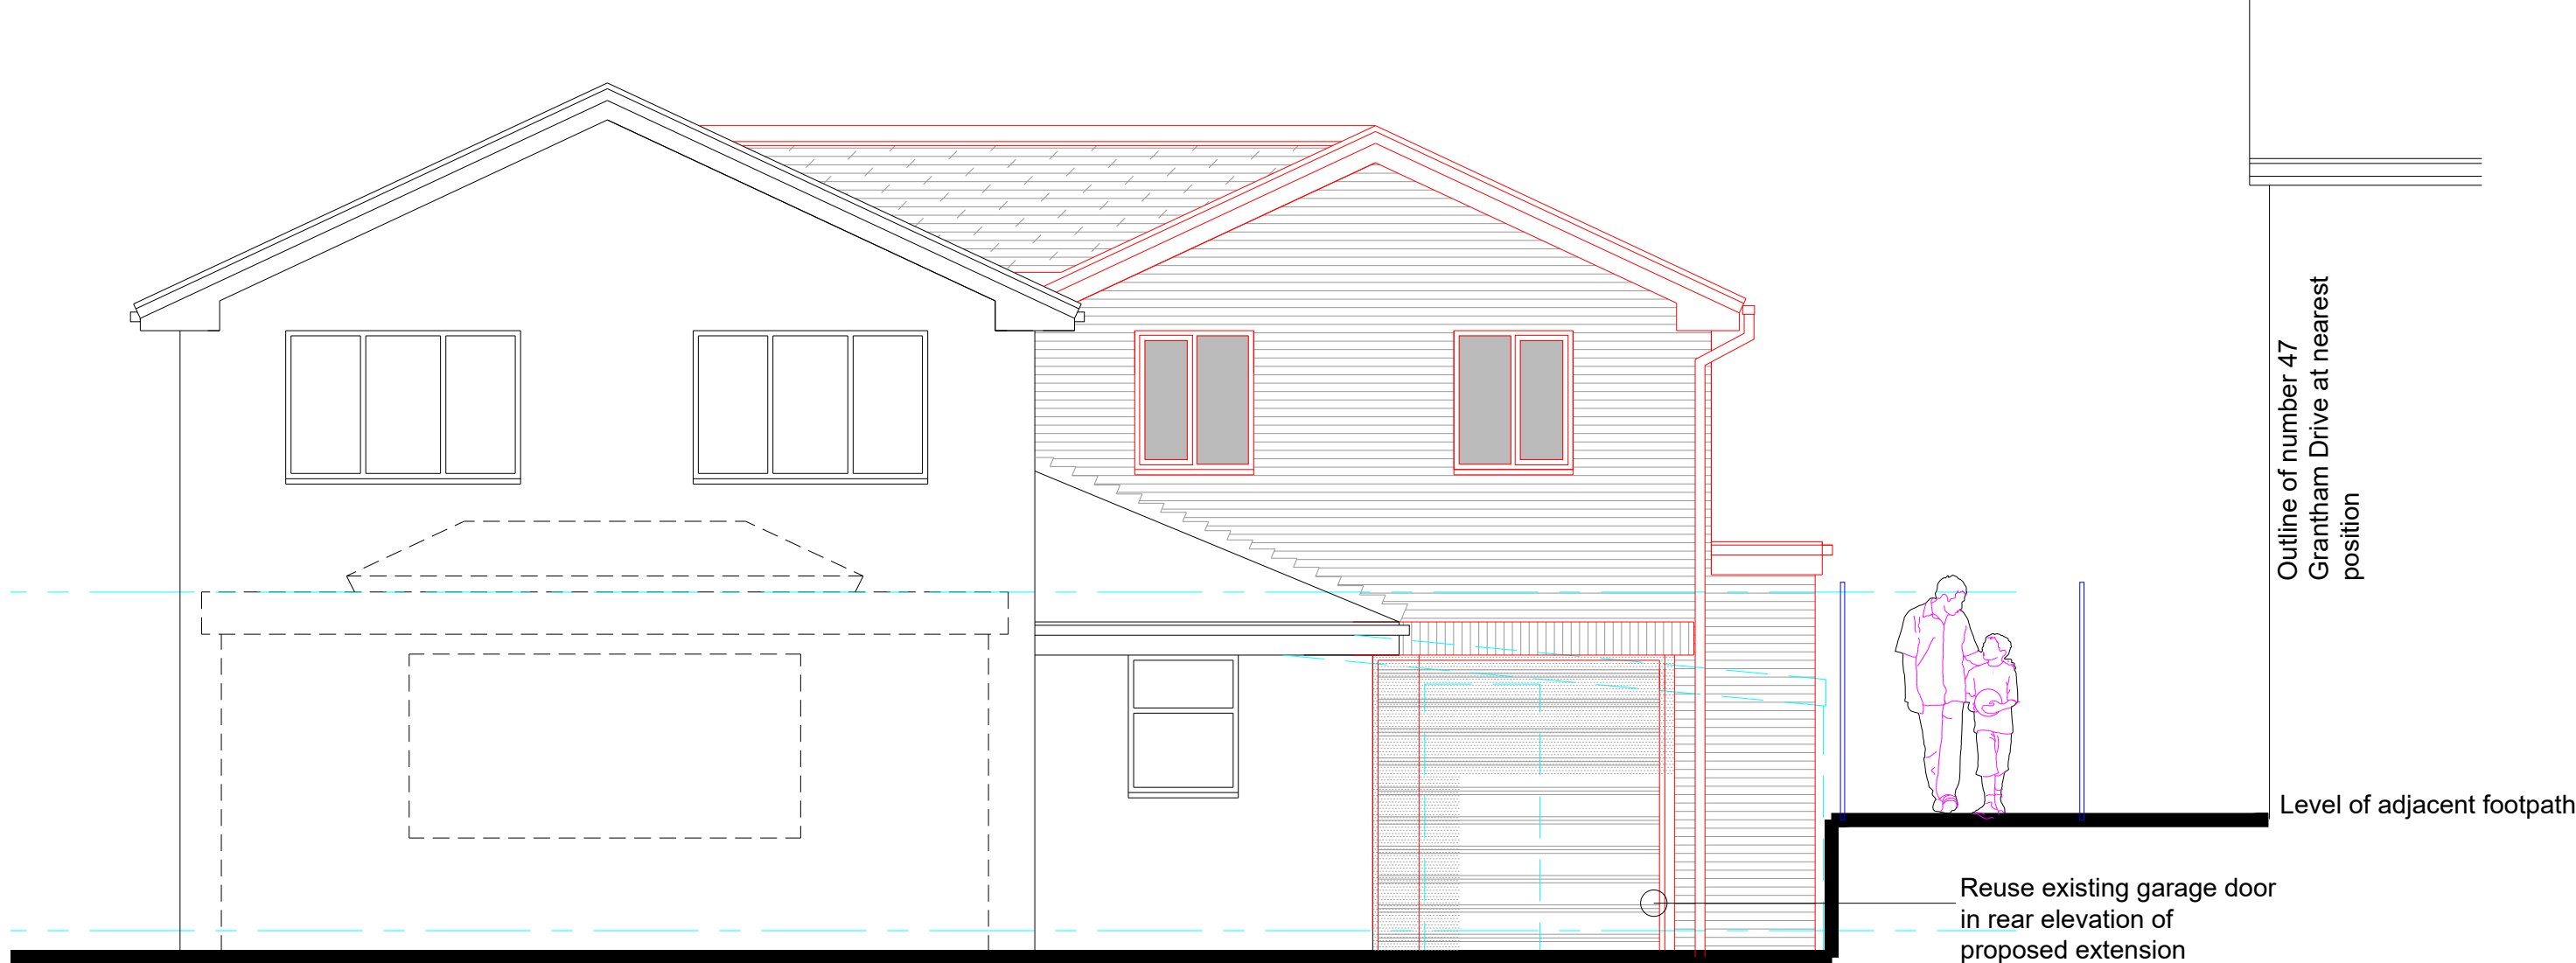


Rear Elevation

Front Elevation

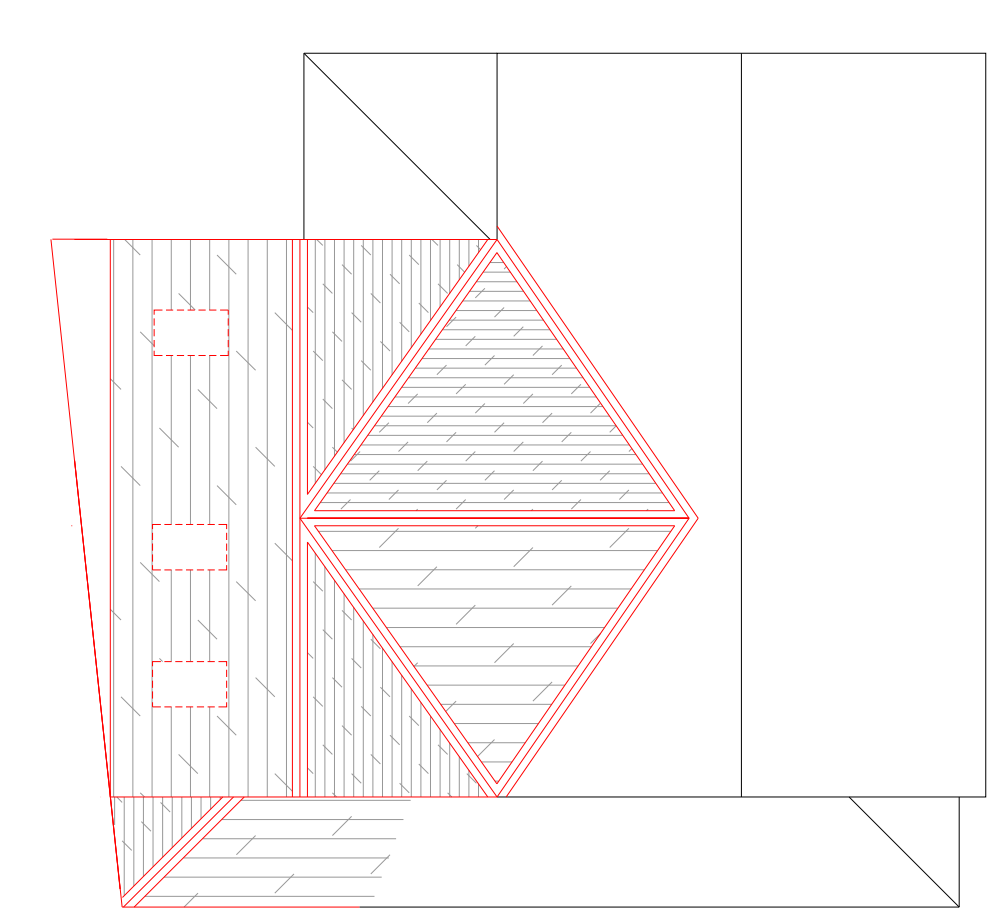

Roof Plan 1:100


- General Notes;**
- Facing brickwork to outer walls to match existing.
 - Roofing tiles to suit roof pitch to match existing roof
 - UPVC double glazed windows to match existing.
 - Insulated garage door.
 - Velux rooflights with fitting kit suitable for roof pitch.

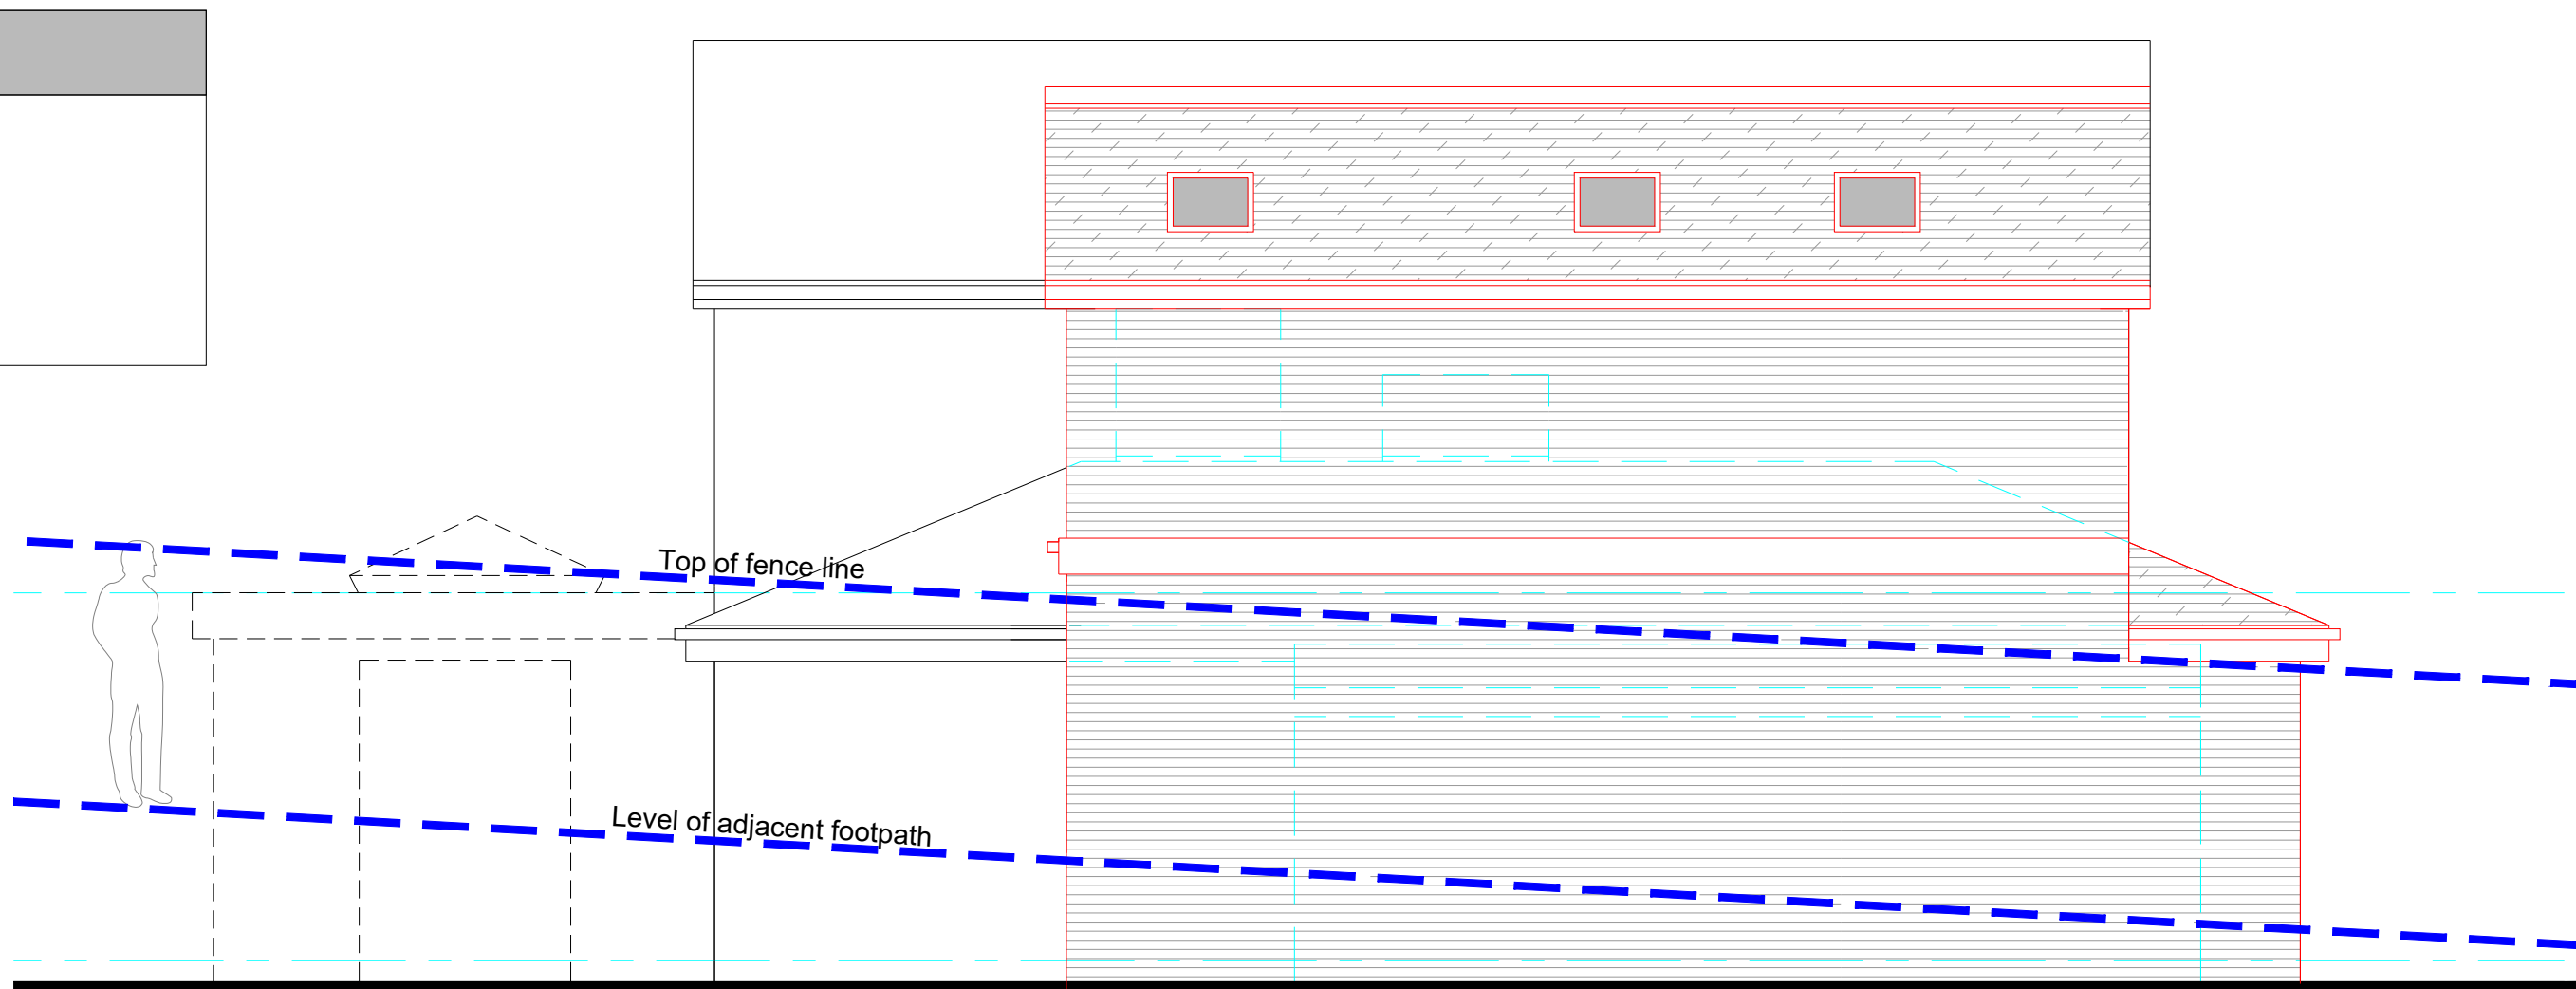


Side Elevation



Site Plan 1:200 scale

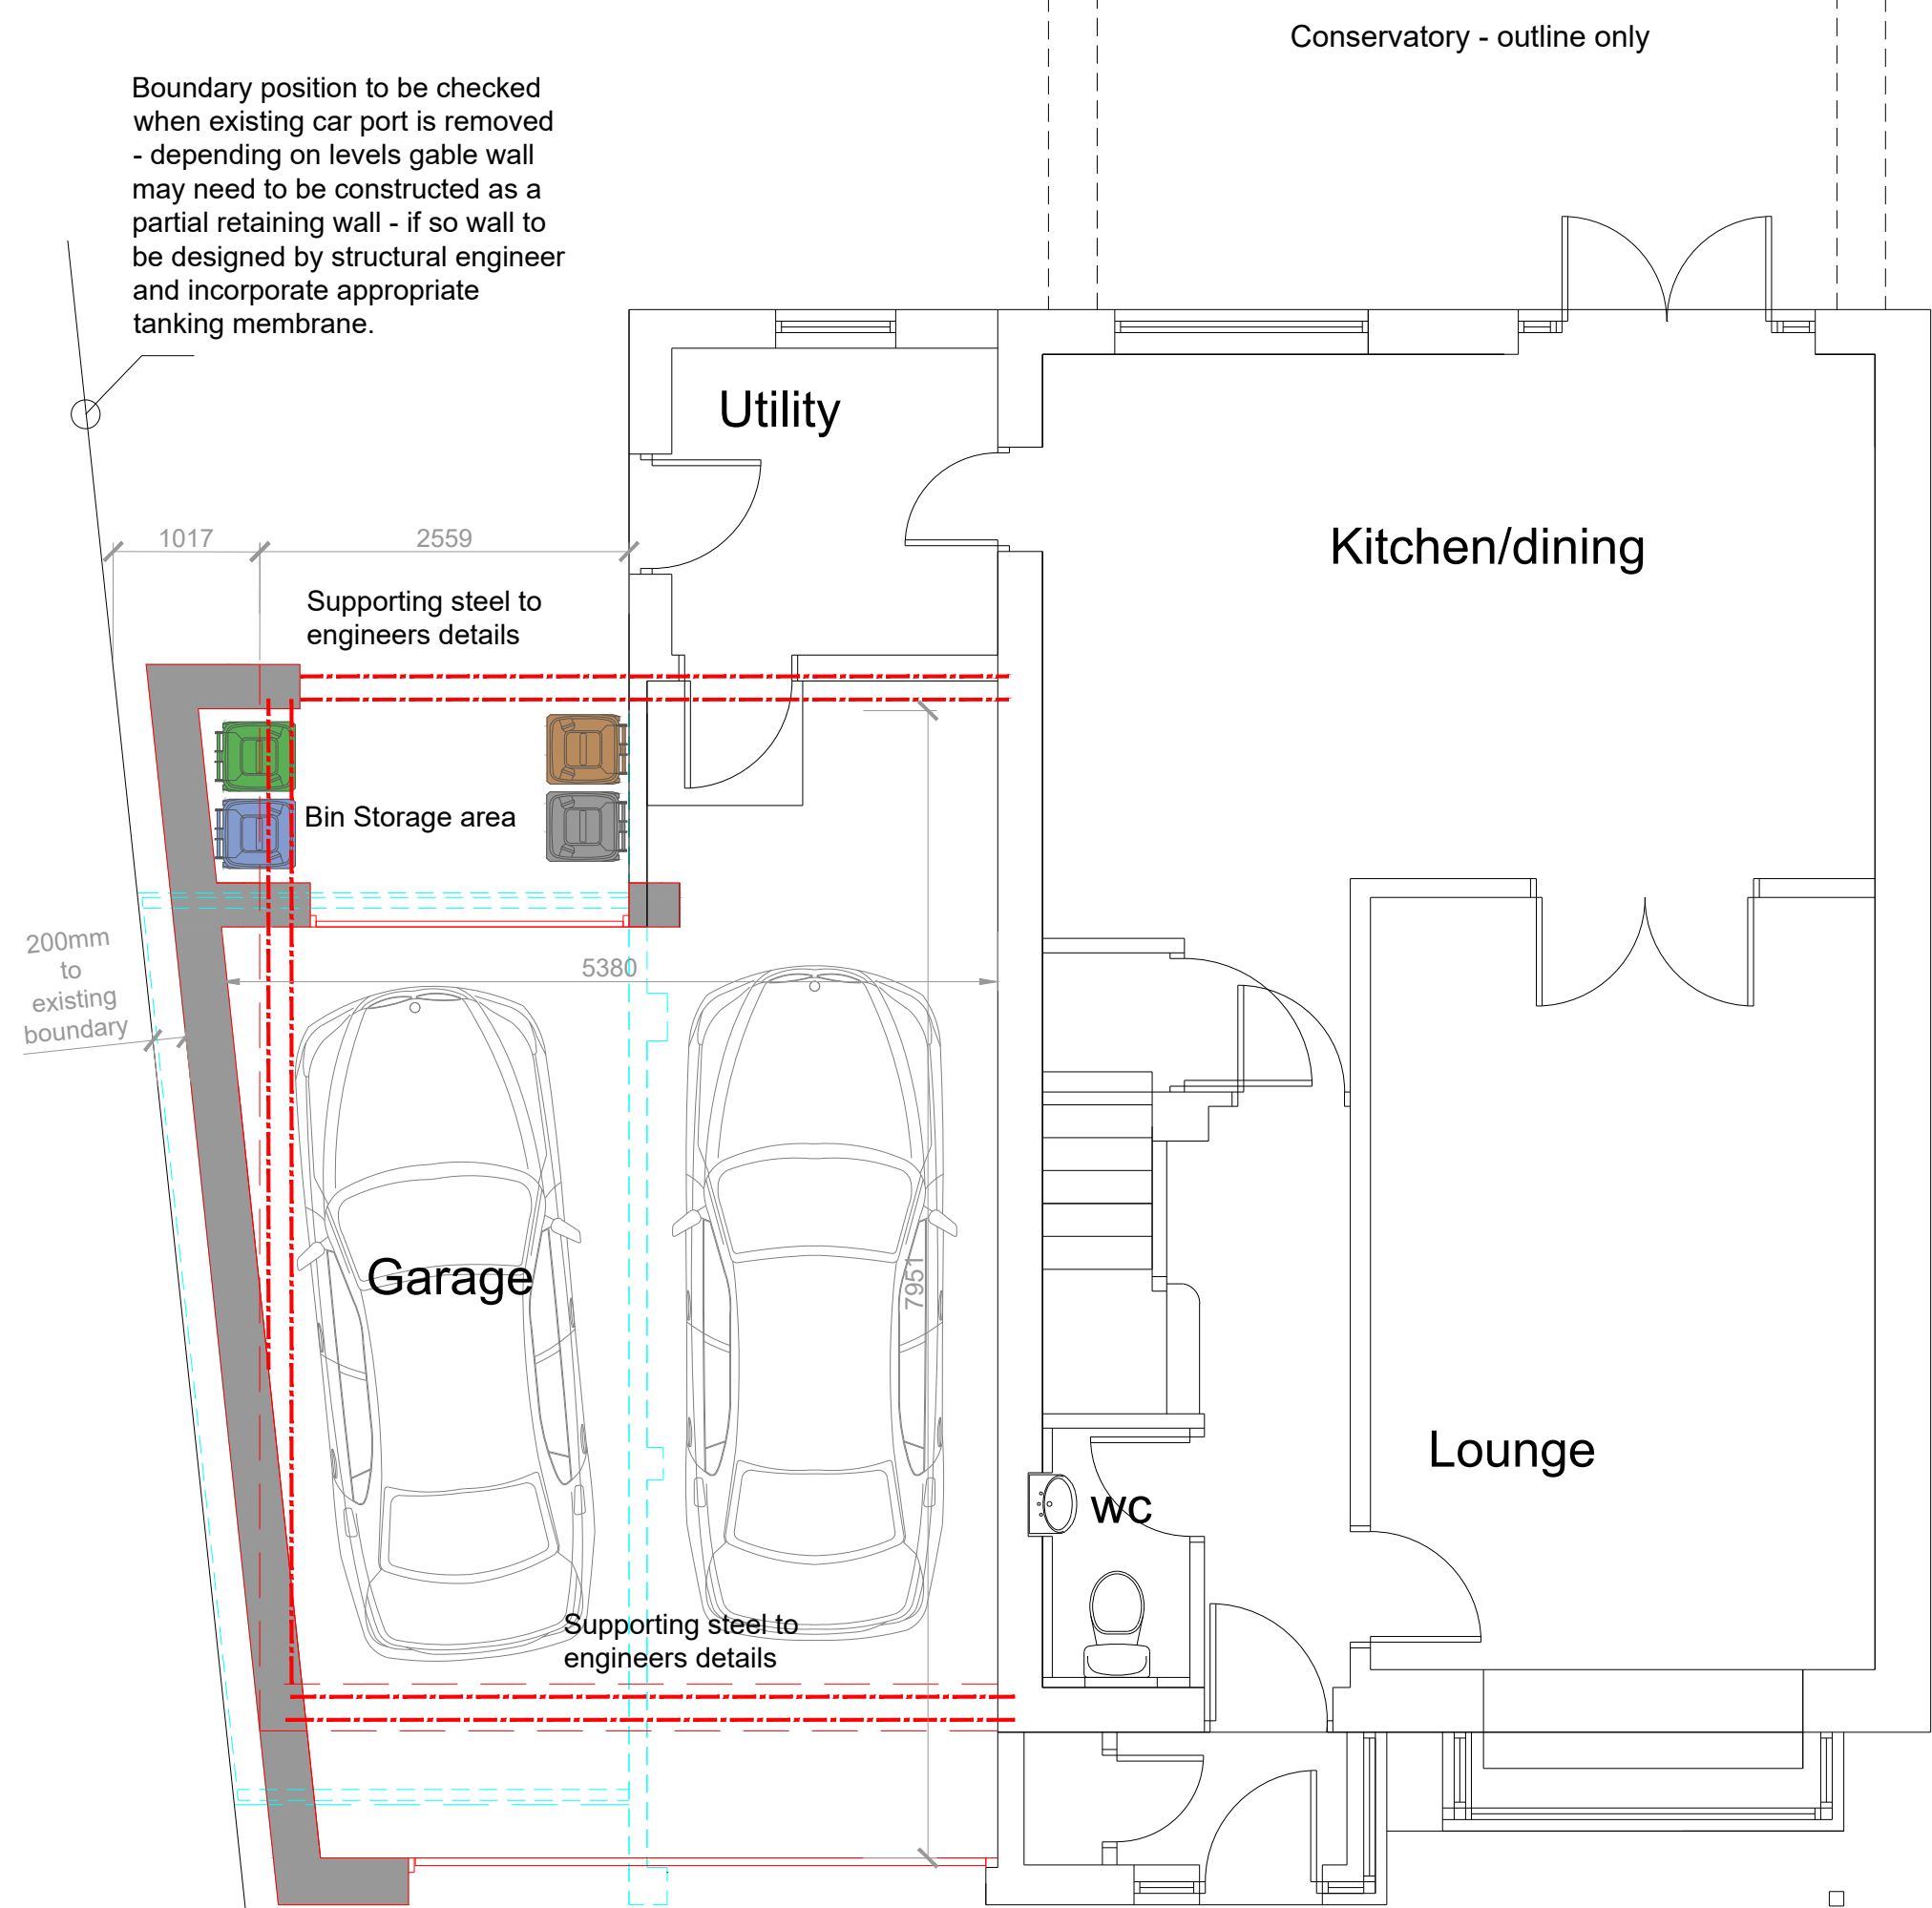


Ground Floor Plan

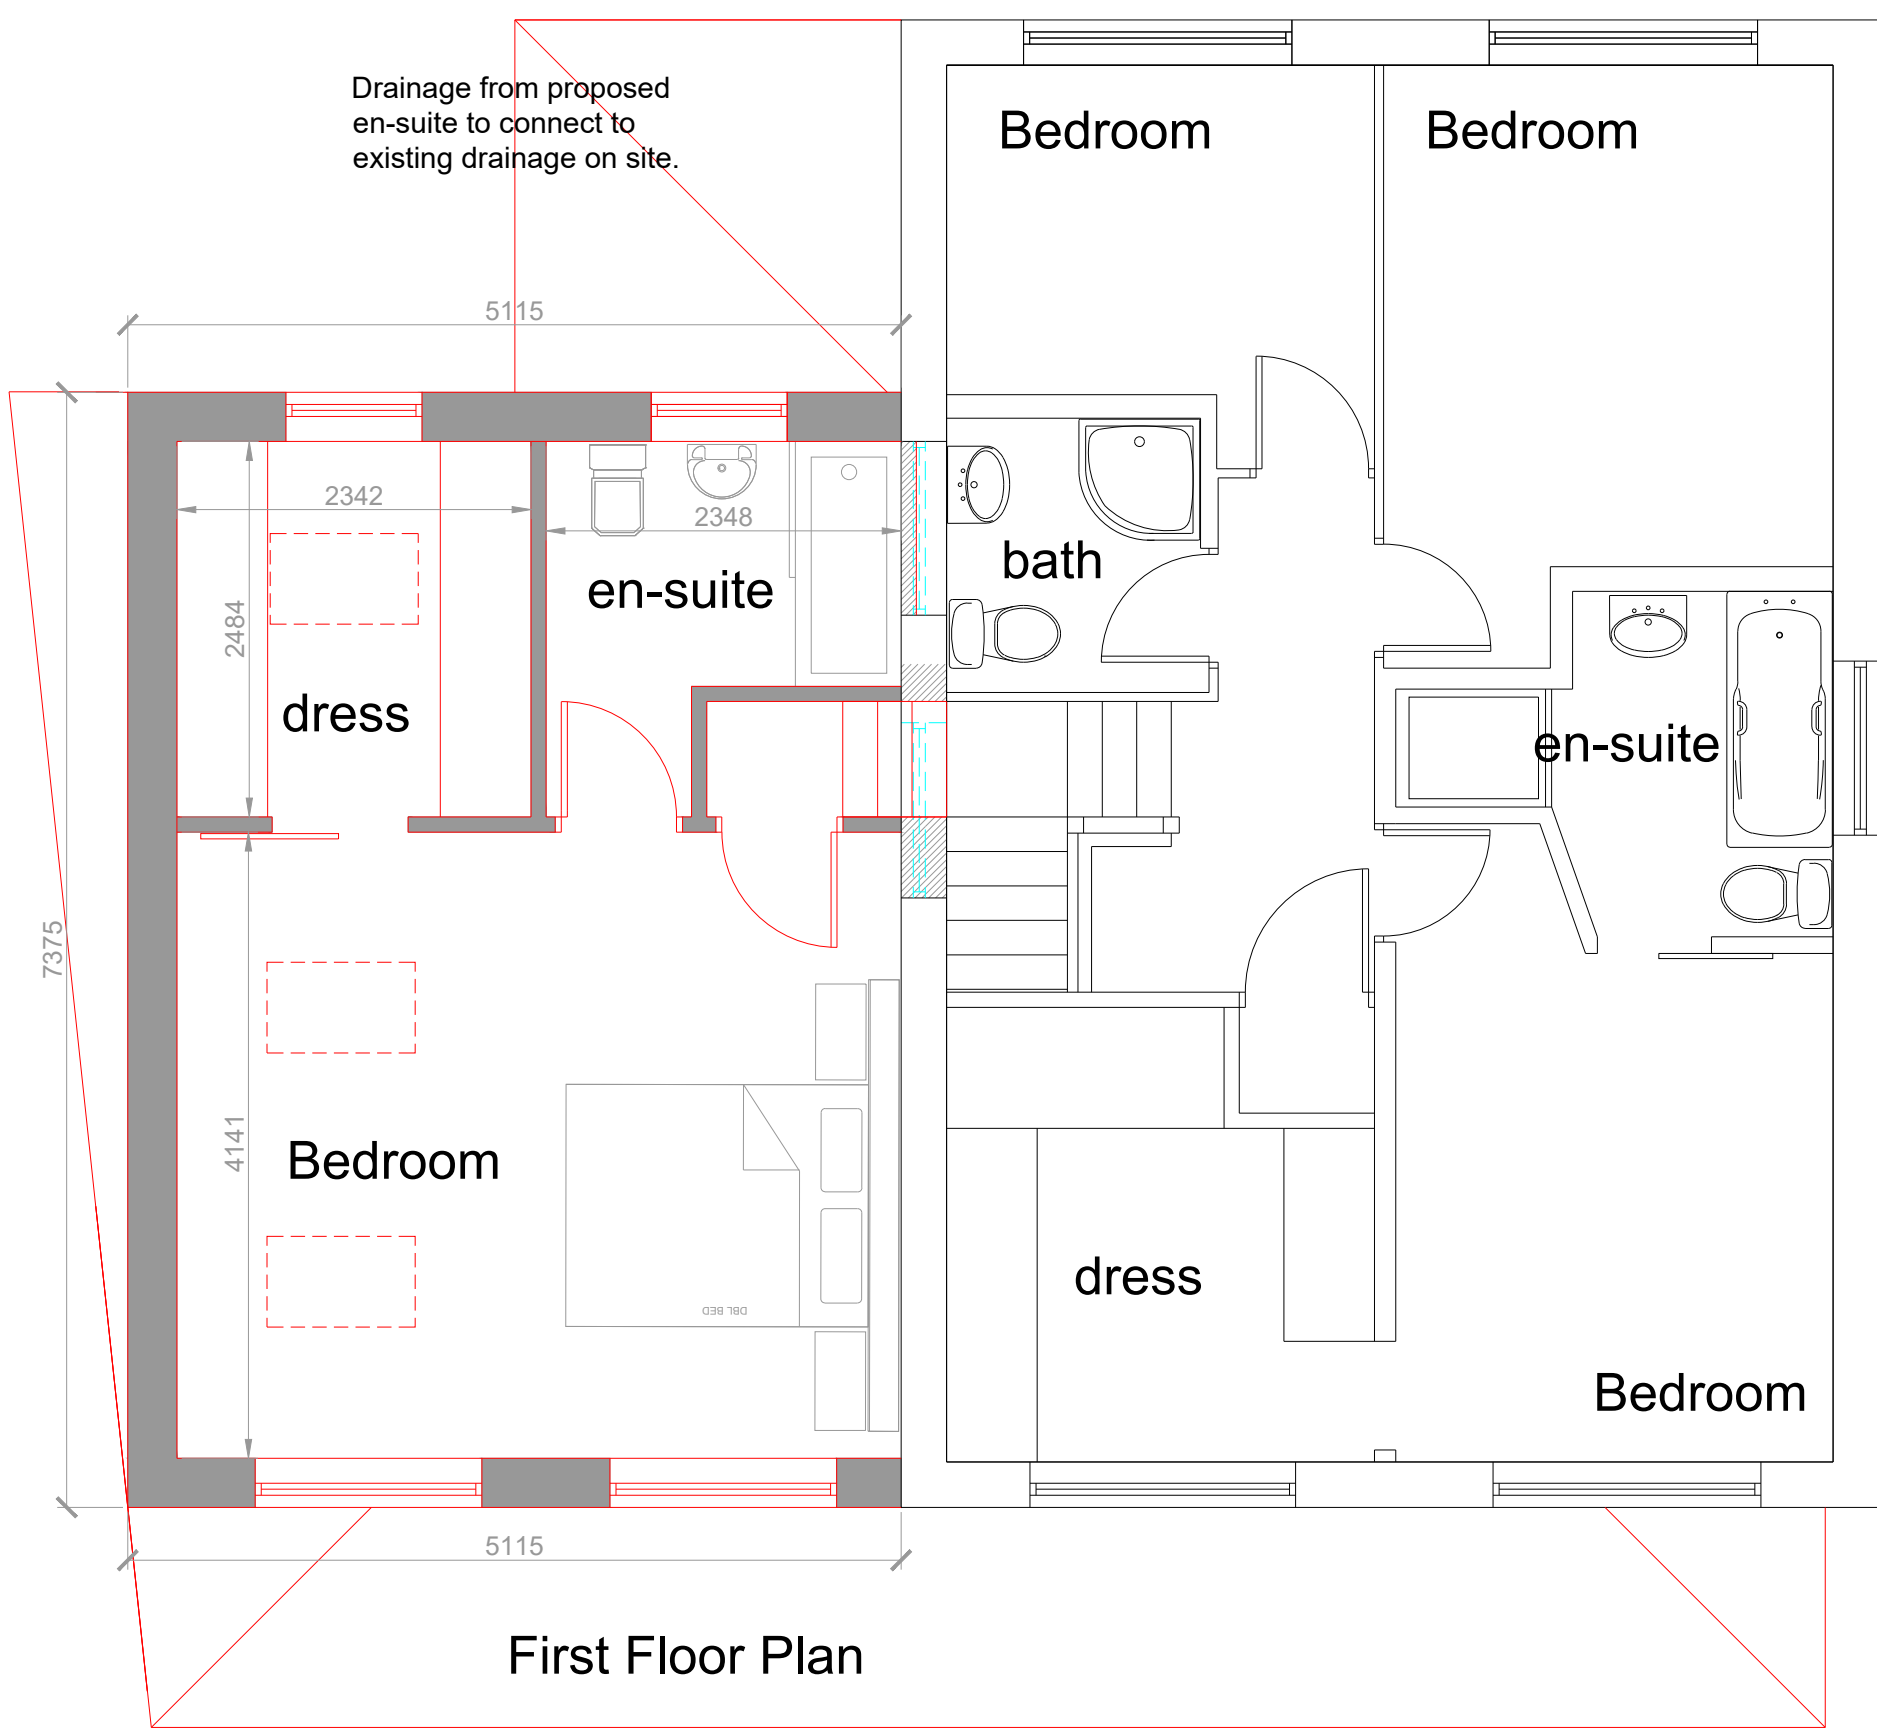

First Floor Plan



Location Plan 1:1250

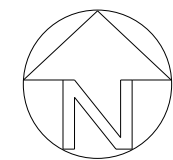

COPYRIGHT RESERVED.
This drawing is the property of A.J.Cocker Associates Ltd. and must not be copied or used in whole or in part without their consent.

CDM:
Clients and contractors must fulfil their duties under the CDM regulations 2015. The client is required to notify the HSE of any projects lasting more than 30 days or involving more than 500 person days.

rev:	date:	description
F	11-8-22	Roof configuration amended to LA request.
E	20-7-22	Extension reduced in width at first floor and roof configuration amended.
D	23-6-22	Extension set in from existing fence line and reduced in width at first floor.
C	21-6-22	Extension set in from existing fence line and reduced in width along rear.
B	25-5-22	Adjoining footpath details added.
A	4-4-22	Information added as requested by L.A.



New Century House
176 Drake Street
Rochdale
OL16 1UP
Tel: 01706 764880
Fax: 01706 764881
www.ajcockerassociates.co.uk
mail@ajcockerassociates.co.uk



Project:	49 Grantham Drive, Bury	scale: 1:50
Proposals		date: Feb 22
Client: Mr. H. Mercer		drawn: NL
		Dwg. Nr. M430-02-F