



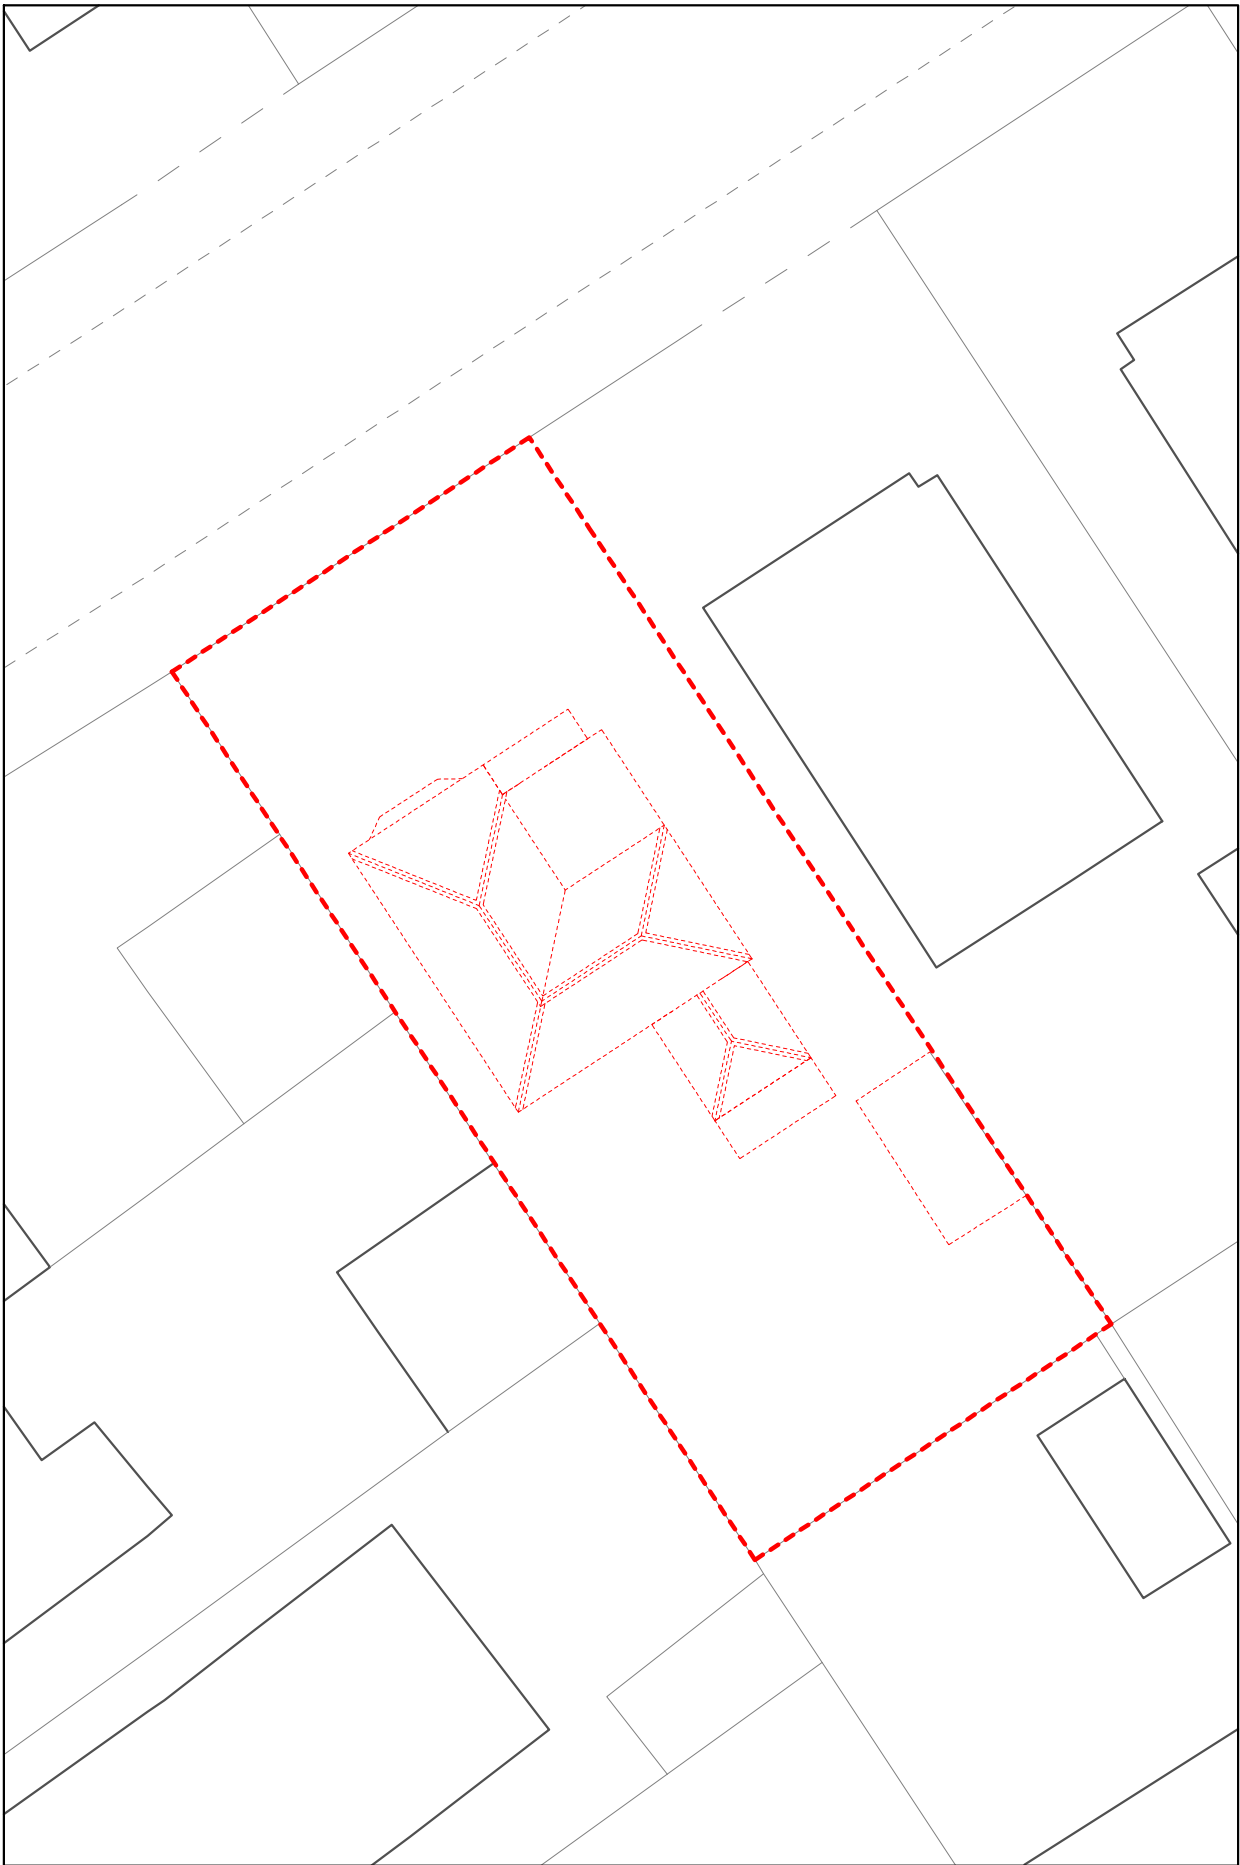


EXISTING SITE PLAN
1:200 @ A3

0m 1m 3m 5m 10m 15m 20m

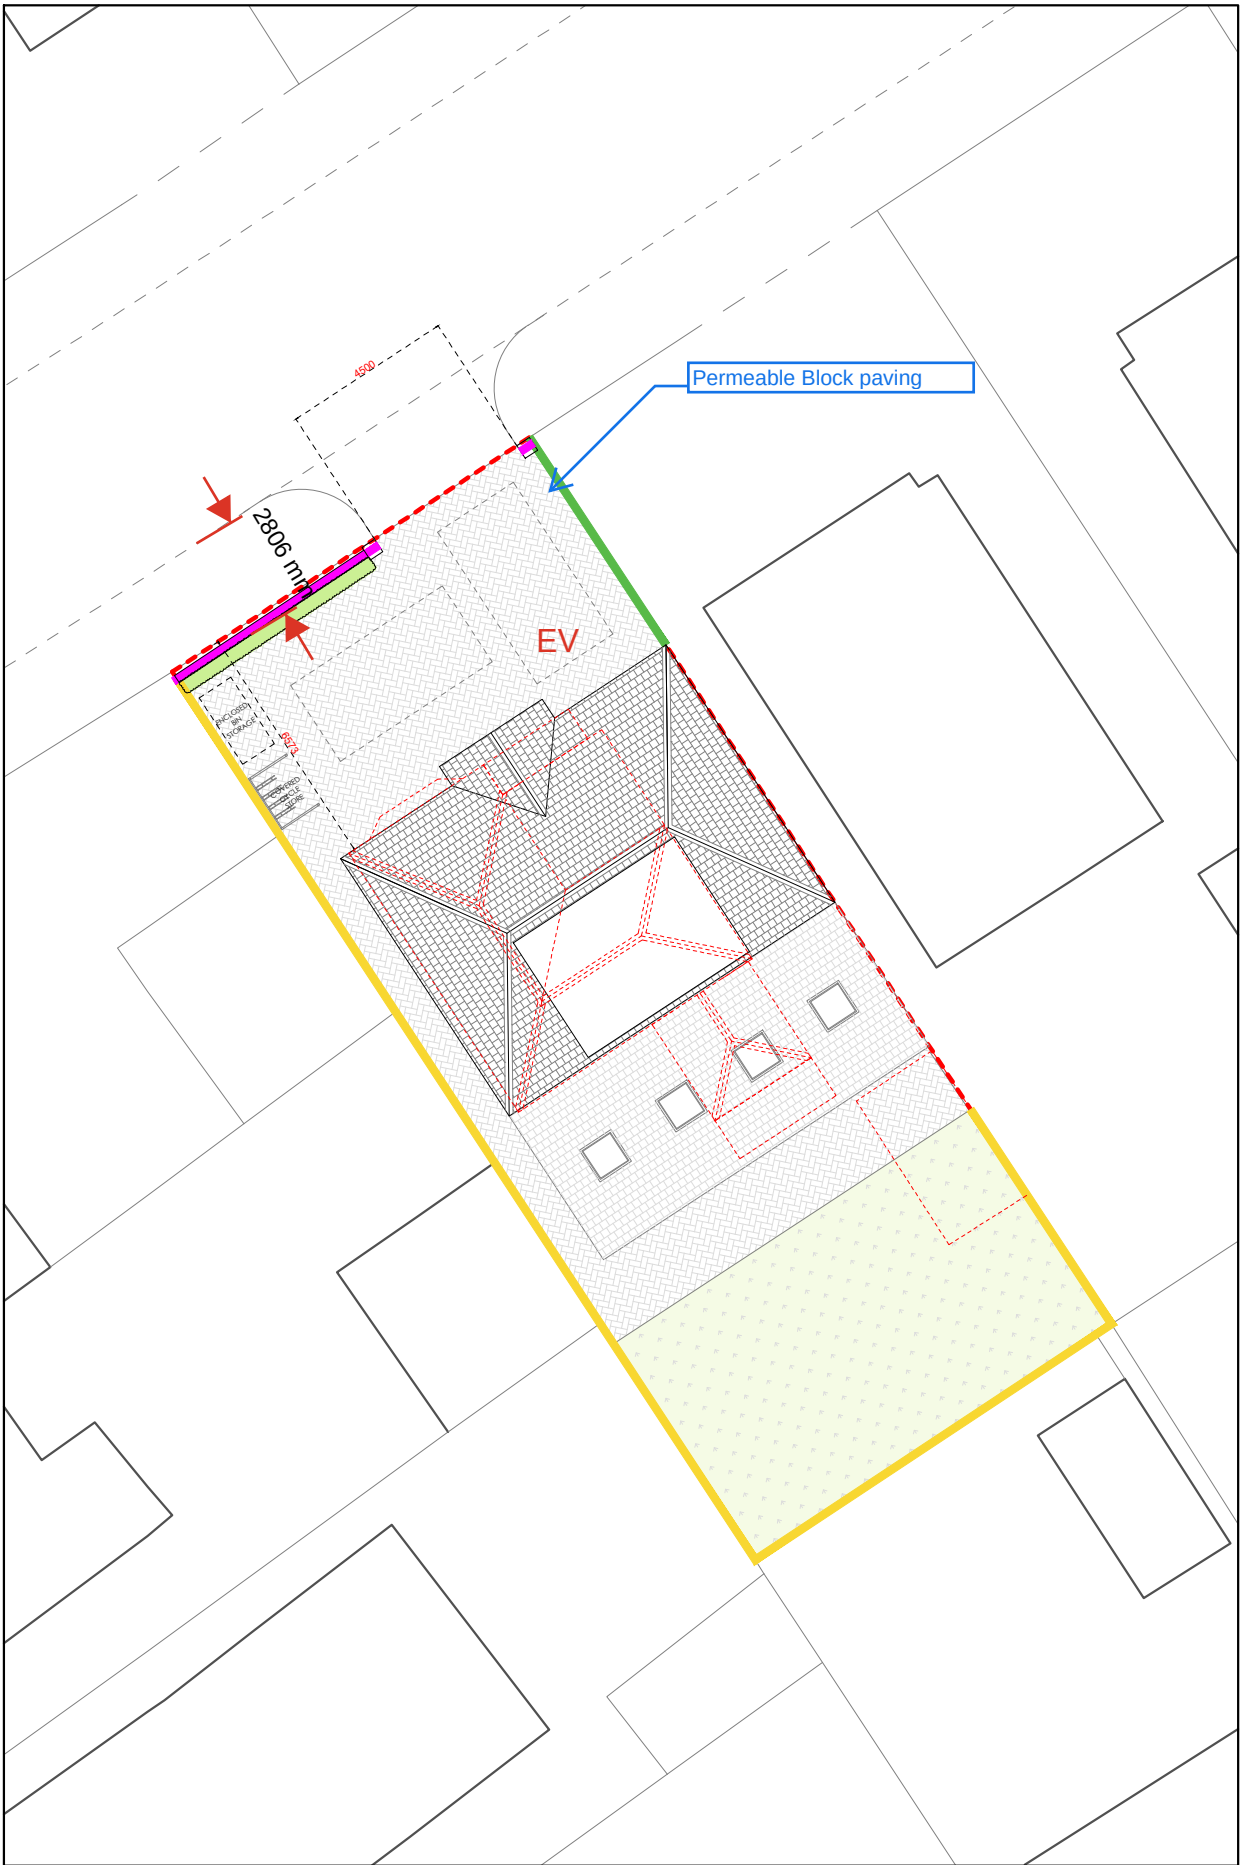

PROPOSED SITE PLAN
1:200 @ A3

 

Dimensioning

Figured dimensions only to be taken from these designs and drawings. Work to annotated dimensions only. All dimensions to be checked on site. Architectural designers to be informed immediately of any discrepancies before work proceeds. Drawings are to be read in conjunction with relevant specifications, structural engineers and service engineers' drawings.

- 2m HIGH BLOCK WALL ALL THE WAY
- EXISTING BOUNDARY WALL WITH NEIGHBOUR
- 1m HIGH BRICK WALL WITH SMALL HEDGE BEHIND IT

Rev	Date	Description
-	20/10/25	Issued to client for comments


SALEEM ARCHITECTS
Architecture | Masterplanning | Graphics

CLIENT:
Homeowner

PROJECT:
2 Windsor Rd
Prestwich,
M25 0DZ

TITLE:
Existing & Proposed Site Plan

SCALE:
1:200 @ A3

DRAWING NO.
Sheet 9

REV:
DATE:
Oct 2025