





PROPOSED SITE PLAN @ Scale: 1: 200
(NO CHANGE)

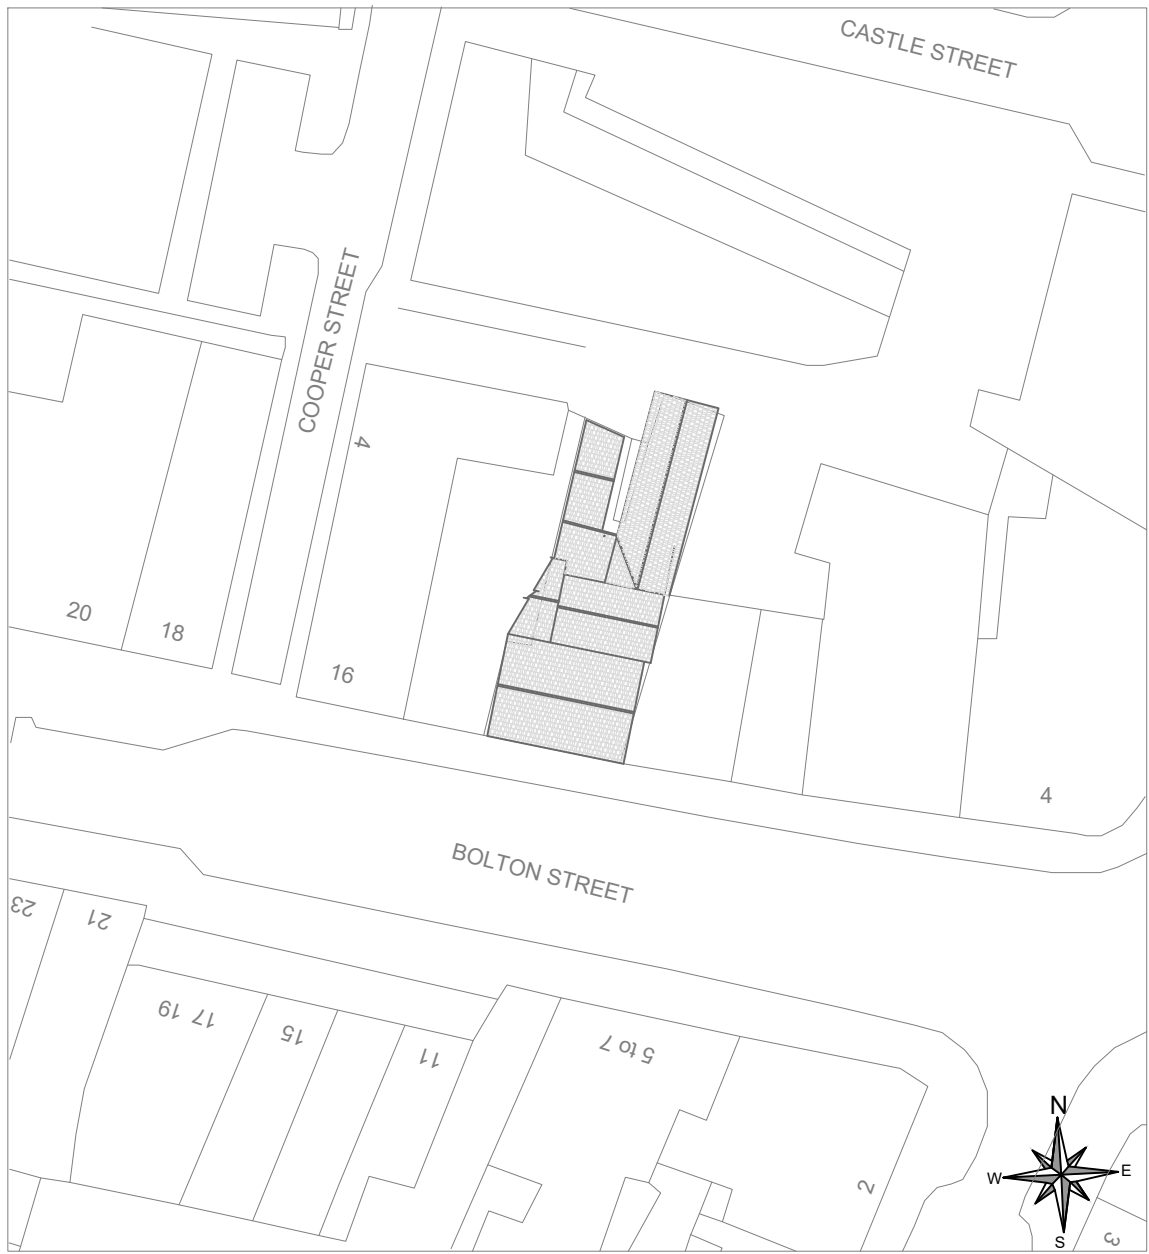

PROPOSED SITE PLAN @ Scale: 1: 500
(NO CHANGE)

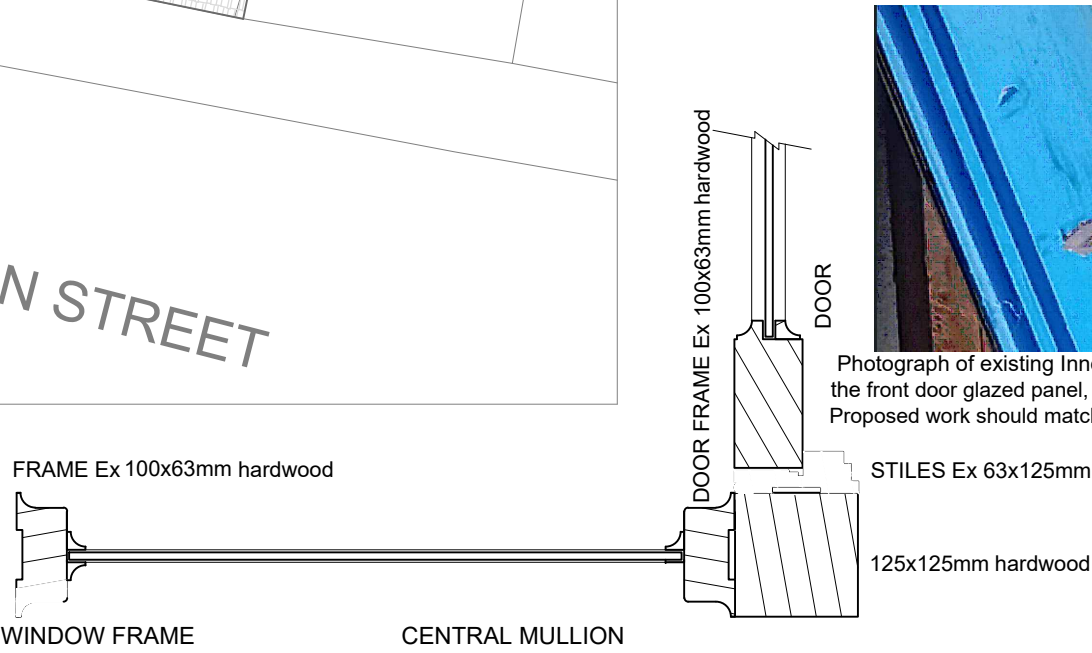

SHOP FRONT JOINERY SECTIONS
(NOT TO SCALE)



Photograph of existing Inner profile of the front door glazed panel, Proposed work should match to existing

STILES Ex 63x125mm
125x125mm hardwood


WINDOW HEAD
HEAD Ex 100x63mm hardwood

WINDOW TRANSOM
PROJECTING SILL Ex 90 x63mm hardwood
WINDOW SILL
SILL Ex 100x63mm hardwood
SILL PACK TO SUIT - hardwood


SHOPFRONT WINDOW JOINERY SECTIONS
(NOT TO SCALE)



Photographs of existing profiled timber of the shop front, Proposed work should match to existing

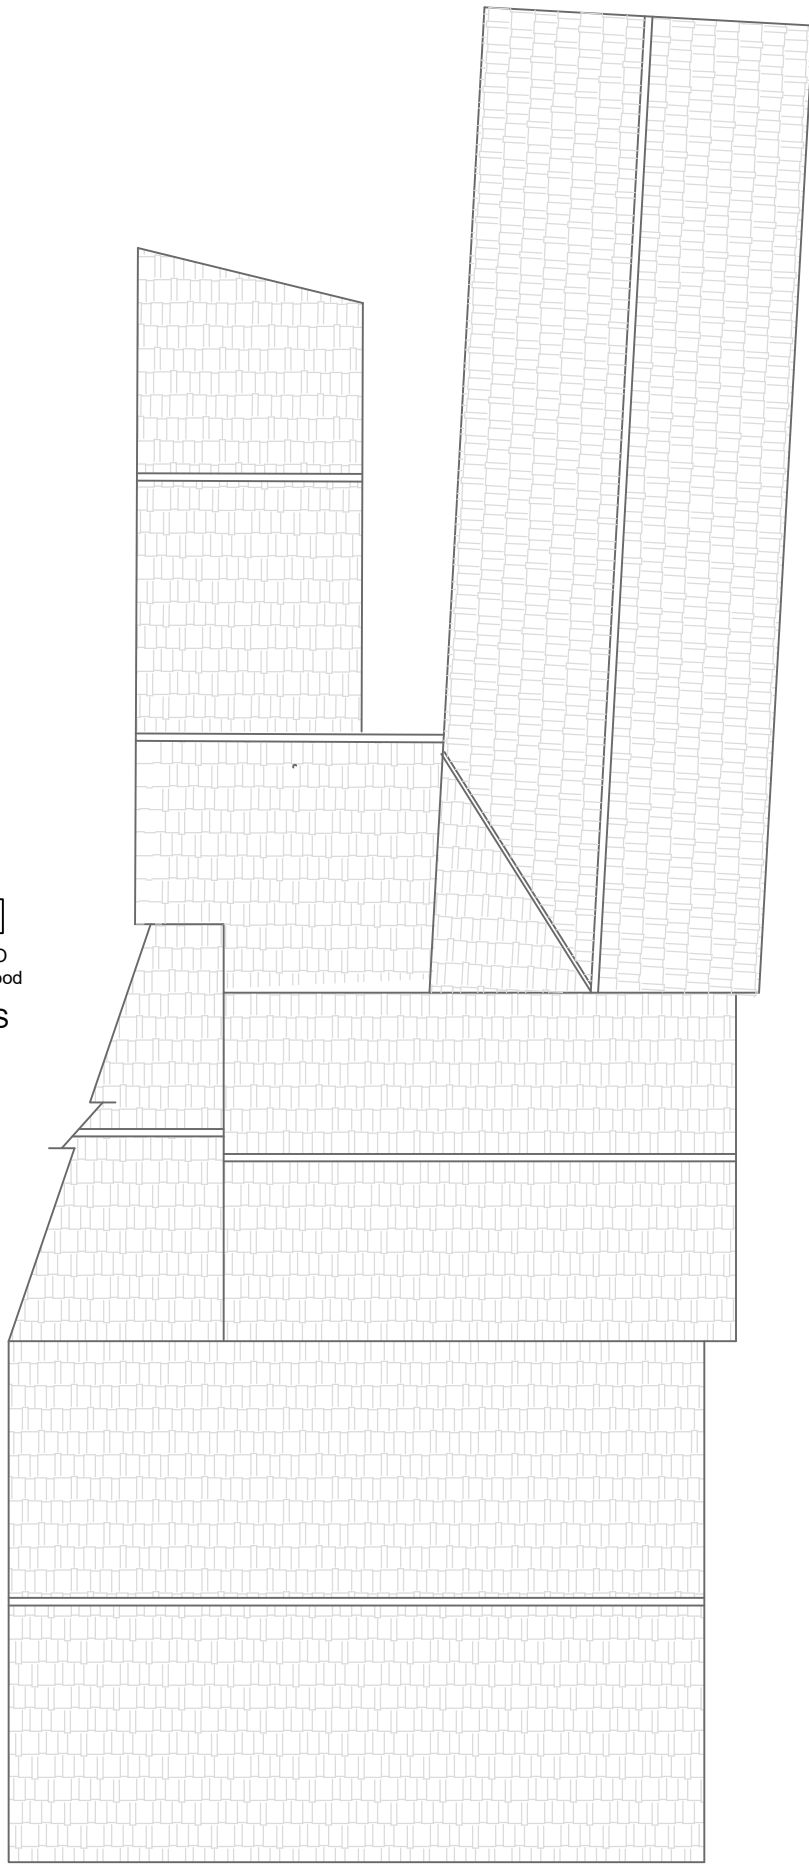

PROPOSED SITE PLAN
(NO CHANGE)

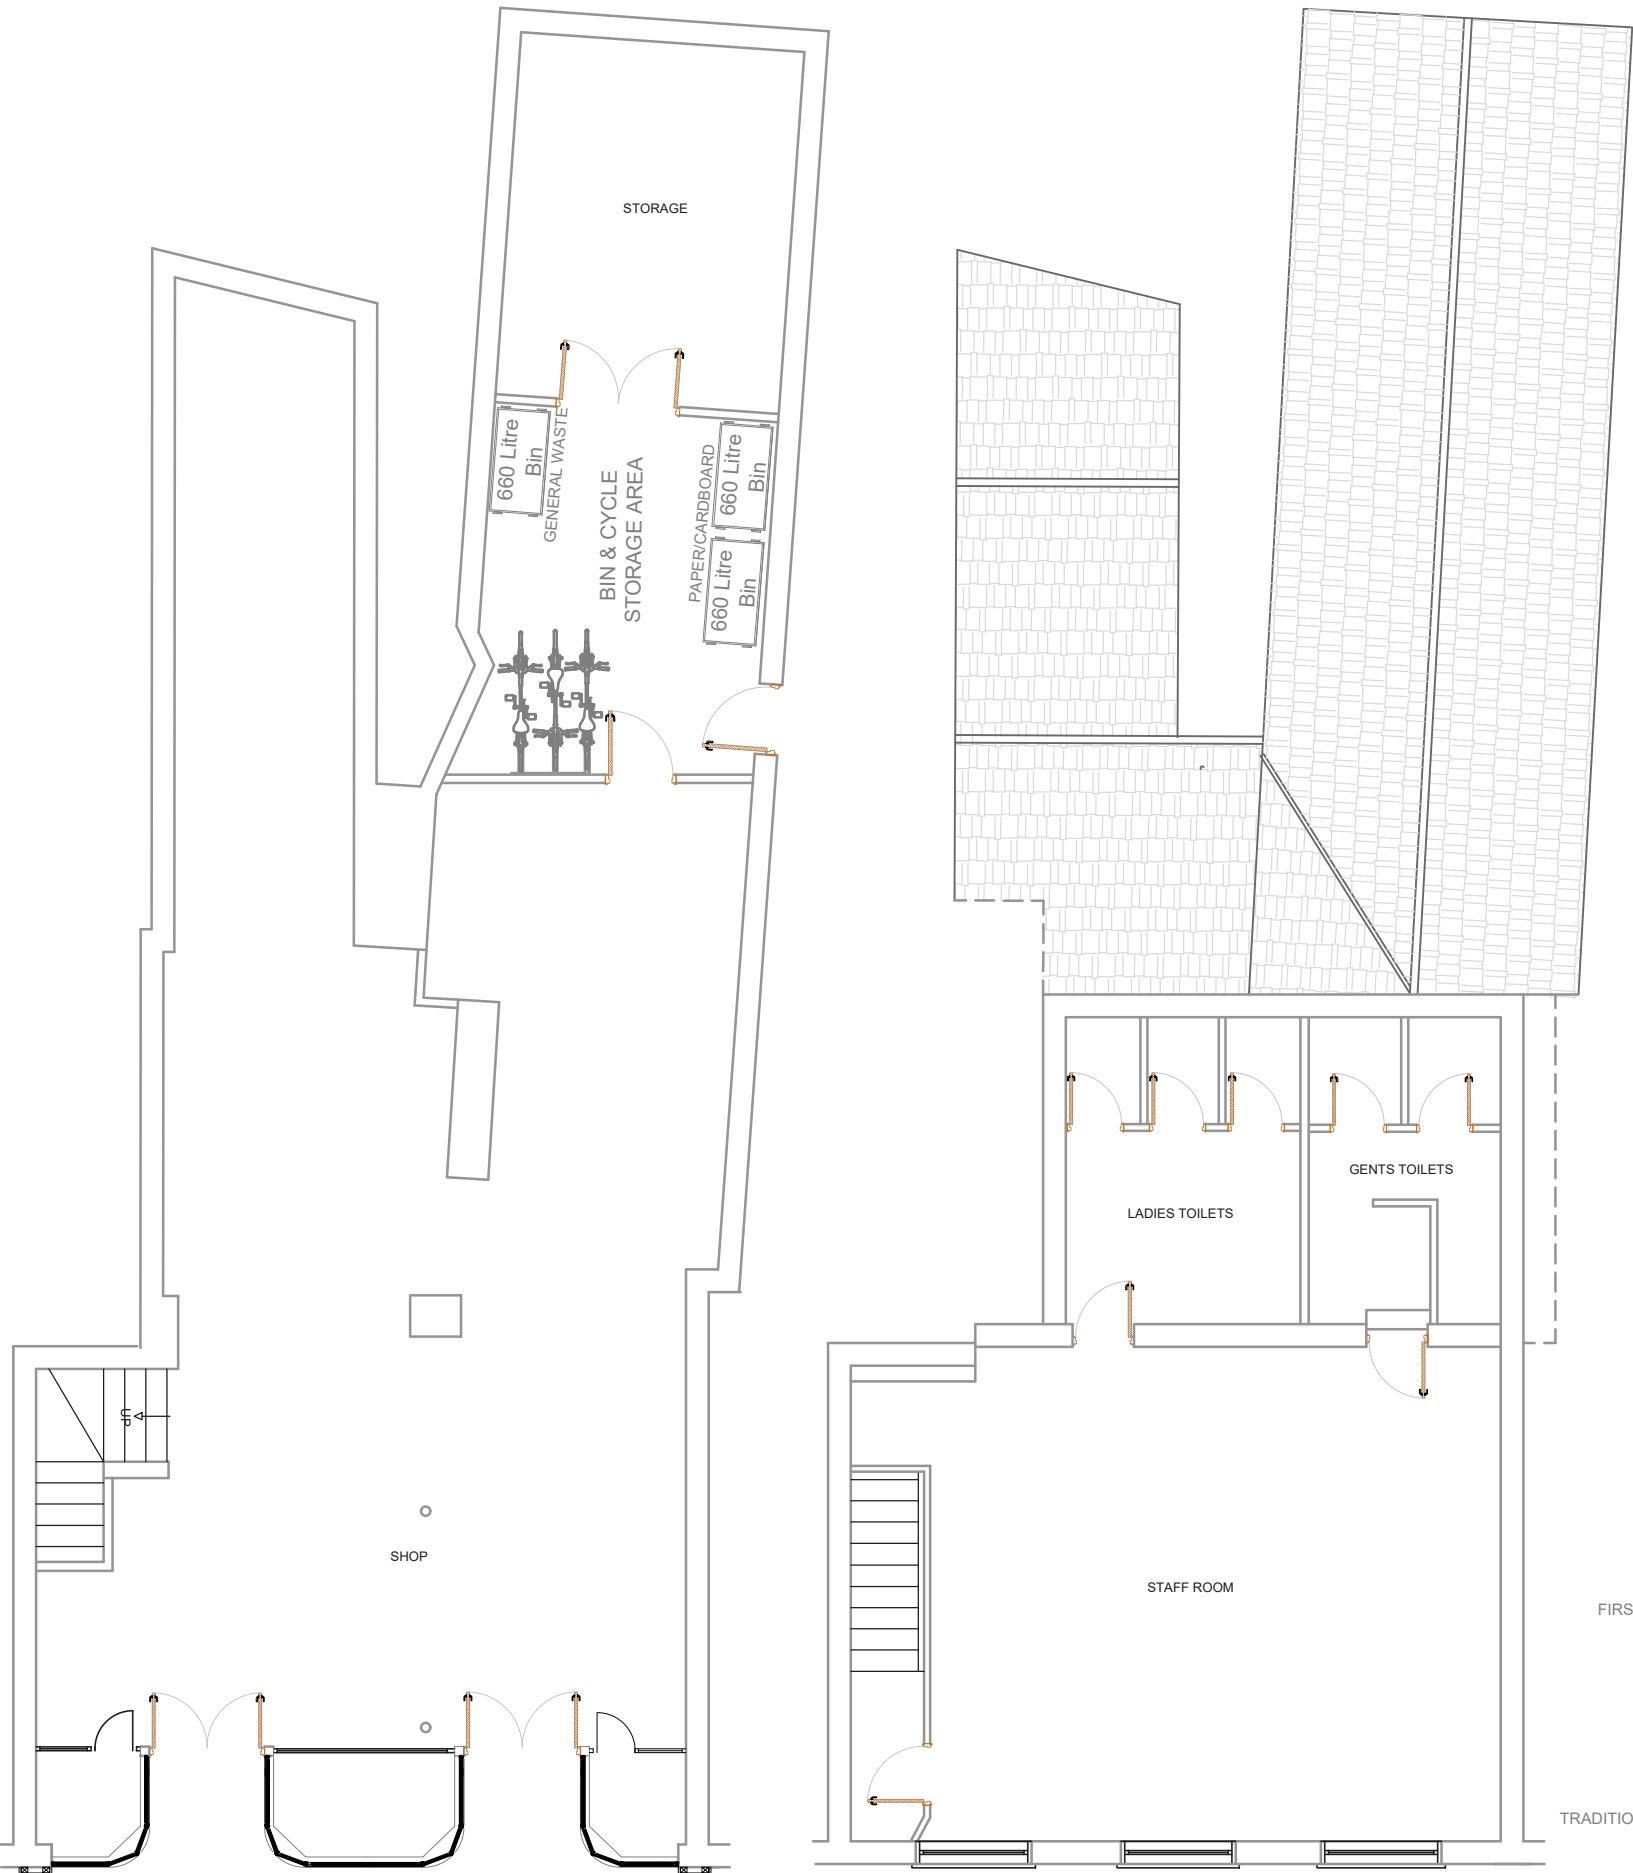

PROPOSED GROUND FLOOR PLAN

PROPOSED FIRST FLOOR PLAN
(NO CHANGE)



PROPOSED FRONT ELEVATION