




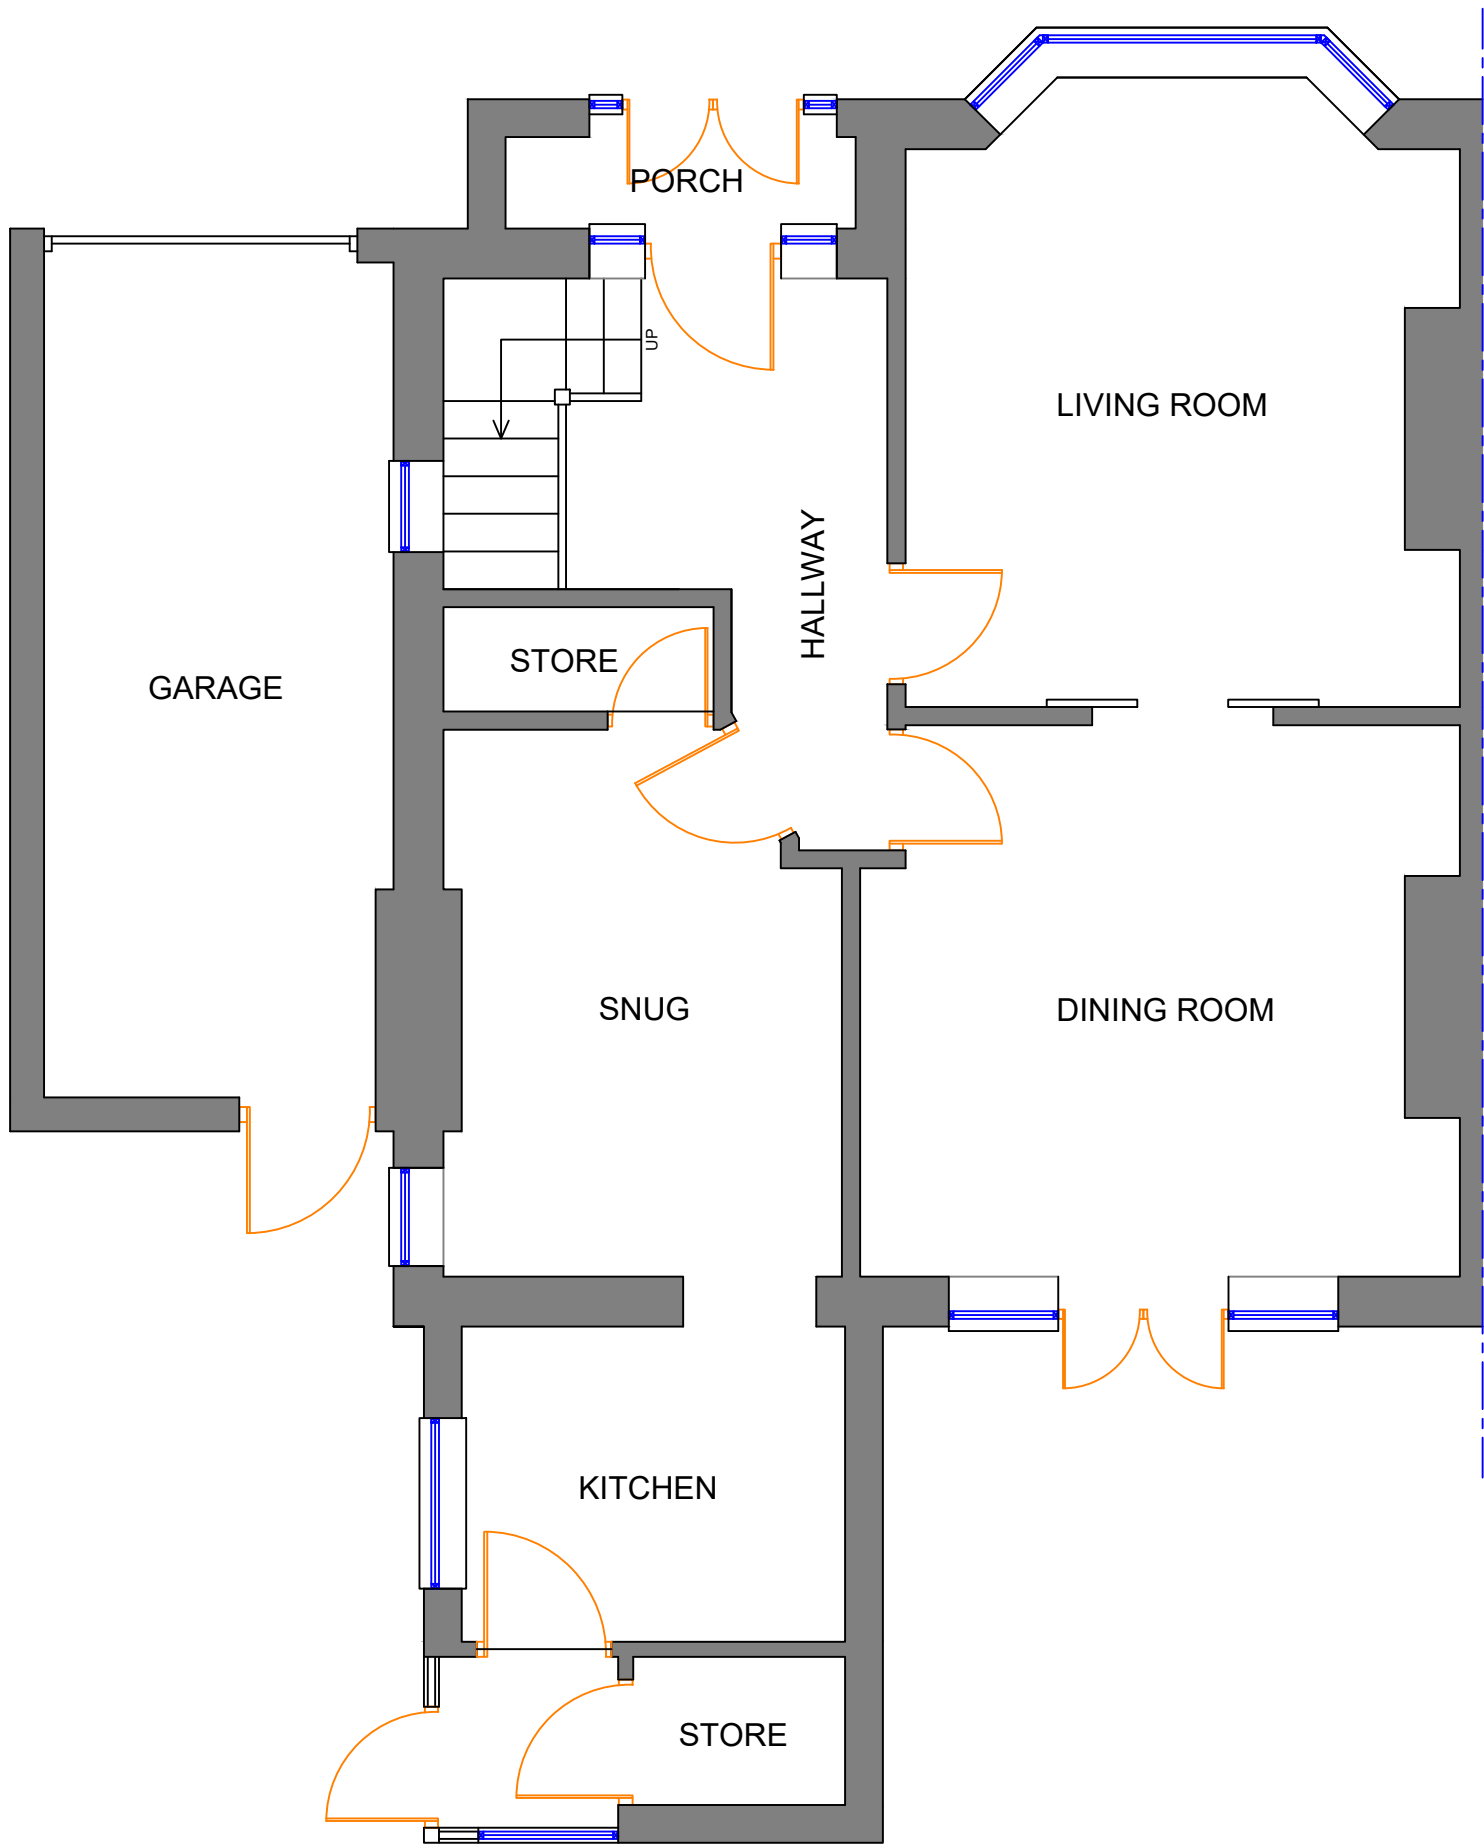

Existing Ground Floor Plan (1:50)

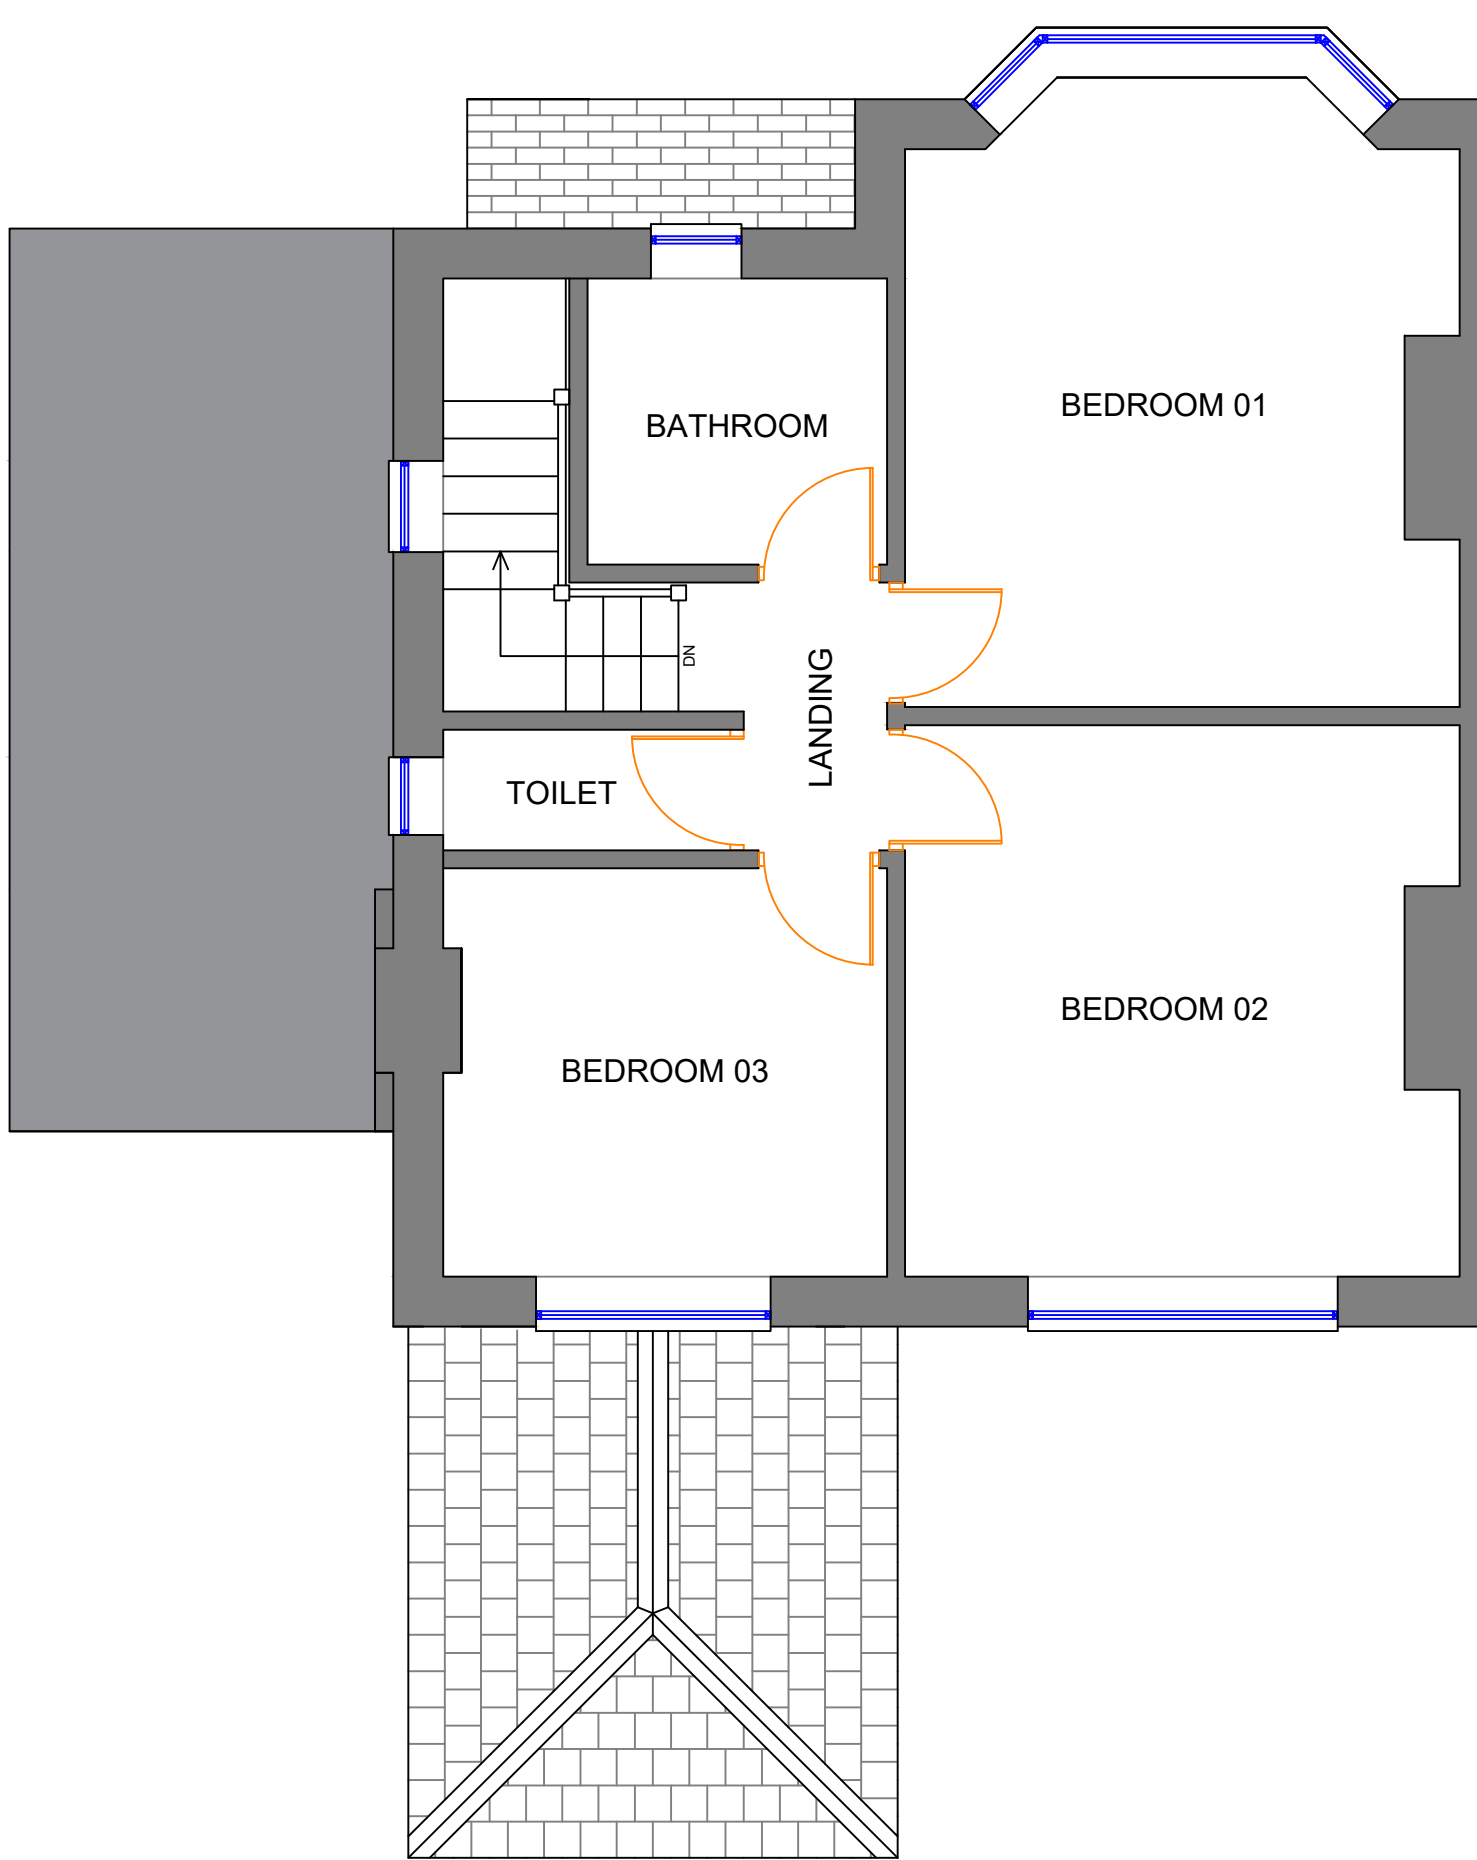

Existing First Floor Plan (1:50)

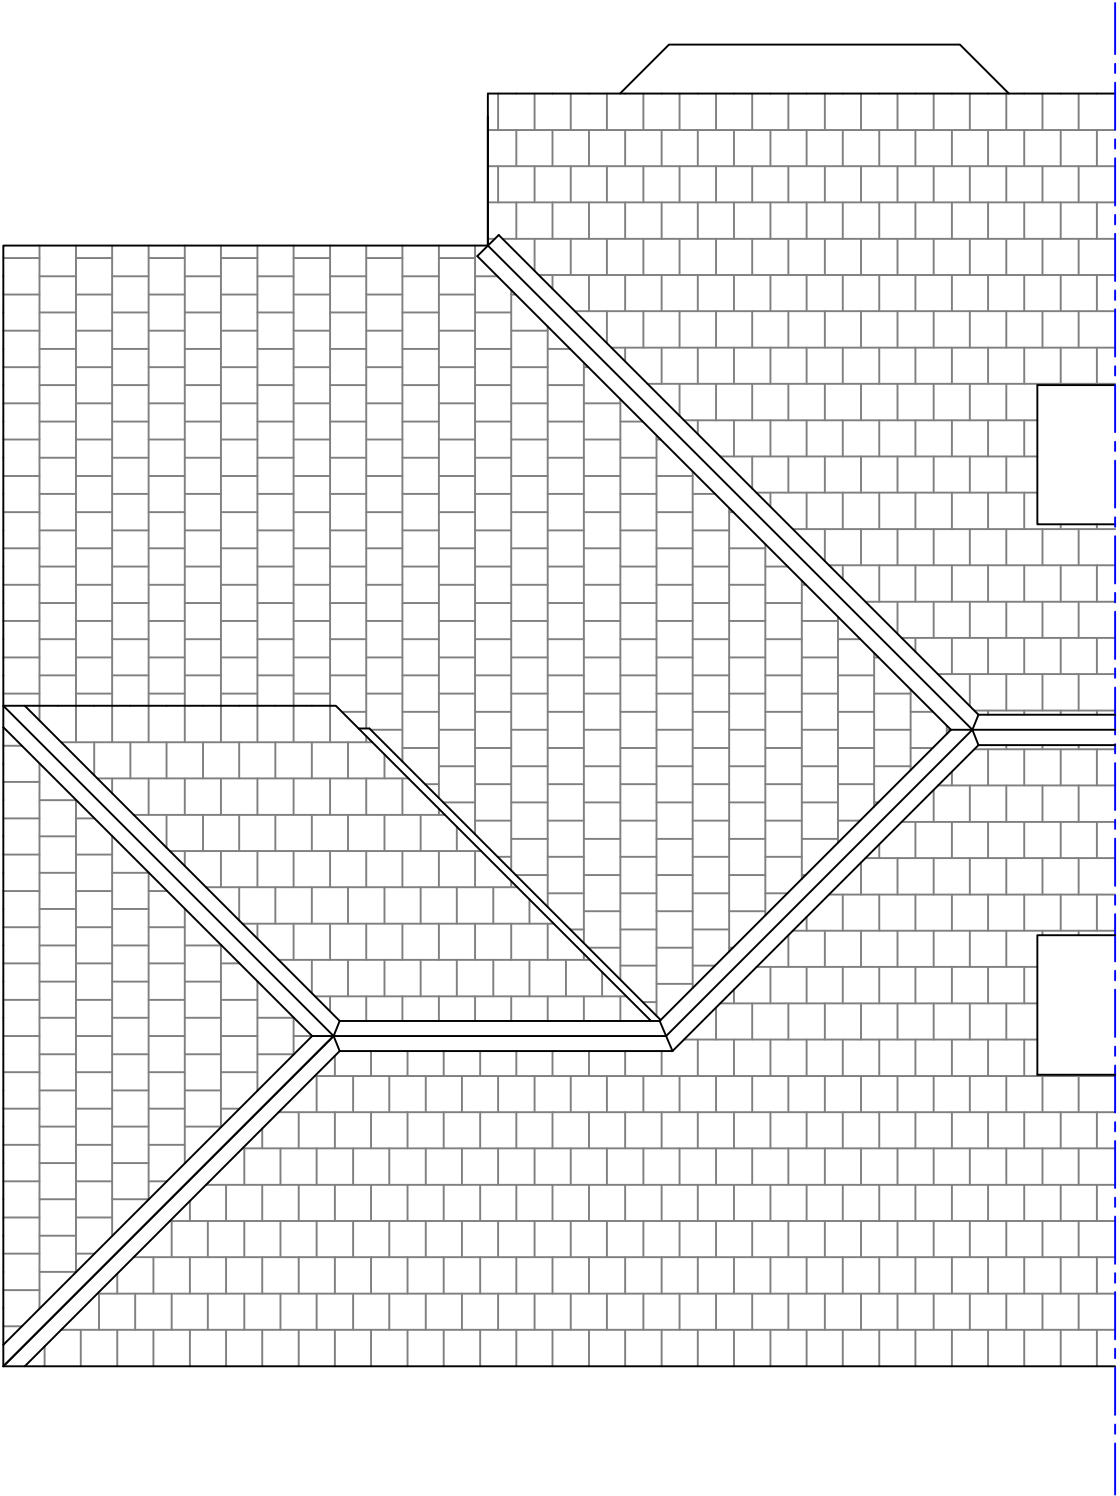

Existing Roof Plan (1:50)


GENERAL NOTES


1. All dimensions are in millimetres unless otherwise noted.

2.This drawing is not to be copied or disclosed by or forwarded on to any unauthorised persons without prior written consent of Gamble King and Noone Limited.


3. Do not scale from this drawing and is only to be used for Local Authority Approval purposes only.

REFERENCE

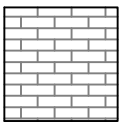EXISTING FACING BRICK

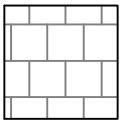EXISTING CONCRETE ROOF TILES

EXISTING FLAT ROOF

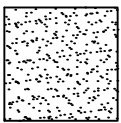EXISTING WHITE RENDER

Client

Anna Osadcow

Job

17 Windsor Road
Prestwich
M25 0DZ

Drg

Existing Floor and Roof Plans

Drawn

F.Cadell

Date

May 2026

Scale

As Shown

Job No.

D26.04.19

Drg No.

P01

Gamble King and Noone Ltd

Consulting Structural Engineers & Building Surveyors.

5 Queen Street
Oldham
OL1 1RD
Tel: 0161 652 1183
Mobile: 07756 902 604
07725 145 369

