




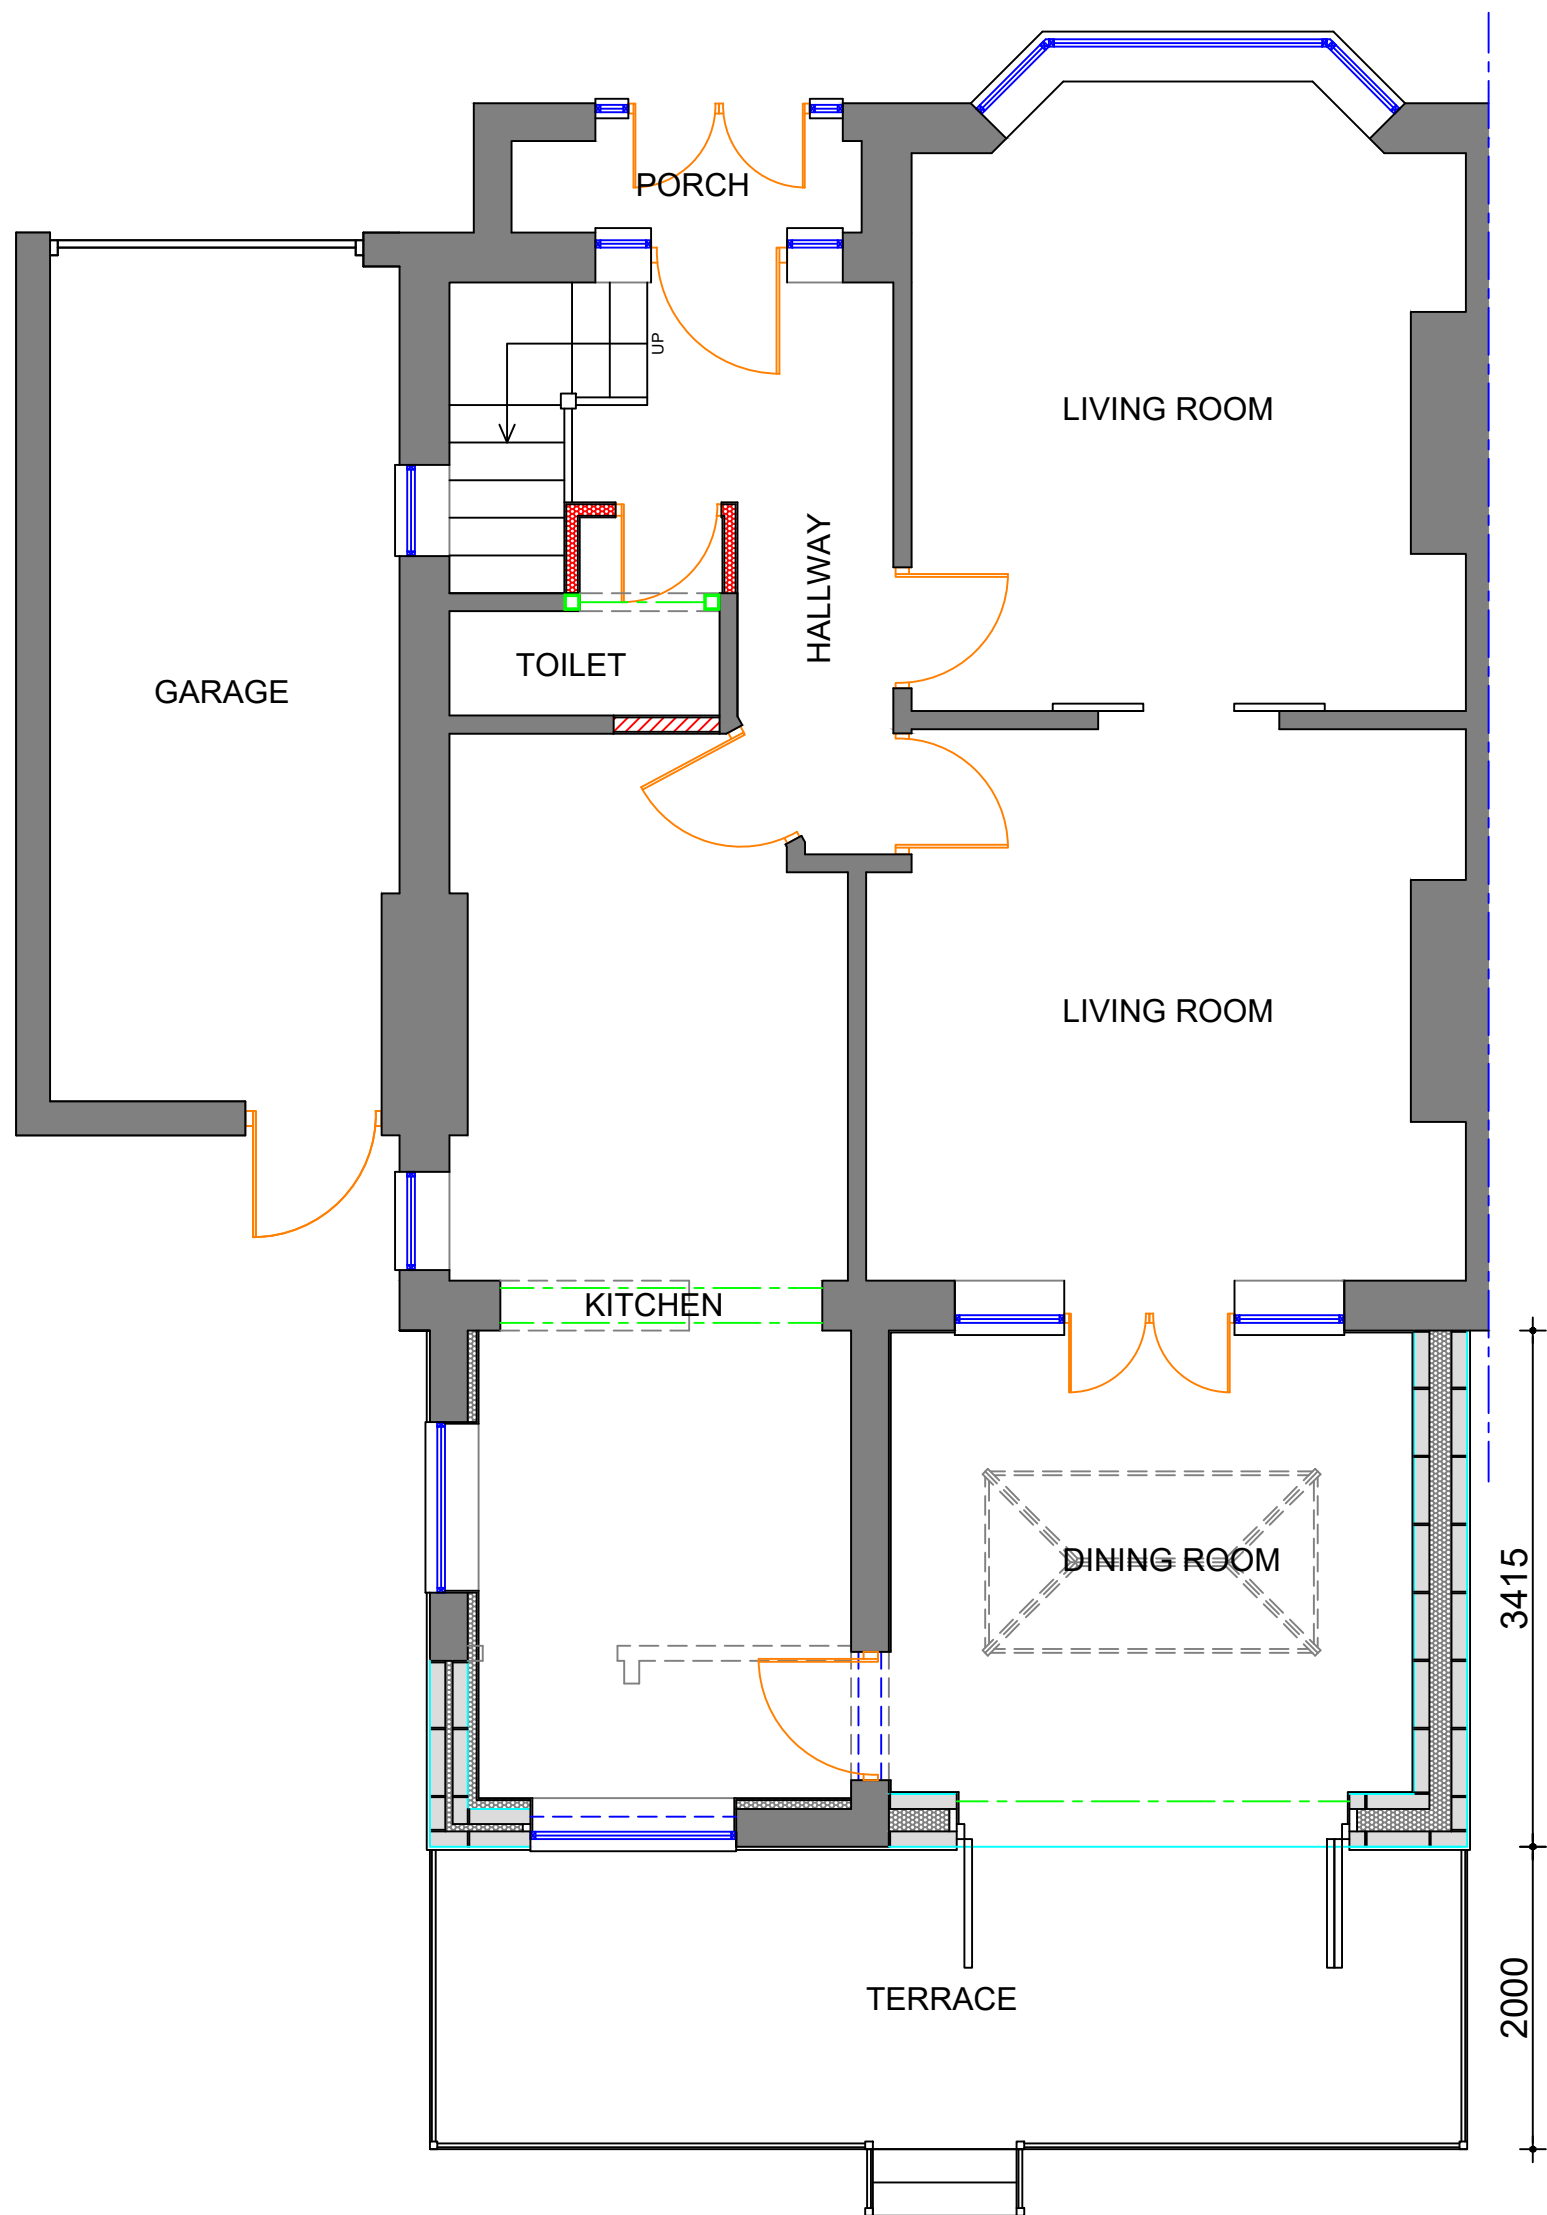

Proposed Ground Floor Plan (1:50)

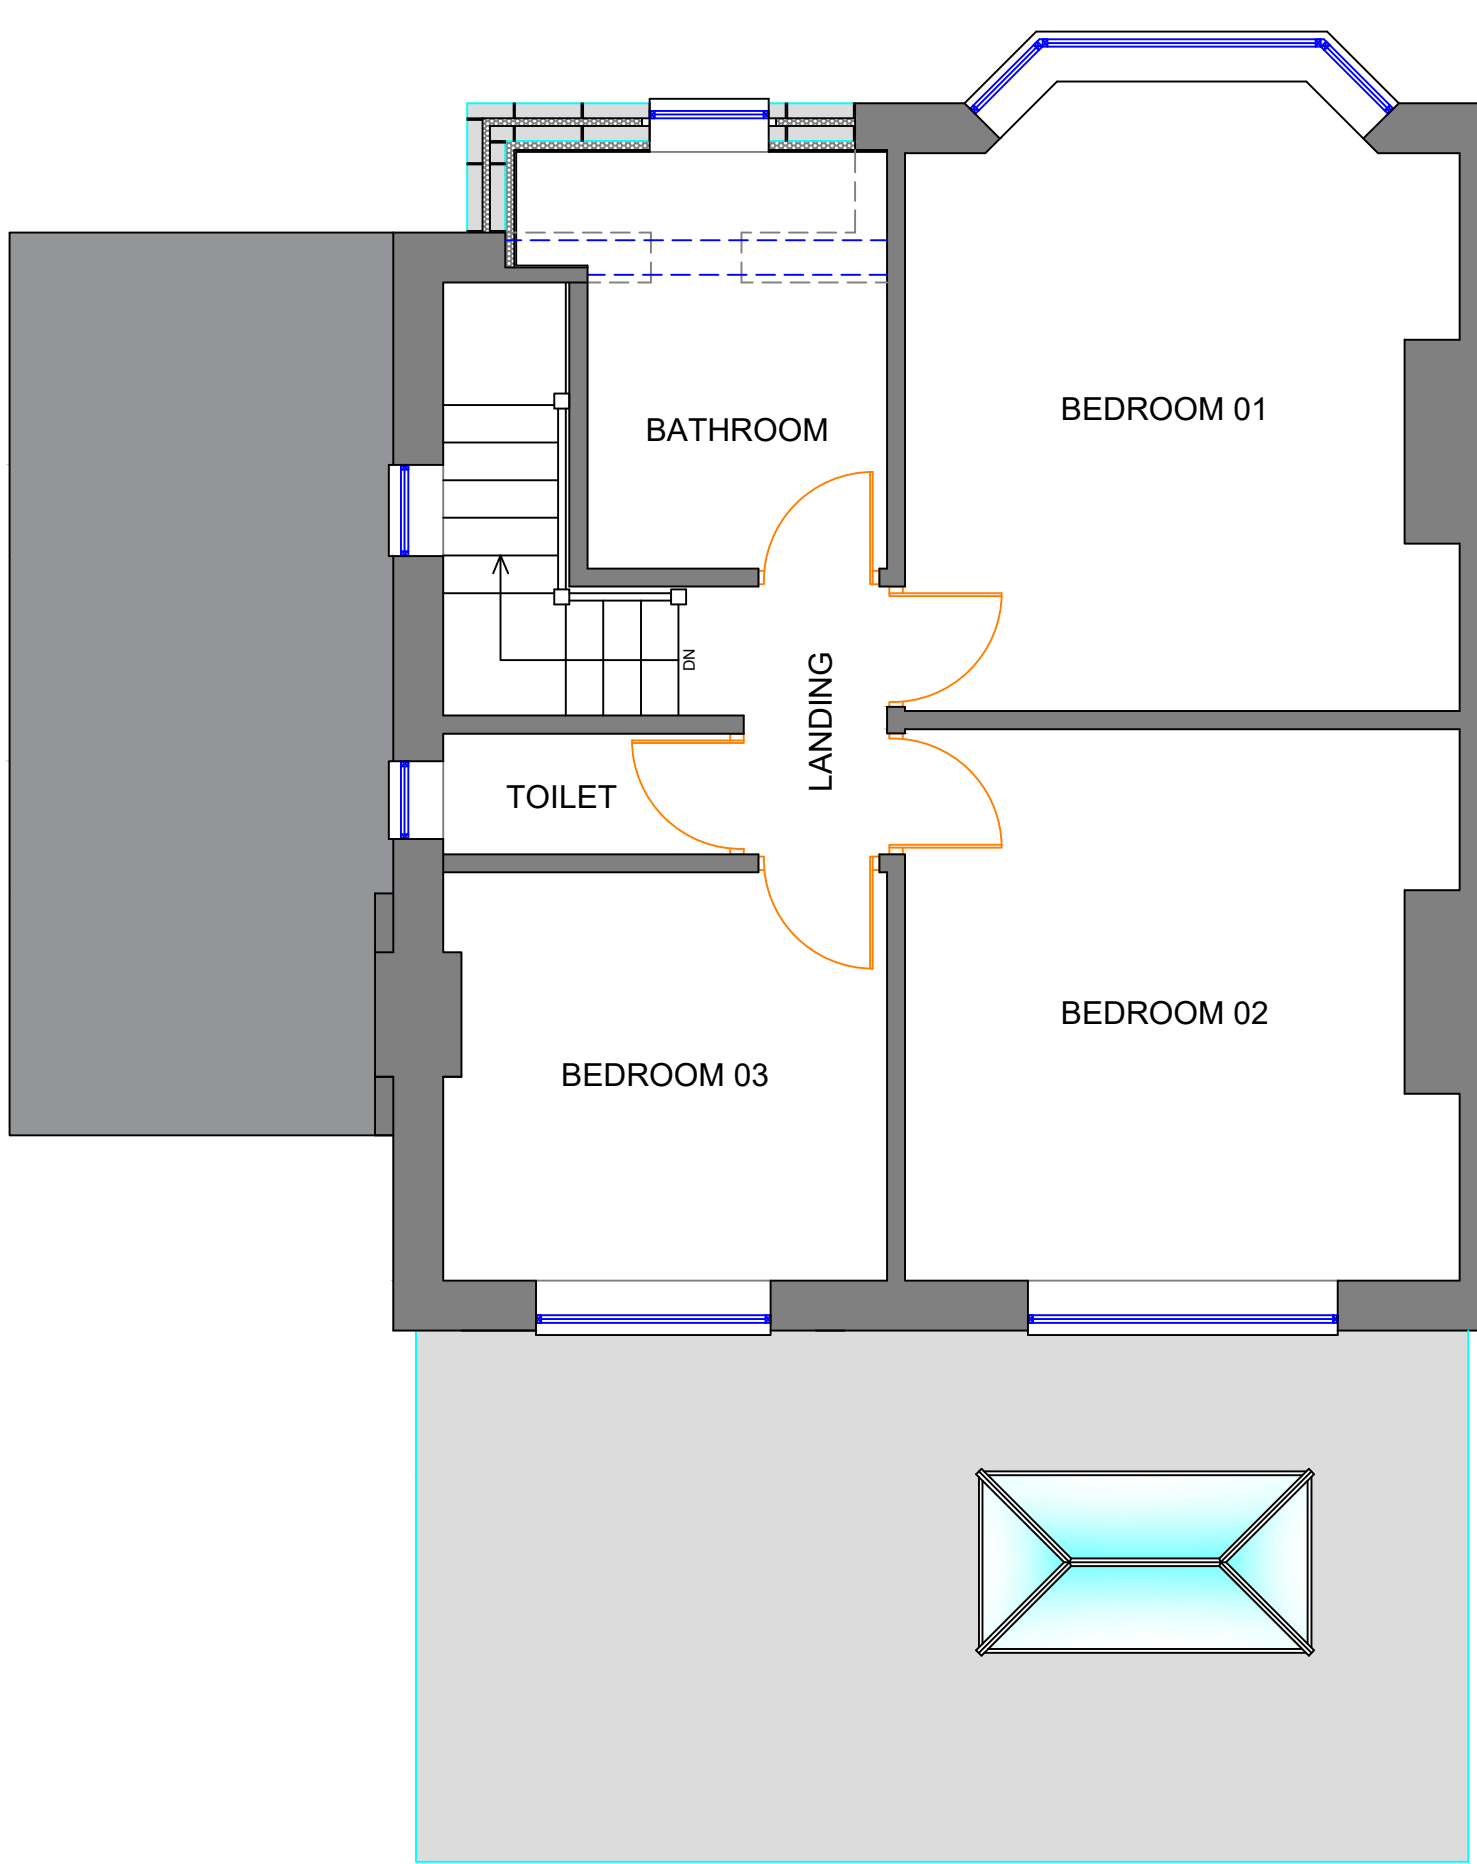

Proposed First Floor Plan (1:50)

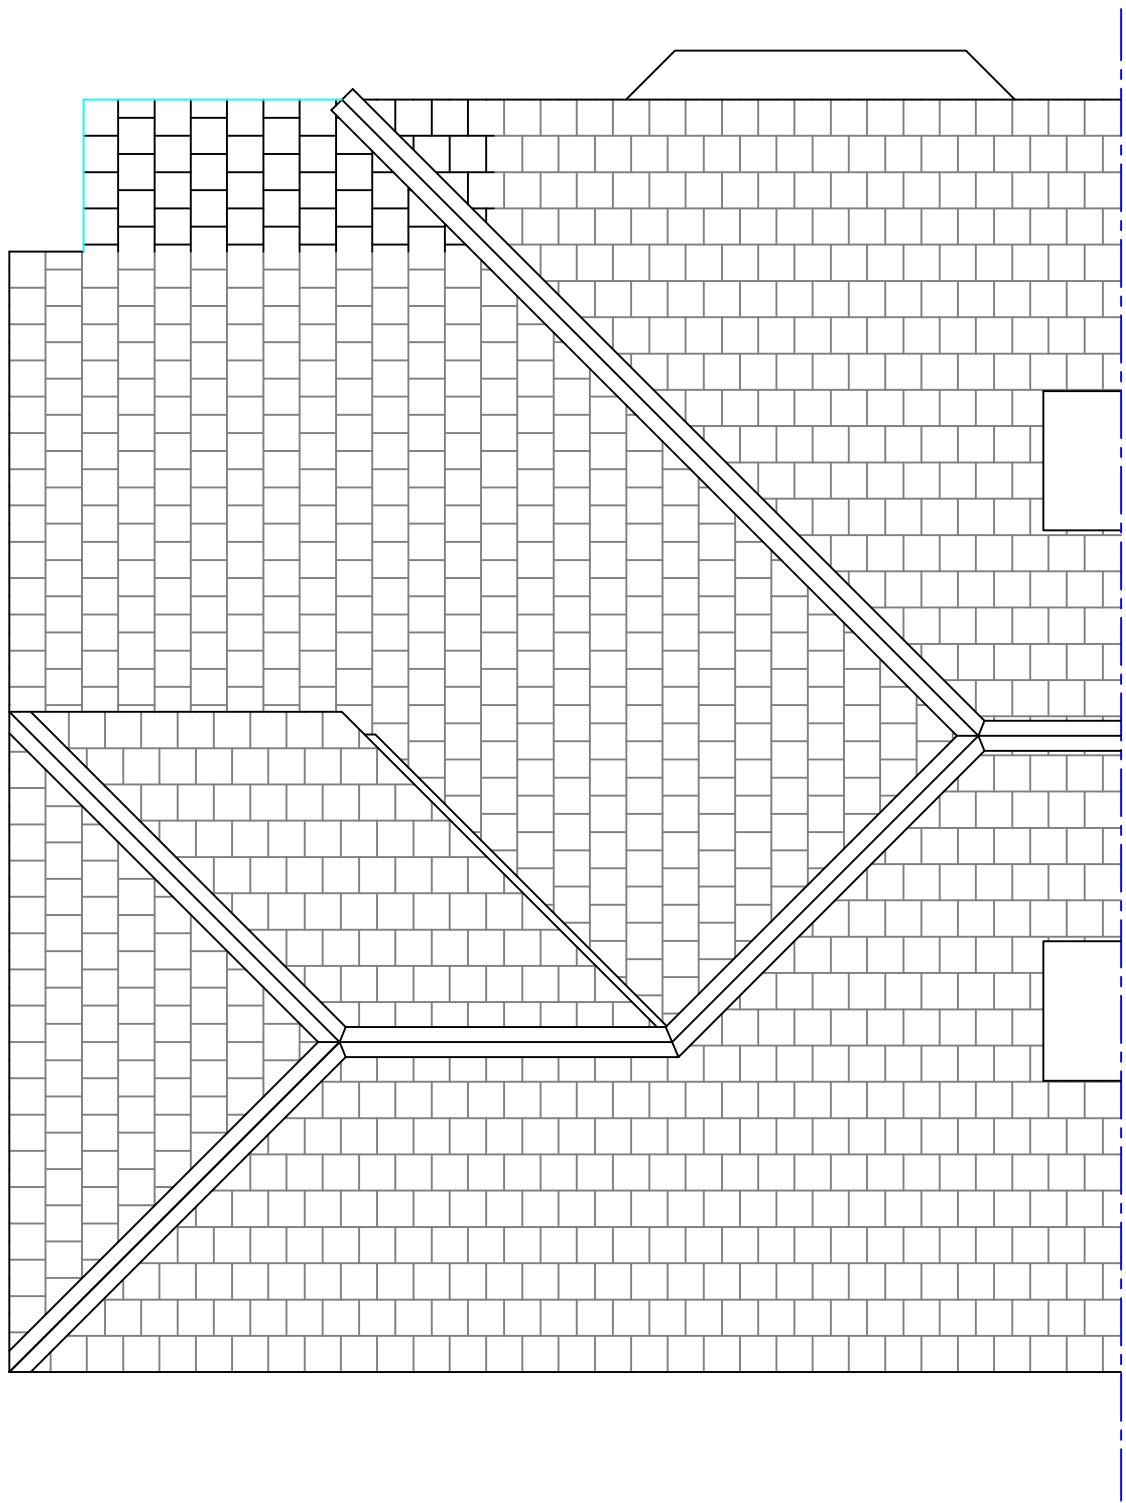

Proposed Roof Plan (1:50)

GENERAL NOTES

1. All dimensions are in millimetres unless otherwise noted.

2.This drawing is not to be copied or disclosed by or forwarded on to any unauthorised persons without prior written consent of Gamble King and Noone Limited.

3. Do not scale from this drawing and is only to be used for Local Authority Approval purposes only.

REFERENCE

EXISTING FACING BRICK

EXISTING CONCRETE ROOF TILES

EXISTING FLAT ROOF

EXISTING WHITE RENDER

REFERENCE

NEW FACING BRICK TO MATCH EXISTING

NEW FLAT CONCRETE ROOF TILES

OFF WHITE RENDER

NEW OFF WHITE HORIZONTAL CLADDING

NEW GRP FIRESTONE RUBBER ROOF

B	Altered position of steps and removal of outer skin in the bathroom	F. Cadell	June. 2026
REV.	DESCRIPTION	BY	DATE
A	Widening of proposed terrace	F. Cadell	May. 2026
REV.	DESCRIPTION	BY	DATE

Client

Anna Osadcow

Job

17 Windsor Road
Prestwich
M25 0DZ

Drg

Proposed Floor and Roof Plans

Drawn	Date	Scale
F.Cadell	May. 2026	As Shown
Job No.	Drg No.	
D26.04.19	P02B	

Gamble King and Noone Ltd

Consulting Structural Engineers & Building Surveyors.

5 Queen Street
Oldham
OL1 1RD
Tel: 0161 652 1183
Mobile: 07756 902 604
07725 145 369