



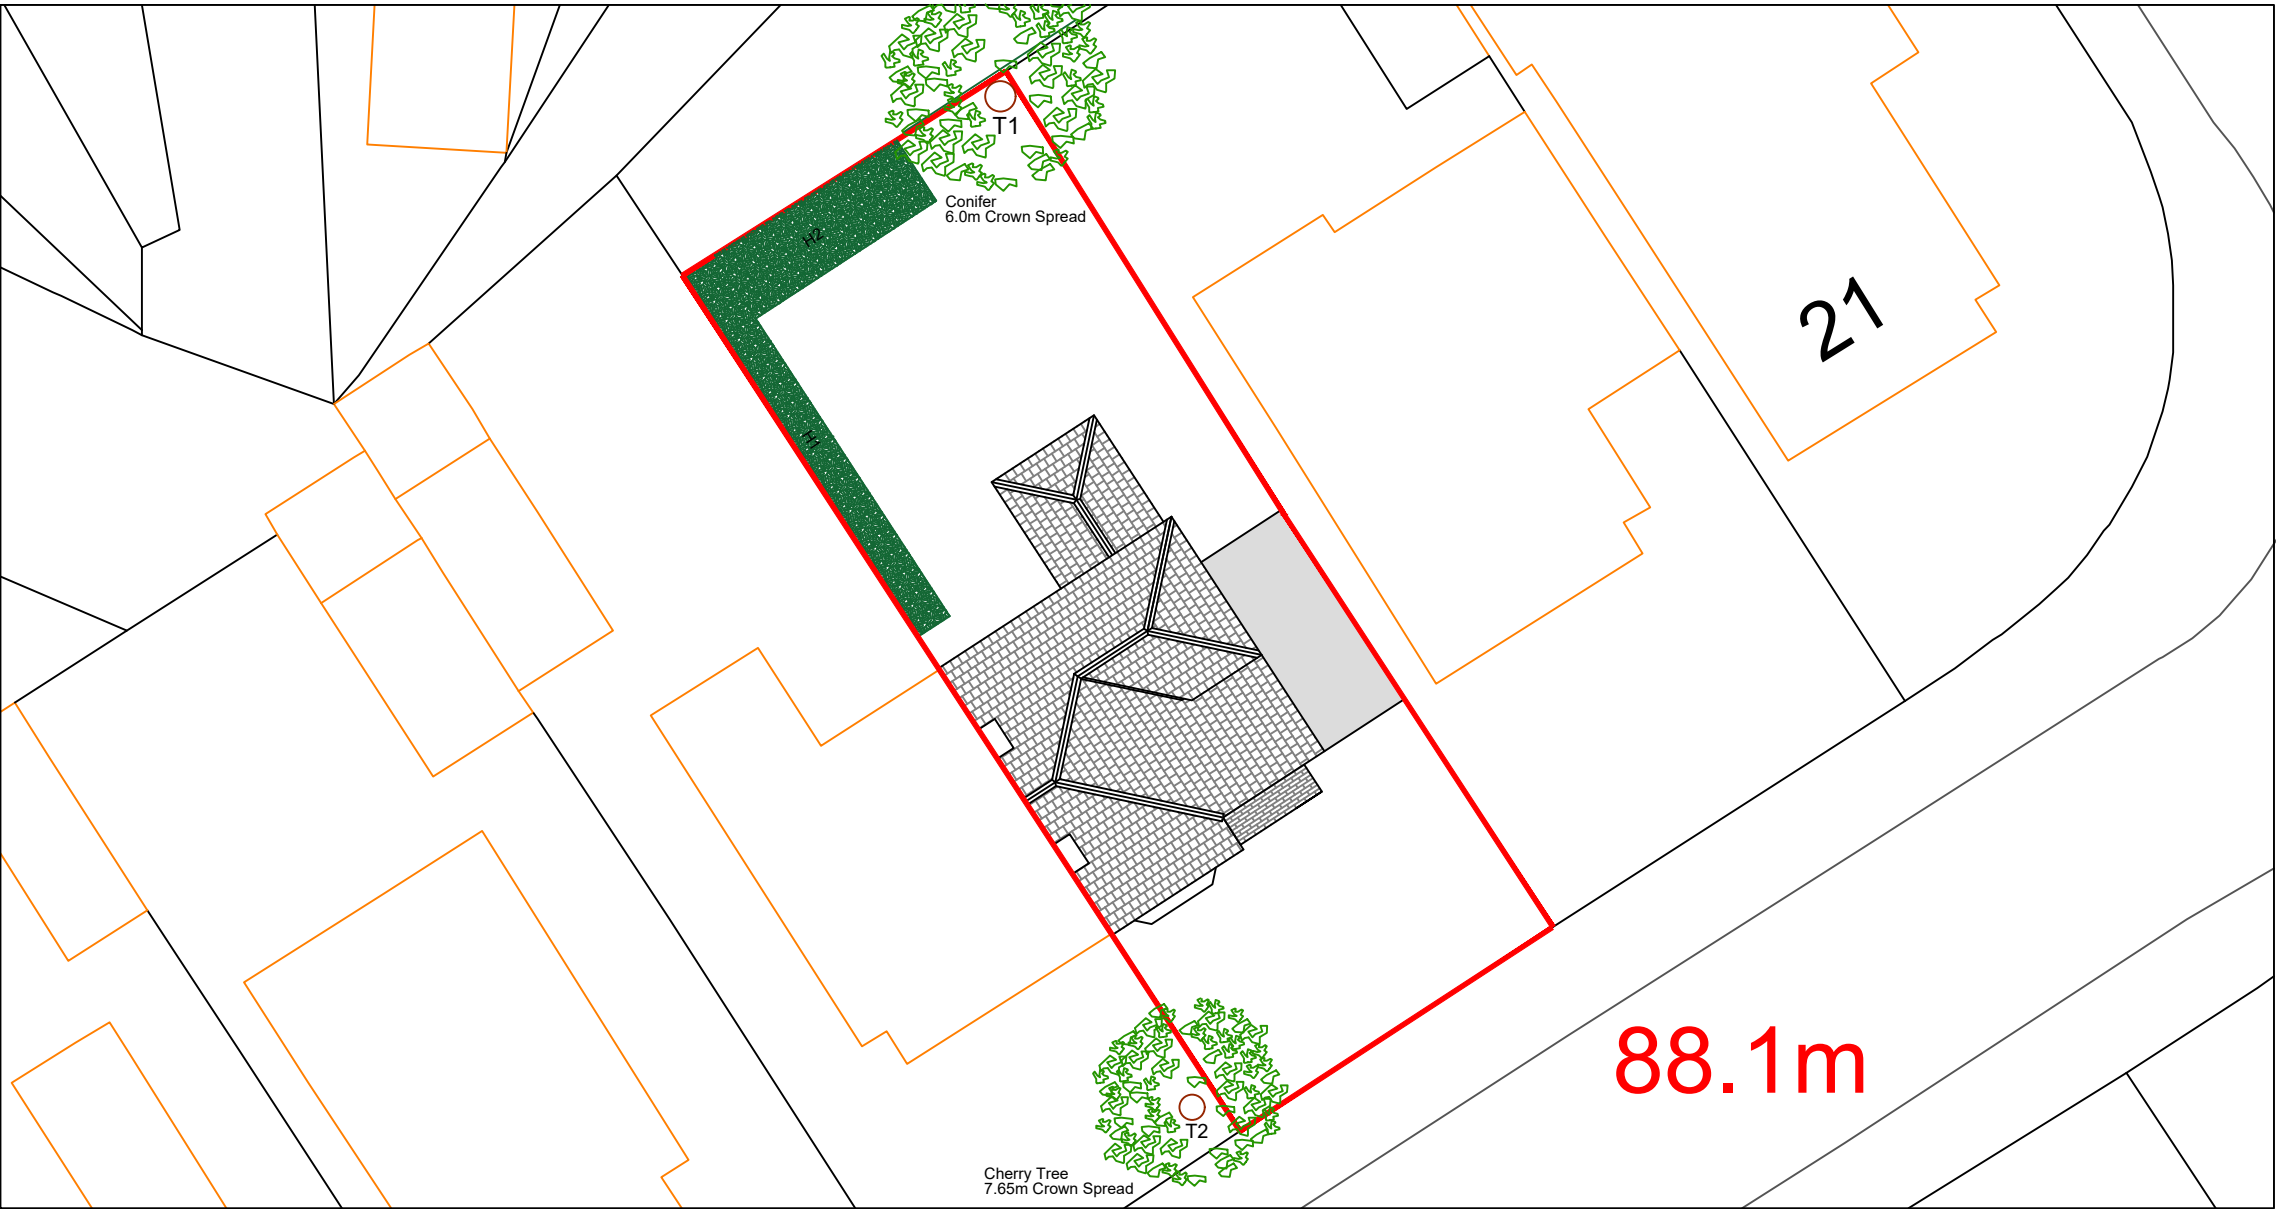

Existing Site Plan (1:200)

0 10 20 30 40




SCALE BAR 1:200

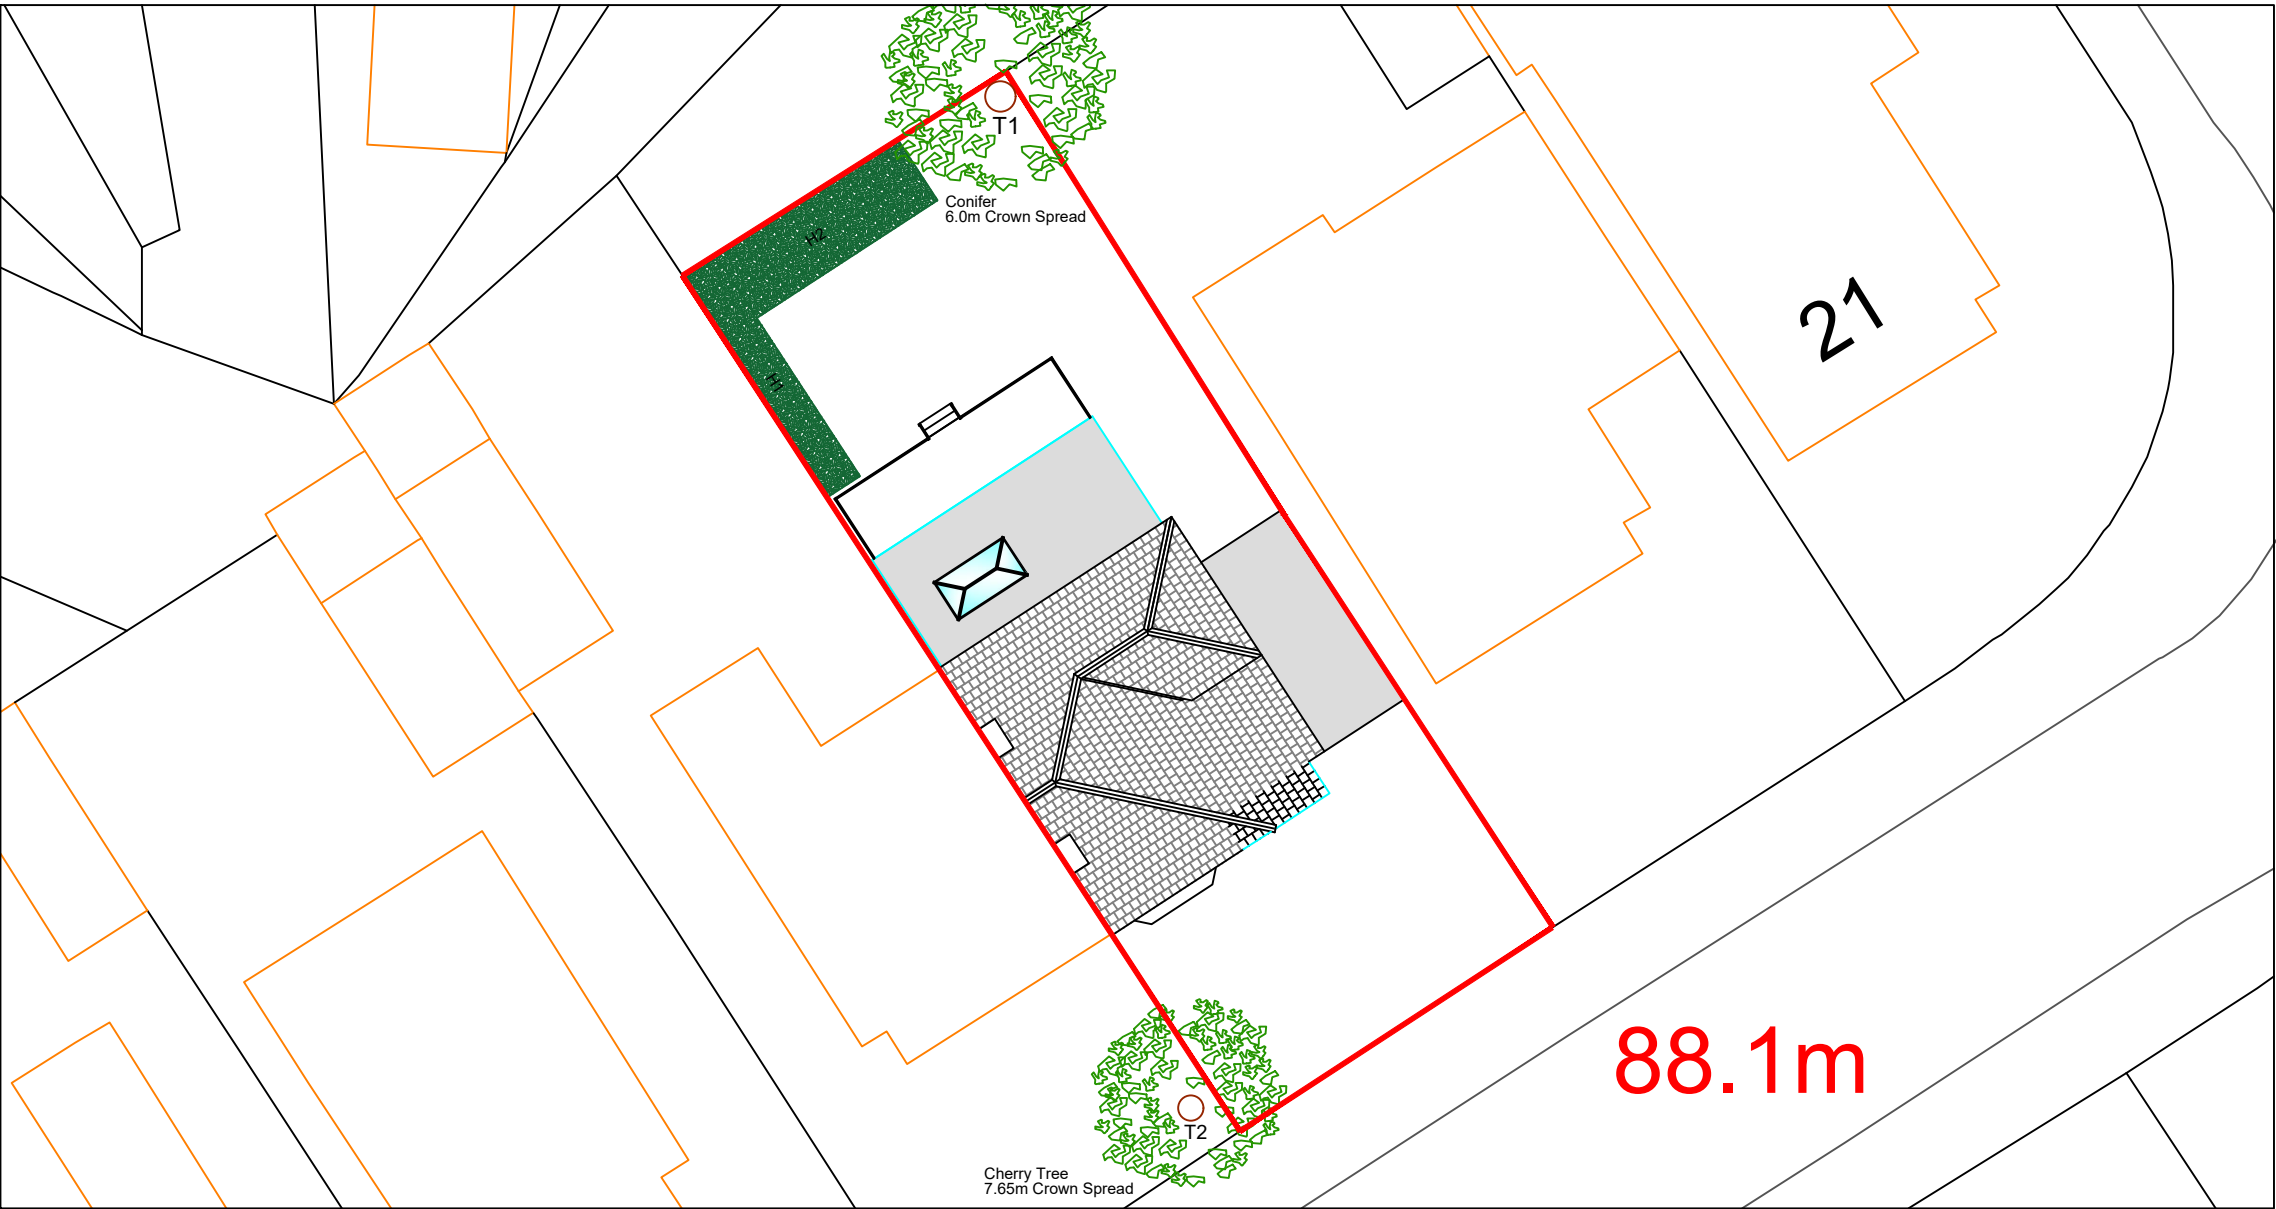

Proposed Site Plan (1:200)

0 10 20 30 40

SCALE BAR 1:200

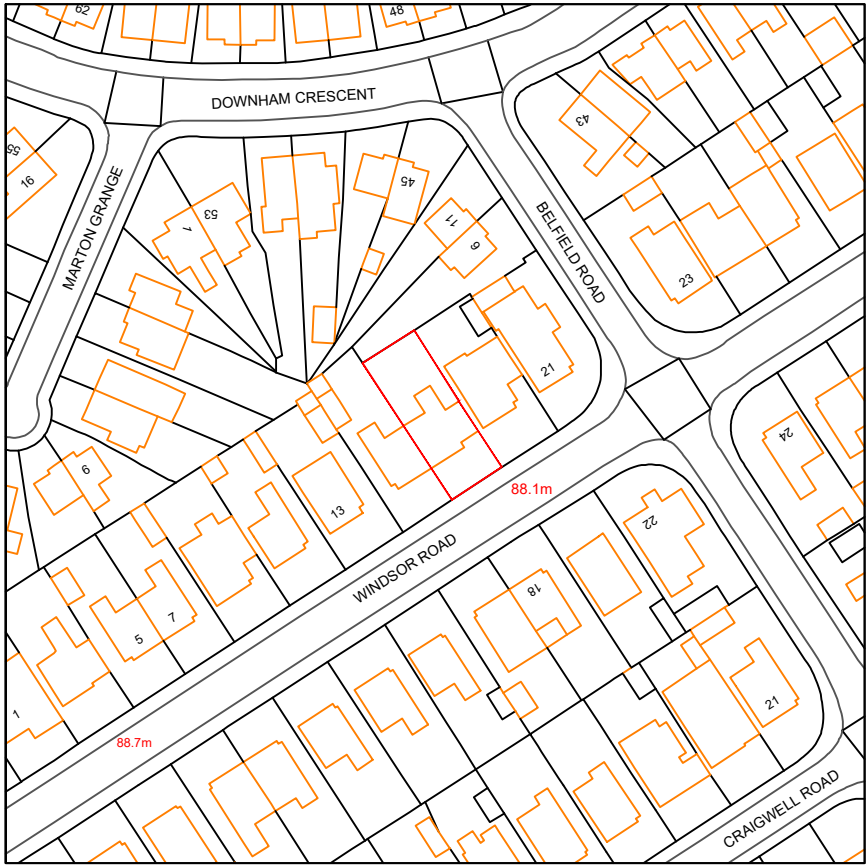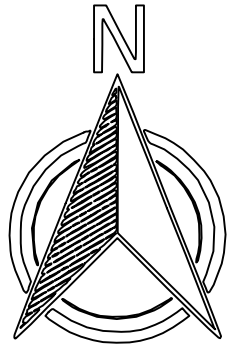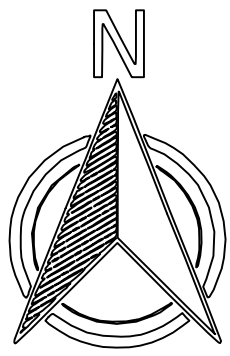

Location Plan (1:1250)

0 25 50 100 200

SCALE BAR 1:1250



- GENERAL NOTES**
1. All dimensions are in millimetres unless otherwise noted.
 2. This drawing is not to be copied or disclosed by or forwarded on to any unauthorised persons without prior written consent of Gamble King and Noone Limited.
 3. Do not scale from this drawing and is only to be used for Local Authority Approval purposes only.

B	Altered position of steps	F. Cadell	June. 2026
REV.	DESCRIPTION	BY	DATE
A	Widening of proposed terrace	F. Cadell	May. 2026
REV.	DESCRIPTION	BY	DATE

Client

Anna Osadcow

Job

17 Windsor Road
Prestwich
M25 0DZ

Drg

Site and Location Plans

Drawn	Date	Scale
F. Cadell	May. 2026	As Shown
Job No.	Drg No.	
D26.04.19	P05B	

Gamble King and Noone Ltd

Consulting Structural Engineers & Building Surveyors.

5 Queen Street
Oldham
OL1 1RD
Tel: 0161 652 1183
Mobile: 07756 902 604
07725 145 369