



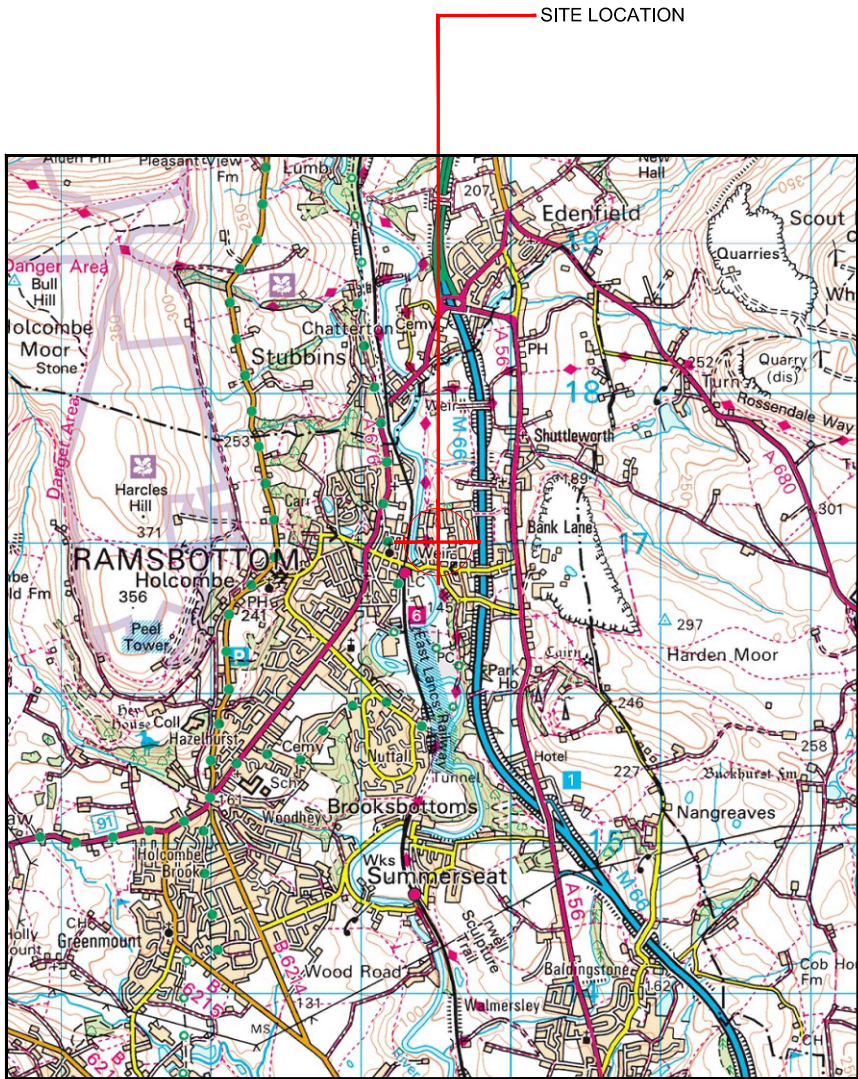

Reproduced by permission of Ordnance Survey on behalf of the Controller of Her Majesty's Stationery Office All rights reserved. © Crown Copyright licence no. 100022432

SITE AREA PLAN

Scale 1:50,000

 

SITE PHOTOGRAPH




Reproduced by permission of Ordnance Survey on behalf of the Controller of Her Majesty's Stationery Office All rights reserved. © Crown Copyright licence no. 100022432

NGR E: 379559 N: 417025

SITE LOCATION PLAN

Scale 1:1250

 

GOOGLE MAPS QR CODE

GOOGLE MAP - Hyperlink to map of the site

GOOGLE STREETVIEW - Hyperlink to streetview of the site

NOTES:

1. ALL DIMENSIONS IN MM UNLESS OTHERWISE NOTED.

From M66 junction 1 take the A56 North towards Ramsbottom. Just before the 'Eagle & Child' Inn turn left onto Peel Brow. Pass over the M66 and take the 4th right onto Fern Street. Site entrance is on the left hand side just after the allotments.

Site Provider's Property Boundary:



Access Route To Site:



Access Route:



|           |                  |                                 |                   |        |
|-----------|------------------|---------------------------------|-------------------|--------|
| Master:   | MBNL / EE / H3G: | Project:                        | Purpose of Issue: | Issue: |
| M001      | MBNL             | NTQ                             | Planning          | A      |
| Date:     | 18/09/20         | Revision / Upgrade Description: |                   |        |
| Drawn:    | J. BOOTE         | First Issue                     |                   |        |
| Checked:  | J. STOCKDALE     |                                 |                   |        |
| Approved: | J. STOCKDALE     |                                 |                   |        |



Hutchison 3G UK Limited  
Star House, 20 Grenfell Road  
Macclesfield, SL9 1EH  
Tel: 01628 765 000  
Fax: 01628 765 001



Hatfield Business Park  
Hatfield  
Hertfordshire  
AL10 9BW  
Tel: 01707 315000  
Fax: 01707 319001



Mobile Broadband Network Limited  
Sixth Floor, Thames Tower, Station Road, Reading, RG1 1LX

Design Consultant & Principal Contractor:



WHP Telecoms

Unit 1 Maple Park,  
Low Fields Avenue, Leeds  
LS12 6HH

Tel: 01133023550  
e-mail: info@whptelecoms.com

|                           |                                                                                   |              |        |
|---------------------------|-----------------------------------------------------------------------------------|--------------|--------|
| Site Name:                | PEEL BROW                                                                         |              |        |
| Site ID:                  | 1621120                                                                           |              |        |
| Address:                  | PEEL BROW,<br>FERN STREET,<br>RAMSBOTTOM, BURY,<br>GREATER MANCHESTER,<br>BL0 0AL |              |        |
| Title:                    | 002 SITE LOCATION PLAN                                                            |              |        |
| Project:                  | NTQ                                                                               |              |        |
| Purpose of Issue:         | GENERAL ARRANGEMENT                                                               |              |        |
| EE Cell ID:               | MBNL Cell ID:                                                                     | 3UK Cell ID: |        |
| 79872                     | BRY089                                                                            | -            |        |
| Master Drawing No:        |                                                                                   |              | Issue: |
| 1621120_BRY089_79872_M001 |                                                                                   |              | A      |

| Asset Reference | Asset Description: | Asset Status: | Antenna / Dish / MHA / RRU / Equipment Access Description: | Asset Reference | Asset Description: | Asset Status: | Antenna / Dish / MHA / RRU / Equipment Access Description: |
|-----------------|--------------------|---------------|------------------------------------------------------------|-----------------|--------------------|---------------|------------------------------------------------------------|
| A1-A2           | Antenna            | Proposed      | Rigger access only                                         | RA1-2           | RRU                | Proposed      | Rigger access only                                         |
| B1-B2           | Antenna            | Proposed      | Rigger access only                                         | RB1-2           | RRU                | Proposed      | Rigger access only                                         |
| C1-C2           | Antenna            | Proposed      | Rigger access only                                         | RC1-2           | RRU                | Proposed      | Rigger access only                                         |
| CAB1-6          | Cabinet            | Proposed      | Unrestricted access                                        | AMPA1-6         | MHA                | Proposed      | Rigger access only                                         |
| TD1             | Dish               | Proposed      | Rigger access only                                         | AMPB1-6         | MHA                | Proposed      | Rigger access only                                         |
| TD2             | Dish               | Proposed      | Rigger access only                                         | AMPC1-6         | MHA                | Proposed      | Rigger access only                                         |
| TD3             | Dish               | Proposed      | Rigger access only                                         | BT1-6           | BOB Top            | Proposed      | Rigger access only                                         |
| TD4             | Dish               | Proposed      | Rigger access only                                         | BB1-6           | BOB Bottom         | Proposed      | Unrestricted access                                        |
|                 |                    |               |                                                            | AR1-12          | Active Router      | Proposed      | Rigger access only                                         |
|                 |                    |               |                                                            | PR1-18          | Passive Router     | Proposed      | Unrestricted access                                        |
|                 |                    |               |                                                            | RRU BTM 1-24    | RRU Ground Level   | Proposed      | Unrestricted access                                        |

NOTES:  
1. ALL DIMENSIONS IN MM UNLESS OTHERWISE NOTED.

SHARED CONFIGURATION SITE

RF CONFIG

H4b\*

|           |                  |                                 |                   |        |
|-----------|------------------|---------------------------------|-------------------|--------|
| Master:   | MBNL / EE / H3G: | Project:                        | Purpose of Issue: | Issue: |
| M001      | MBNL             | NTQ                             | Planning          | A      |
| Date:     | 18/09/20         | Revision / Upgrade Description: |                   |        |
| Drawn:    | J. BOOTE         | First Issue                     |                   |        |
| Checked:  | J. STOCKDALE     |                                 |                   |        |
| Approved: | J. STOCKDALE     |                                 |                   |        |



Hutchison 3G UK Limited  
Star House, 20 Grenfell Road  
Mordenhead, SLS 1EH  
Tel: 01628 765 000  
Fax: 01628 765 001

H3G Base Station Information Line:  
0845 6043000  
Available: 9am-6pm Monday to Friday



Hatfield Business Park  
Hatfield  
Hertfordshire  
AL10 9BW  
Tel: 01707 315000  
Fax: 01707 319001



Mobile Broadband Network Limited  
Sixth Floor, Thames Tower, Station Road, Reading, RG1 1LX

Design Consultant & Principal Contractor:



WHP Telecoms  
Unit 1 Maple Park,  
Low Fields Avenue, Leeds  
LS12 6HH

Tel: 01133023550  
e-mail: info@whptelecoms.com

Site Name:  
PEEL BROW

Site ID:  
1621120

Address:  
PEEL BROW,  
FERN STREET,  
RAMSBOTTOM, BURY,  
GREATER MANCHESTER,  
BL0 0AL


Title:  
003 ACCESS PLAN

Project:  
NTQ

Purpose of Issue:  
GENERAL ARRANGEMENT


|             |               |              |
|-------------|---------------|--------------|
| EE Cell ID: | MBNL Cell ID: | 3UK Cell ID: |
| 79872       | BRY089        | -            |


|                           |        |
|---------------------------|--------|
| Master Drawing No:        | Issue: |
| 1621120_BRY089_79872_M001 | A      |

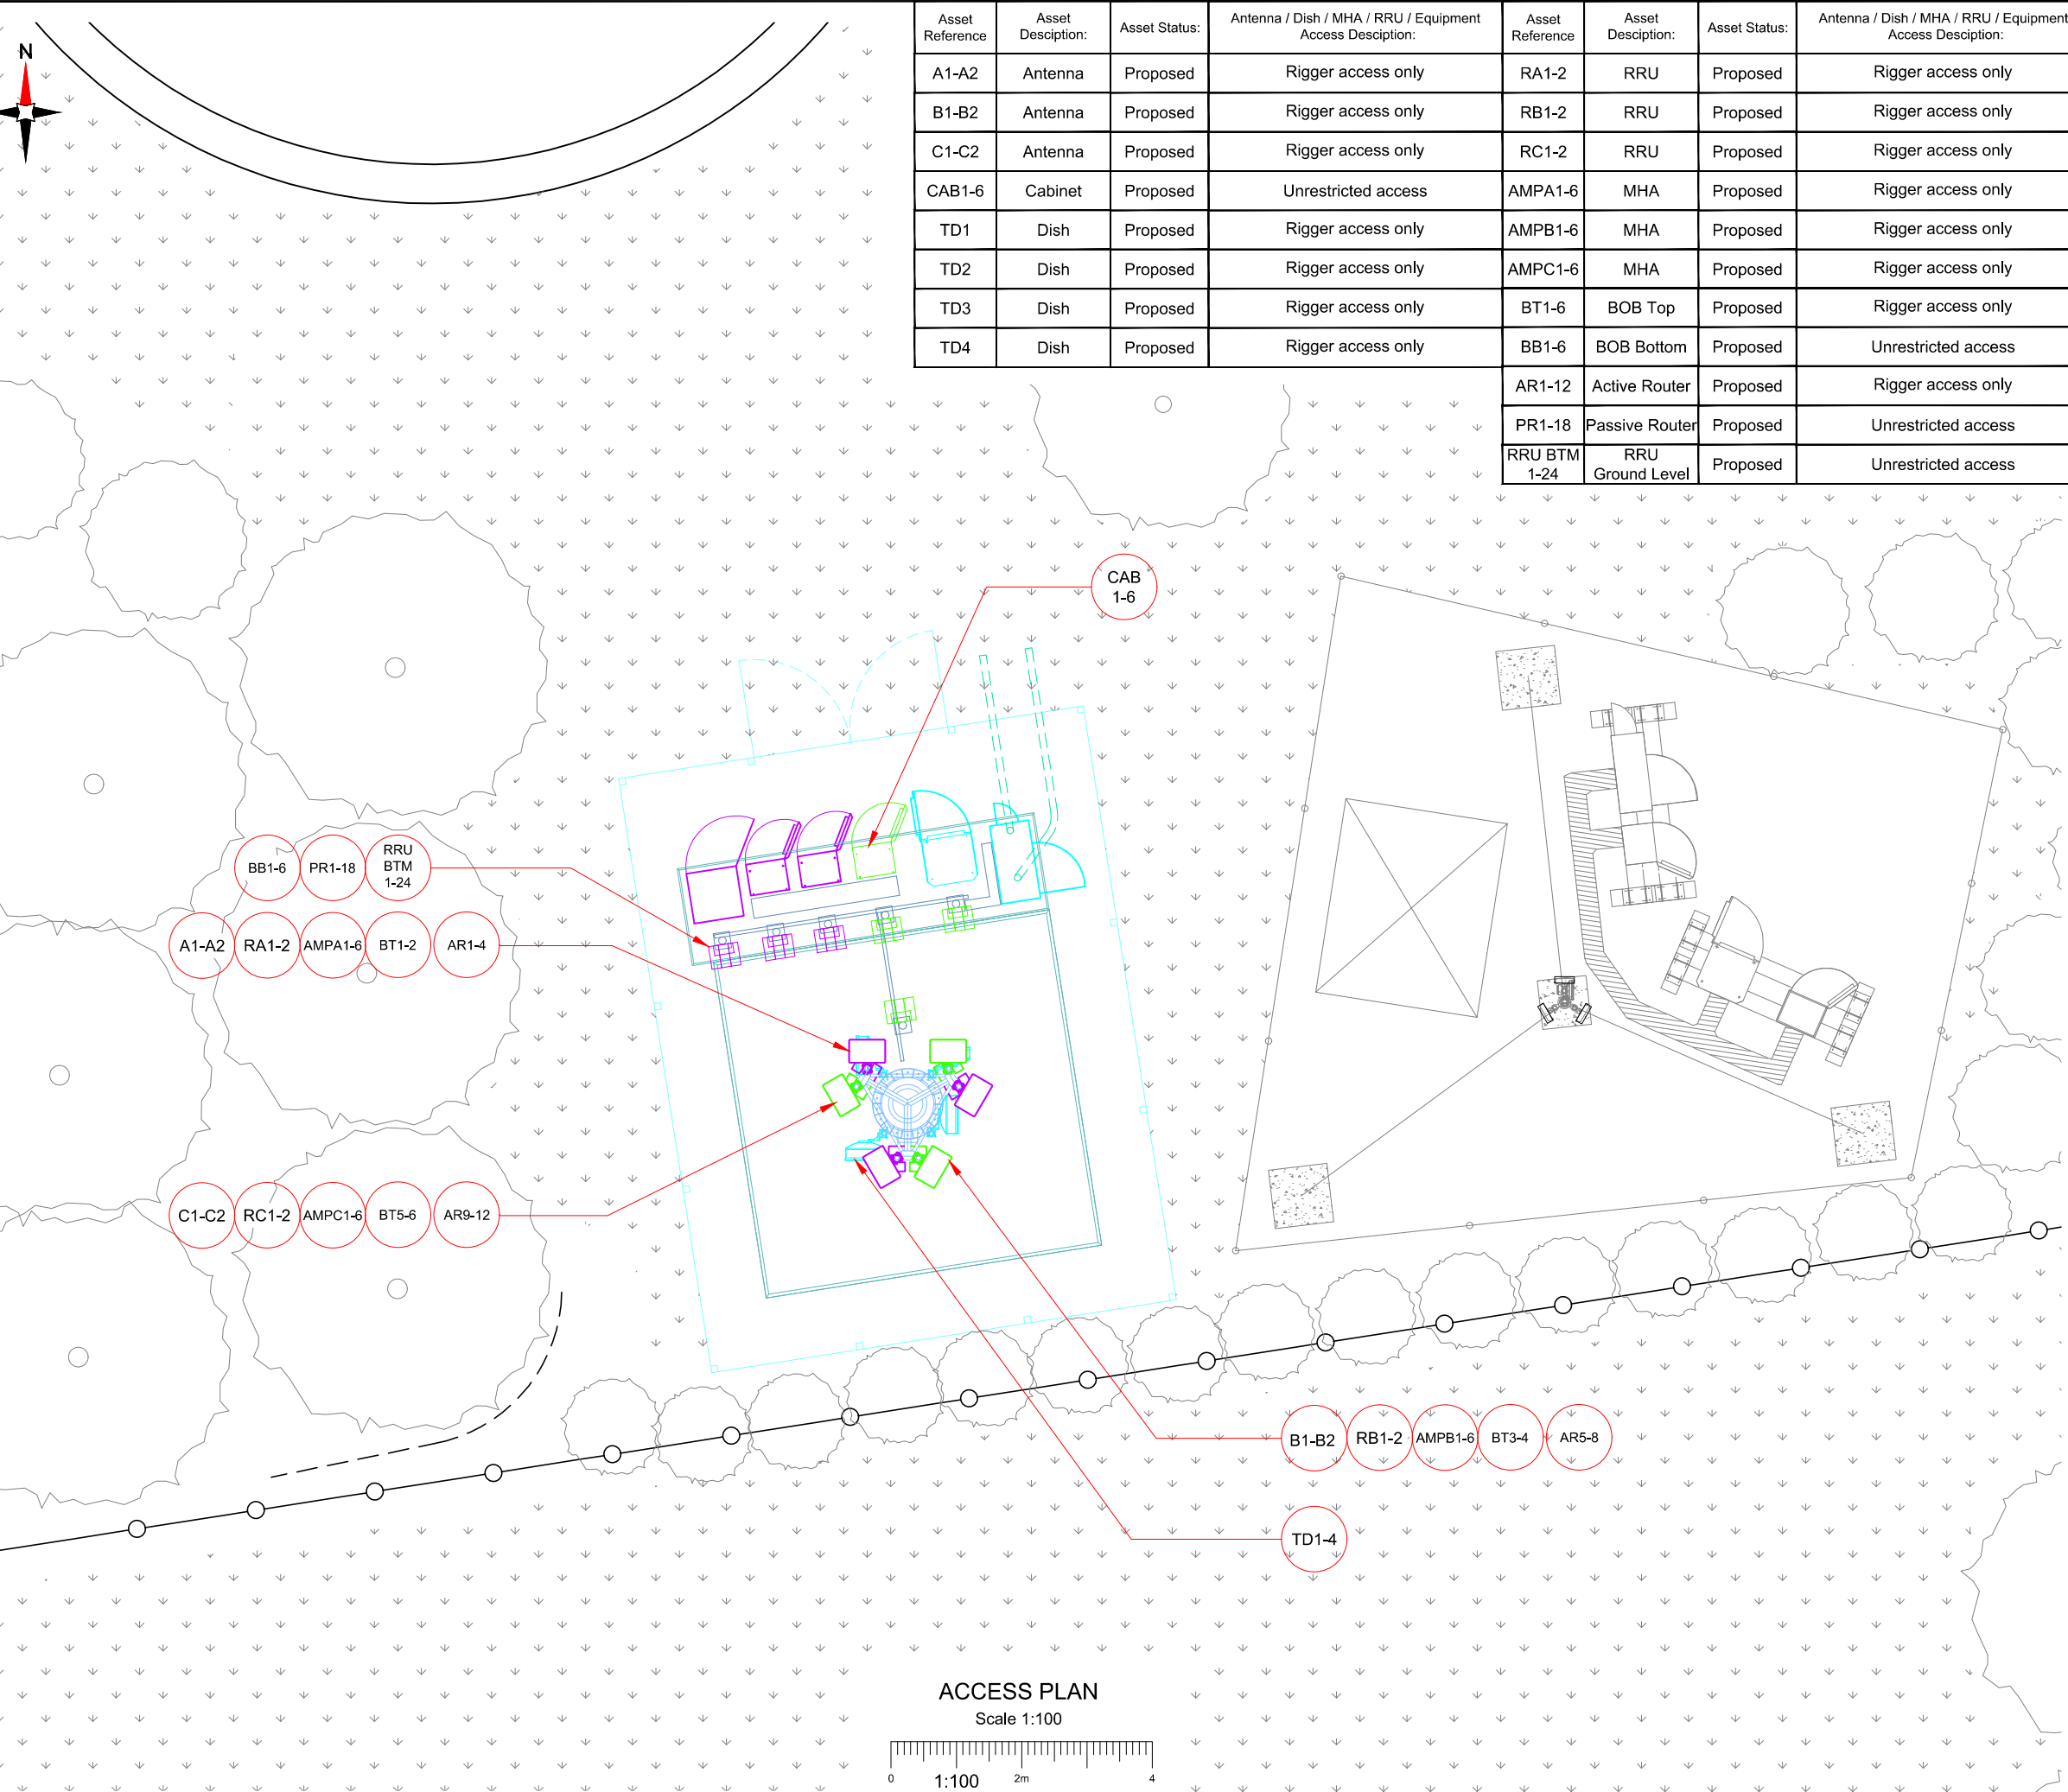

ACCESS PLAN

Scale 1:100

 

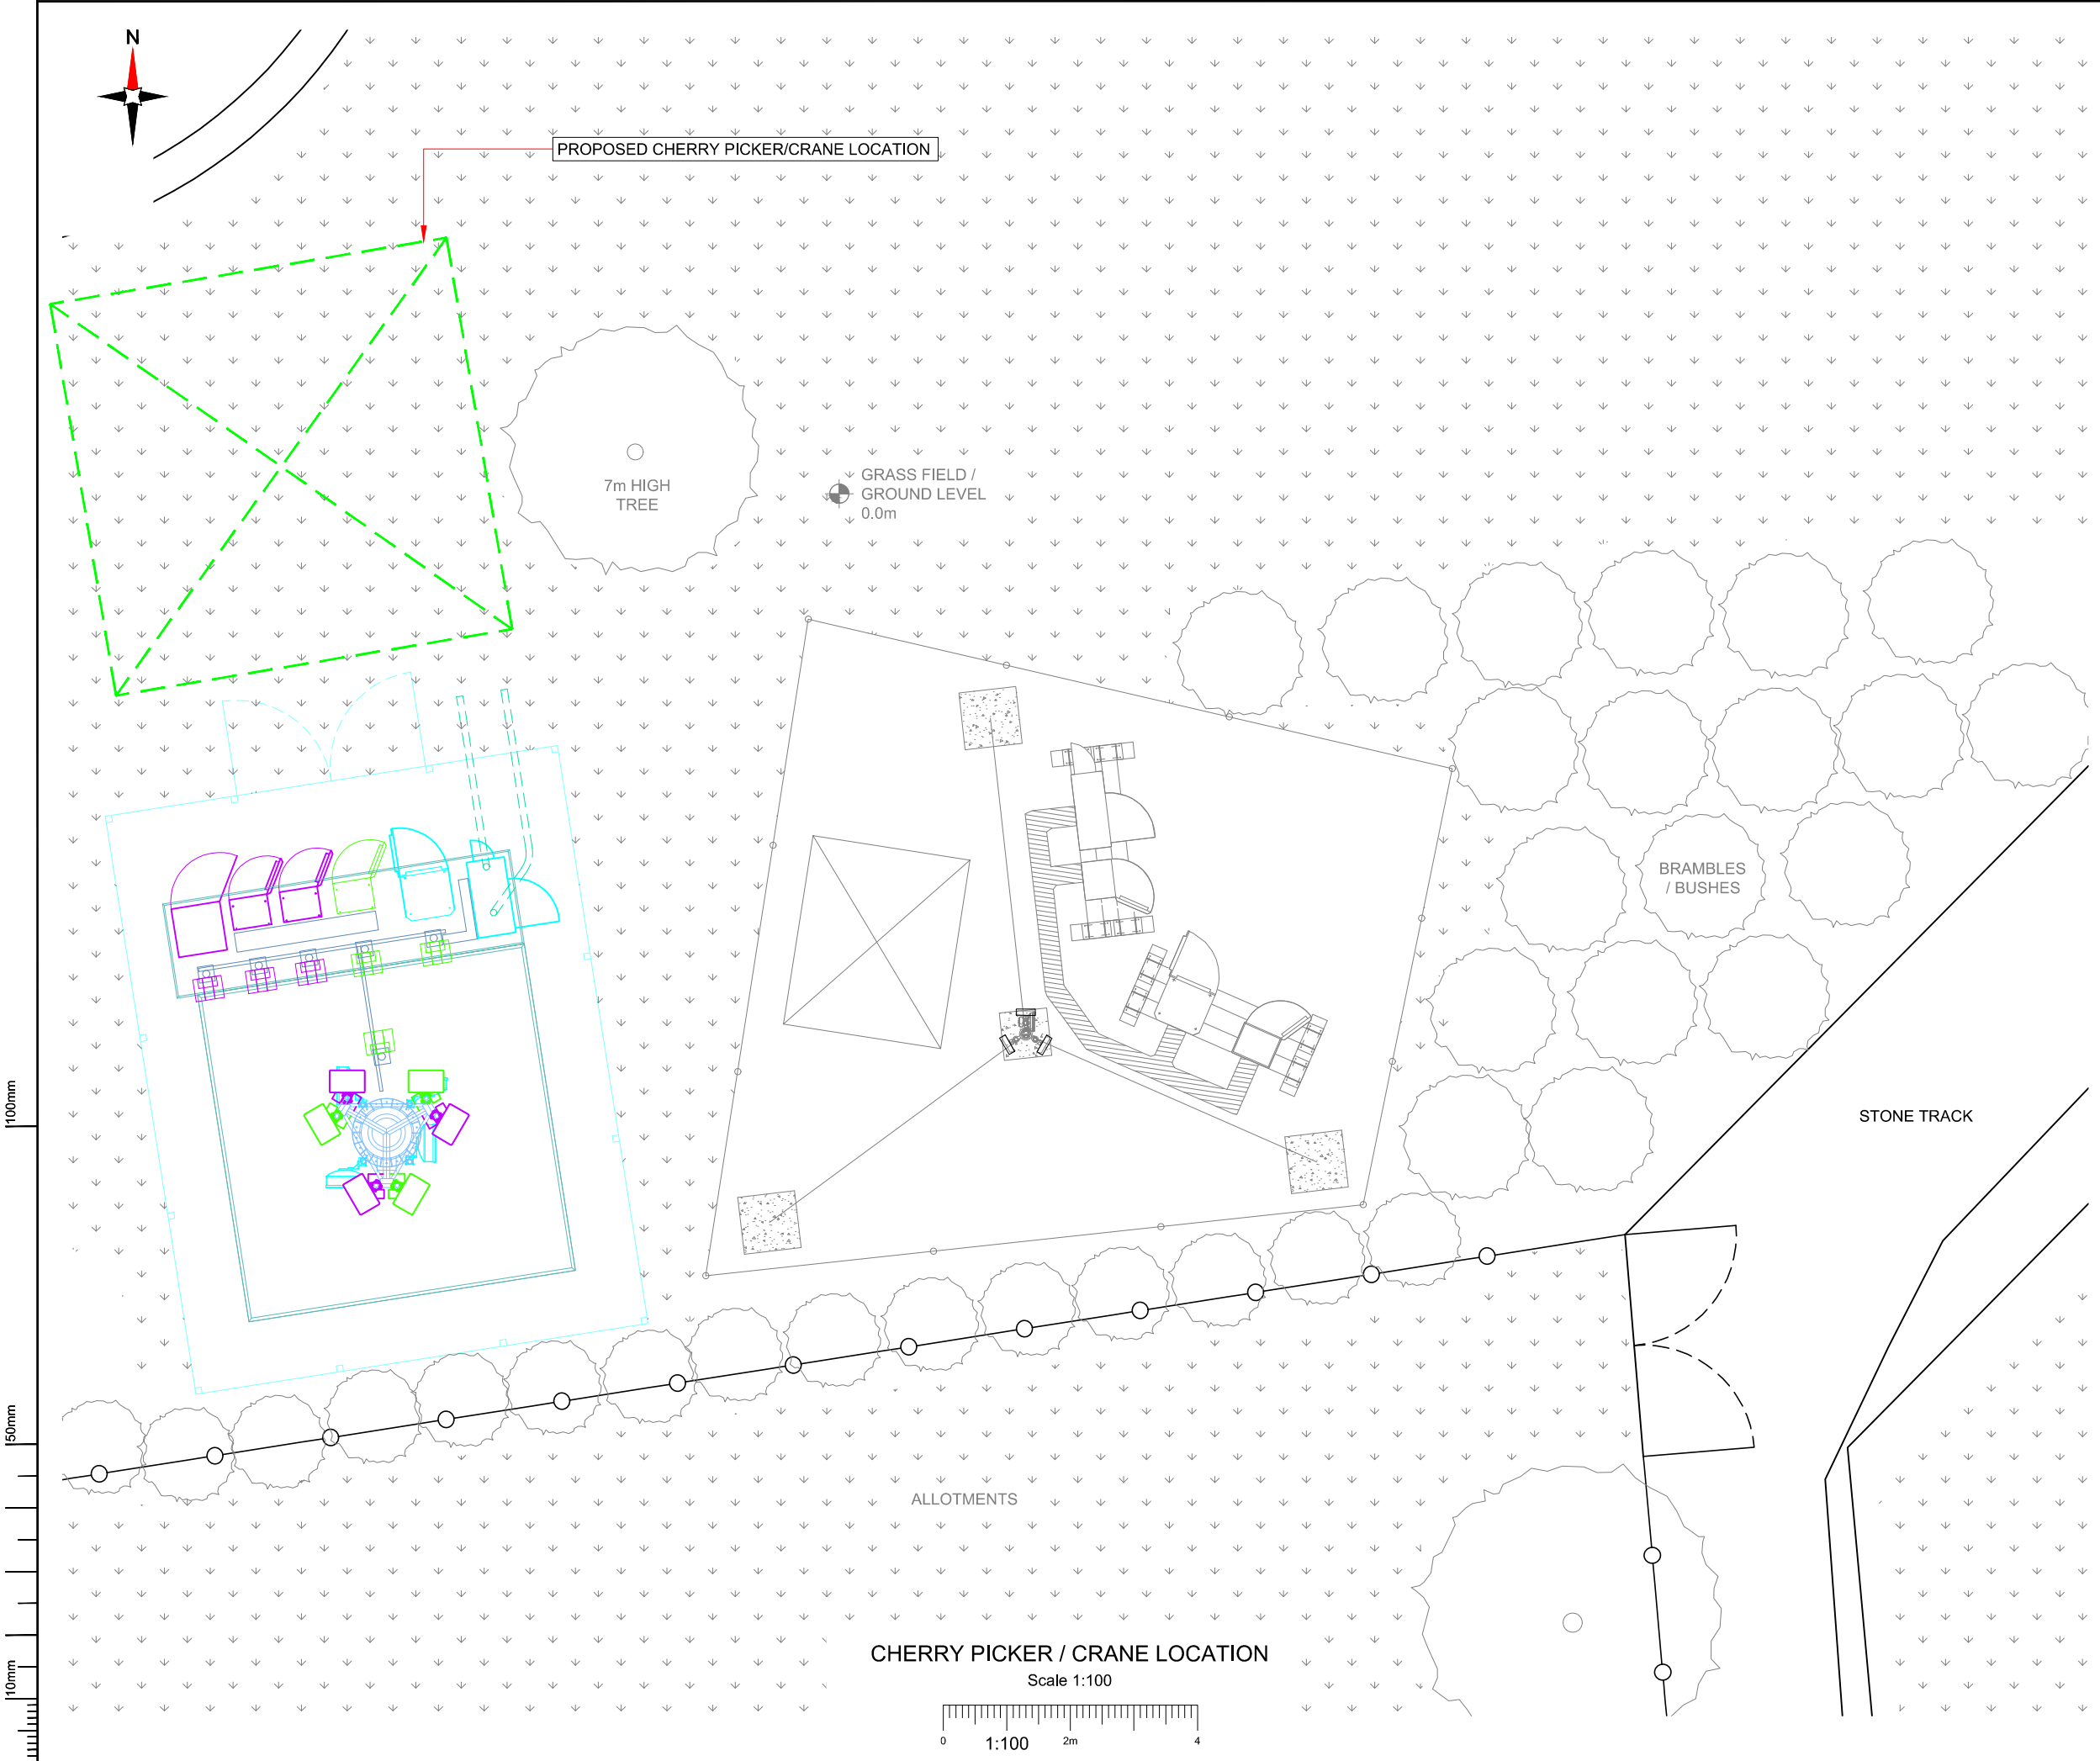

NOTES:  
  
1. ALL DIMENSIONS IN MM UNLESS OTHERWISE NOTED.  
  
PROPOSED CRANE OR CHERRY PICKER LOCATION:

|           |                  |                                 |                   |        |
|-----------|------------------|---------------------------------|-------------------|--------|
| Master:   | MBNL / EE / H3G: | Project:                        | Purpose of Issue: | Issue: |
| M001      | MBNL             | NTQ                             | Planning          | A      |
| Date:     | 18/09/20         | Revision / Upgrade Description: |                   |        |
| Drawn:    | J. BOOTE         | First Issue                     |                   |        |
| Checked:  | J. STOCKDALE     |                                 |                   |        |
| Approved: | J. STOCKDALE     |                                 |                   |        |

Hutchison 3G UK Limited  
Star House, 20 Grenfell Road  
Mordenhead, SLS 1EH  
Tel: 01628 765 000  
Fax: 01628 765 001  
  
H3G Base Station Information Line:  
0845 6043000  
Available: 9am-5pm Monday to Friday


Hatfield Business Park  
Hatfield  
Hertfordshire  
AL10 9BW  
  
Tel: 01707 315000  
Fax: 01707 319001

Mobile Broadband Network Limited  
Sixth Floor, Thames Tower, Station Road, Reading, RG1 1LX

Design Consultant & Principal Contractor:  

**WHP Telecoms**  
Unit 1 Maple Park,  
Low Fields Avenue, Leeds  
LS12 6HH  
  
Tel: 01133023550  
e-mail: info@whptelecoms.com

|                           |                                                                                   |              |   |
|---------------------------|-----------------------------------------------------------------------------------|--------------|---|
| Site Name:                | PEEL BROW                                                                         |              |   |
| Site ID:                  | 1621120                                                                           |              |   |
| Address:                  | PEEL BROW,<br>FERN STREET,<br>RAMSBOTTOM, BURY,<br>GREATER MANCHESTER,<br>BL0 0AL |              |   |
| Title:                    | 005 CHERRY PICKER & CRANE LOCATION                                                |              |   |
| Project:                  | NTQ                                                                               |              |   |
| Purpose of Issue:         | GENERAL ARRANGEMENT                                                               |              |   |
| EE Cell ID:               | MBNL Cell ID:                                                                     | 3UK Cell ID: |   |
| 79872                     | BRY089                                                                            | -            |   |
| Master Drawing No:        |                                                                                   |              |   |
| 1621120_BRY089_79872_M001 |                                                                                   |              |   |
| Issue:                    |                                                                                   |              | A |

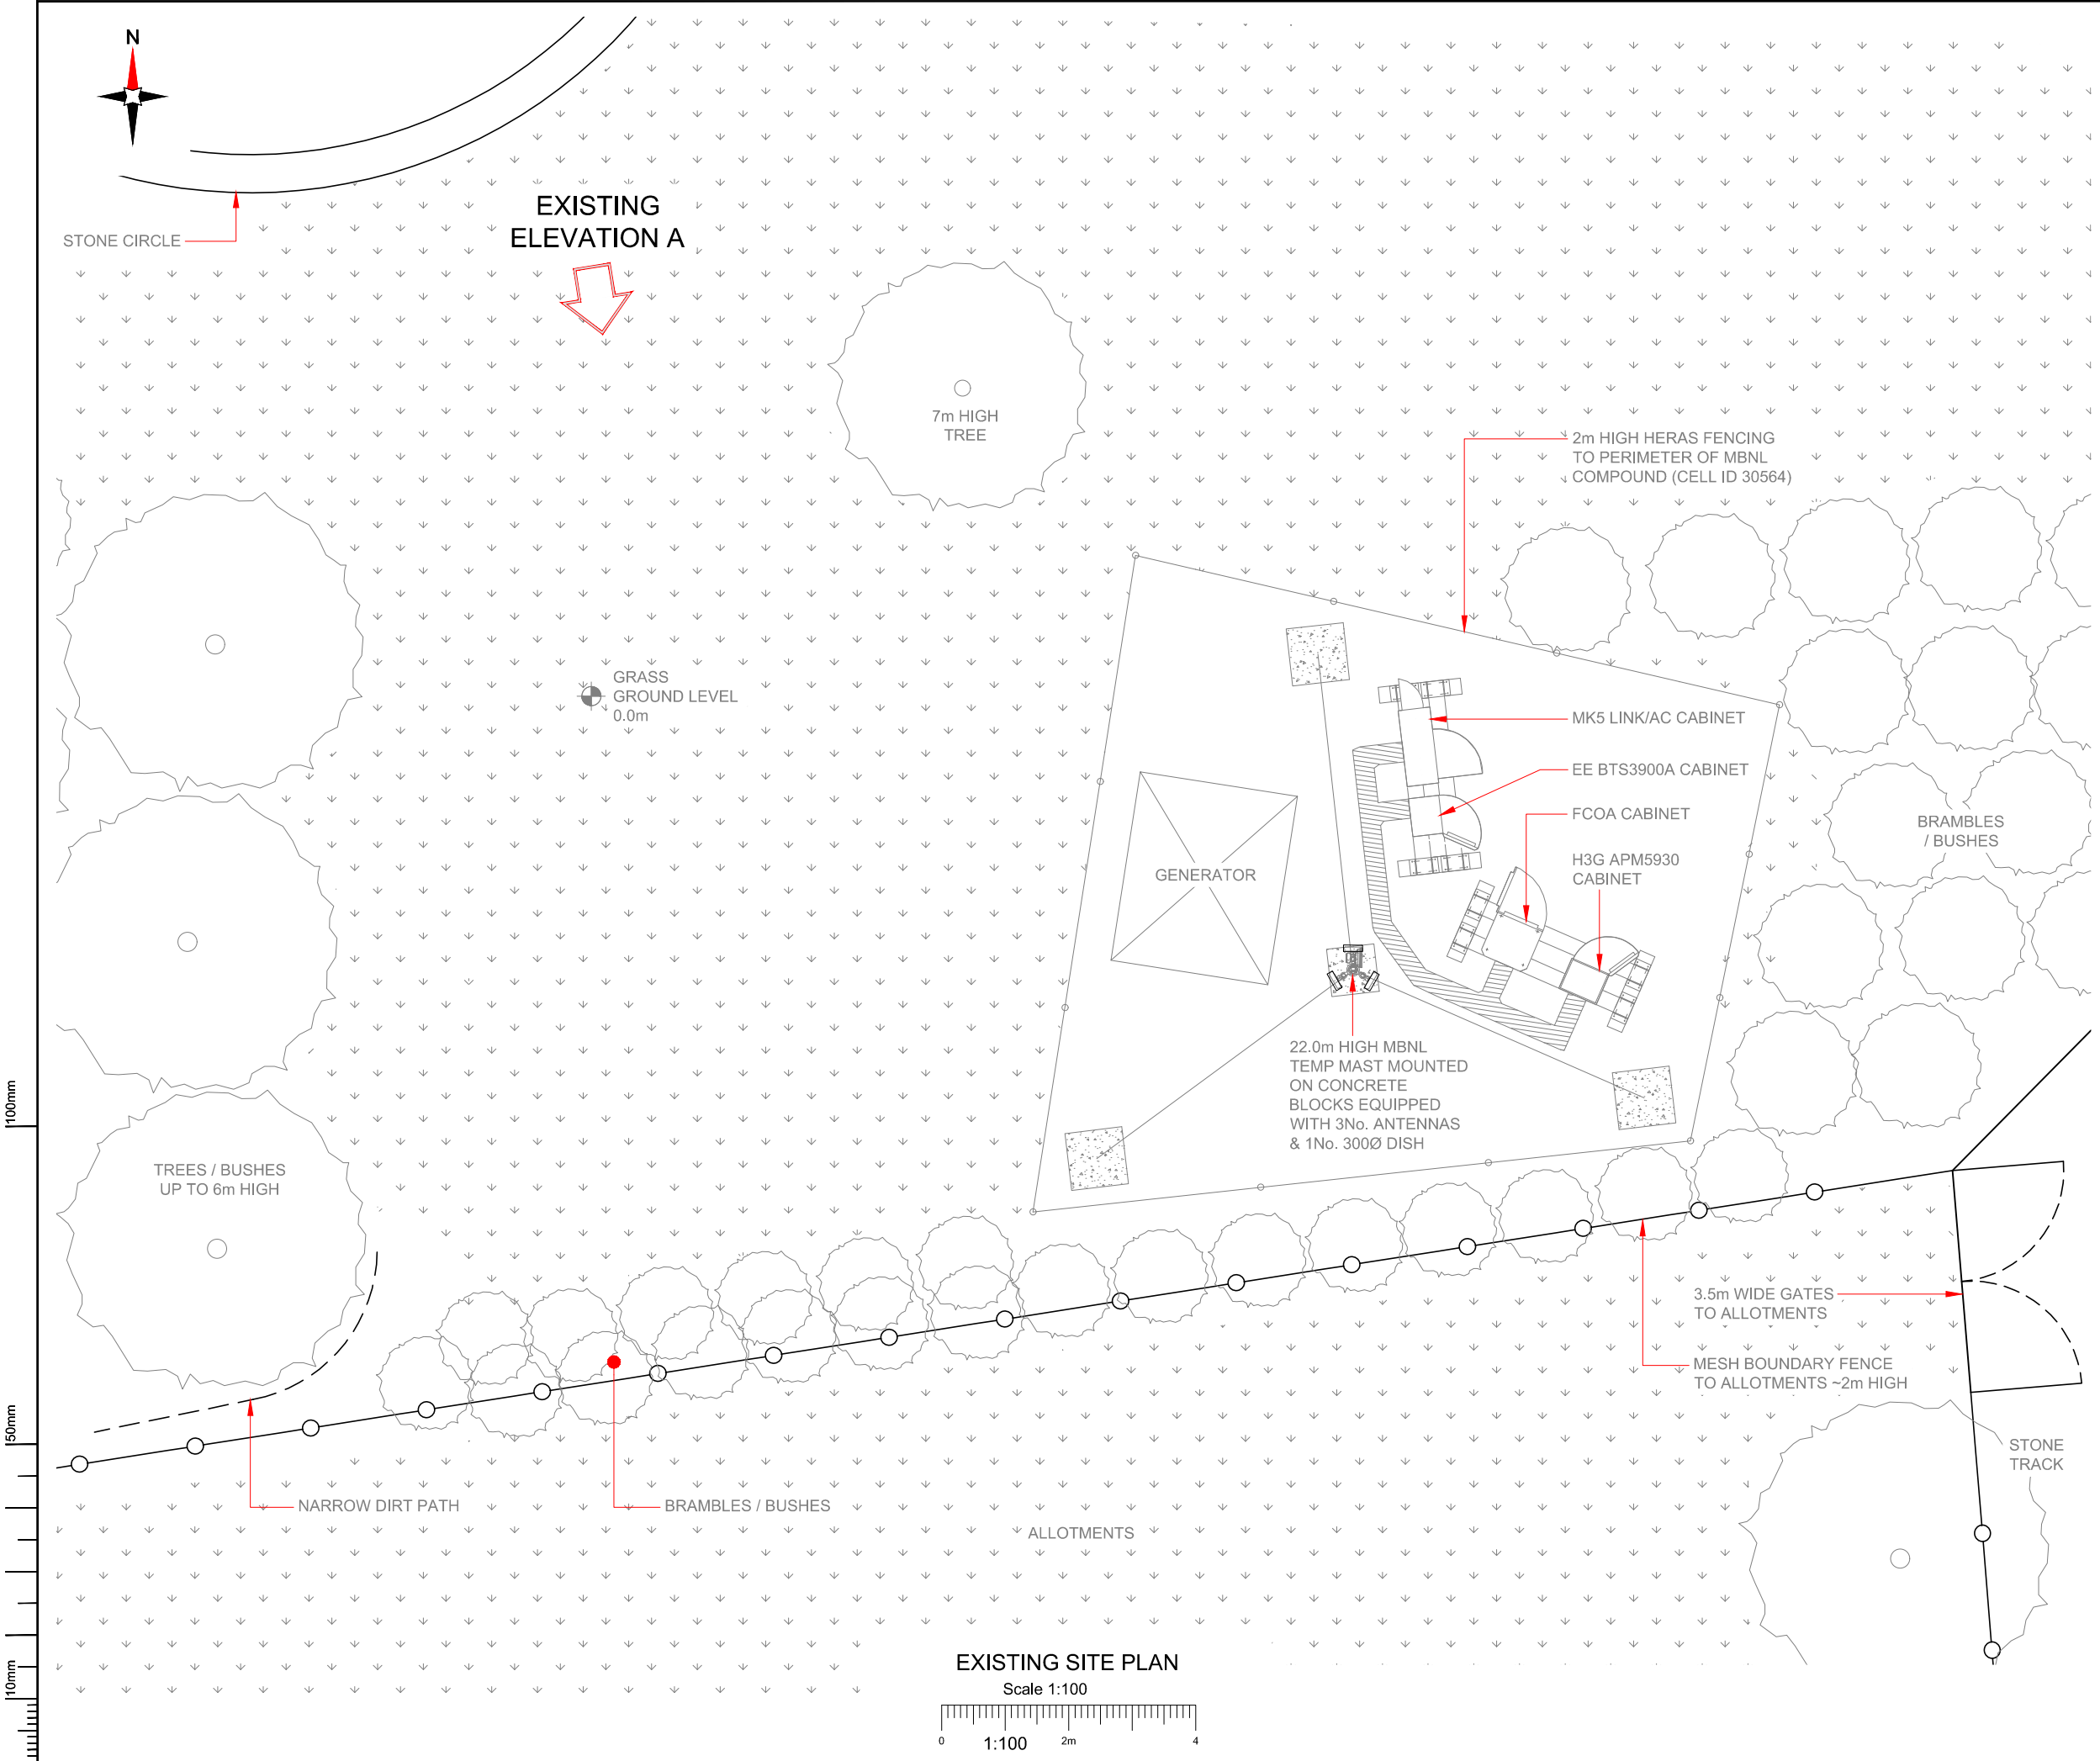

NOTES:

1. ALL DIMENSIONS IN MM UNLESS OTHERWISE NOTED.

|           |                  |                                 |                   |        |
|-----------|------------------|---------------------------------|-------------------|--------|
| Master:   | MBNL / EE / H3G: | Project:                        | Purpose of Issue: | Issue: |
| M001      | MBNL             | NTQ                             | Planning          | A      |
| Date:     | 18/09/20         | Revision / Upgrade Description: |                   |        |
| Drawn:    | J. BOOTE         | First Issue                     |                   |        |
| Checked:  | J. STOCKDALE     |                                 |                   |        |
| Approved: | J. STOCKDALE     |                                 |                   |        |



Hutchison 3G UK Limited  
Star House, 20 Grenfell Road  
Macclesfield, SK10 1EH  
Tel: 01628 765 000  
Fax: 01628 765 001  
  
H3G Base Station Information line:  
0845 6043000  
Available 9am-5pm Monday to Friday



Hatfield Business Park  
Hatfield  
Hertfordshire  
AL10 9BW  
  
Tel: 01707 315000  
Fax: 01707 319001



Mobile Broadband Network Limited  
Sixth Floor, Thames Tower, Station Road, Reading, RG1 1LX


Design Consultant & Principal Contractor:



**WHP Telecoms**  
Unit 1 Maple Park,  
Low Fields Avenue, Leeds  
LS12 6HH  
  
Tel: 01133023550  
e-mail: info@whptelecoms.com

|                                                 |                                                                                   |              |  |
|-------------------------------------------------|-----------------------------------------------------------------------------------|--------------|--|
| Site Name:                                      | PEEL BROW                                                                         |              |  |
| Site ID:                                        | 1621120                                                                           |              |  |
| Address:                                        | PEEL BROW,<br>FERN STREET,<br>RAMSBOTTOM, BURY,<br>GREATER MANCHESTER,<br>BL0 0AL |              |  |
| Title:                                          | 100 EXISTING SITE PLAN                                                            |              |  |
| Project:                                        | NTQ                                                                               |              |  |
| Purpose of Issue:                               | GENERAL ARRANGEMENT                                                               |              |  |
| EE Cell ID:                                     | MBNL Cell ID:                                                                     | 3UK Cell ID: |  |
| 79872                                           | BRY089                                                                            | -            |  |
| Master Drawing No:<br>1621120_BRY089_79872_M001 |                                                                                   |              |  |
| Issue:<br>A                                     |                                                                                   |              |  |

100mm  
50mm  
10mm

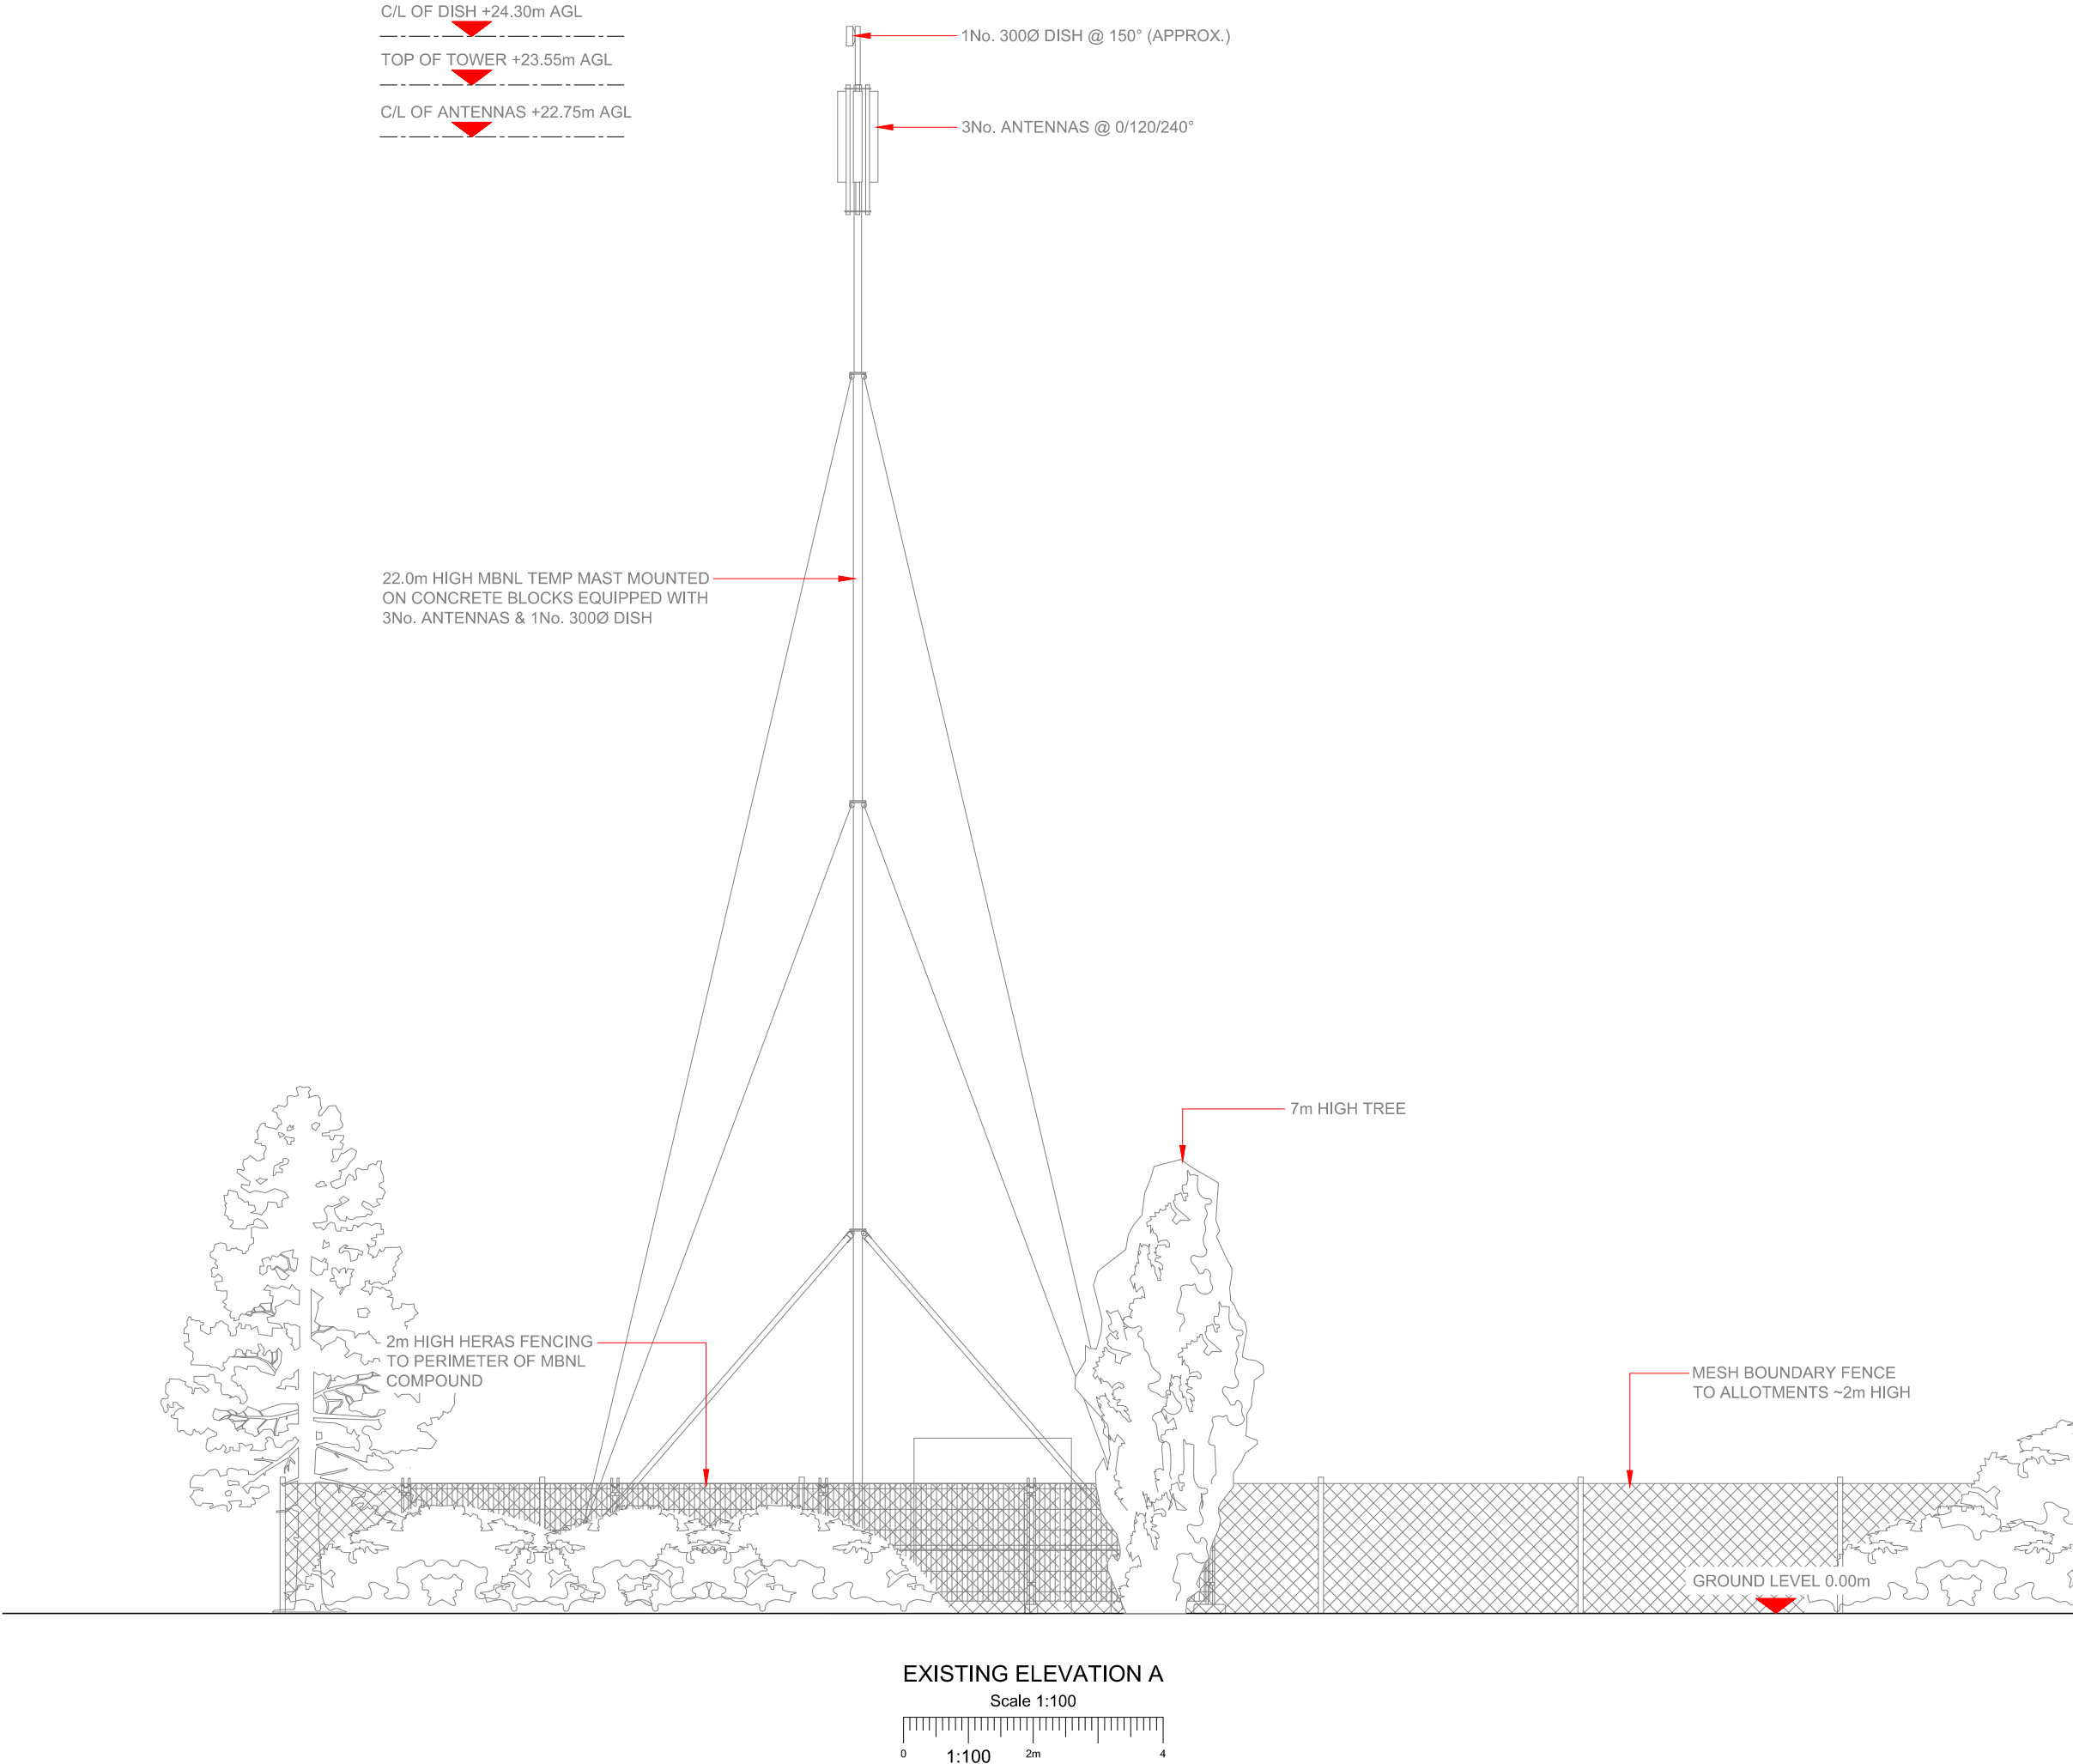

NOTES:  
1. ALL DIMENSIONS IN MM UNLESS OTHERWISE NOTED.

|           |                  |                                 |                   |        |
|-----------|------------------|---------------------------------|-------------------|--------|
| Master:   | MBNL / EE / H3G: | Project:                        | Purpose of Issue: | Issue: |
| M001      | MBNL             | NTQ                             | Planning          | A      |
| Date:     | 18/09/20         | Revision / Upgrade Description: |                   |        |
| Drawn:    | J. BOOTE         | First Issue                     |                   |        |
| Checked:  | J. STOCKDALE     |                                 |                   |        |
| Approved: | J. STOCKDALE     |                                 |                   |        |

Hutchison 3G UK Limited

Star House, 20 Grenfell Road

Maidenhead, SL6 1EH

Tel: 01628 765 000

Fax: 01628 765 001

Hatfield Business Park

Hatfield

Hertfordshire

AL10 9BW

Tel: 01707 315000

Fax: 01707 319001

Mobile Broadband Network Limited

Sixth Floor, Thames Tower, Station Road, Reading, RG1 1LX

Design Consultant & Principal Contractor:

WHP Telecoms

Unit 1 Maple Park,

Low Fields Avenue, Leeds

LS12 6HH

Tel: 01133023550

e-mail: info@whptelecoms.com

Site Name:

PEEL BROW

Site ID:

1621120

Address:

PEEL BROW,  
FERN STREET,  
RAMSBOTTOM, BURY,  
GREATER MANCHESTER,  
BL0 0AL

Title:

150 EXISTING ELEVATION A

Project:

NTQ

Purpose of Issue:

GENERAL ARRANGEMENT

EE Cell ID:

79872

MBNL Cell ID:

BRY089

3UK Cell ID:


-

Master Drawing No:

1621120\_BRY089\_79872\_M001

Issue:

A

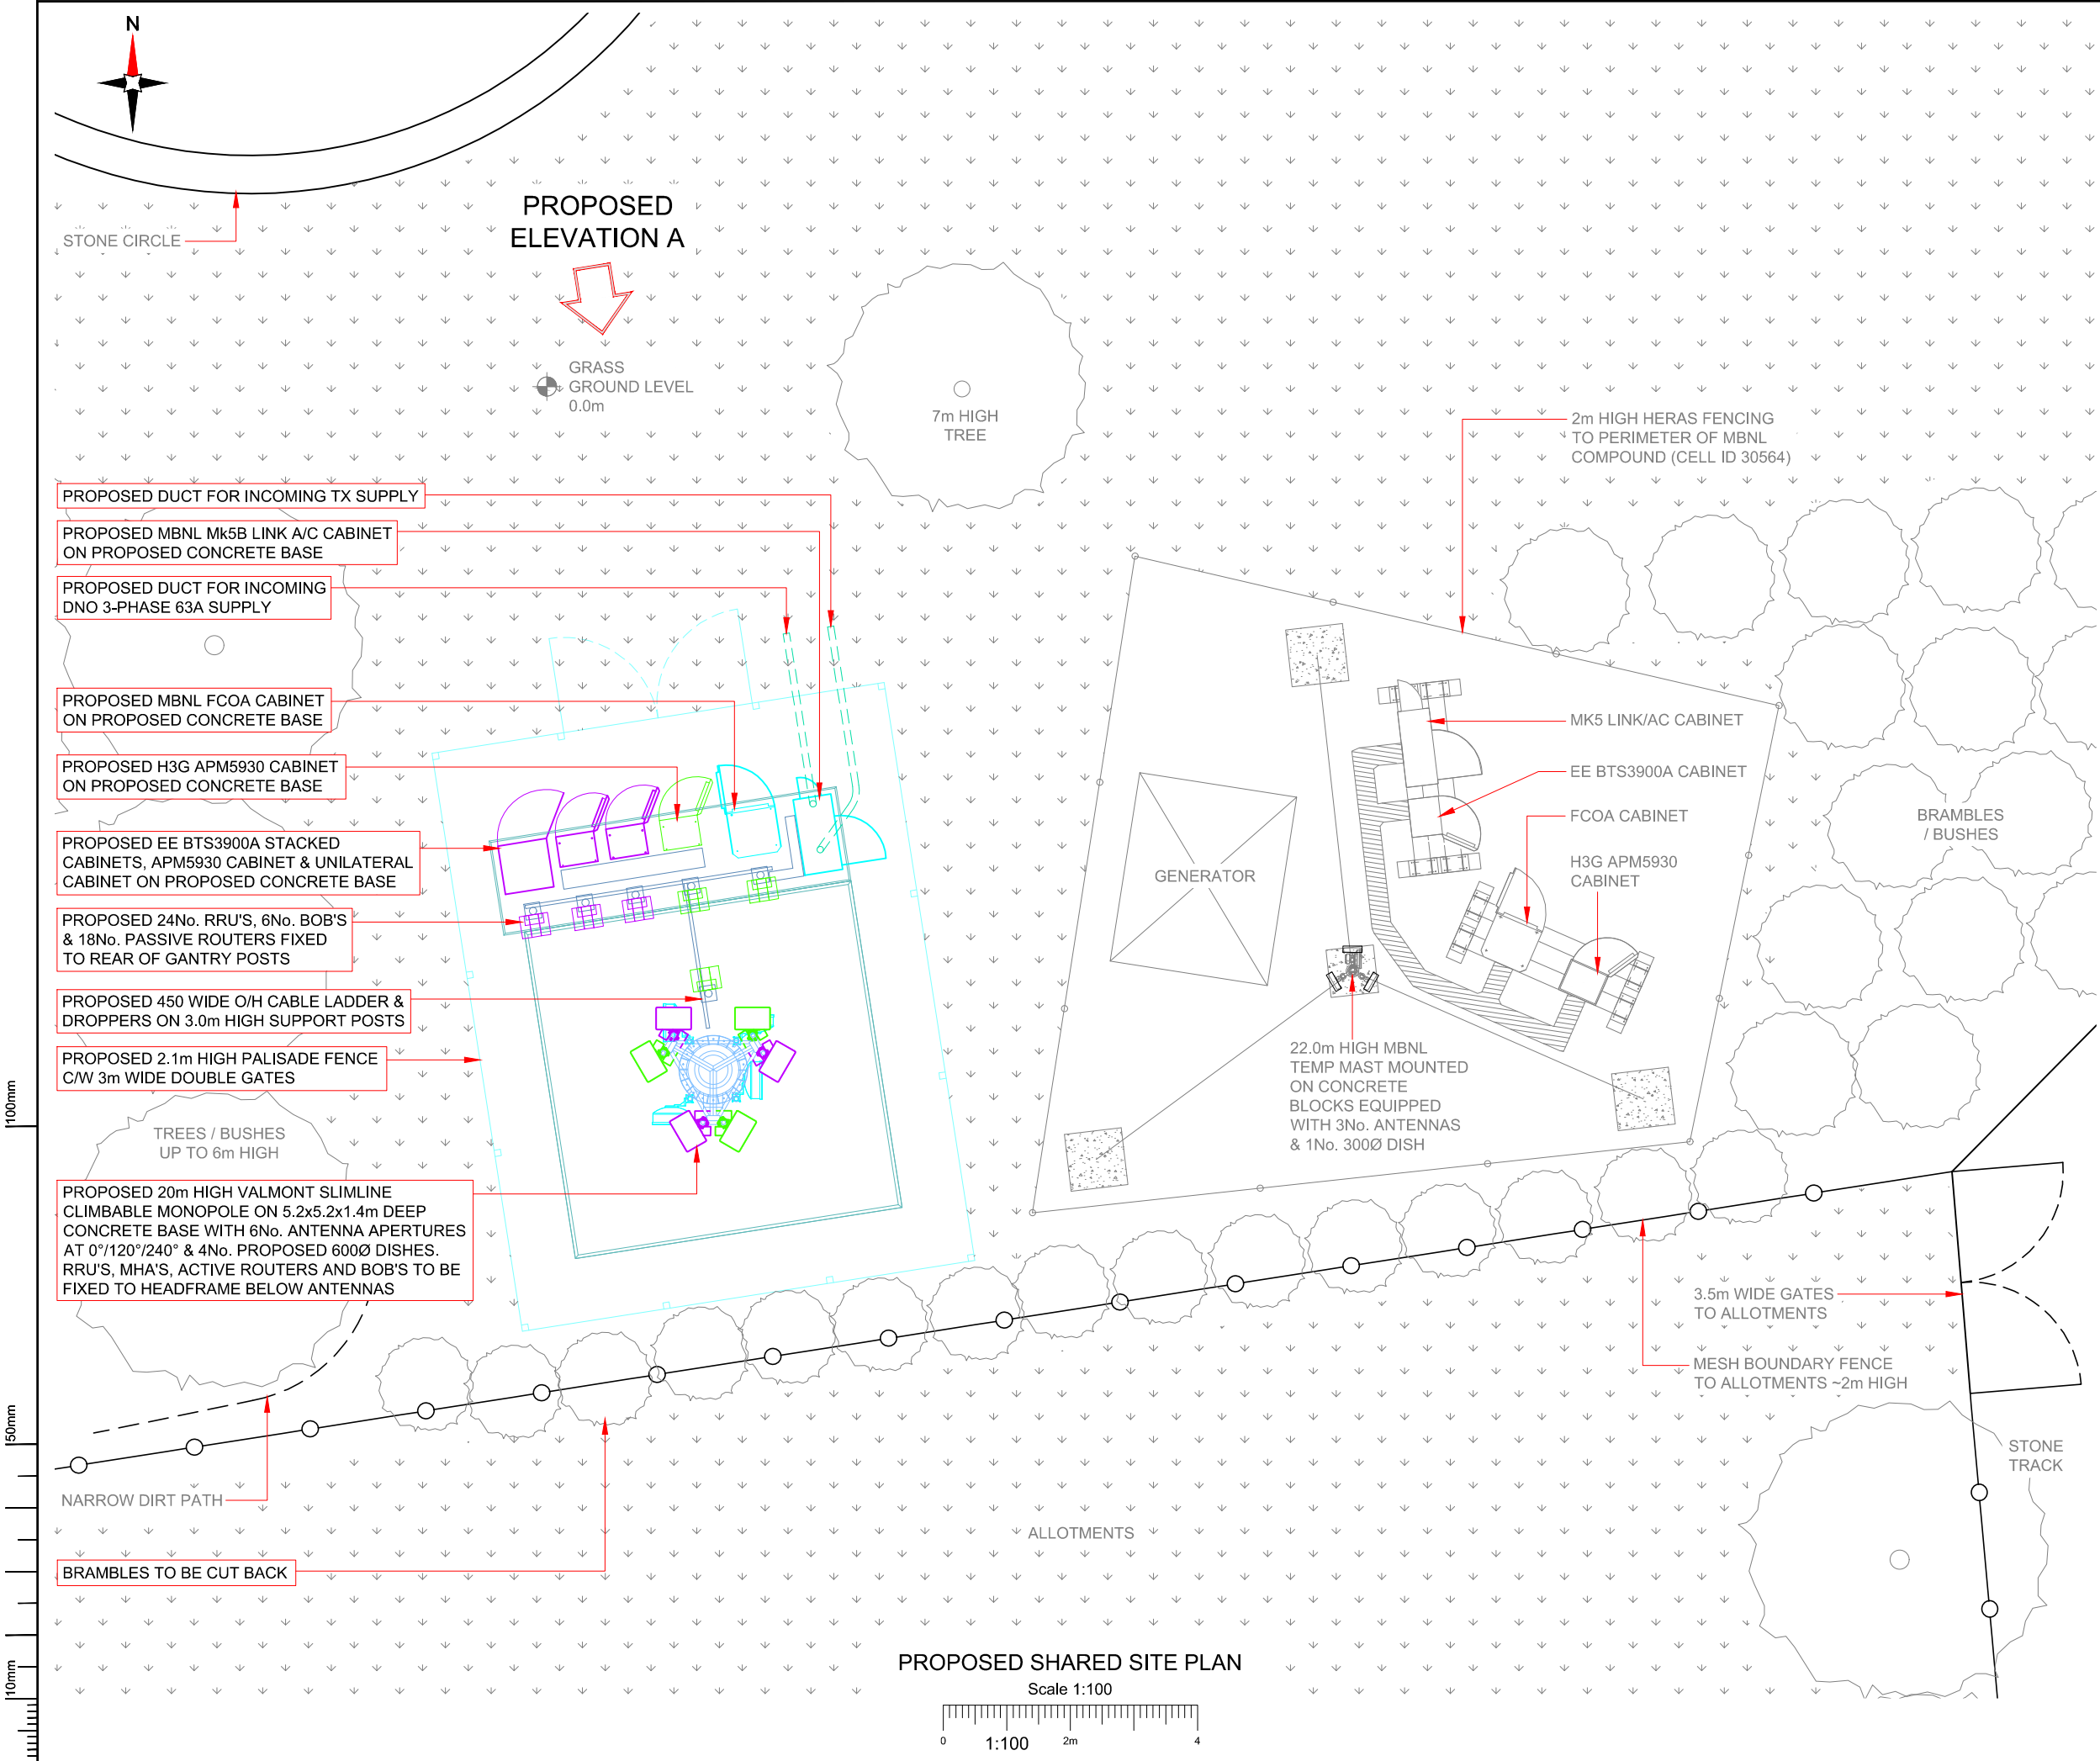

NOTES:

1. ALL DIMENSIONS IN MM UNLESS OTHERWISE NOTED.

SHARED CONFIGURATION SITE

RF CONFIGH4b\*

|           |                  |                                 |                   |        |
|-----------|------------------|---------------------------------|-------------------|--------|
| Master:   | MBNL / EE / H3G: | Project:                        | Purpose of Issue: | Issue: |
| M001      | MBNL             | NTQ                             | Planning          | A      |
| Date:     | 18/09/20         | Revision / Upgrade Description: |                   |        |
| Drawn:    | J. BOOTE         | First Issue                     |                   |        |
| Checked:  | J. STOCKDALE     |                                 |                   |        |
| Approved: | J. STOCKDALE     |                                 |                   |        |

Hutchison 3G UK Limited  
Star House, 20 Grenfell Road  
Mordenhead, SLS 1EH  
Tel: 01628 765 000  
Fax: 01628 765 001

H3G Base Station Information Line:  
0845 6043000  
Available: 9am-6pm Monday to Friday

Hatfield Business Park  
Hatfield  
Hertfordshire  
AL10 9BW

Tel: 01707 315000  
Fax: 01707 319001

Design Consultant & Principal Contractor:

**WHP Telecoms**  
Unit 1 Maple Park,  
Low Fields Avenue, Leeds  
LS12 6HH

Tel: 01133023550  
e-mail: info@whptelecoms.com

Site Name:

PEEL BROW

Site ID:

1621120

Address:

PEEL BROW,  
FERN STREET,  
RAMSBOTTOM, BURY,  
GREATER MANCHESTER,  
BL0 0AL

Title:

200 PROPOSED SHARED SITE PLAN

Project:

NTQ

Purpose of Issue:

GENERAL ARRANGEMENT

|             |               |              |
|-------------|---------------|--------------|
| EE Cell ID: | MBNL Cell ID: | 3UK Cell ID: |
| 79872       | BRY089        | -            |

Master Drawing No:

1621120\_BRY089\_79872\_M001


Issue:

A


100mm

50mm

10mm

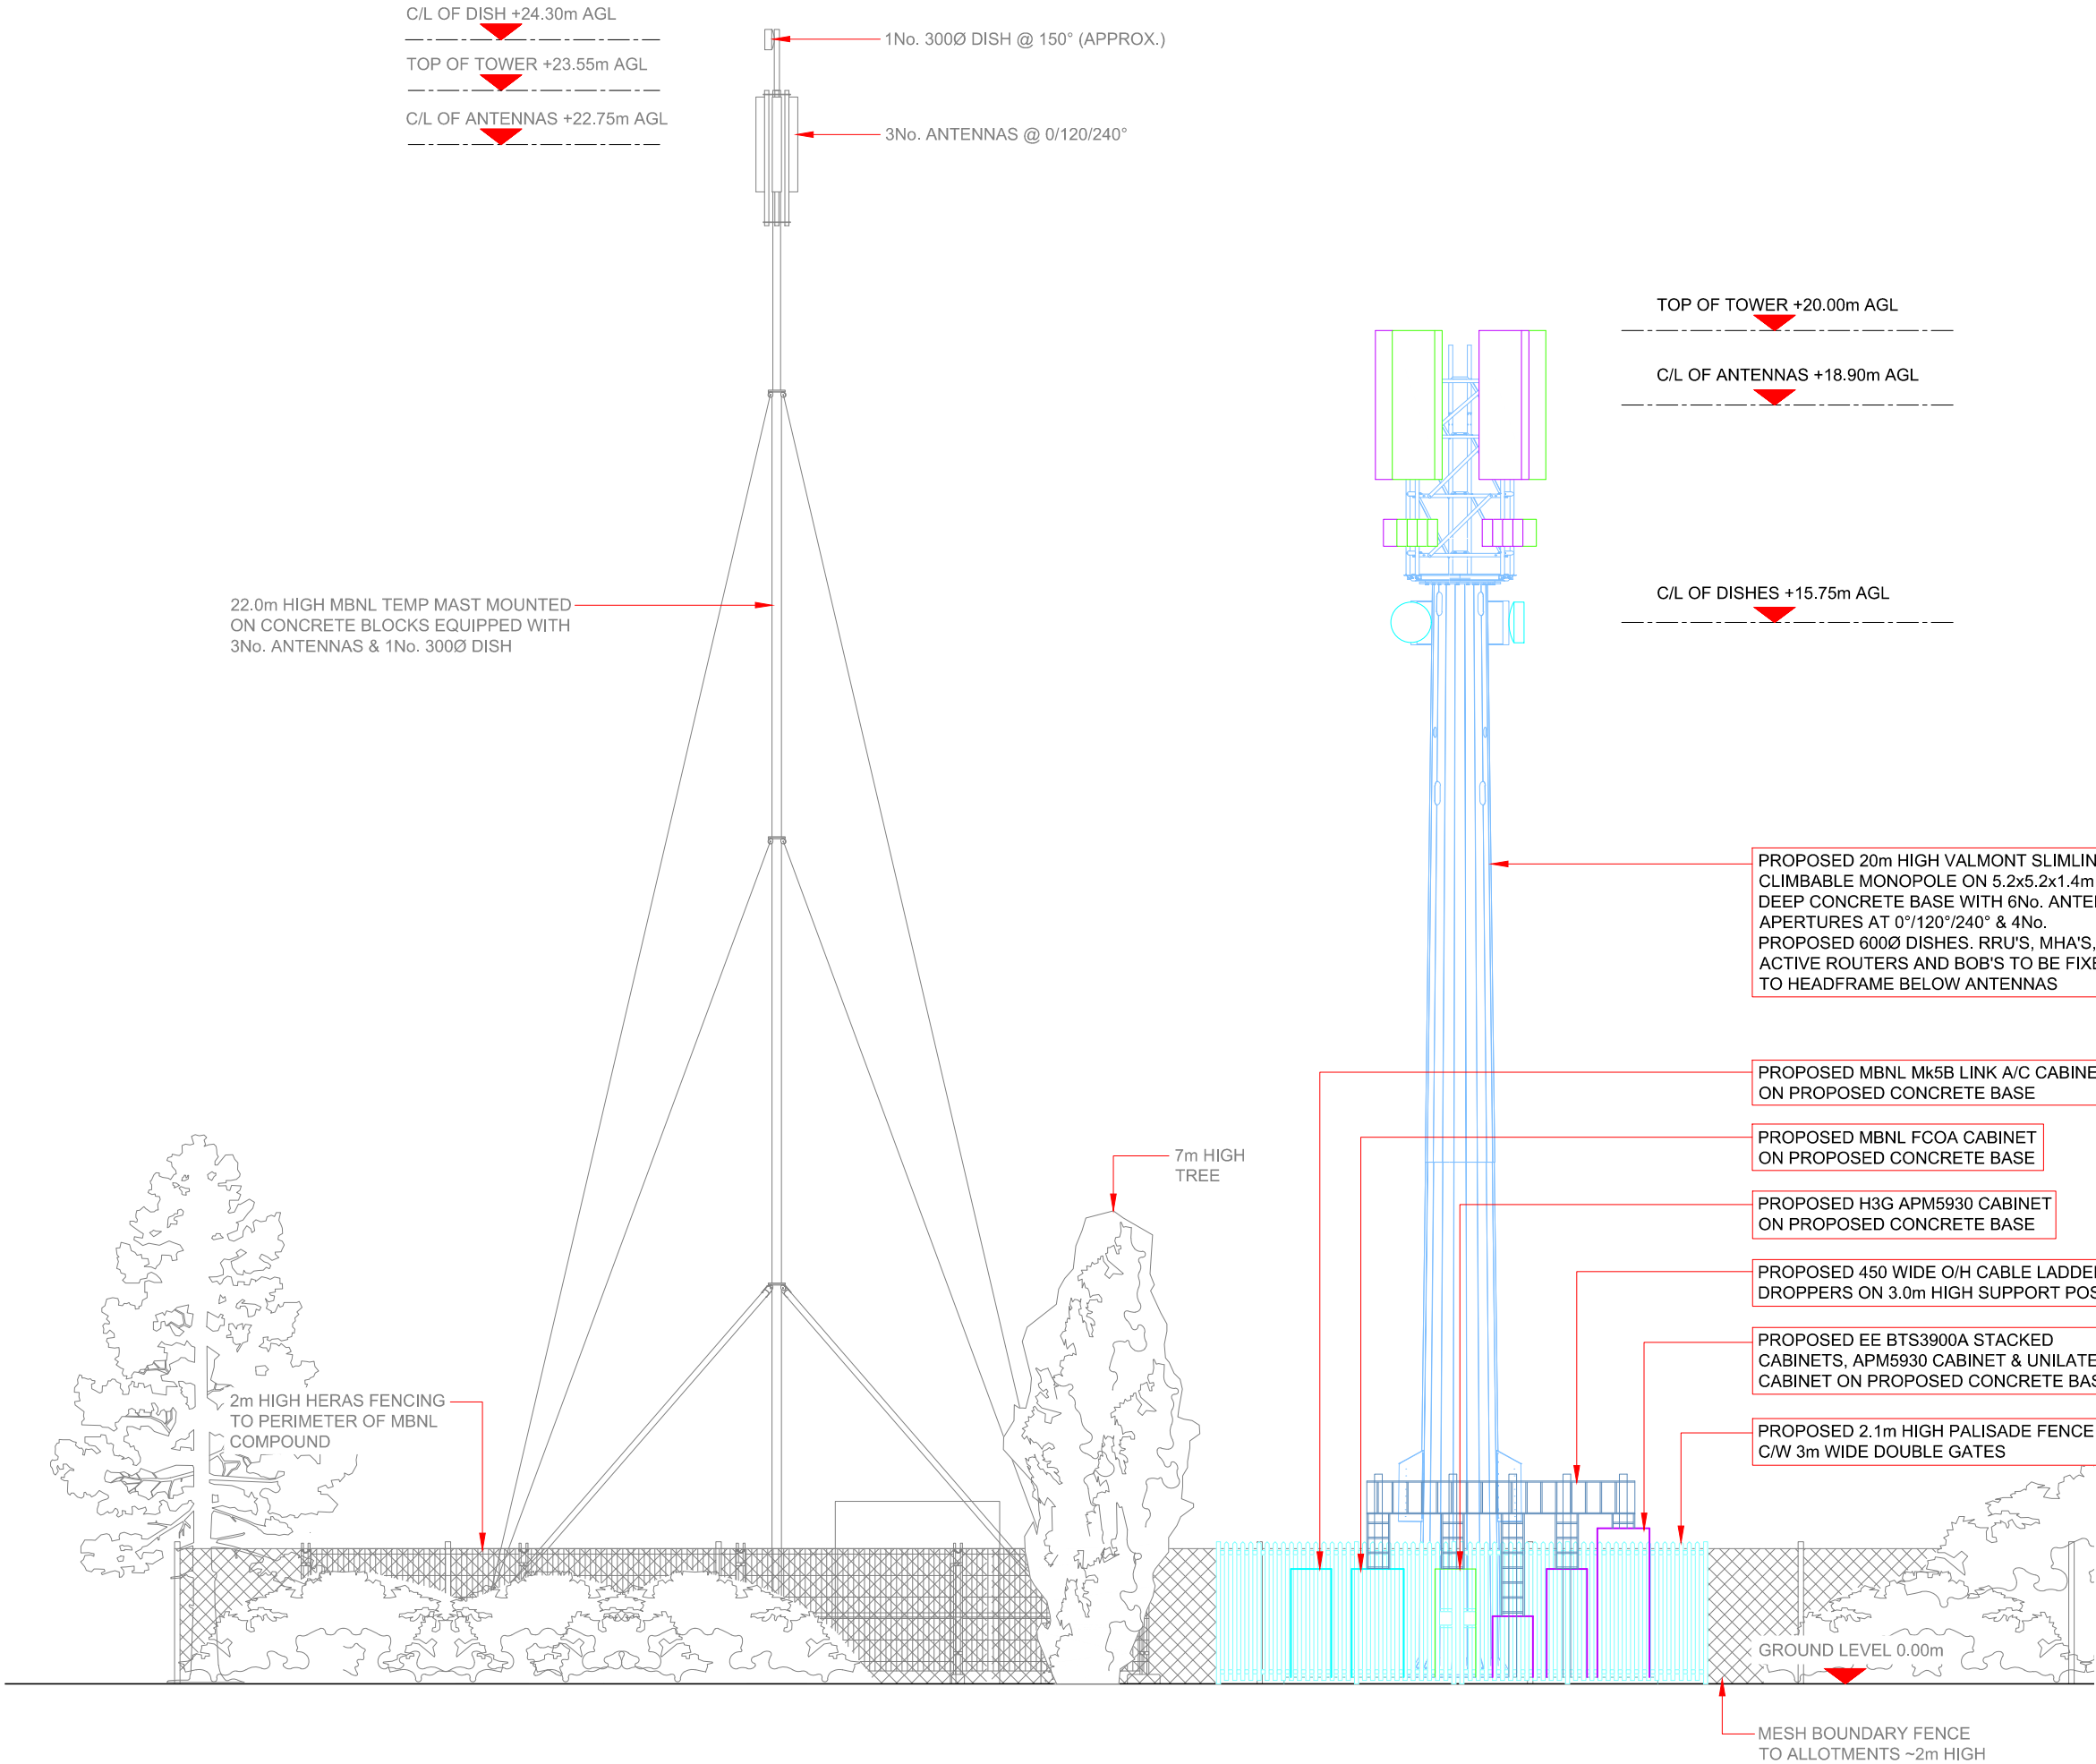

PROPOSED SHARED ELEVATION A  
Scale 1:100

 

- NOTES:
- ALL DIMENSIONS IN MM UNLESS OTHERWISE NOTED.

SHARED CONFIGURATION SITE

RF CONFIG

H4b\*

|           |                  |                                 |                   |        |
|-----------|------------------|---------------------------------|-------------------|--------|
| Master:   | MBNL / EE / H3G: | Project:                        | Purpose of Issue: | Issue: |
| M001      | MBNL             | NTQ                             | Planning          | A      |
| Date:     | 18/09/20         | Revision / Upgrade Description: |                   |        |
| Drawn:    | J. BOOTE         | First Issue                     |                   |        |
| Checked:  | J. STOCKDALE     |                                 |                   |        |
| Approved: | J. STOCKDALE     |                                 |                   |        |



Hutchison 3G UK Limited  
Star House, 20 Grenfell Road  
Maidenhead, SL6 1EH  
Tel: 01628 765 000  
Fax: 01628 765 001



Hatfield Business Park  
Hatfield  
Hertfordshire  
AL10 9BW  
Tel: 01707 315000  
Fax: 01707 319001



Mobile Broadband Network Limited  
Sixth Floor, Thames Tower, Station Road, Reading, RG1 1LX

Design Consultant & Principal Contractor:



**WHP Telecoms**  
Unit 1 Maple Park,  
Low Fields Avenue, Leeds  
LS12 6HH  
Tel: 01133023550  
e-mail: info@whptelecoms.com

Site Name:  
**PEEL BROW**

Site ID:  
**1621120**

Address:  
**PEEL BROW,  
FERN STREET,  
RAMSBOTTOM, BURY,  
GREATER MANCHESTER,  
BL0 0AL**

Title:  
**250 PROPOSED SHARED ELEVATION A**

Project:  
**NTQ**

Purpose of Issue:  
**GENERAL ARRANGEMENT**

|             |               |              |
|-------------|---------------|--------------|
| EE Cell ID: | MBNL Cell ID: | 3UK Cell ID: |
| 79872       | BRY089        | -            |

|                           |        |
|---------------------------|--------|
| Master Drawing No:        | Issue: |
| 1621120_BRY089_79872_M001 | A      |

| Max Configuration Antenna Aperture Schedule & RF Equipment Capacity |                                                |                     |                          |                  |             |                          |                              |           |                                                               |                                                               |             |        |     |                                             |            |                                                            |                                                             |
|---------------------------------------------------------------------|------------------------------------------------|---------------------|--------------------------|------------------|-------------|--------------------------|------------------------------|-----------|---------------------------------------------------------------|---------------------------------------------------------------|-------------|--------|-----|---------------------------------------------|------------|------------------------------------------------------------|-------------------------------------------------------------|
| Antenna Aperture ID                                                 | Antenna Aperture Size (Length x Width x Depth) | Aperture Height C/L | Aperture Max Weight (kg) | Proposed Bearing | Tech:       | Operator: Shared/ EE/H3G | Antenna Aperture Coordinates |           | RRU No. Max Size & Weight L=500mm W=400mm D=150mm Weight=25kg | MHA No. Max Size & Weight L=300mm W=300mm D=150mm Weight=10kg | Main Feeder |        |     | BOB Max Size & Weight (300x300x250mm & 5kg) |            | Active Router No. Max Size & Weight (370x260x150mm & 10kg) | Passive Router No. Max Size & Weight (350x220x150mm & 10kg) |
|                                                                     |                                                |                     |                          |                  |             |                          | Eastings                     | Northings |                                                               |                                                               | Size        | Length | No. | No. Top                                     | No. Bottom |                                                            |                                                             |
| A1                                                                  | 2200x550x350mm                                 | 18.90m              | 100kg                    | 0°               | 2G/3G/4G/5G | EE                       | -                            | -         | 1                                                             | 3                                                             | LDF5-50     | 25.0m  | 6   | 1                                           | 1          | 2                                                          | 3                                                           |
| A2                                                                  | 2200x550x350mm                                 | 18.90m              | 100kg                    | 0°               | 2G/3G/4G/5G | H3G                      | -                            | -         | 1                                                             | 3                                                             | LDF5-50     | 25.0m  | 6   | 1                                           | 1          | 2                                                          | 3                                                           |
| B1                                                                  | 2200x550x350mm                                 | 18.90m              | 100kg                    | 120°             | 2G/3G/4G/5G | EE                       | -                            | -         | 1                                                             | 3                                                             | LDF5-50     | 25.0m  | 6   | 1                                           | 1          | 2                                                          | 3                                                           |
| B2                                                                  | 2200x550x350mm                                 | 18.90m              | 100kg                    | 120°             | 2G/3G/4G/5G | H3G                      | -                            | -         | 1                                                             | 3                                                             | LDF5-50     | 25.0m  | 6   | 1                                           | 1          | 2                                                          | 3                                                           |
| C1                                                                  | 2200x550x350mm                                 | 18.90m              | 100kg                    | 240°             | 2G/3G/4G/5G | EE                       | -                            | -         | 1                                                             | 3                                                             | LDF5-50     | 25.0m  | 6   | 1                                           | 1          | 2                                                          | 3                                                           |
| C2                                                                  | 2200x550x350mm                                 | 18.90m              | 100kg                    | 240°             | 2G/3G/4G/5G | H3G                      | -                            | -         | 1                                                             | 3                                                             | LDF5-50     | 25.0m  | 6   | 1                                           | 1          | 2                                                          | 3                                                           |

NOTE:  
THERE MAY BE UP TO 2 ANTENNAS PER APERTURE  
SUBJECT TO SITE SPECIFIC RADIO DESIGN

| Passive Infrastructure Equipment Capacity |      |      |
|-------------------------------------------|------|------|
| A                                         | B    | C    |
| H4b*                                      | H4b* | H4b* |

STATUS KEY:

**Installed:** Existing  
**Retain:** Existing and to remain  
**Relocate:** Existing and to be relocated  
**Remove:** Existing to be removed from site  
**Proposed:** New on site

|           |                  |                                 |                   |        |
|-----------|------------------|---------------------------------|-------------------|--------|
| Master:   | MBNL / EE / H3G: | Project:                        | Purpose of Issue: | Issue: |
| M001      | MBNL             | NTQ                             | Planning          | A      |
| Date:     | 18/09/20         | Revision / Upgrade Description: |                   |        |
| Drawn:    | J. BOOTE         | First Issue                     |                   |        |
| Checked:  | J. STOCKDALE     |                                 |                   |        |
| Approved: | J. STOCKDALE     |                                 |                   |        |



Hutchison 3G UK Limited  
Star House, 20 Grenfell Road  
Maidenhead, SL6 1EH  
Tel: 01628 765 000  
Fax: 01628 765 001

H3G Base Station Information line:  
0845 6043000  
Available 9am-6pm Monday to Friday



Hatfield Business Park  
Hatfield  
Hertfordshire  
AL10 9BW

Tel: 01707 315000  
Fax: 01707 319001



Mobile Broadband Network Limited  
Sixth Floor, Thames Tower, Station Road, Reading, RG1 1LX

Design Consultant & Principal Contractor:



**WHP Telecoms**  
Unit 1 Maple Park,  
Low Fields Avenue, Leeds  
LS12 6HH

Tel: 01133023550  
e-mail: info@whptelecoms.com

|                           |                                                                                   |              |  |        |
|---------------------------|-----------------------------------------------------------------------------------|--------------|--|--------|
| Site Name:                | PEEL BROW                                                                         |              |  |        |
| Site ID:                  | 1621120                                                                           |              |  |        |
| Address:                  | PEEL BROW,<br>FERN STREET,<br>RAMSBOTTOM, BURY,<br>GREATER MANCHESTER,<br>BL0 0AL |              |  |        |
| Title:                    | 301 PROPOSED SHARED ANTENNA<br>SCHEDULE & LINE CONFIGURATION                      |              |  |        |
| Project:                  | NTQ                                                                               |              |  |        |
| Purpose of Issue:         | GENERAL ARRANGEMENT                                                               |              |  |        |
| EE Cell ID:               | MBNL Cell ID:                                                                     | 3UK Cell ID: |  |        |
| 79872                     | BRY089                                                                            | -            |  |        |
| Master Drawing No:        |                                                                                   |              |  | Issue: |
| 1621120_BRY089_79872_M001 |                                                                                   |              |  | A      |

| Support Structure Schedule |          |                              |                        |                |                     |                   |                                                        |                      |           |                                        |
|----------------------------|----------|------------------------------|------------------------|----------------|---------------------|-------------------|--------------------------------------------------------|----------------------|-----------|----------------------------------------|
| Structure ID               | Status   | Equipment Description / Type | Structure Manufacturer | Height AGL (m) | Colour (RAL Colour) | Headframe Details | Foundation / Support Grillage / Host Structure Details | Support Bolt Details | MBNL Ref: | Comments                               |
| ST1                        | Proposed | SLIMLINE MONOPOLE            | VALMONT                | 20m            | GALVANISED          | -                 | 5.2m x 5.2m x 1.4m RC base                             | -                    | -         | TO BE INSTALLED ON A NEW CONCRETE BASE |

|  |  |  |  |  |  |  |  |  |  |  |
|--|--|--|--|--|--|--|--|--|--|--|
|  |  |  |  |  |  |  |  |  |  |  |
|--|--|--|--|--|--|--|--|--|--|--|

| Equipment Schedule |  |  |  |  |  |  |  |  |  |  |
|--------------------|--|--|--|--|--|--|--|--|--|--|
|--------------------|--|--|--|--|--|--|--|--|--|--|

| Equipment ID | Quantity | Status   | Equipment Description / Type | Equipment Manufacturer | Dimensions (W x D x H) | Weight (kg) | Colour (RAL Colour) | Material | Location | Power | Power cable length (m) | MBNL Ref: | Comments                            |
|--------------|----------|----------|------------------------------|------------------------|------------------------|-------------|---------------------|----------|----------|-------|------------------------|-----------|-------------------------------------|
| CAB1         | 1        | PROPOSED | MK5B LINK AC                 | -                      | 1200x600x1600          | -           | GREY                | STEEL    | OUTDOOR  | -     | -                      | -         | ON CONCRETE BASE                    |
| CAB2         | 1        | PROPOSED | EE/H3G - FCOA                | NOKIA                  | 770x770x1550           | -           | GREY                | STEEL    | OUTDOOR  | -     | -                      | -         | ON CONCRETE BASE                    |
| CAB3         | 1        | PROPOSED | EE - APM5930                 | HUAWEI                 | 600x480x1000           | -           | GREY                | STEEL    | OUTDOOR  | -     | -                      | -         | ON 200 HIGH PLINTH ON CONCRETE BASE |
| CAB4         | 1        | PROPOSED | EE - BTS3900A                | HUAWEI                 | 600x480x1400           | -           | GREY                | STEEL    | OUTDOOR  | -     | -                      | -         | ON 200 HIGH PLINTH ON CONCRETE BASE |
| CAB5         | 1        | PROPOSED | EE - UNILATERAL              | -                      | 770x770x2200           | -           | GREY                | STEEL    | OUTDOOR  | -     | -                      | -         | ON CONCRETE BASE                    |
| CAB6         | 1        | PROPOSED | H3G - APM5930                | HUAWEI                 | 600x480x1000           | -           | GREY                | STEEL    | OUTDOOR  | -     | -                      | -         | ON 200 HIGH PLINTH ON CONCRETE BASE |

|  |  |  |  |  |  |  |  |  |  |  |
|--|--|--|--|--|--|--|--|--|--|--|
|  |  |  |  |  |  |  |  |  |  |  |
|--|--|--|--|--|--|--|--|--|--|--|

| POWER SCHEDULE |  |  |  |  |  |  |  |  |  |  |
|----------------|--|--|--|--|--|--|--|--|--|--|
|----------------|--|--|--|--|--|--|--|--|--|--|

| Supply Status | Type | Supplier | Supply Type | Location             | Comments |
|---------------|------|----------|-------------|----------------------|----------|
| PROPOSED      | DNO  | TBC      | 3 Phase 63A | MK5B LINK/AC CABINET | -        |

|  |  |  |  |  |  |  |  |  |  |  |
|--|--|--|--|--|--|--|--|--|--|--|
|  |  |  |  |  |  |  |  |  |  |  |
|--|--|--|--|--|--|--|--|--|--|--|

STATUS KEY:

Installed:

Existing

Retain:

Existing and to remain

Relocate:

Existing and to be relocated

Remove:

Existing to be removed from site

Proposed:

New on site

LOCATION KEY:

Outdoor:

Located outside

Indoor:

Located within an equipment cabin or equipment room

Internal:

located inside a cabinet or item of equipment

Master: M001

MBNL / EE / H3G: MBNL

Project: NTQ

Purpose of Issue: Planning

Issue: A

Date: 18/09/20

Drawn: J. BOOTE


Checked: J. STOCKDALE

Approved: J. STOCKDALE

Revision / Upgrade Description: First Issue



Hutchison 3G UK Limited  
Star House, 20 Grenfell Road  
Mordenhead, SL6 1EH  
Tel: 01628 765 000  
Fax: 01628 765 001

 

H3G Base Station Information line:  
0845 6043000  
Available 9am-6pm Monday to Friday



Hatfield Business Park  
Hatfield  
Hertfordshire  
AL10 9BW

Tel: 01707 315000

Fax: 01707 319001



Mobile Broadband Network Limited  
Sixth Floor, Thames Tower, Station Road, Reading, RG1 1LX

Design Consultant & Principal Contractor:



WHP

WHP Telecoms

Unit 1 Maple Park,  
Low Fields Avenue, Leeds  
LS12 6HH

Tel: 01133023550  
e-mail: info@whptelecoms.com

Site Name:

PEEL BROW

Site ID:

1621120

Address:

PEEL BROW,  
FERN STREET,  
RAMSBOTTOM, BURY,  
GREATER MANCHESTER,  
BL0 0AL

Title:

305 EQUIPMENT SCHEDULE & SUPPORT STRUCTURE DETAILS

Project:

NTQ

Purpose of Issue:

GENERAL ARRANGEMENT

EE Cell ID: 79872

MBNL Cell ID: BRY089

3UK Cell ID: -

Master Drawing No: 1621120\_BRY089\_79872\_M001

Issue: A

100mm

50mm

10mm

10