


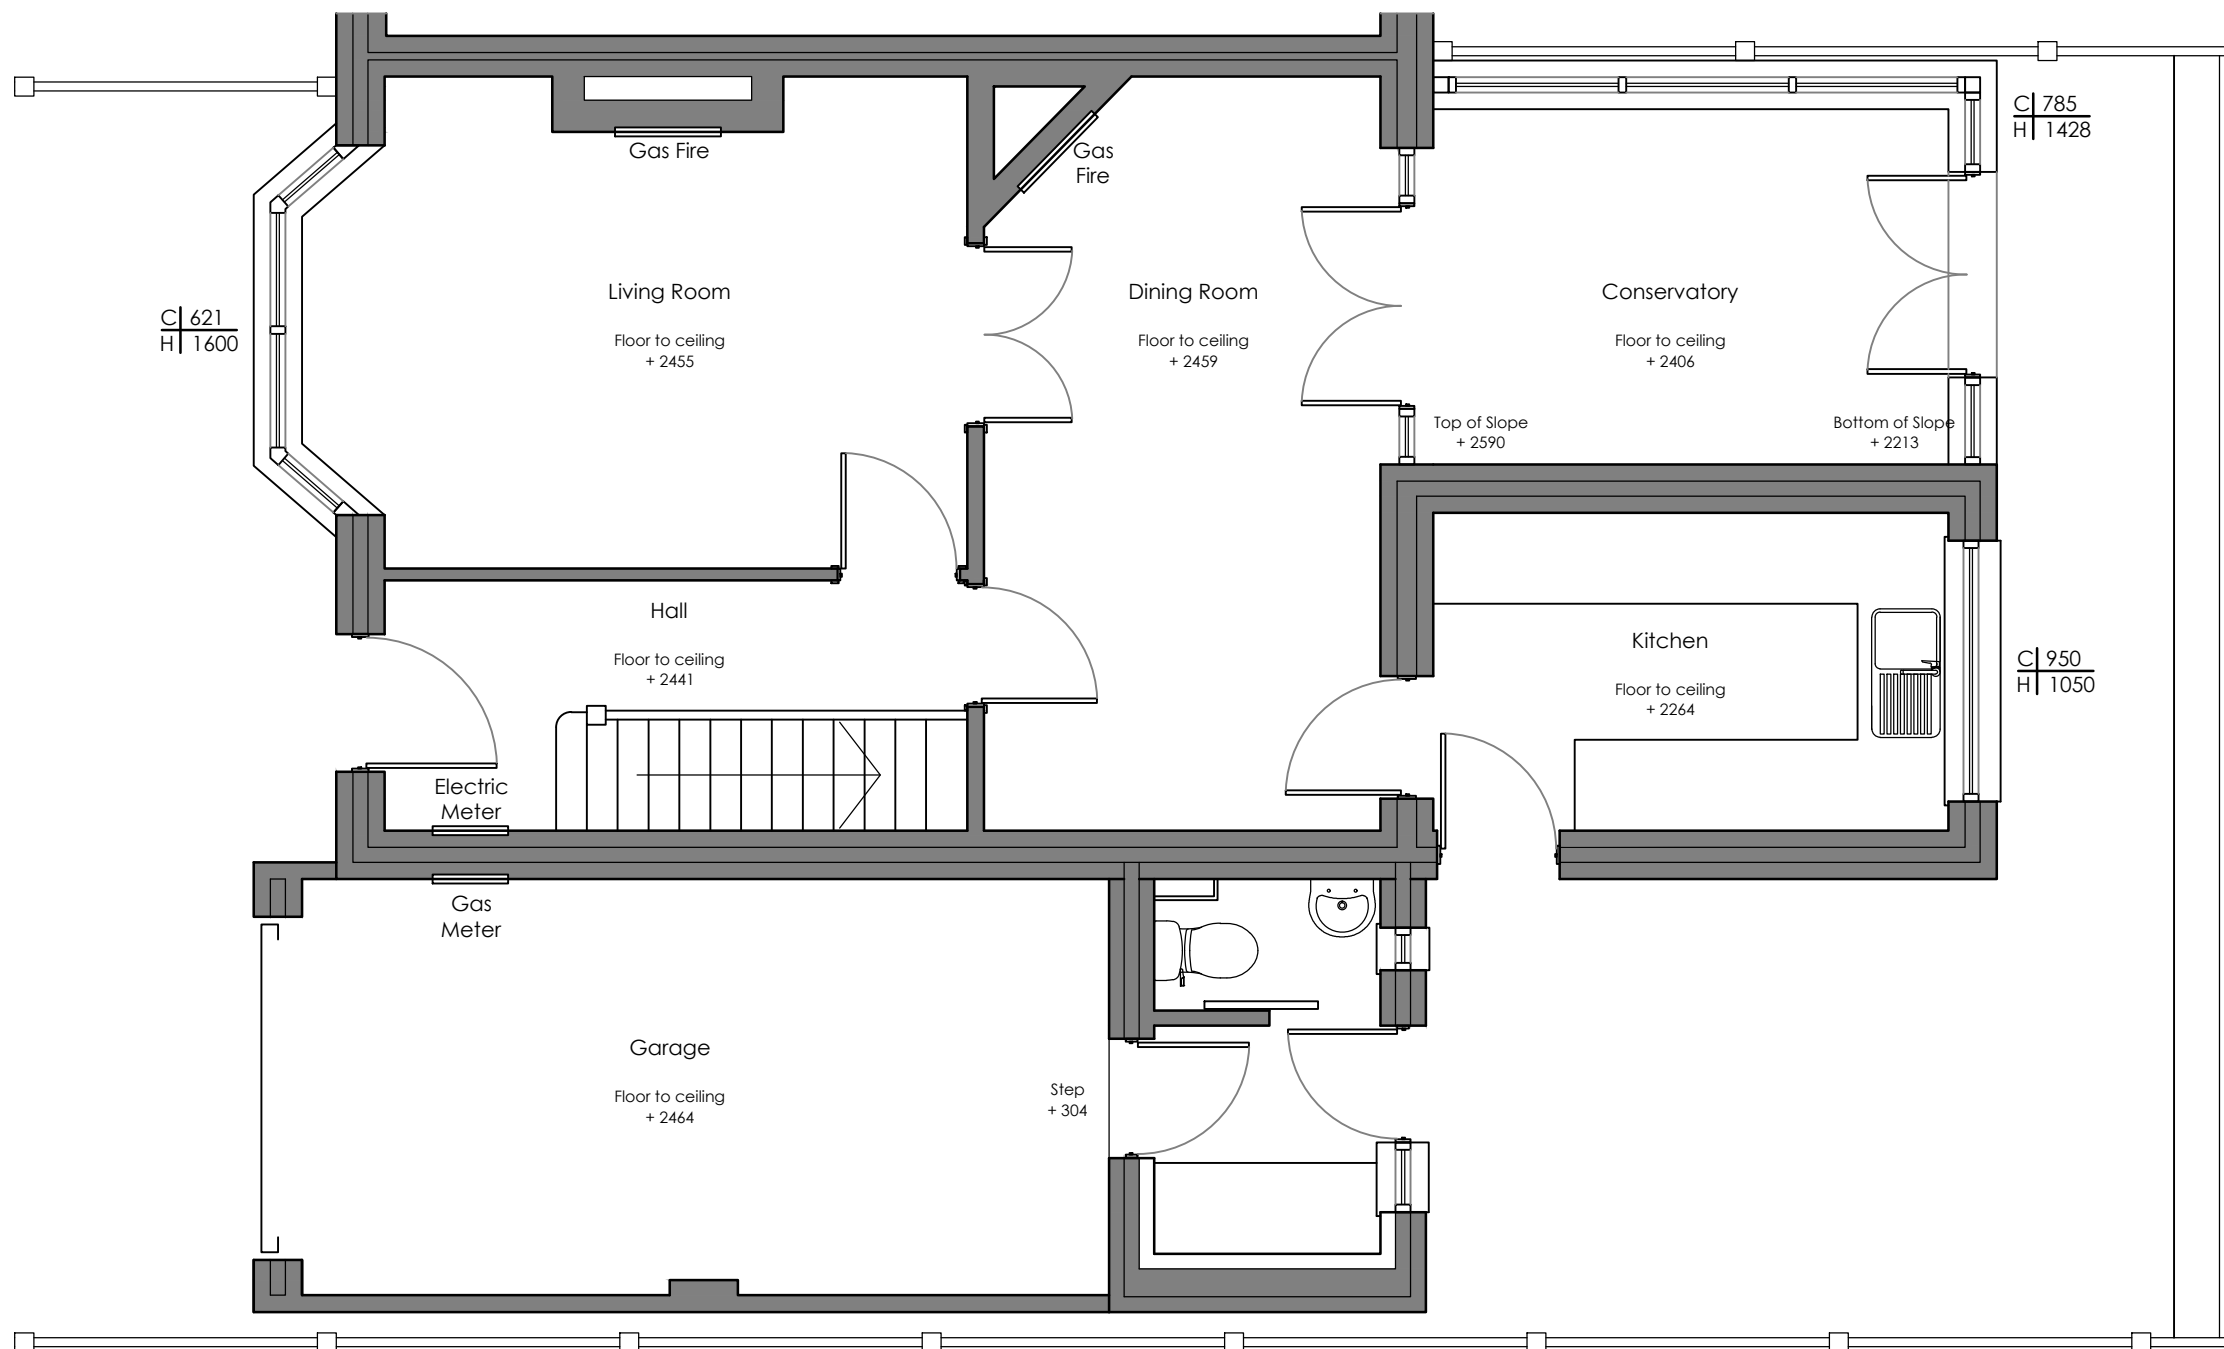

Existing Ground Floor Plan
Scale: 1:50



Site Location Plan
Scale: 1:1250



Key

Site Boundary

REV	Notes	Date	By
CRISP architecture Email: studio@crisparchitecture.co.uk Chartered Institute of Architectural Technologists Chartered Practice			
Project:		31 Sandy Lane, Prestwich Manchester, M25 9RD	
Drawing Title: Existing Ground Floor Plan			
Project No: 2104		File Identifier:2104_72_02	
Drawing No: 72_02		Revision:	
Drawn By: SMH		Checked By:SMH	
Scale: 1:50 @ A3		Date: 22/04/2022	
Purpose of Issue: F E A S I B I L I T Y			
Drawing Status: P L A N N I N G			