



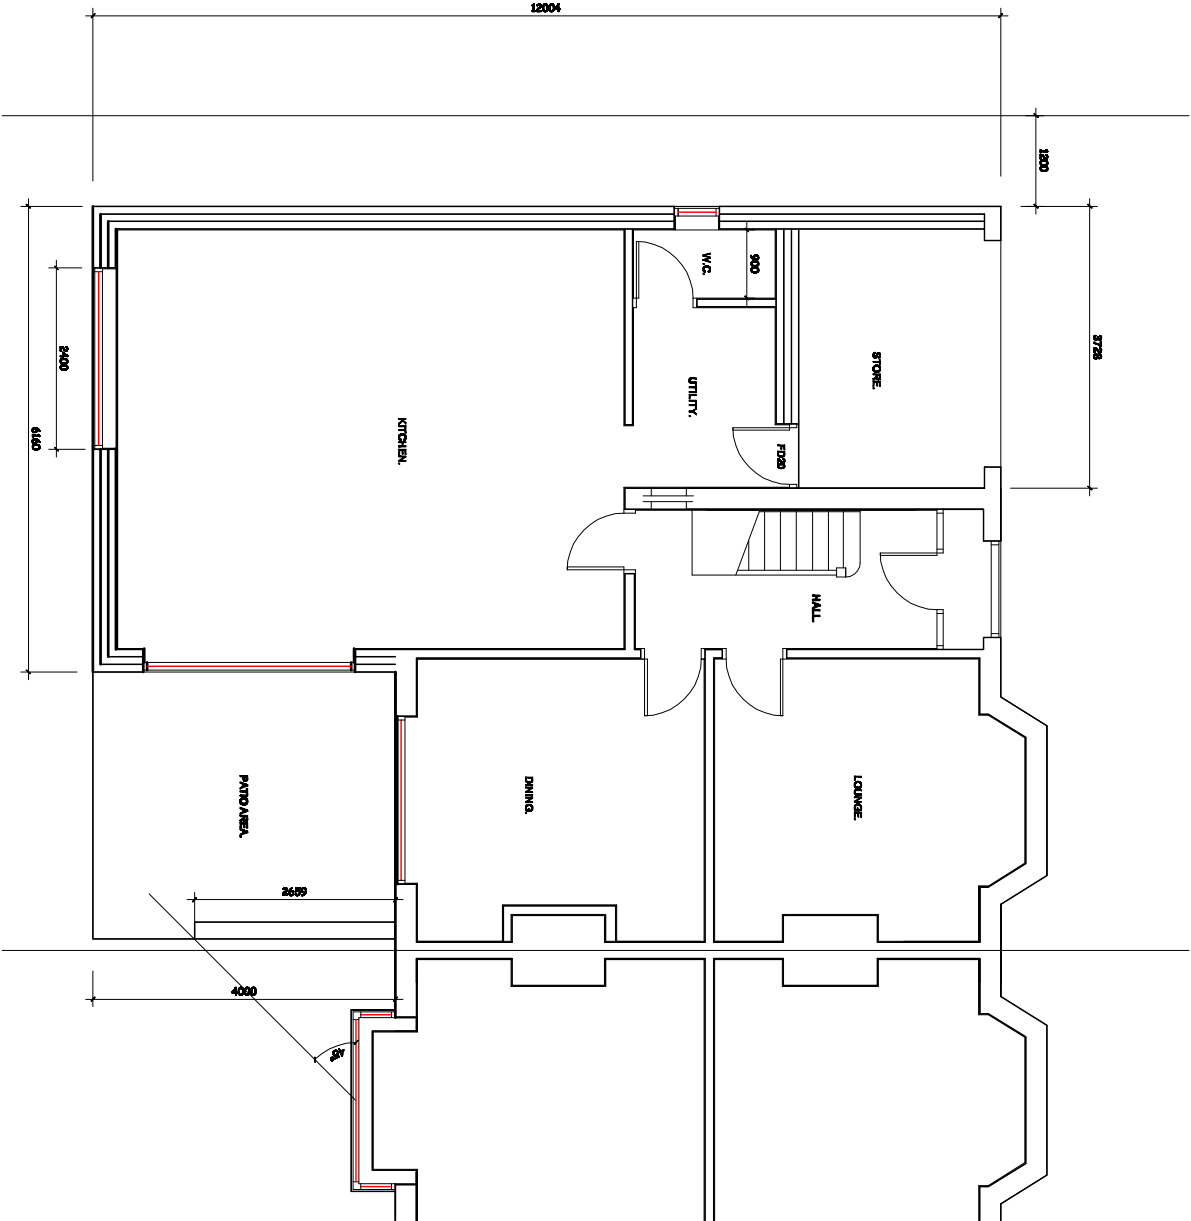

PROPOSED GROUND FLOOR PLAN.

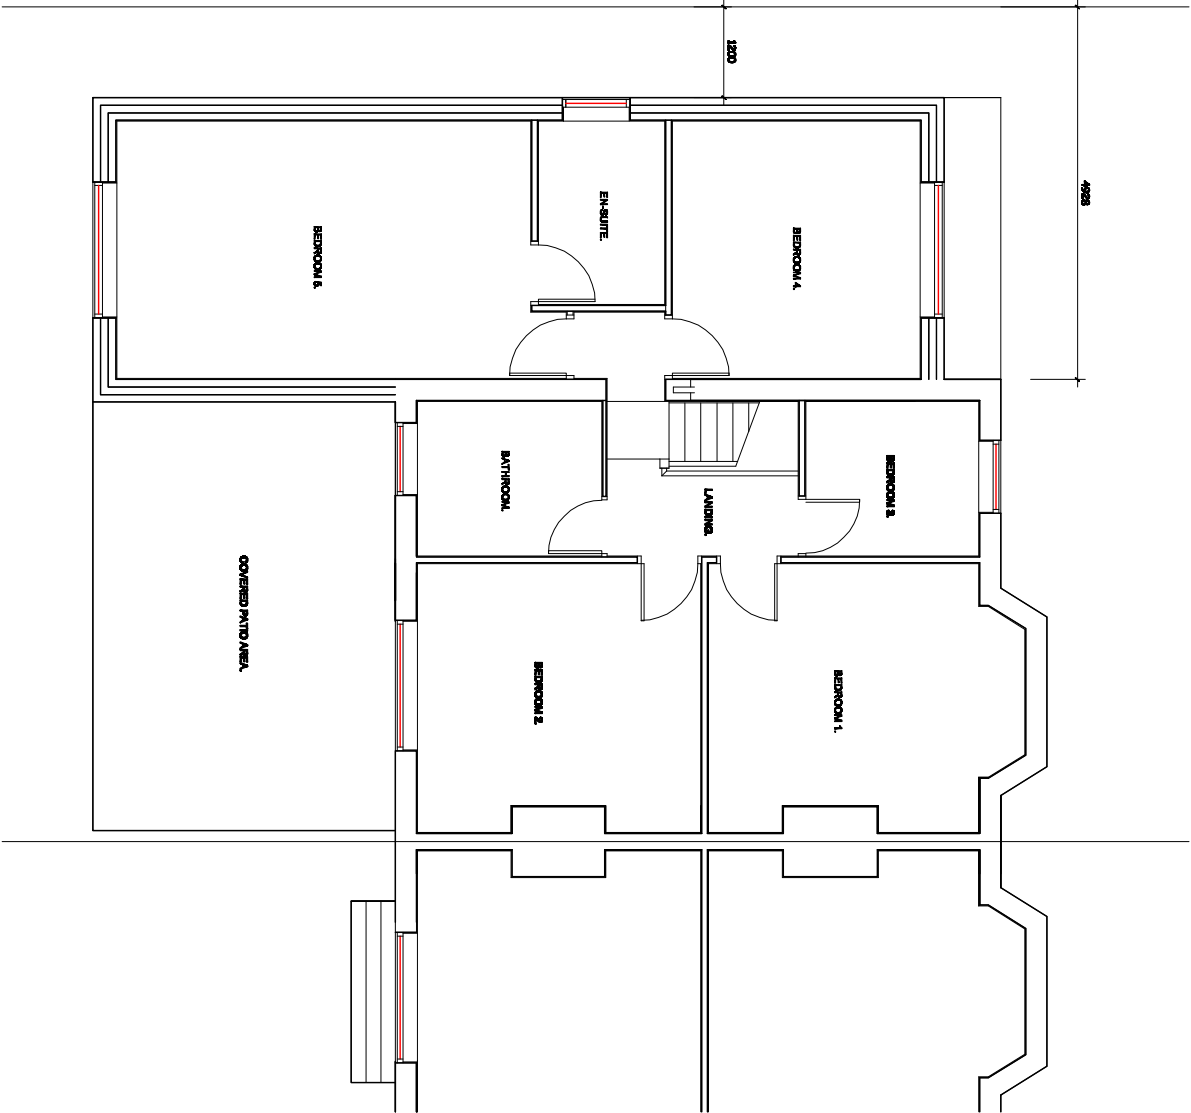

PROPOSED FIRST FLOOR PLAN.

Revision A - Floor Plans Amended. - 5th February 2026. B - Gable Windows Added To Floor Plans. - 16th February 2026.	Title : PROPOSED TWO STOREY SIDE/REAR EXTENSION WITH SINGLE STOREY REAR EXTENSION AND COVERED PATIO AREA.	Project : 80, BURY NEW ROAD, RAVENSBOTTON, BURY. BL0 0BY	MTC Designs 31 Exford Drive Bolton BL2 6TB T: 01204 416714, M: 07760288714 Email: mtdesigns@mtcd.com Scale 1:100 @ A3 Date: January 2026. Drawing No: P04B
--	--	---	---