




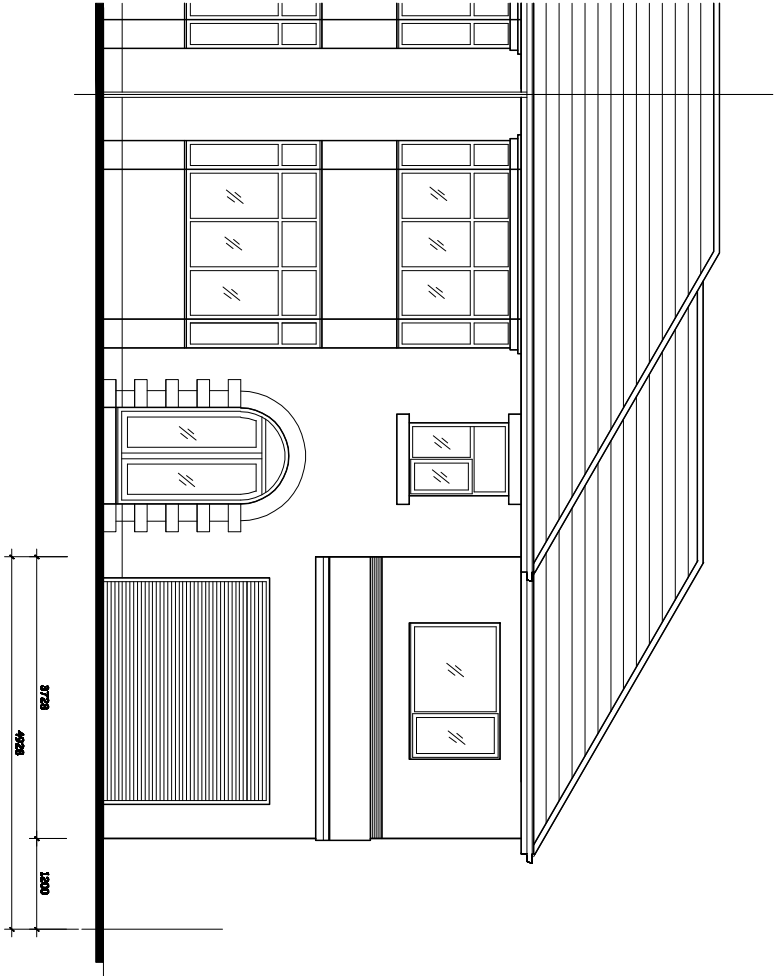


PROPOSED FRONT ELEVATION.

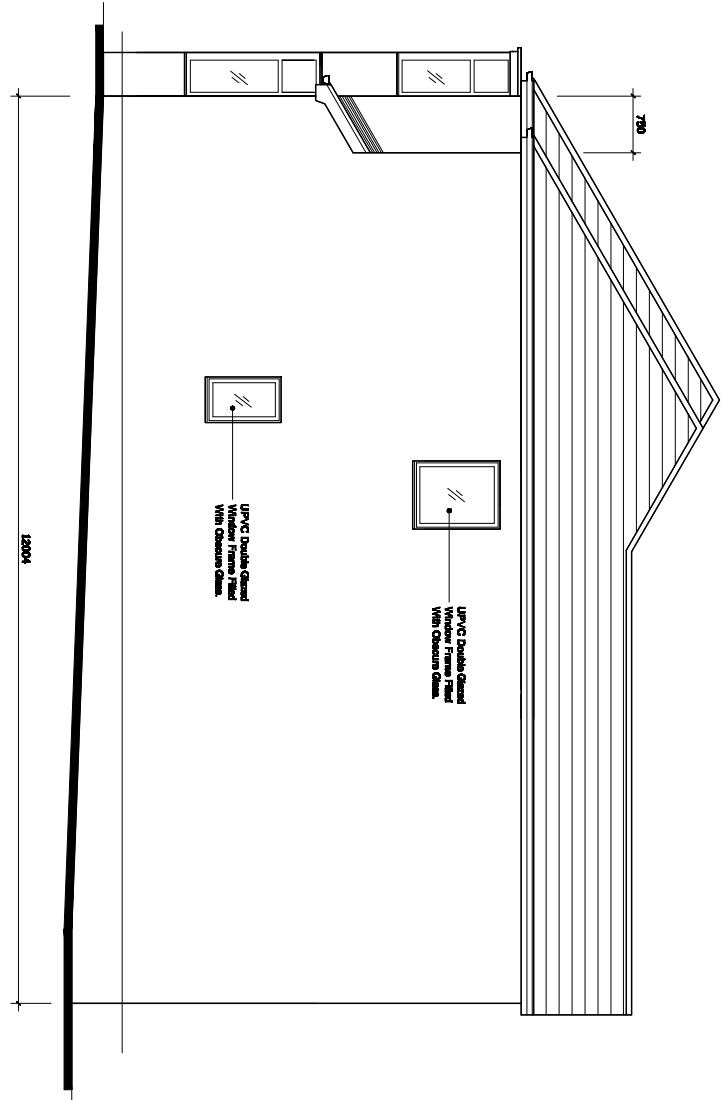

PROPOSED SIDE ELEVATION.

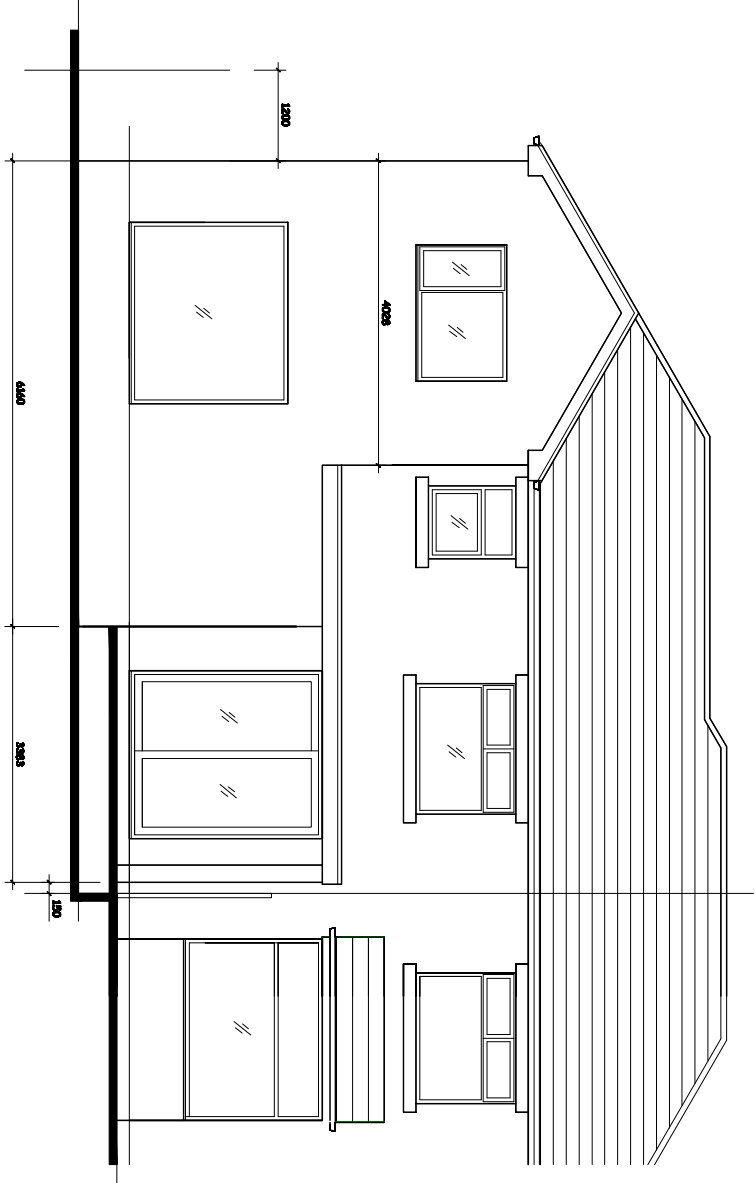

PROPOSED REAR ELEVATION.

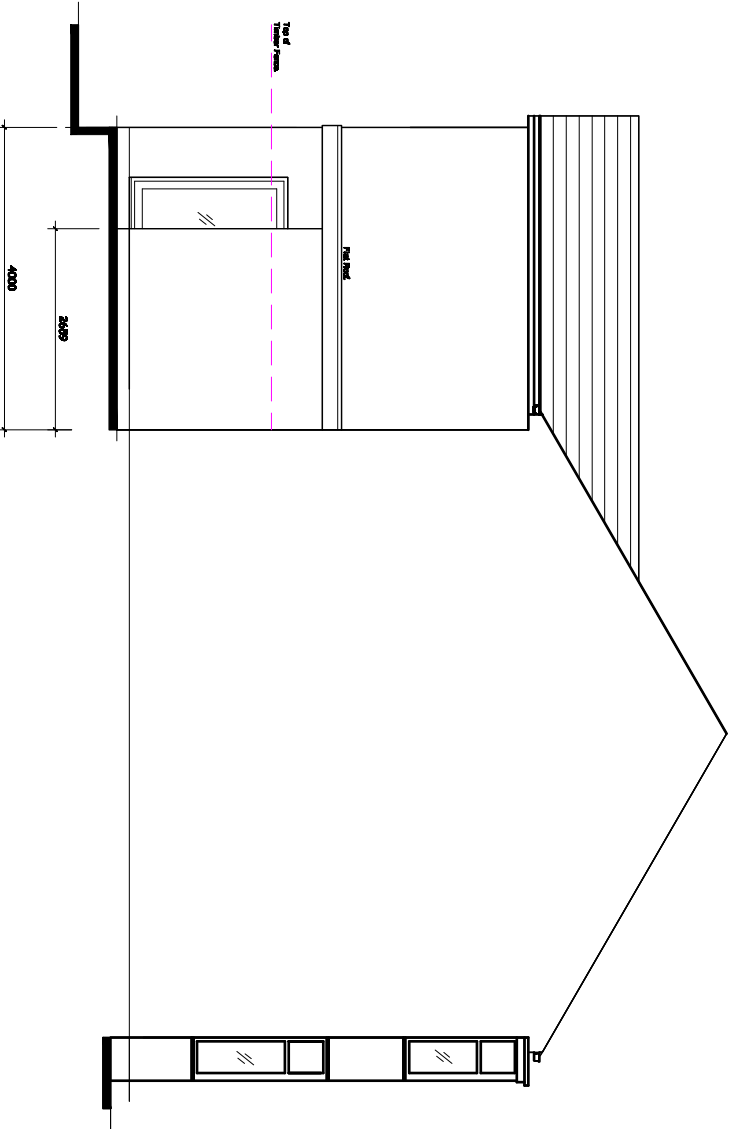

PROPOSED SIDE ELEVATION.

Revision

A - Rear & Side Elevation Amended - 5th February 2026.
B - Gable Windows Obscure Glass Note Added - 18th February 2026.

Title :

PROPOSED TWO STOREY SIDE/REAR EXTENSION WITH
SINGLE STOREY REAR EXTENSION AND COVERED
PATIO AREA.

Project :

60, BURY NEW ROAD,
RAMSBOTTOM,
BURY,
BL0 0BY

MTC Designs

31 Edmond Drive Bolton BL2 6TB
T: 01204 416714 UK 07760028514
Email: info@mtcdesign.co.uk

Scale 1:100 @ A3
Date: January 2026.

Drawing No: P03B