


Survey by Chris Partington Land Surveyors
and reproduced with their permission.

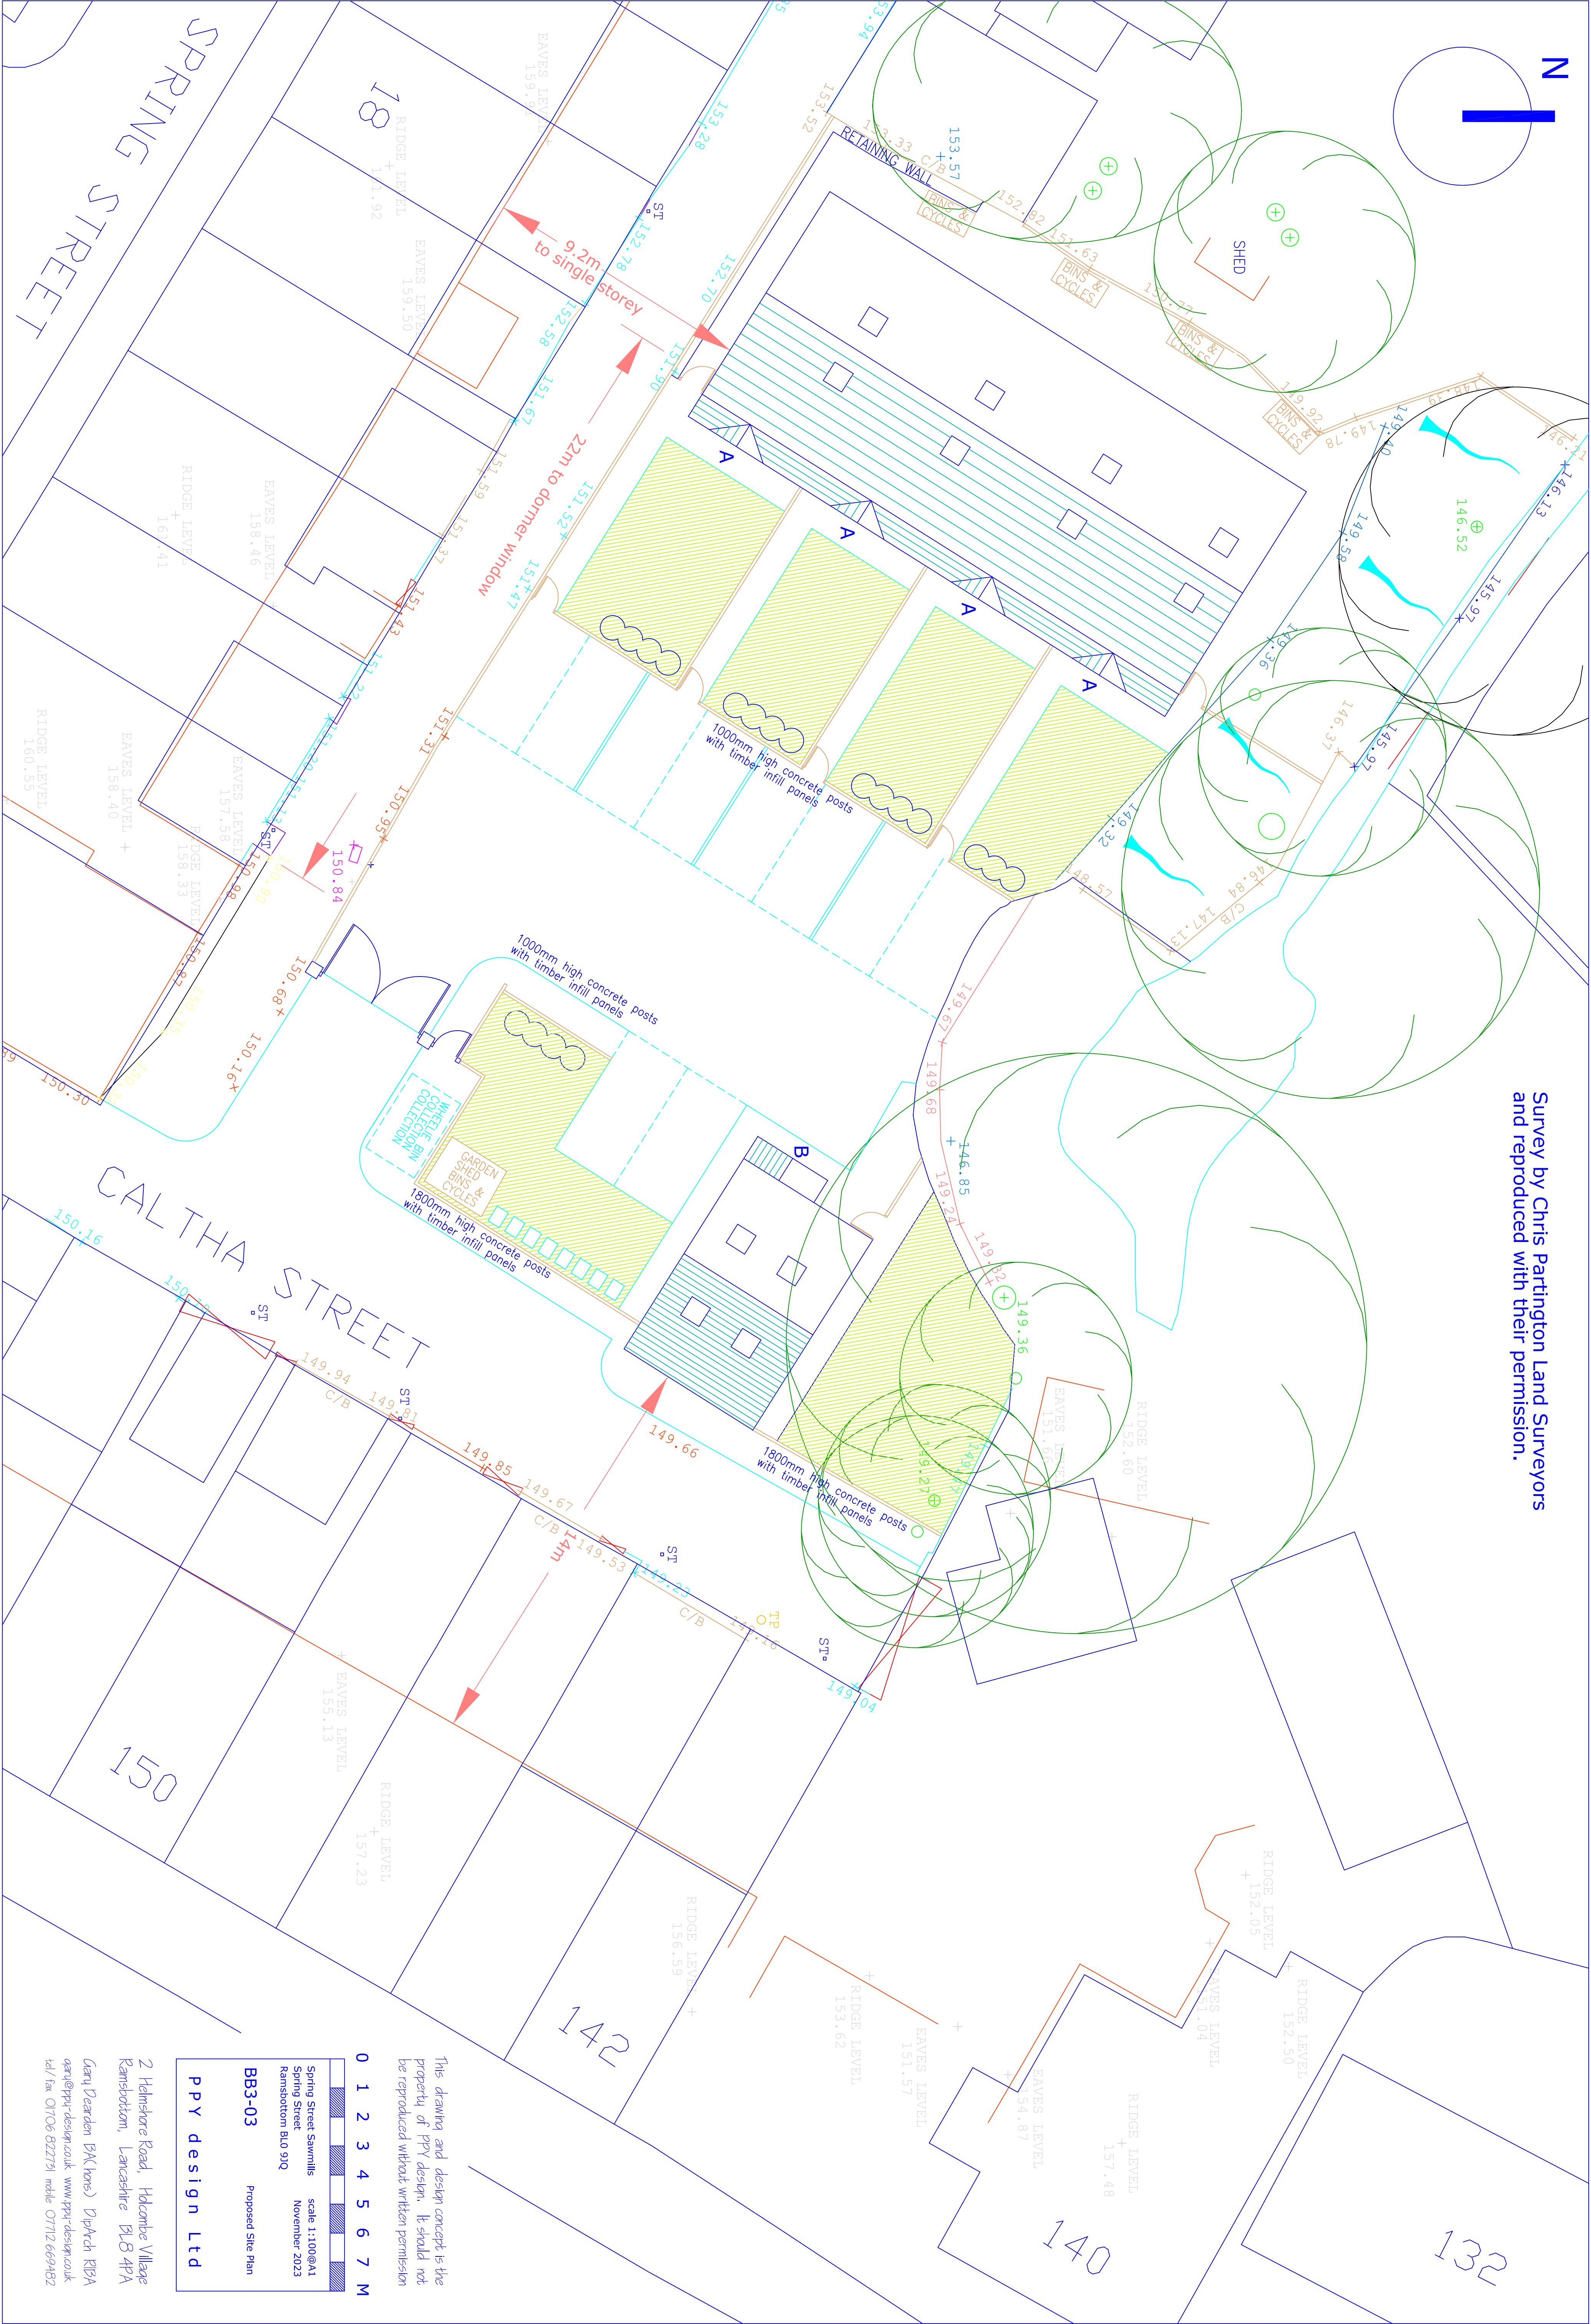

This drawing and design concept is the property of PPY design. It should not be reproduced without written permission

0 1 2 3 4 5 6 7 M

Spring Street Sawmills
Spring Street
Ramsbottom BL8 9JQ

scale 1:100@A1
November 2023

B83-03

Proposed Site Plan

ppy design Ltd

2 Helmshore Road, Helmshore Village
Ramsbottom, Lancashire BL8 4PA
Gary Dearden (BA home) 01707 8134
gary@ppy-design.co.uk www.ppy-design.co.uk
tel/fax 01706 822773 mobile 0712 669482