
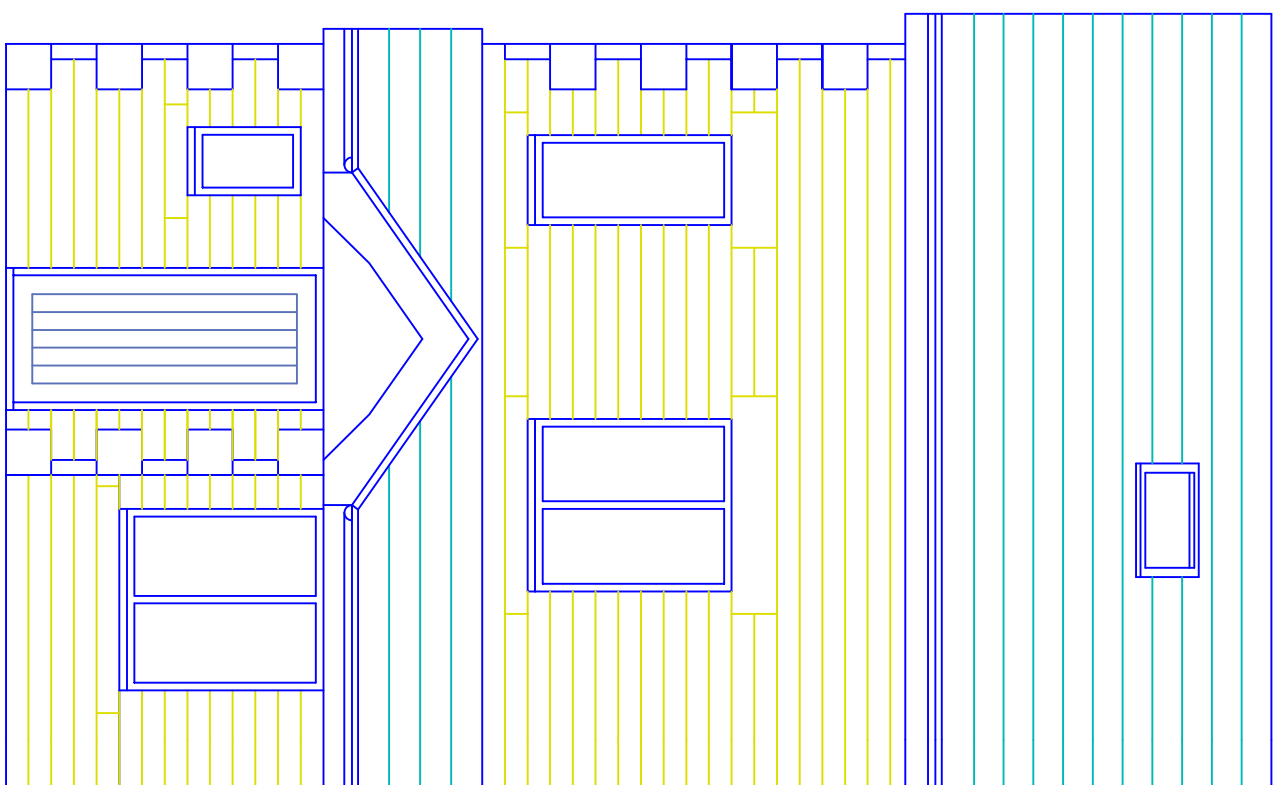
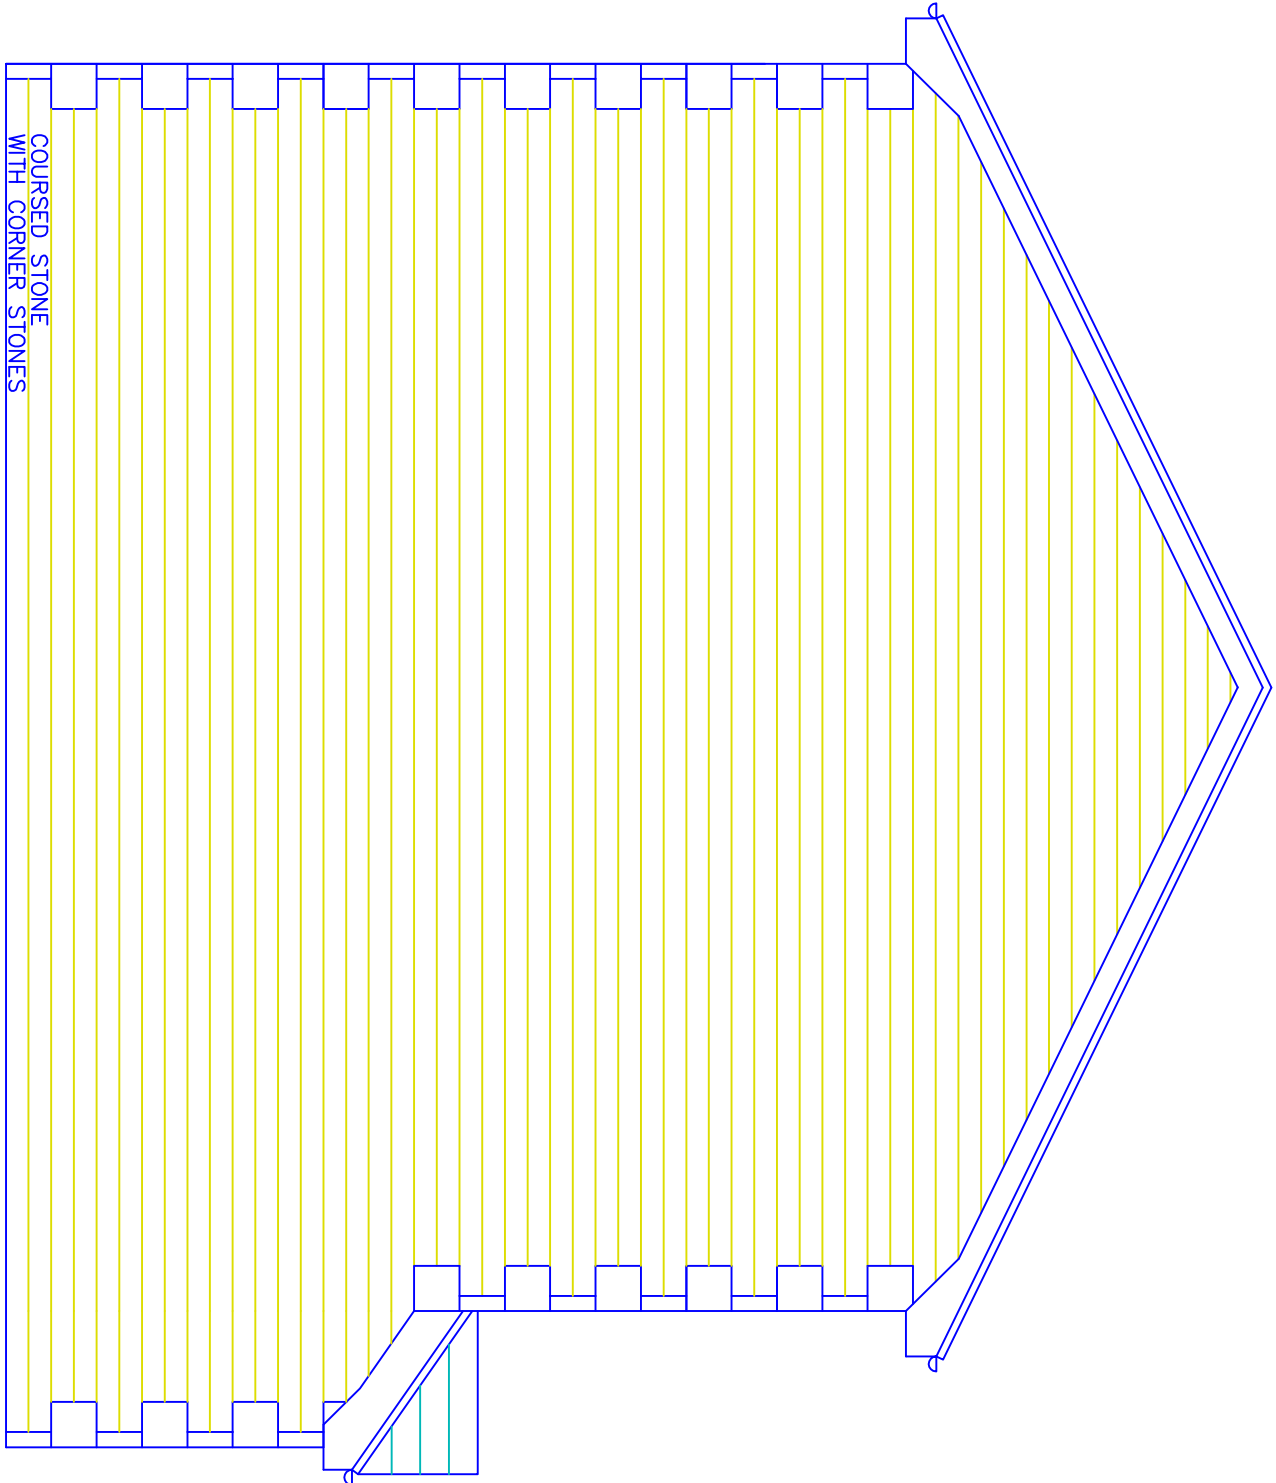


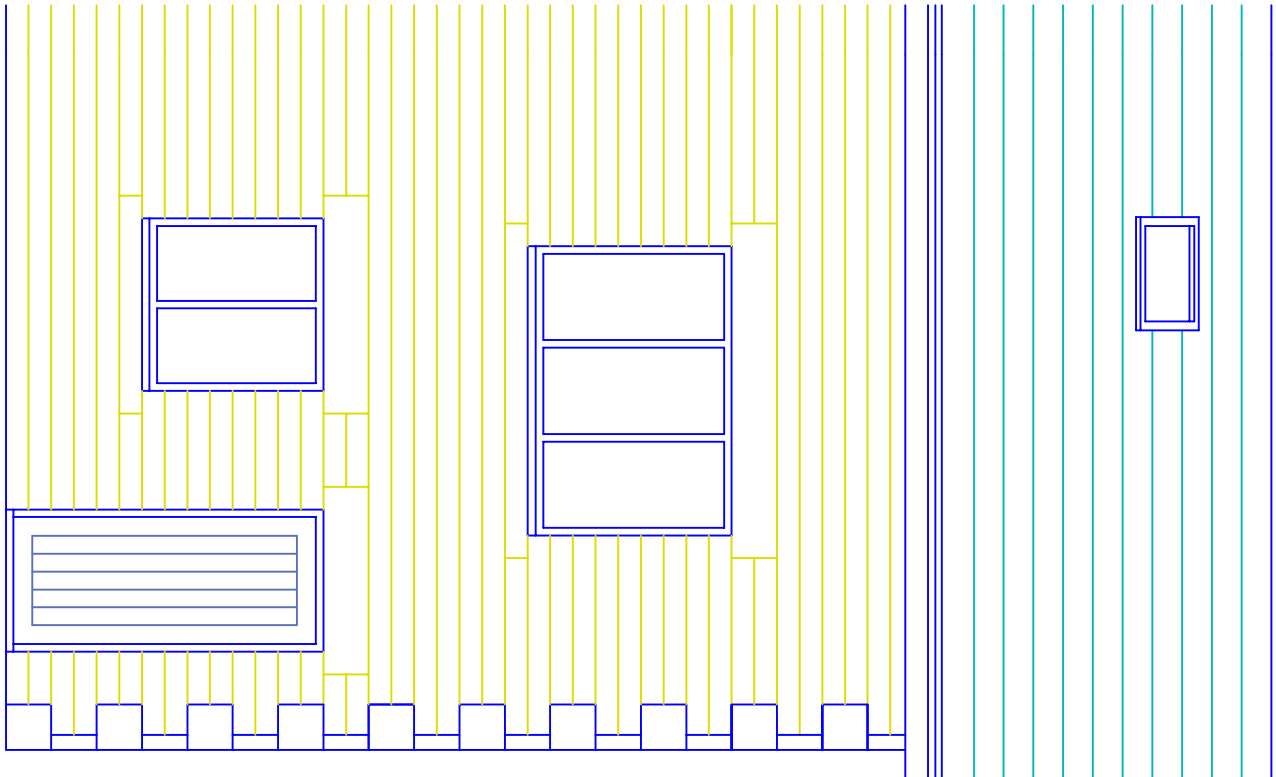






500x250mm Kentdale
blue grey side

140mm coursed stone from
NW Redampton, Potham

PROPOSED REAR ELEVATION

PROPOSED SIDE ELEVATION

PROPOSED FRONT ELEVATION

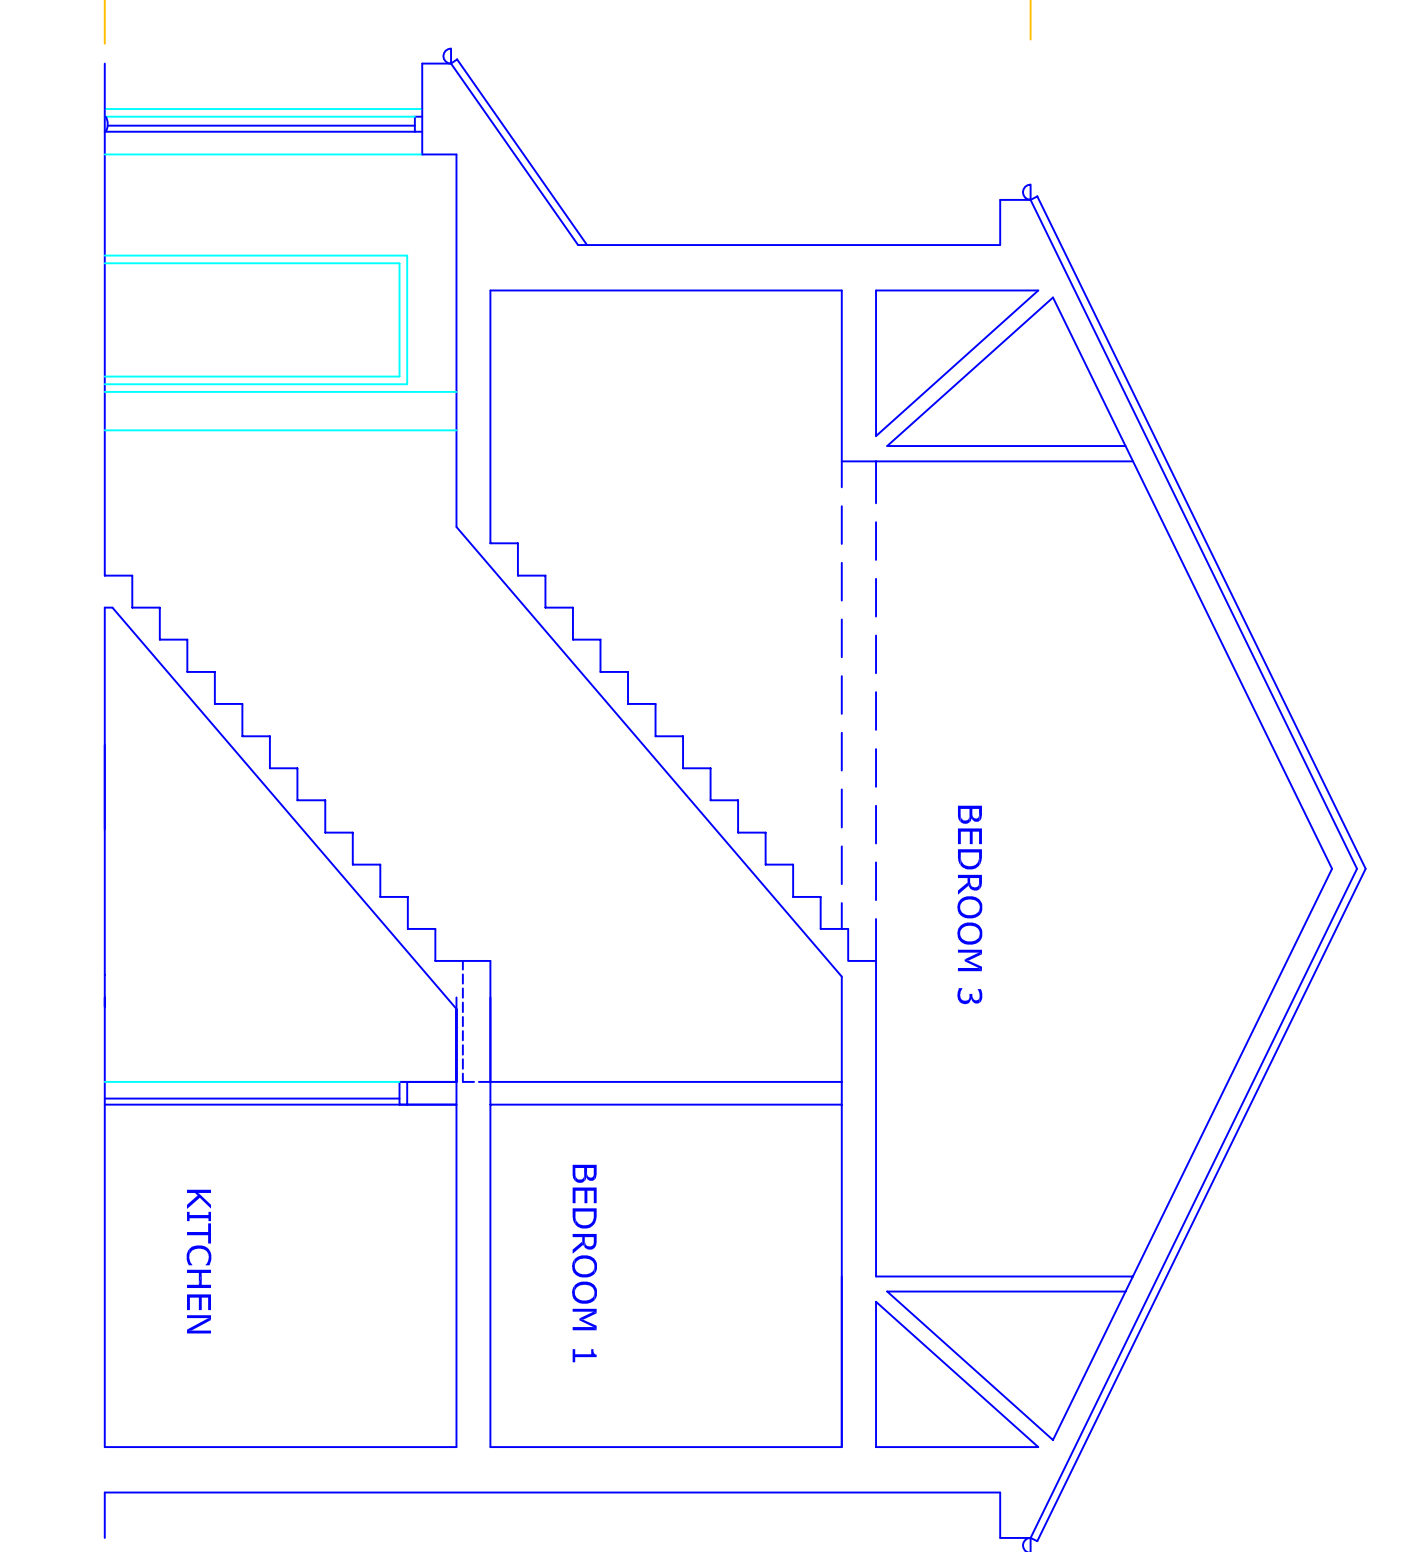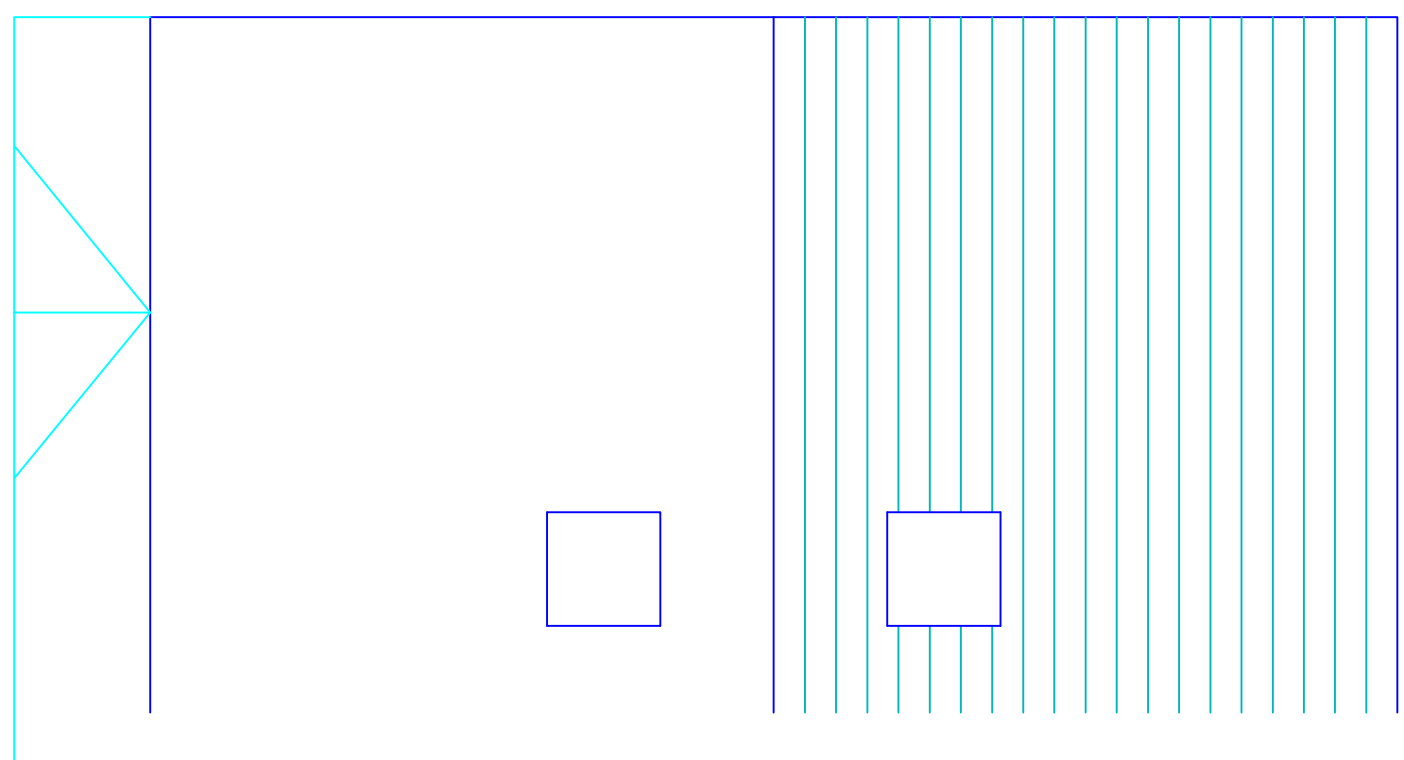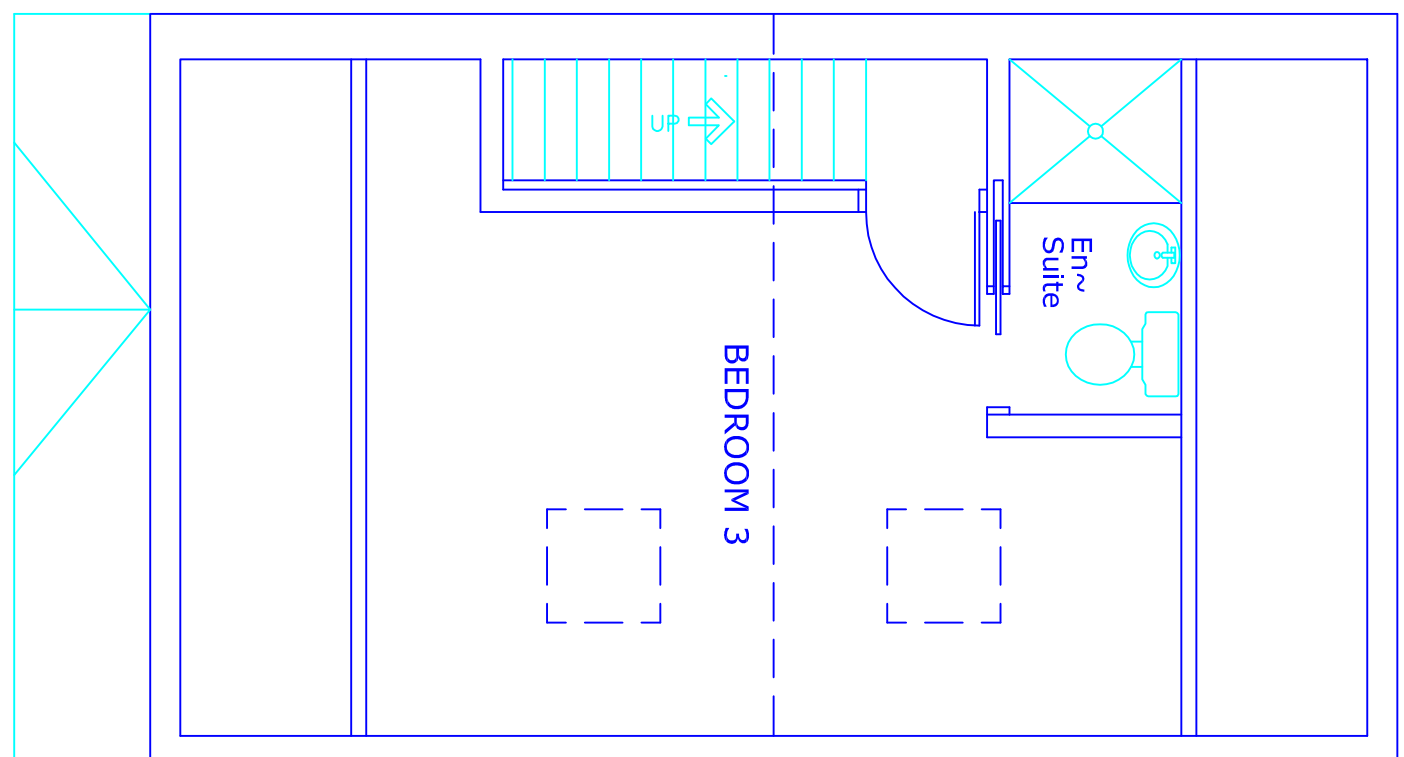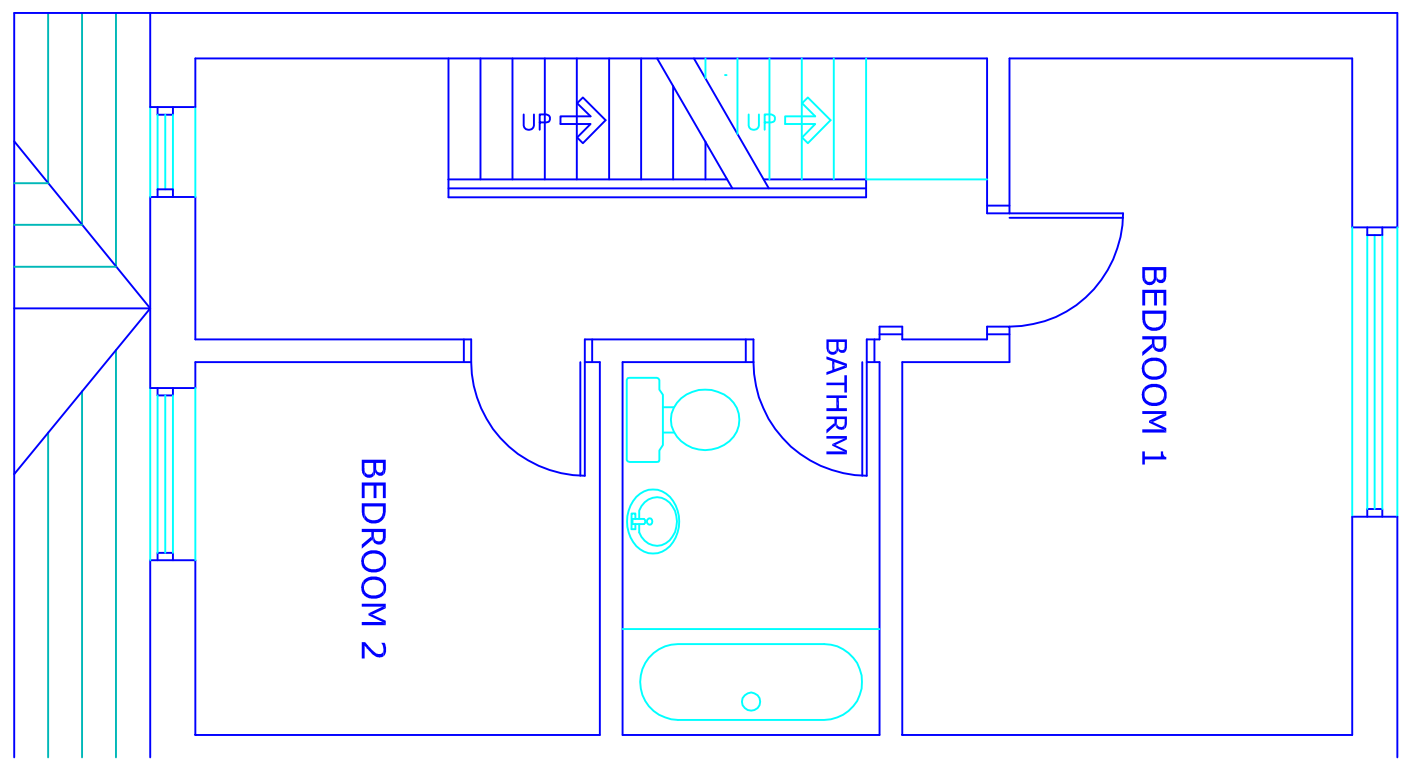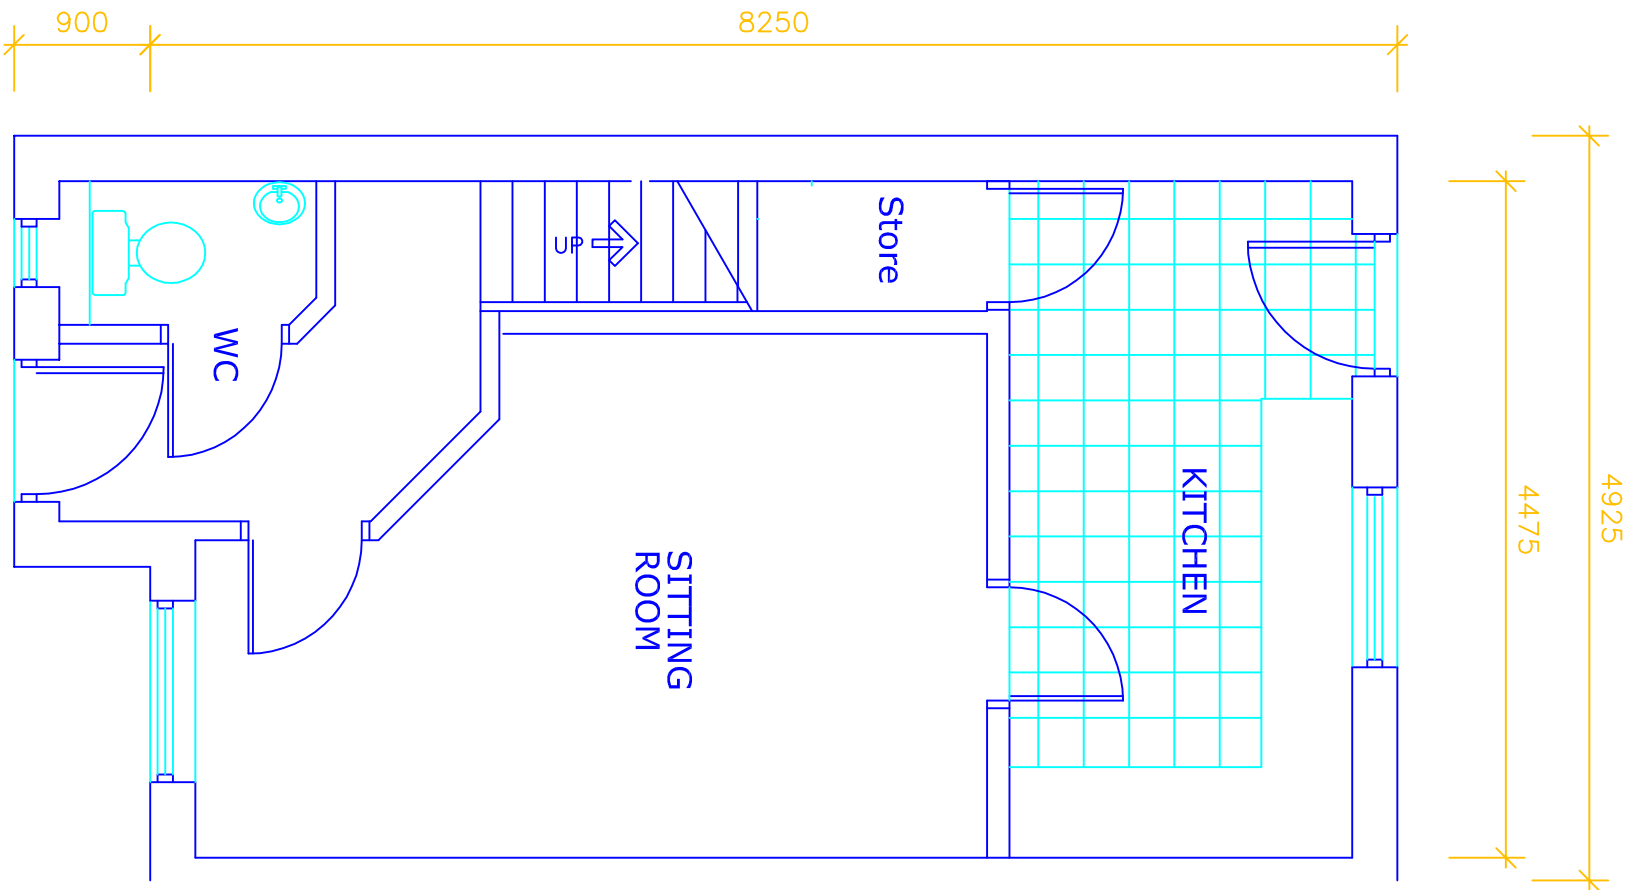

PROPOSED PLAN
GROUND FLOOR

PROPOSED PLAN
FIRST FLOOR

PROPOSED PLAN
SECOND FLOOR

PROPOSED SECTION

This drawing and design concept is the property of PPV design. It should not be reproduced without written permission

0 1 2 3 M

Spring Street Sawmills
Spring Street
Ramsbottom BL0 9JQ

scale 1:50@A1
November 2023

BB4-04 House Type A

PPV design Ltd

2 Helmshore Road, Helmshore Village
Ramsbottom, Lancashire BL8 4PA
Garry Dearden (BA Rams) DpArch RB3A
gar@ppv-design.co.uk www.ppv-design.co.uk
T. 0706 822791 M. 07712 669482