



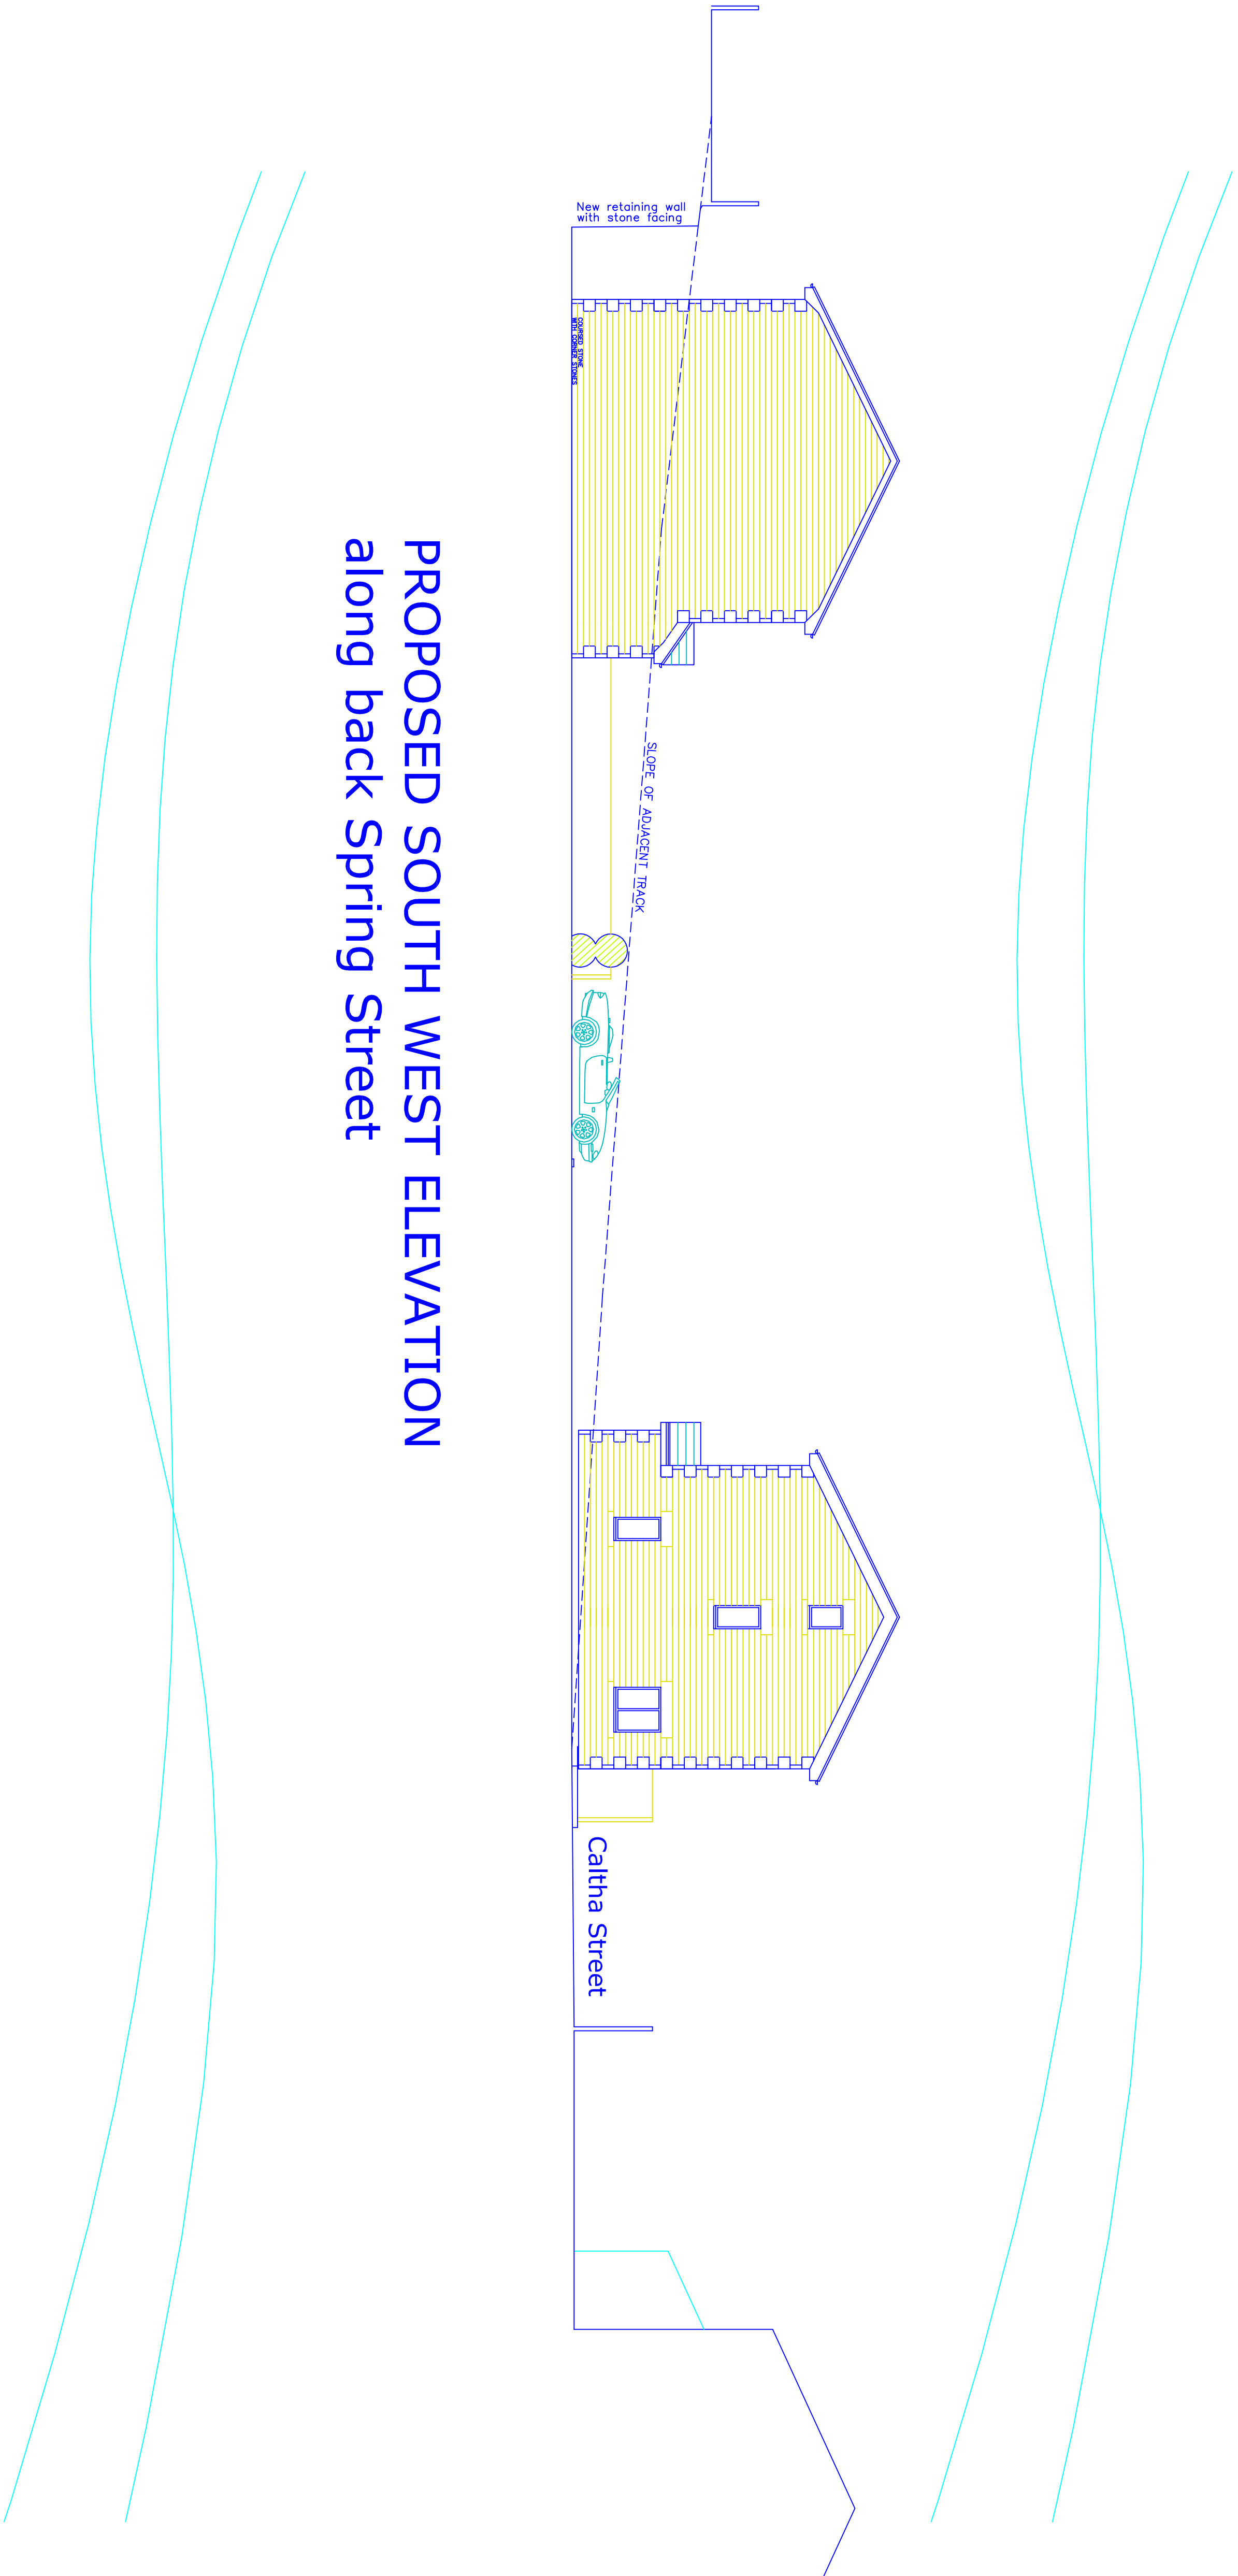

PROPOSED SOUTH WEST ELEVATION along back Spring Street

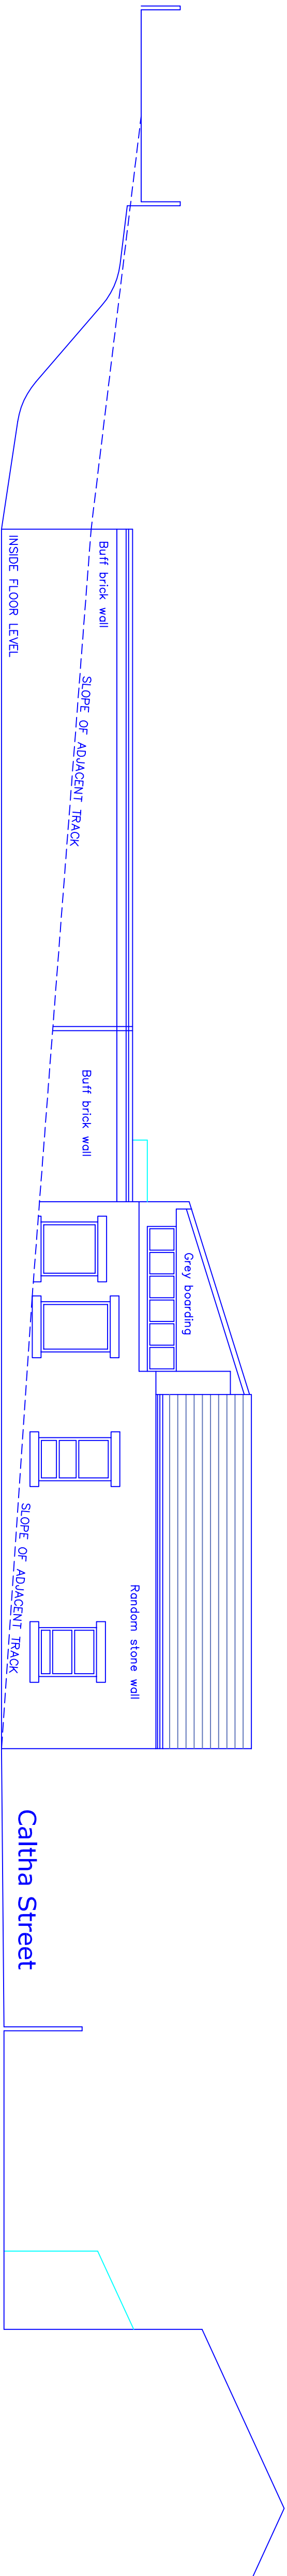

EXISTING SOUTH WEST ELEVATION along back Spring Street

This drawing and design concept is the property of PPV design. It should not be reproduced without written permission

0 1 2 3 4 5 6 7 M

Spring Street Sawmills	scale 1:100@A1
Spring Street	November 2023
Ramsbottom BL0 9LQ	
BB3-07	Existing and Proposed
	Site Section
PPV design Ltd	

2 Helmshore Road, Holcombe Village
Ramsbottom, Lancashire BL8 4PA
Gary Dearden (B&Hons) DtpArch RIBA
gary@ppv-design.co.uk www.ppv-design.co.uk
T. 01706 6221751 M. 07112 669482