


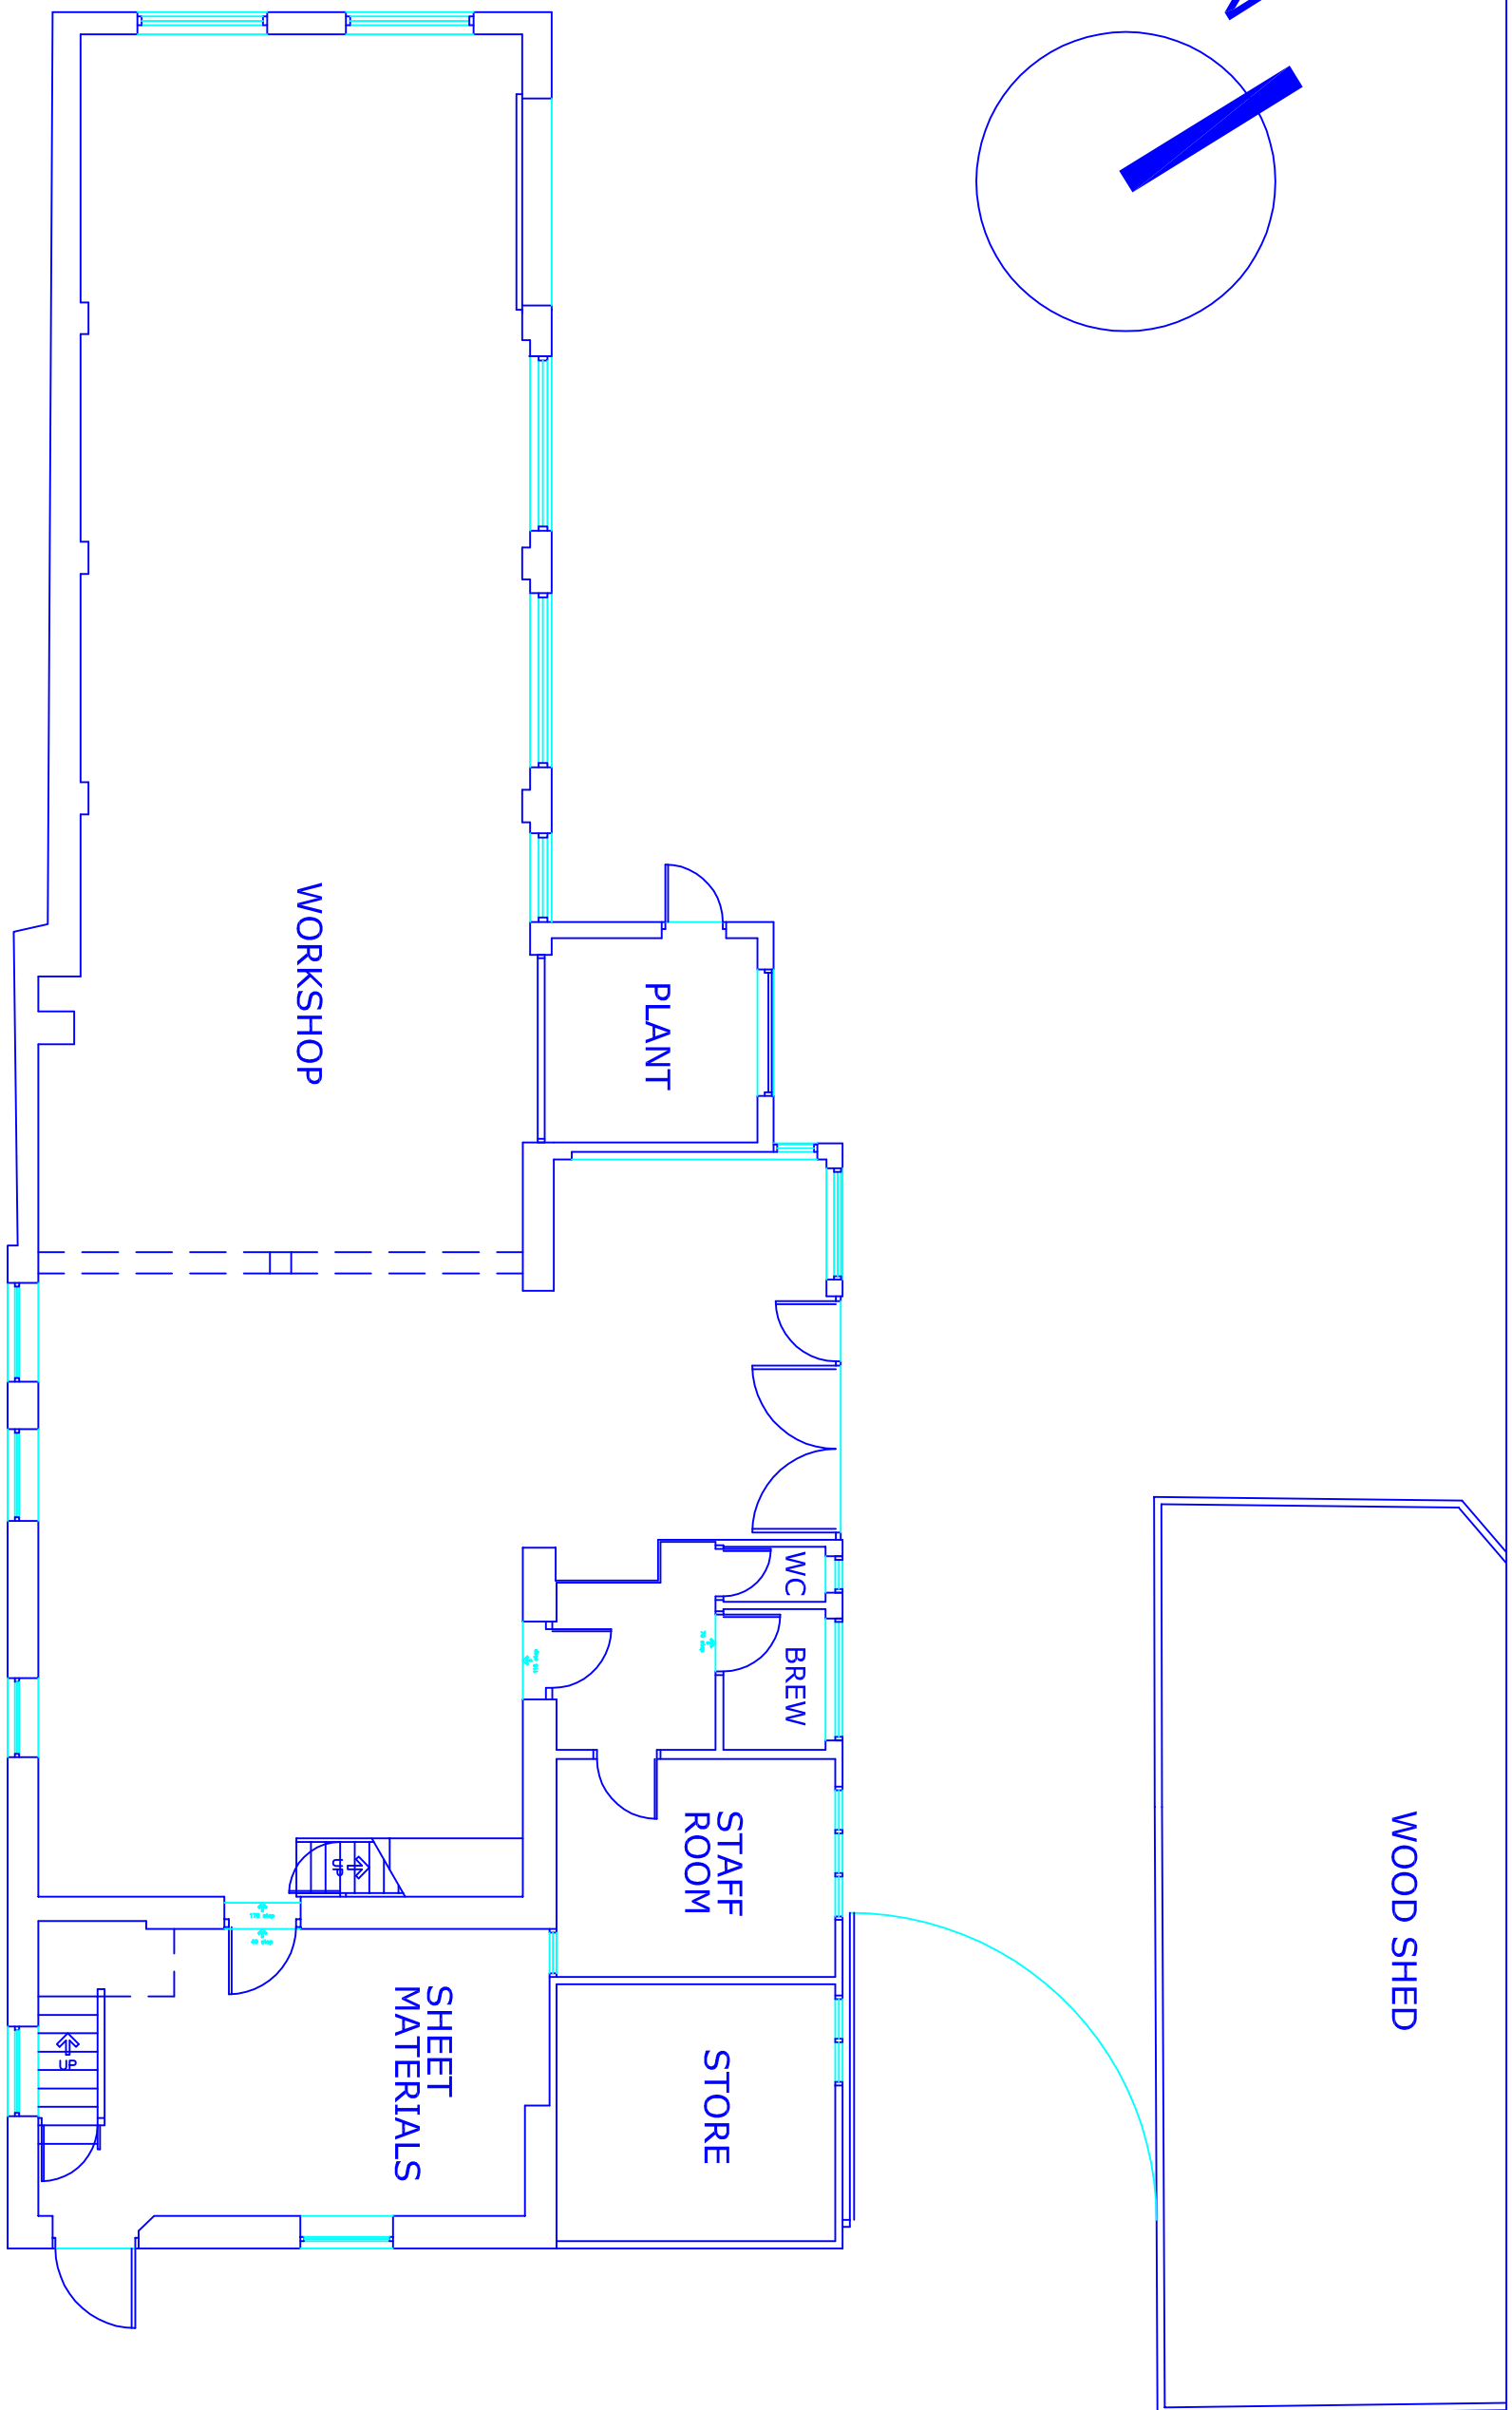


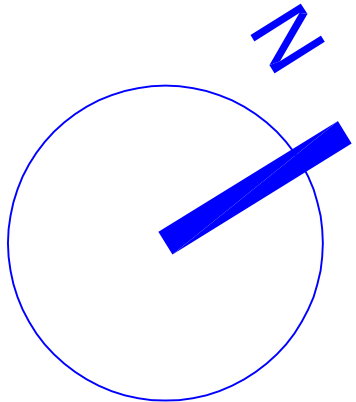


EXISTING GROUND FLOOR PLAN

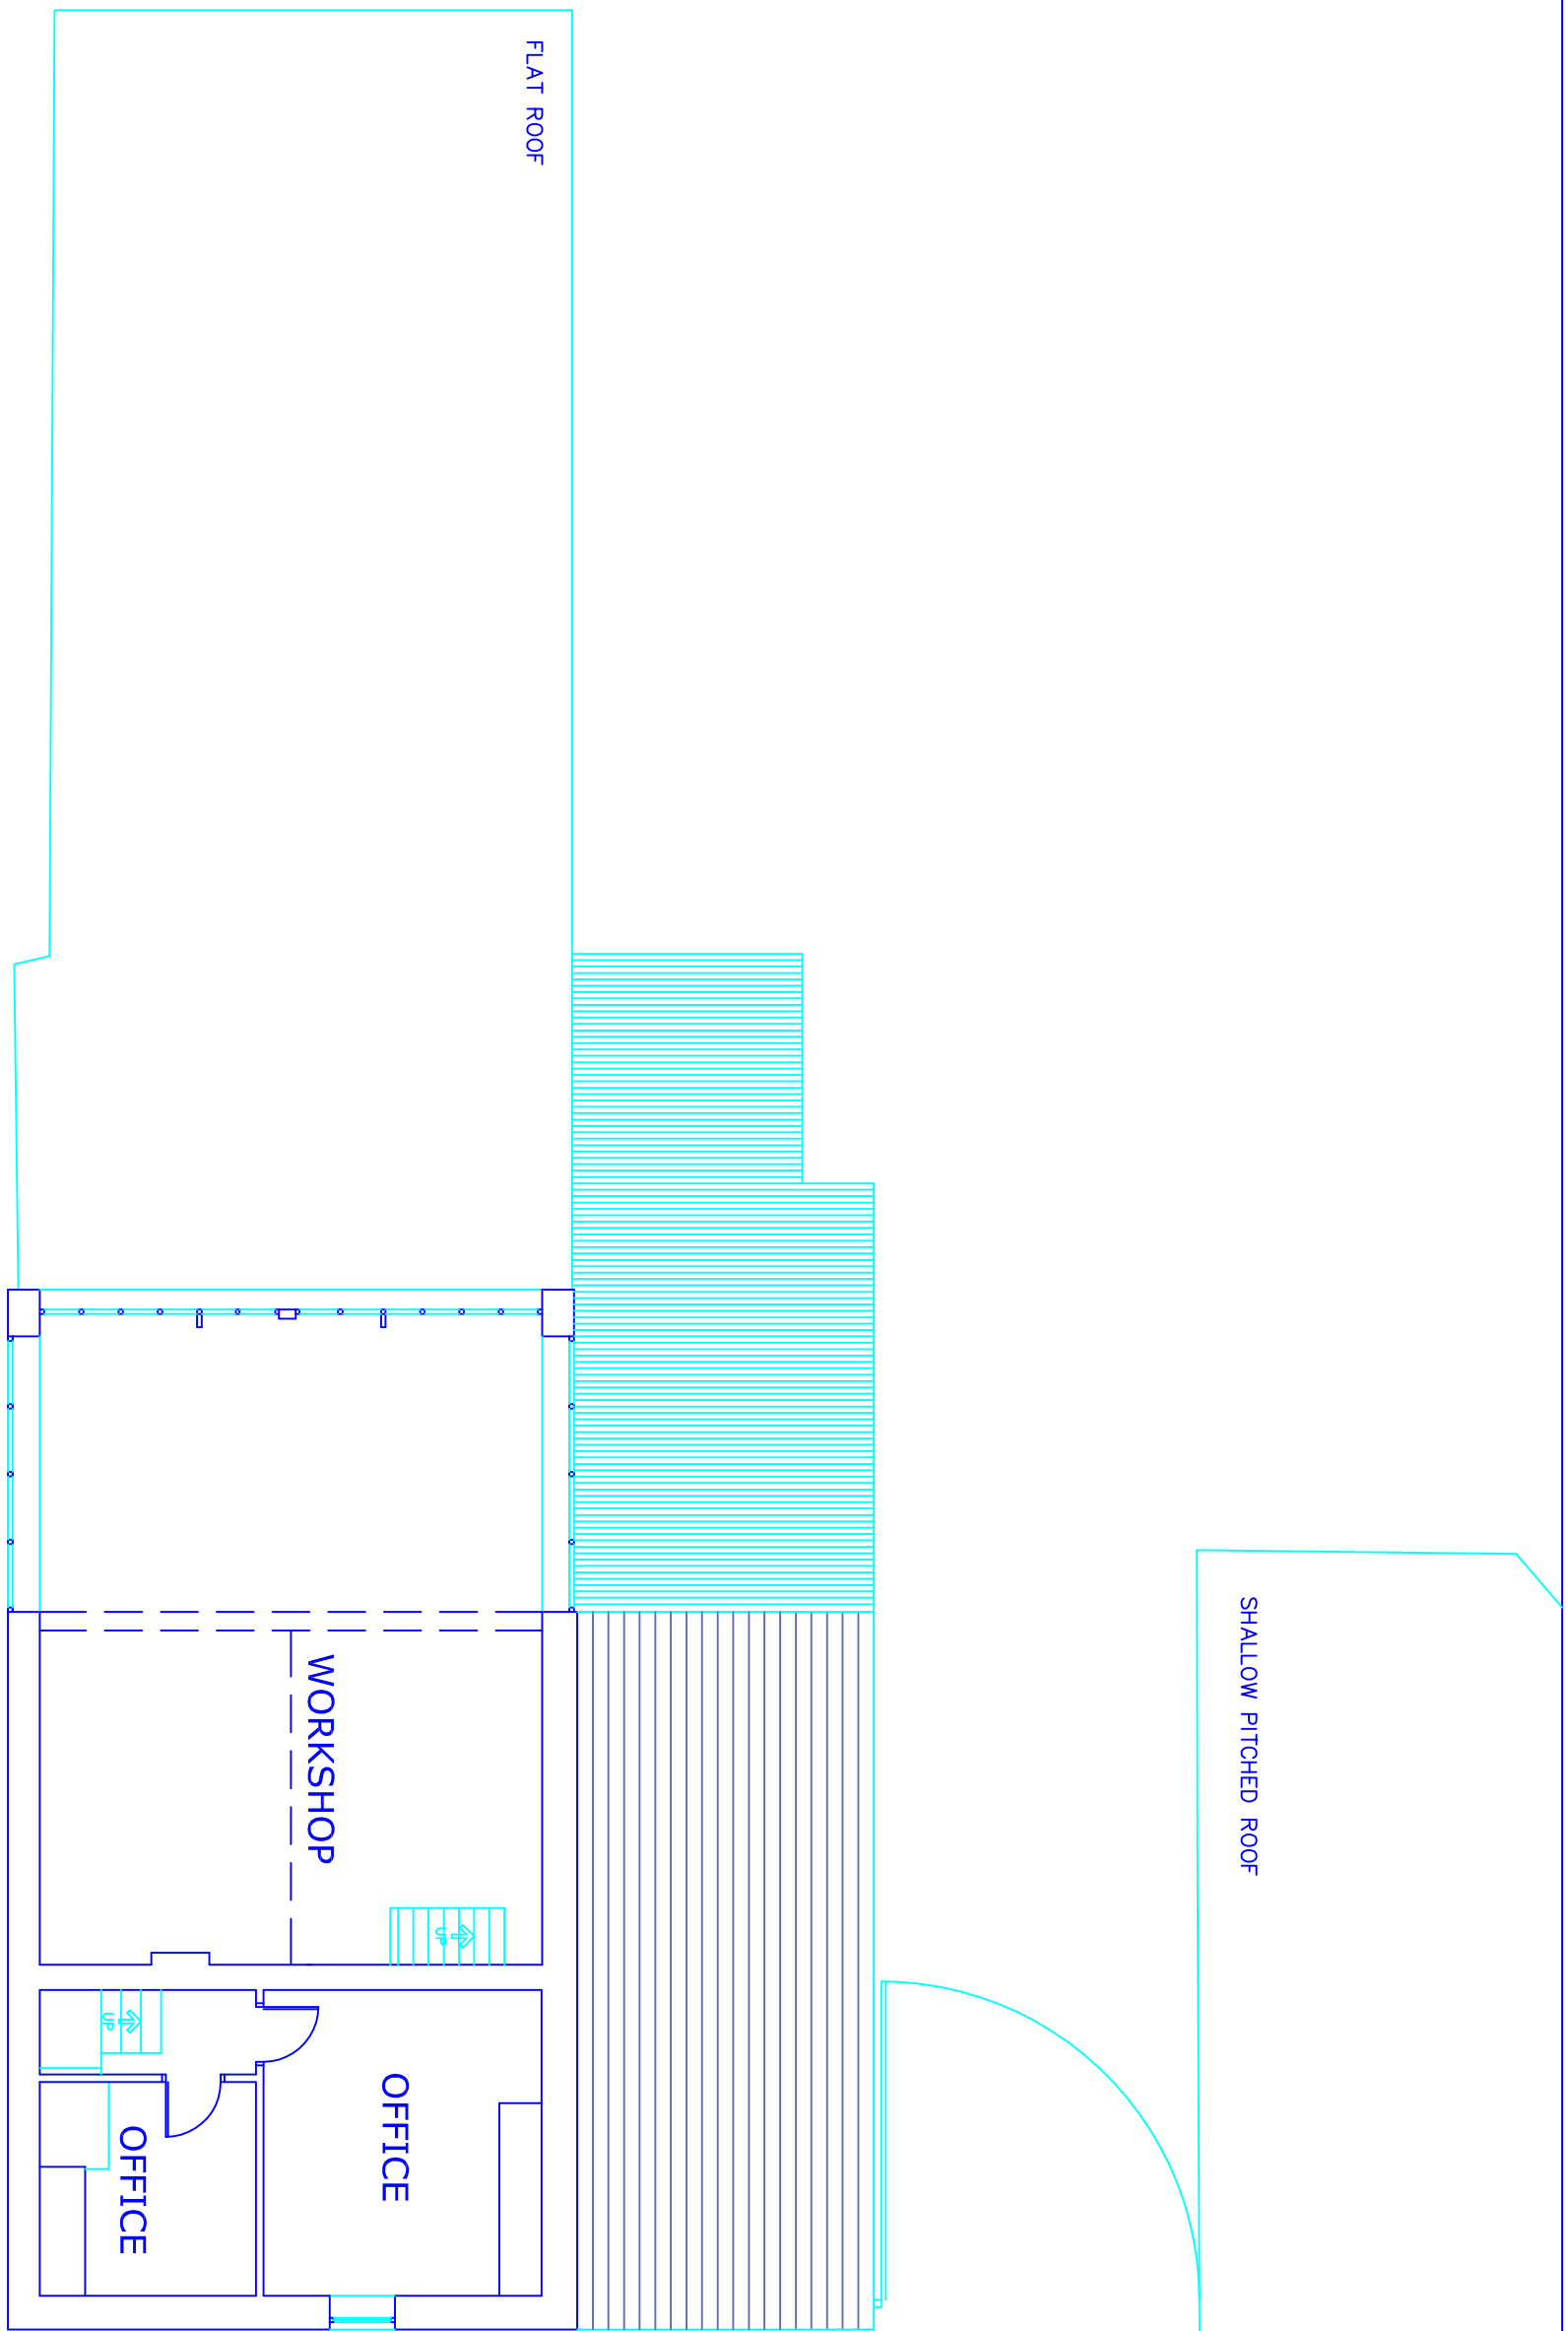


EXISTING FIRST FLOOR PLAN

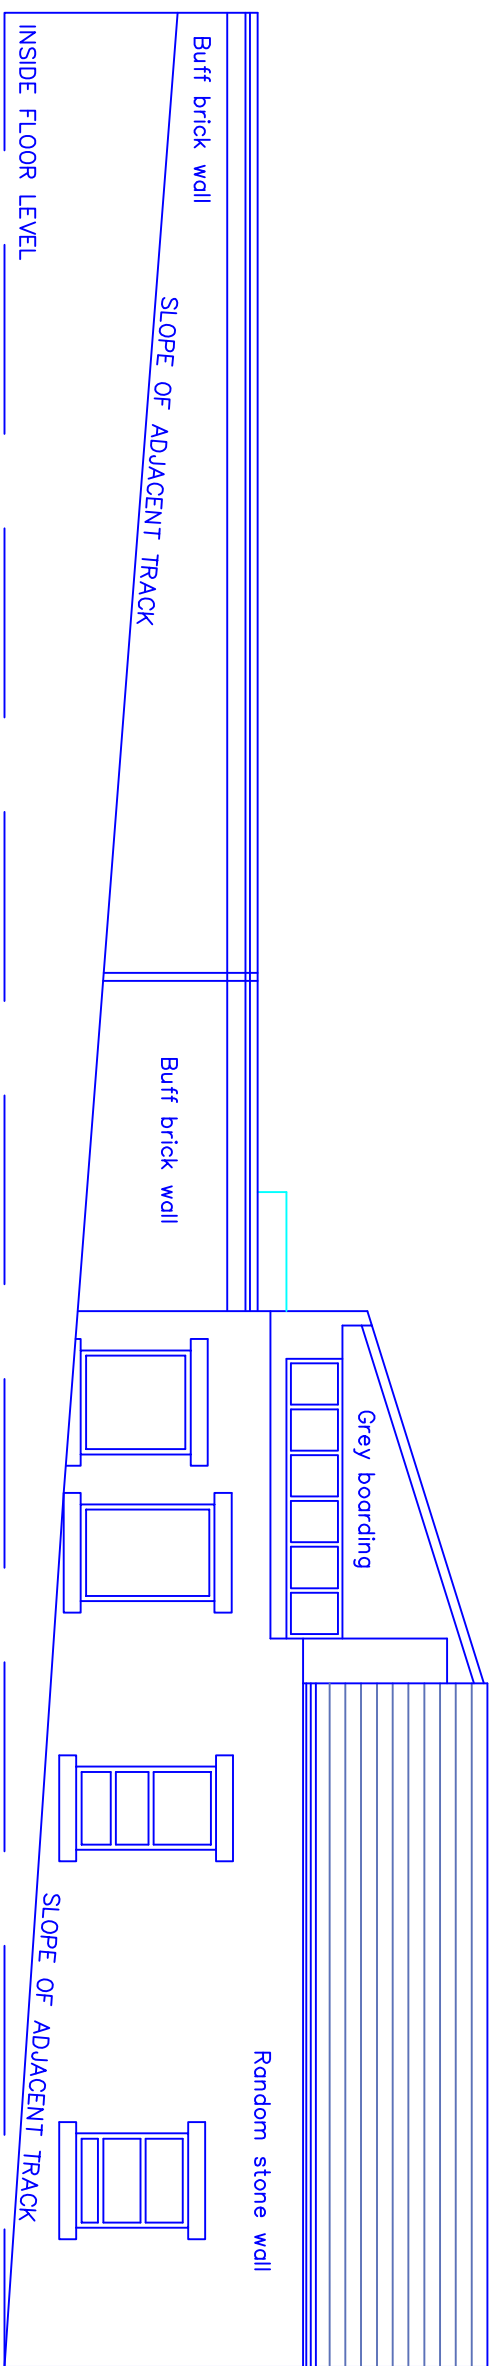


EXISTING SOUTH WEST ELEVATION
along back Spring Street

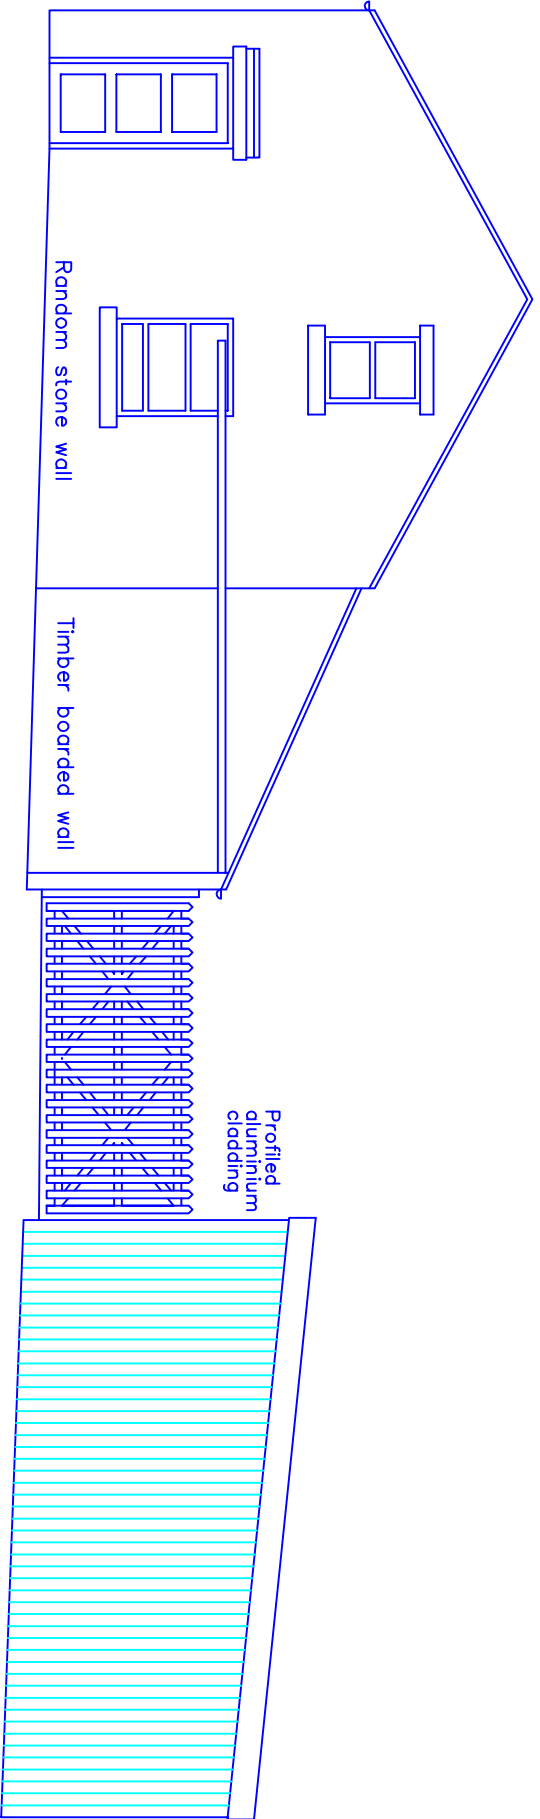


EXISTING SOUTH EAST ELEVATION
along Caltha Street

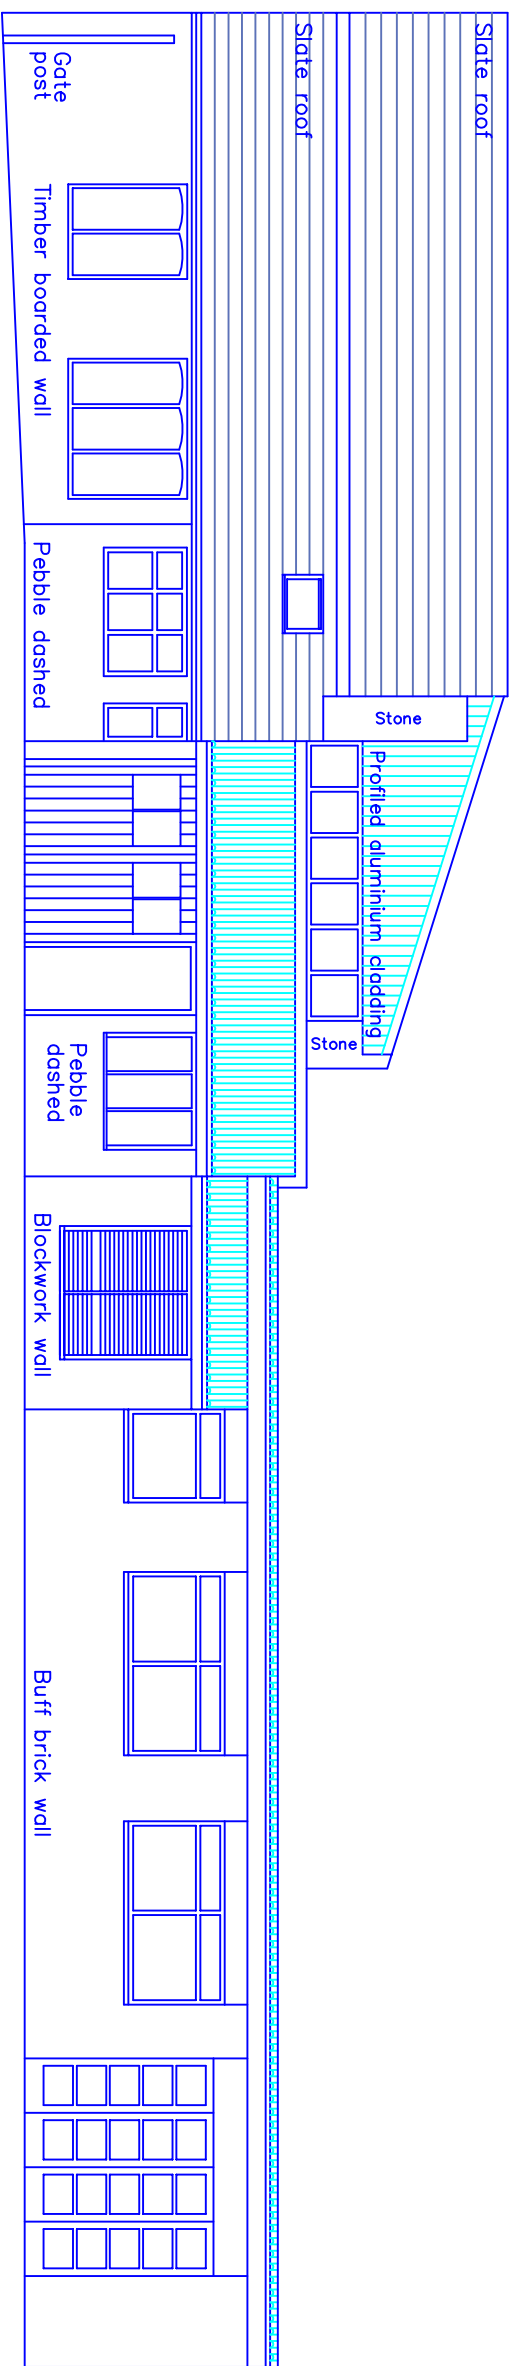


EXISTING NORTH EAST ELEVATION

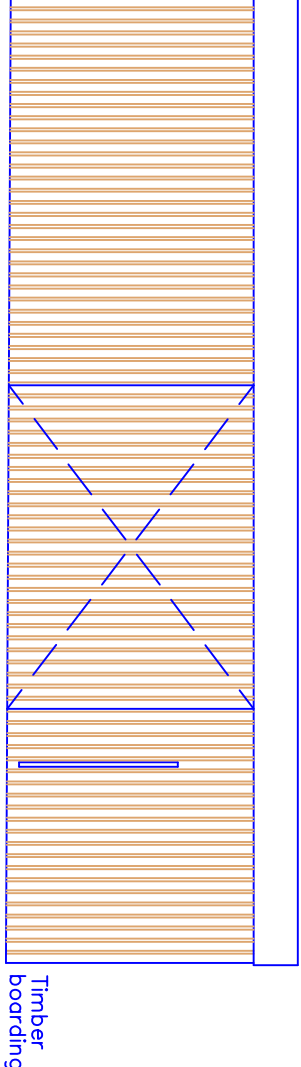


EXISTING ELEVATION FRONT WOOD SHED

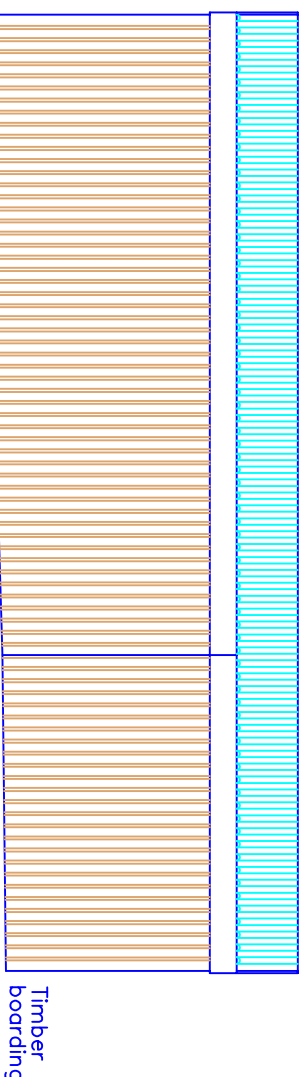

EXISTING ELEVATION REAR WOOD SHED

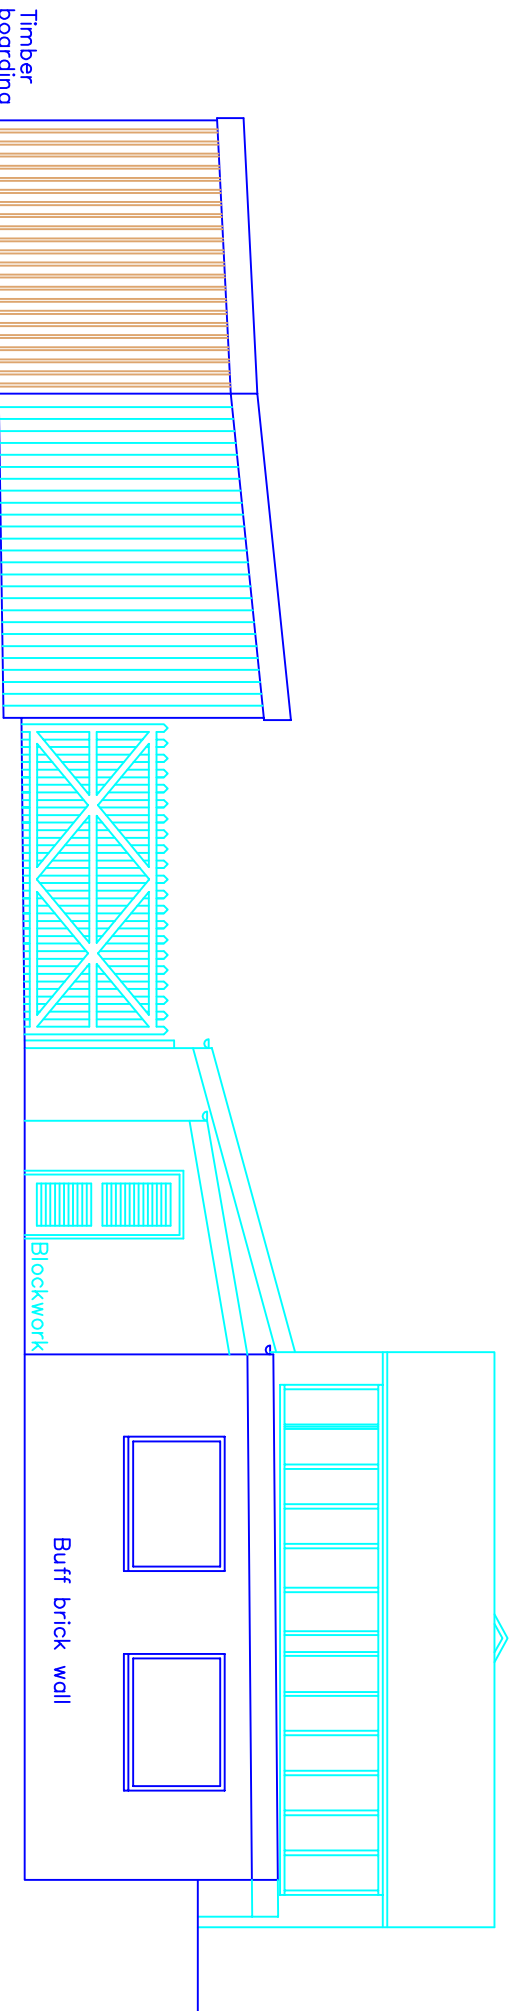

WOOD SHED

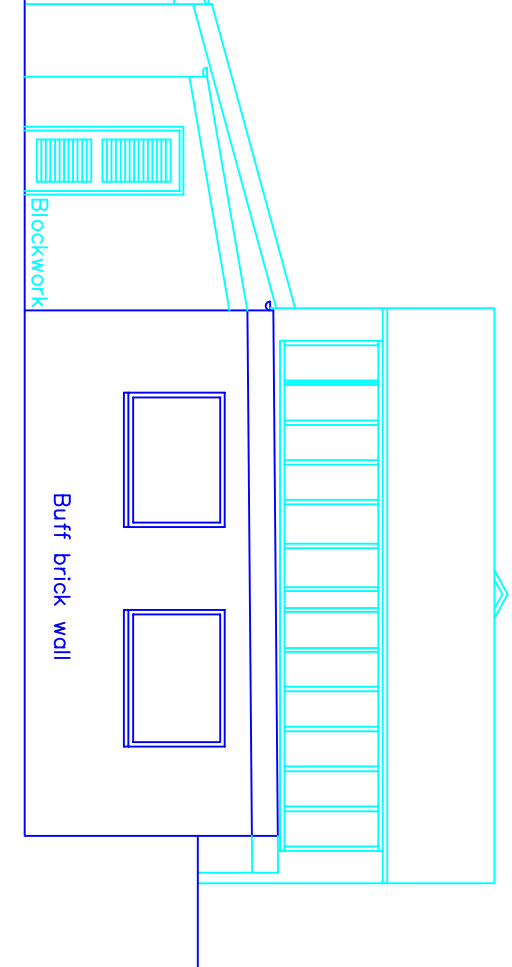

WOOD SHED

This drawing and design concept is the property of PPY design. It should not be reproduced without written permission

0 1 2 3 4 5 6 M

Spring Street Sawmills
Spring Street
Ramsbottom
BL0 9JQ

scale 1:100&A1
September 2011

BB3-02 Existing Floor plans
and Elevations

PPY design Ltd

2 Helmshore Road, Helmshore Village
Ramsbottom, Lancashire BL8 4PA
Gary Dearden B.A (hons) DipArch RIBA
gary@ppy-design.co.uk www.ppy-design.co.uk
t:01761 01706 027191 m:01761 069462