


02 Proposed Second Floor
1 : 50

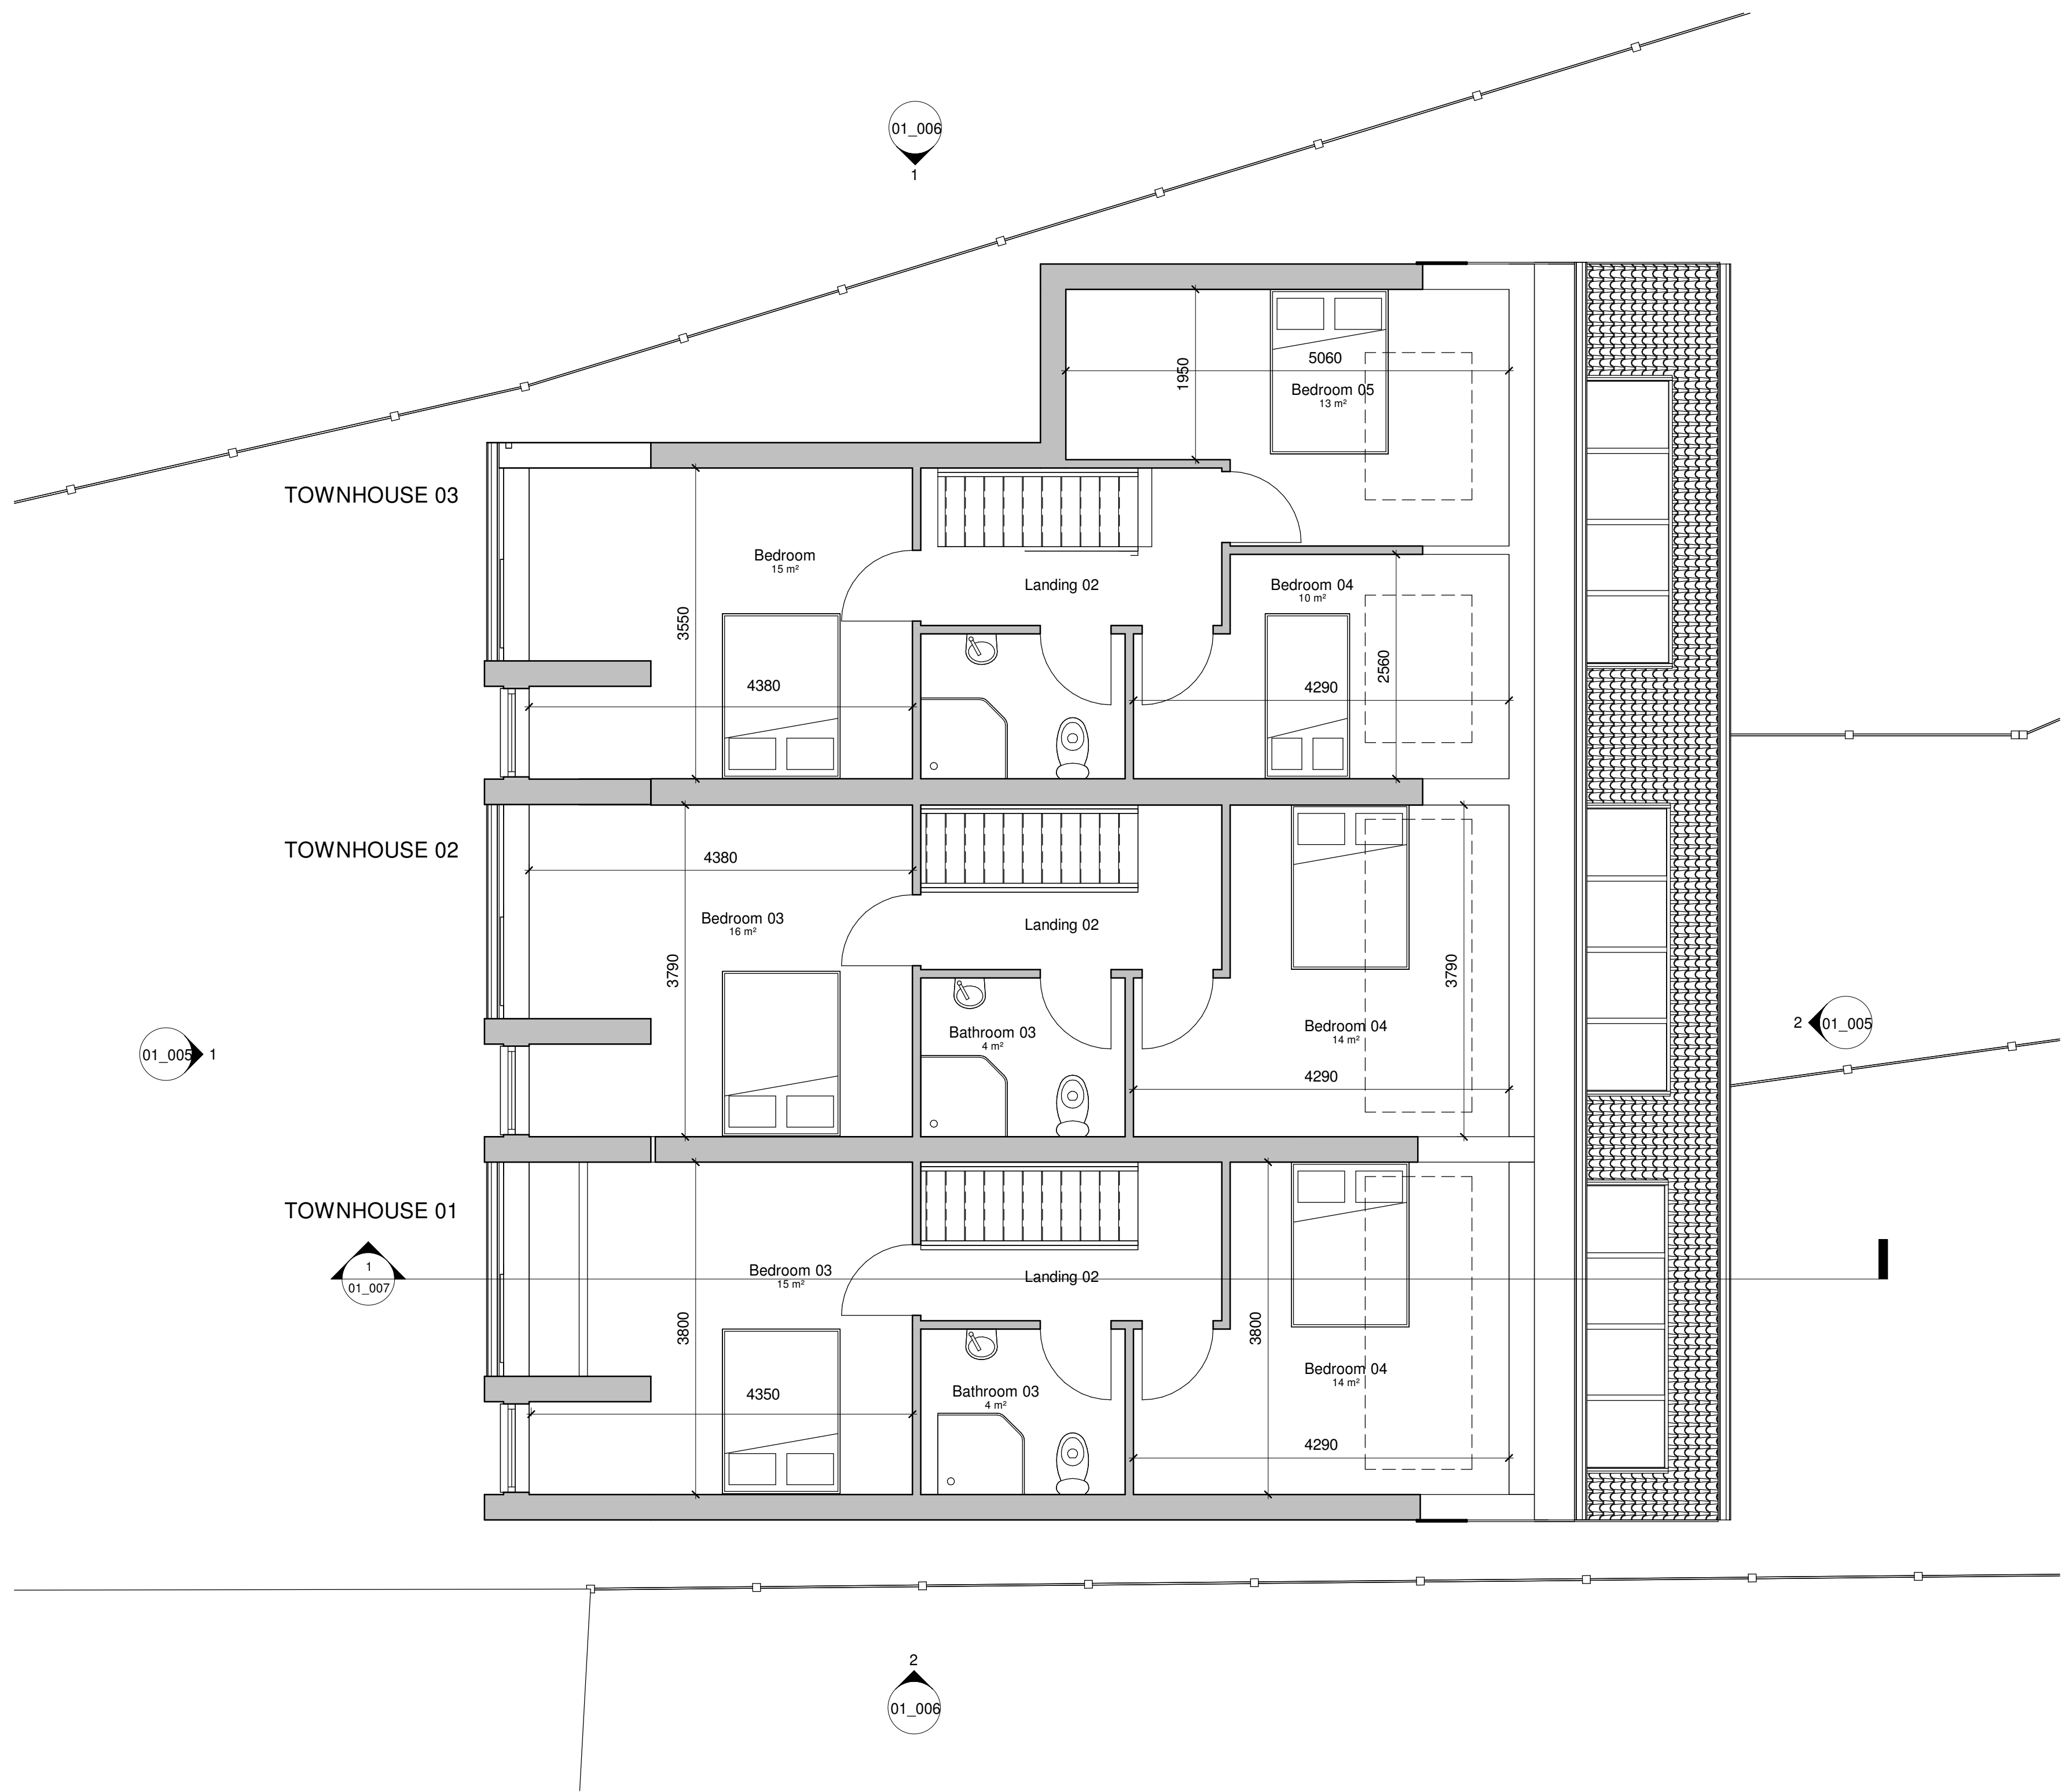

©
DO NOT SCALE. Use figured dimensions only. Contractor is to check all dimensions before commencement of works. This drawing is copyright. This data to be used as a reference only - not as live data. This drawing must only be used for the purpose for which it is supplied.

NOTES:

Proposed Rooflight

Revision Number	Date	Description of Revision	Chkd	Appr
-----------------	------	-------------------------	------	------

SEED
Architects!

Parsonage Chambers
3 Parsonage
Manchester
M3 2HW
● Tel: 0161 832 5750 ● E: office@seedarchitects.co.uk ●

status
For Planning

job title
24 Brookfield | Prestwich

Location

drawing title
Proposed Second Floor Plan

author LP	date 06/12/2021
checker RH	date 06/12/2021
scale 1 : 50	paper size A1

Project no.	Type	Seed drawing no.	Rev.
3268		01_003	