



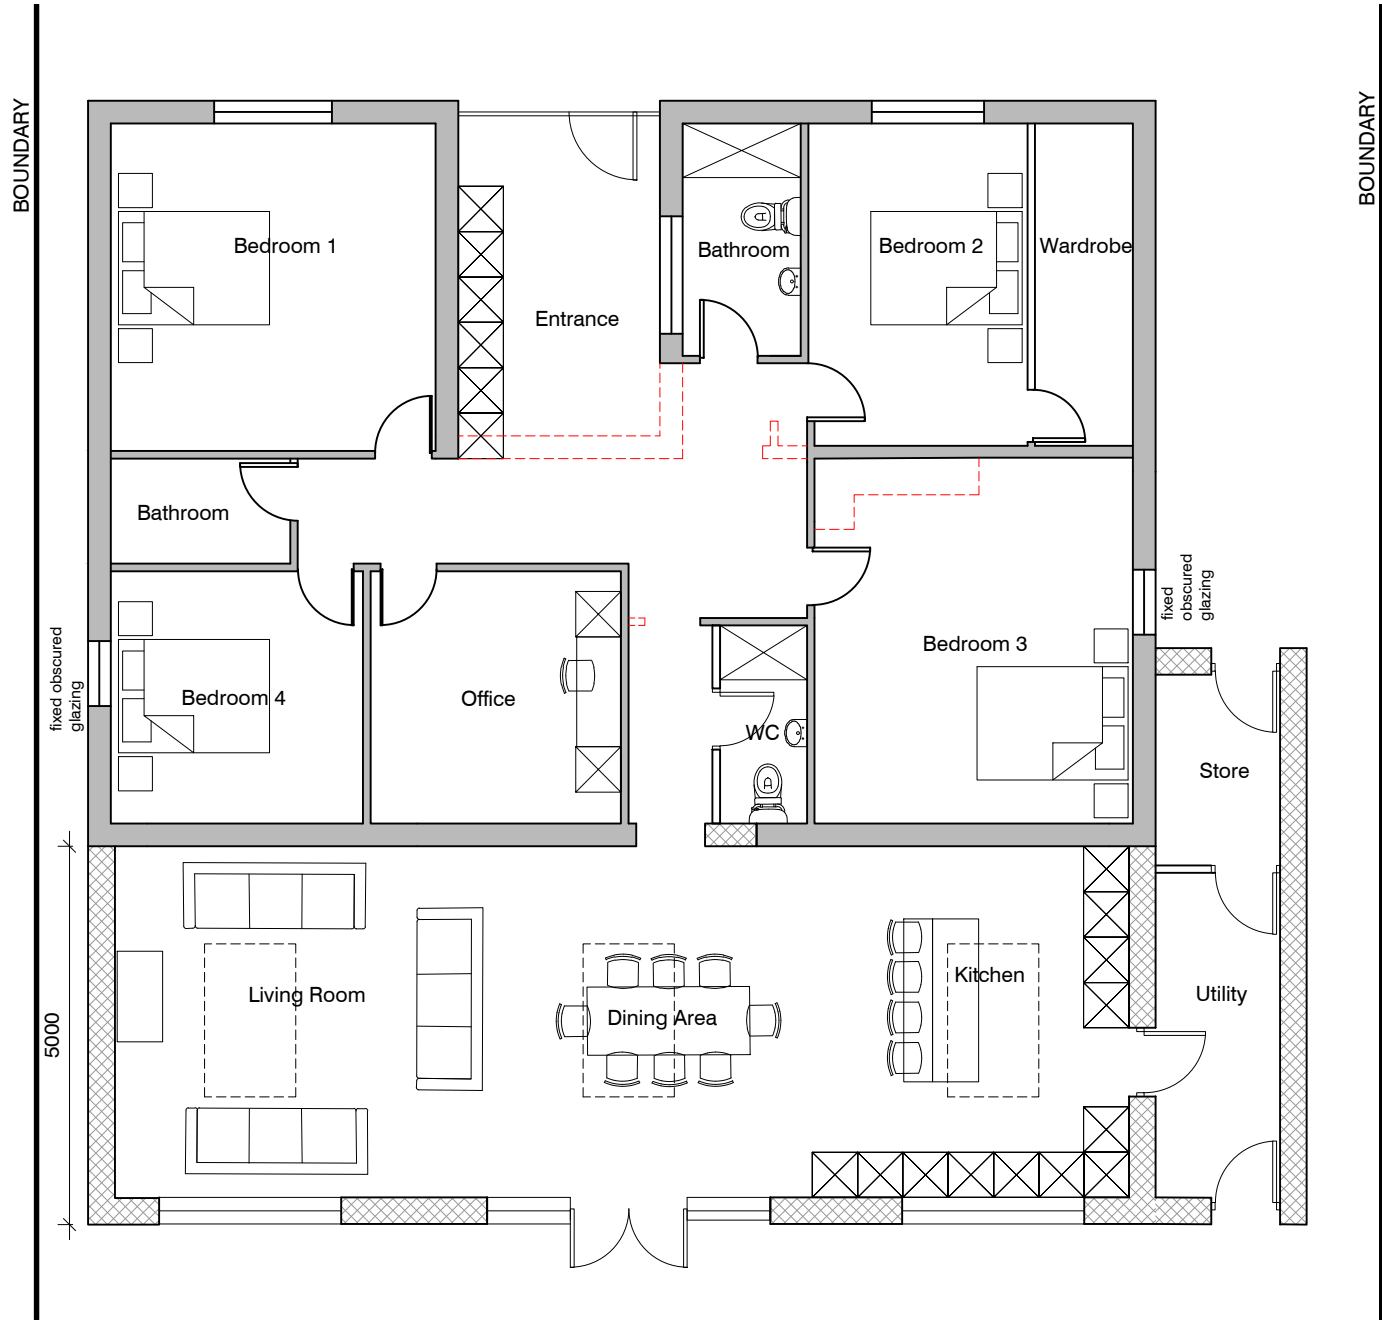

PROPOSED GROUND FLOOR PLAN

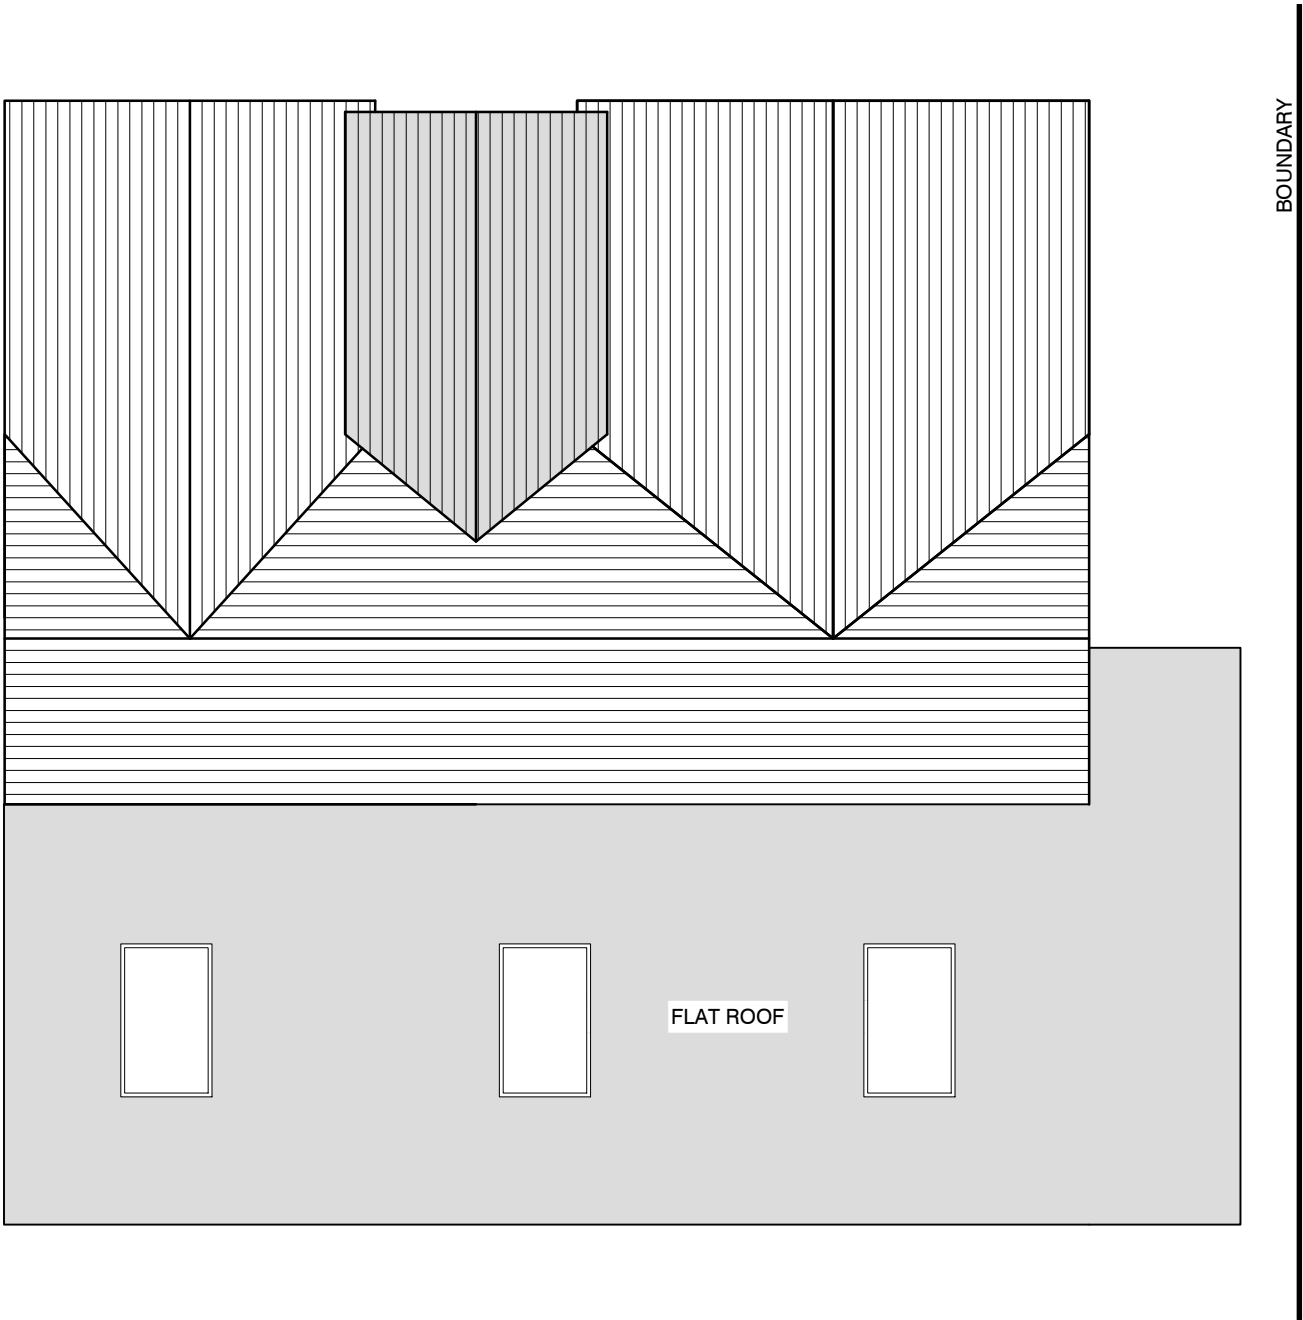

PROPOSED ROOF PLAN

OPTION A

IMPORTANT NOTES: Do Not Scale from this Drawing.
Use Figured Dimensions Only.

DRAWING STATUS:

PLANNING

FOOTPRINT DESIGN

E info@footprintdesign.net
W www.footprintdesign.net

REVISION	DATE	DESCRIPTION
A	02.03.22	Proposed extended back to 5m.
B	24.03.22	Fixed obscured glazing introduced.

CLIENT: MAHRUKH AHMED	SCALE: 1:100@A3	DATE: 18.08.21
PROJECT: MILE LANE, BURY		
DRAWING TITLE: PROPOSED FLOOR PLANS		
DRAWING NO: A035_P(00)004		