



- do not scale dimensions from this drawing
- all dimensions to be checked on-site and
discrepancies to be reported to the architects

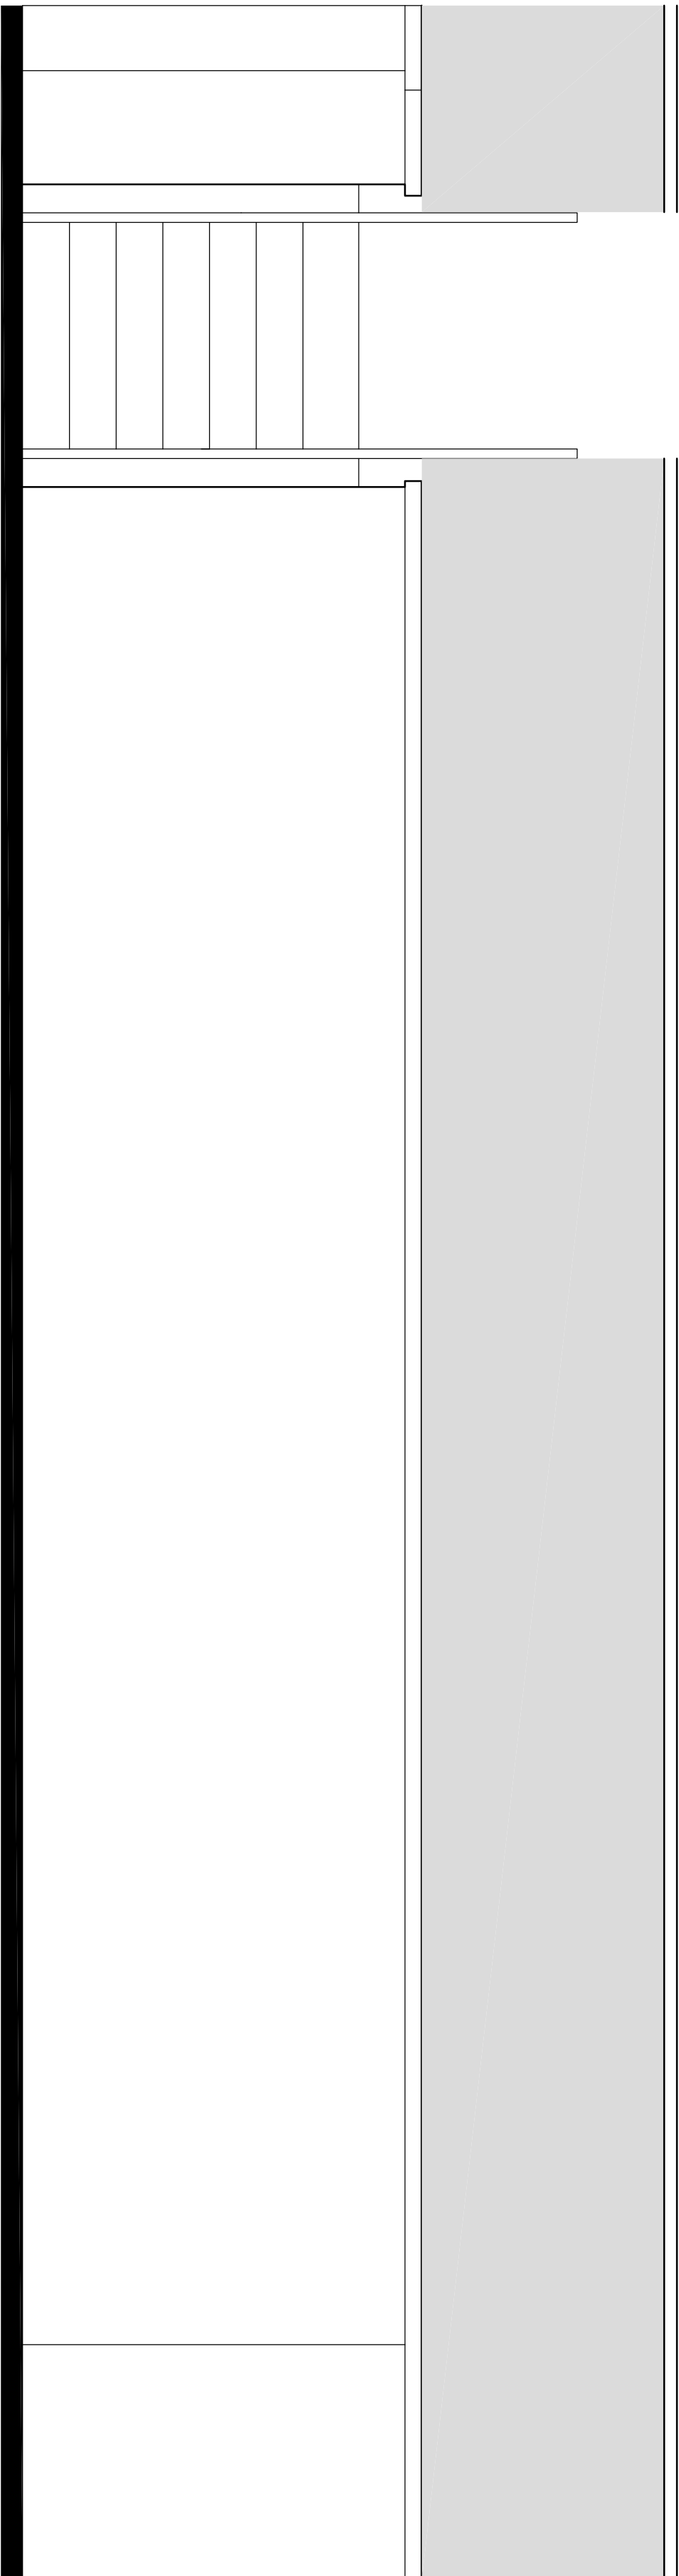


Elevation A (refer to ground floor plan)

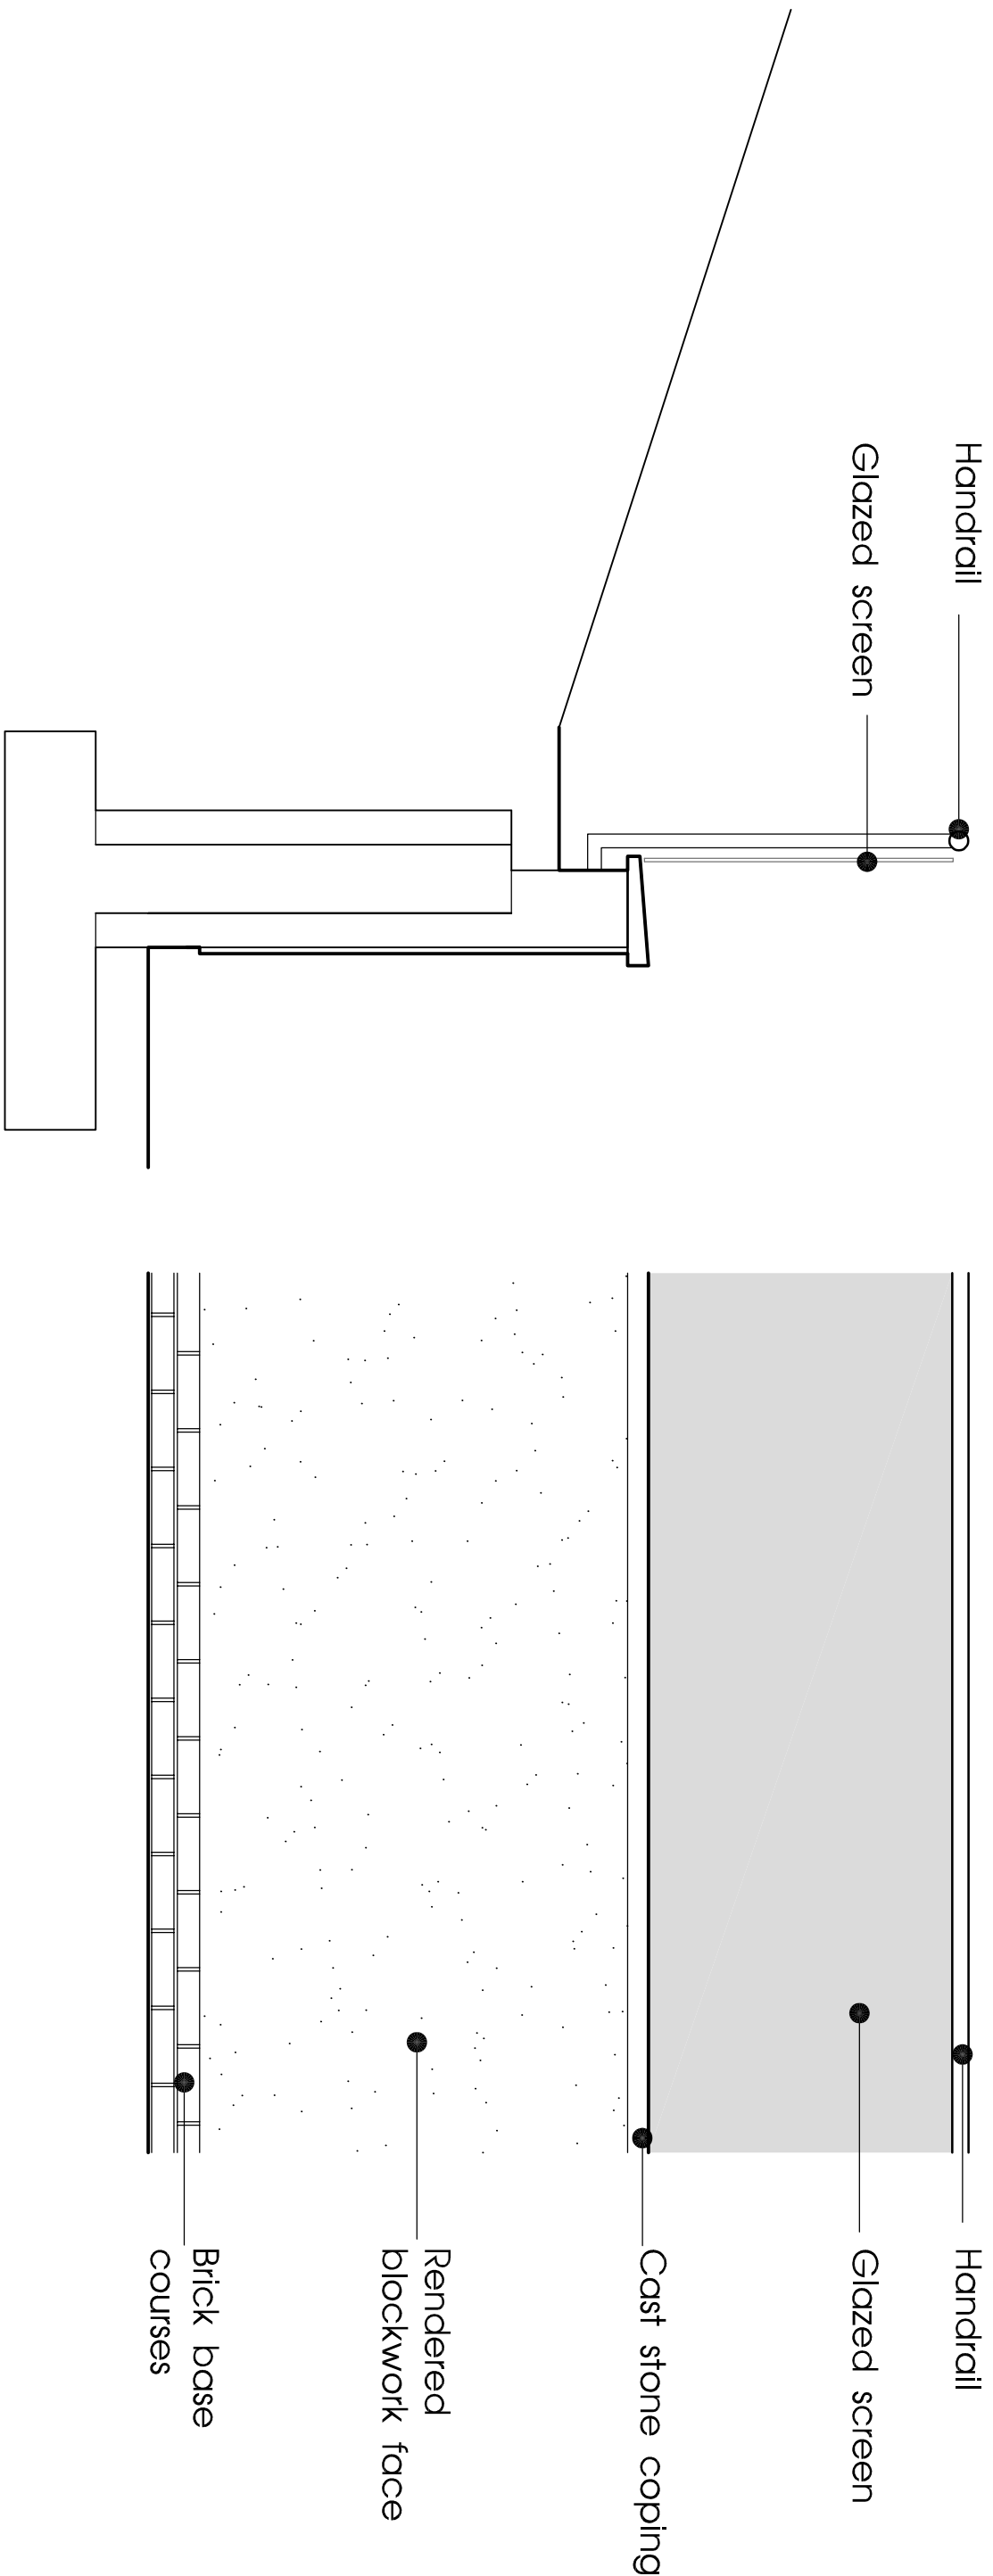

Section

Elevation

Proposed Retaining Wall

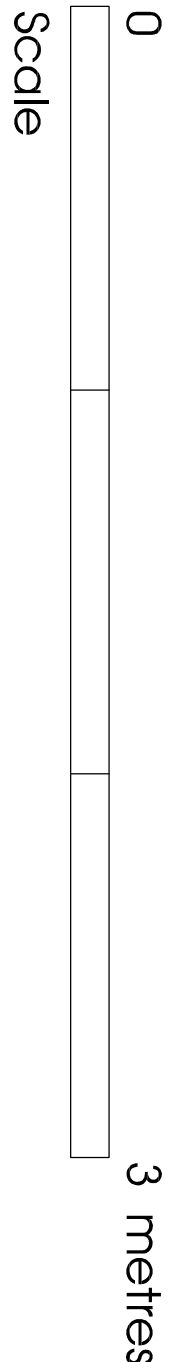

Client
Mrs J Caine

Project
Proposed Rear Extension,
54 Harwood Road, Tottington,
Bury, BL8 3PY

Title
Proposed Retaining Wall

Drawing Number
1233.05

Revision
B

Scale
1:20 A1

Date
May 23

Drawn by
RH

Status

fisk
& associates
architects

20 Chorley road, Swinton, Manchester, M27 5QJ
t - 0161 793 5300 e - info@rnfisk.co.uk

