



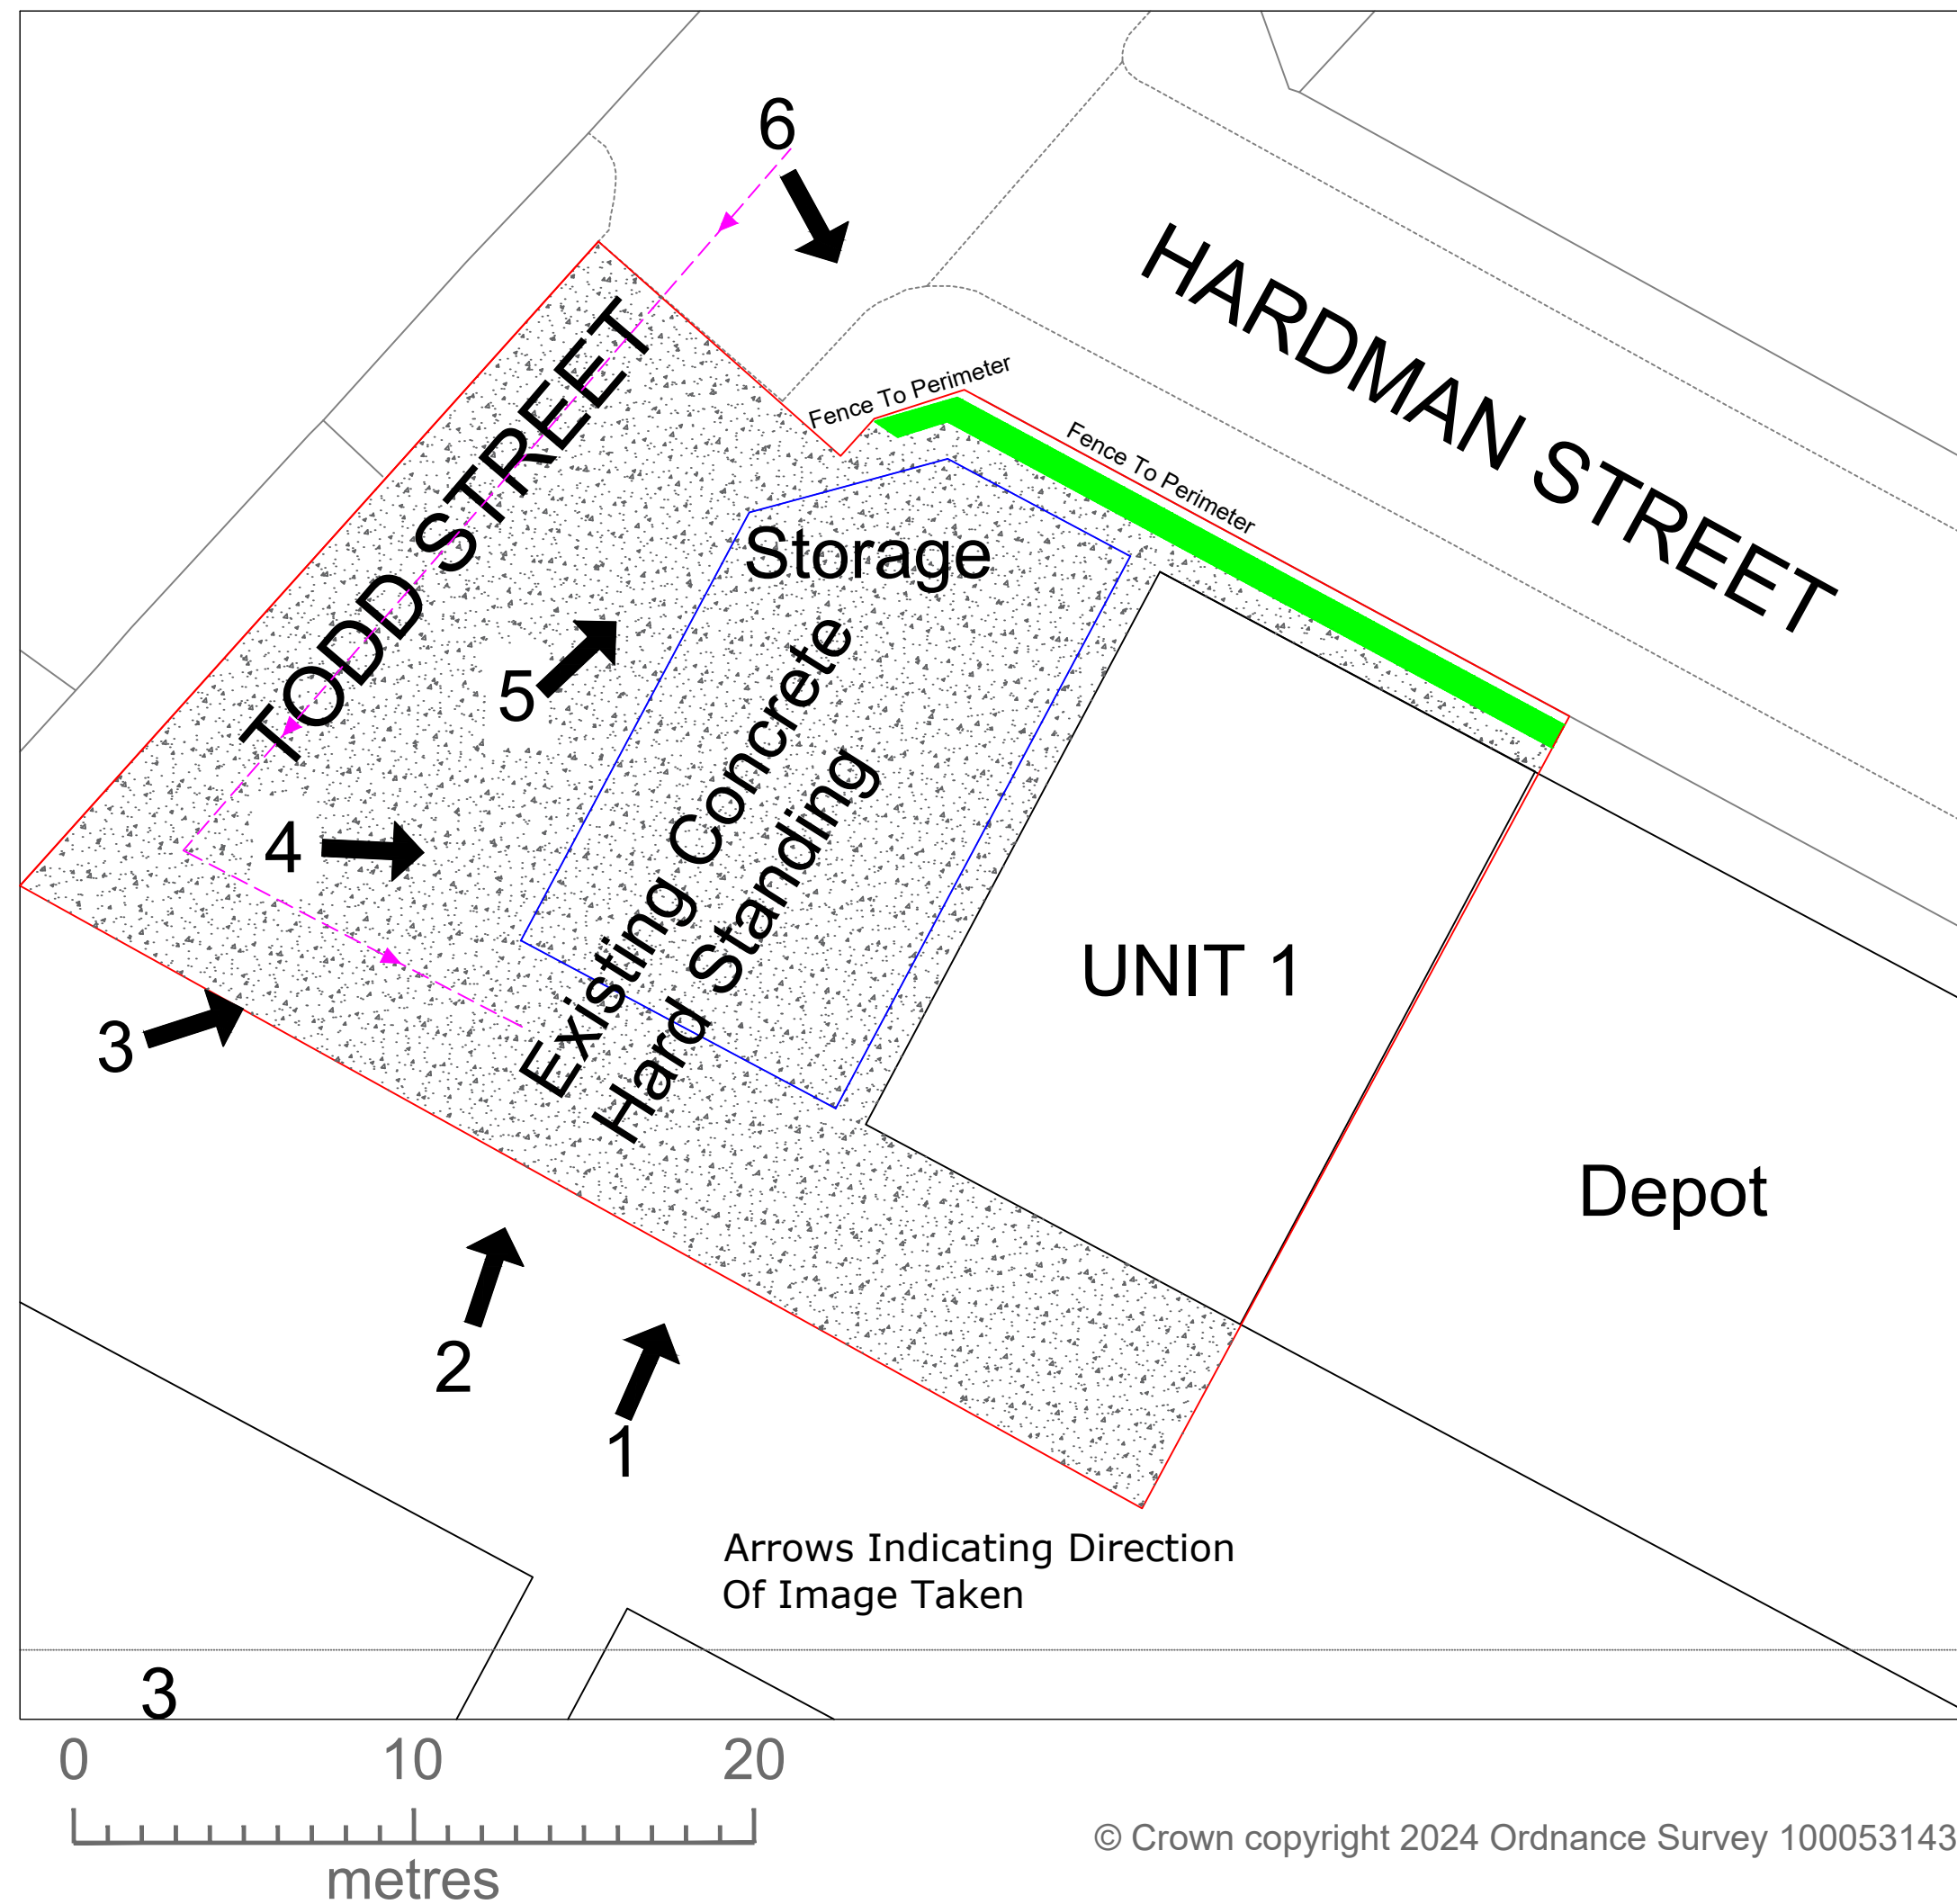

Existing Site Plan 1:200@A1

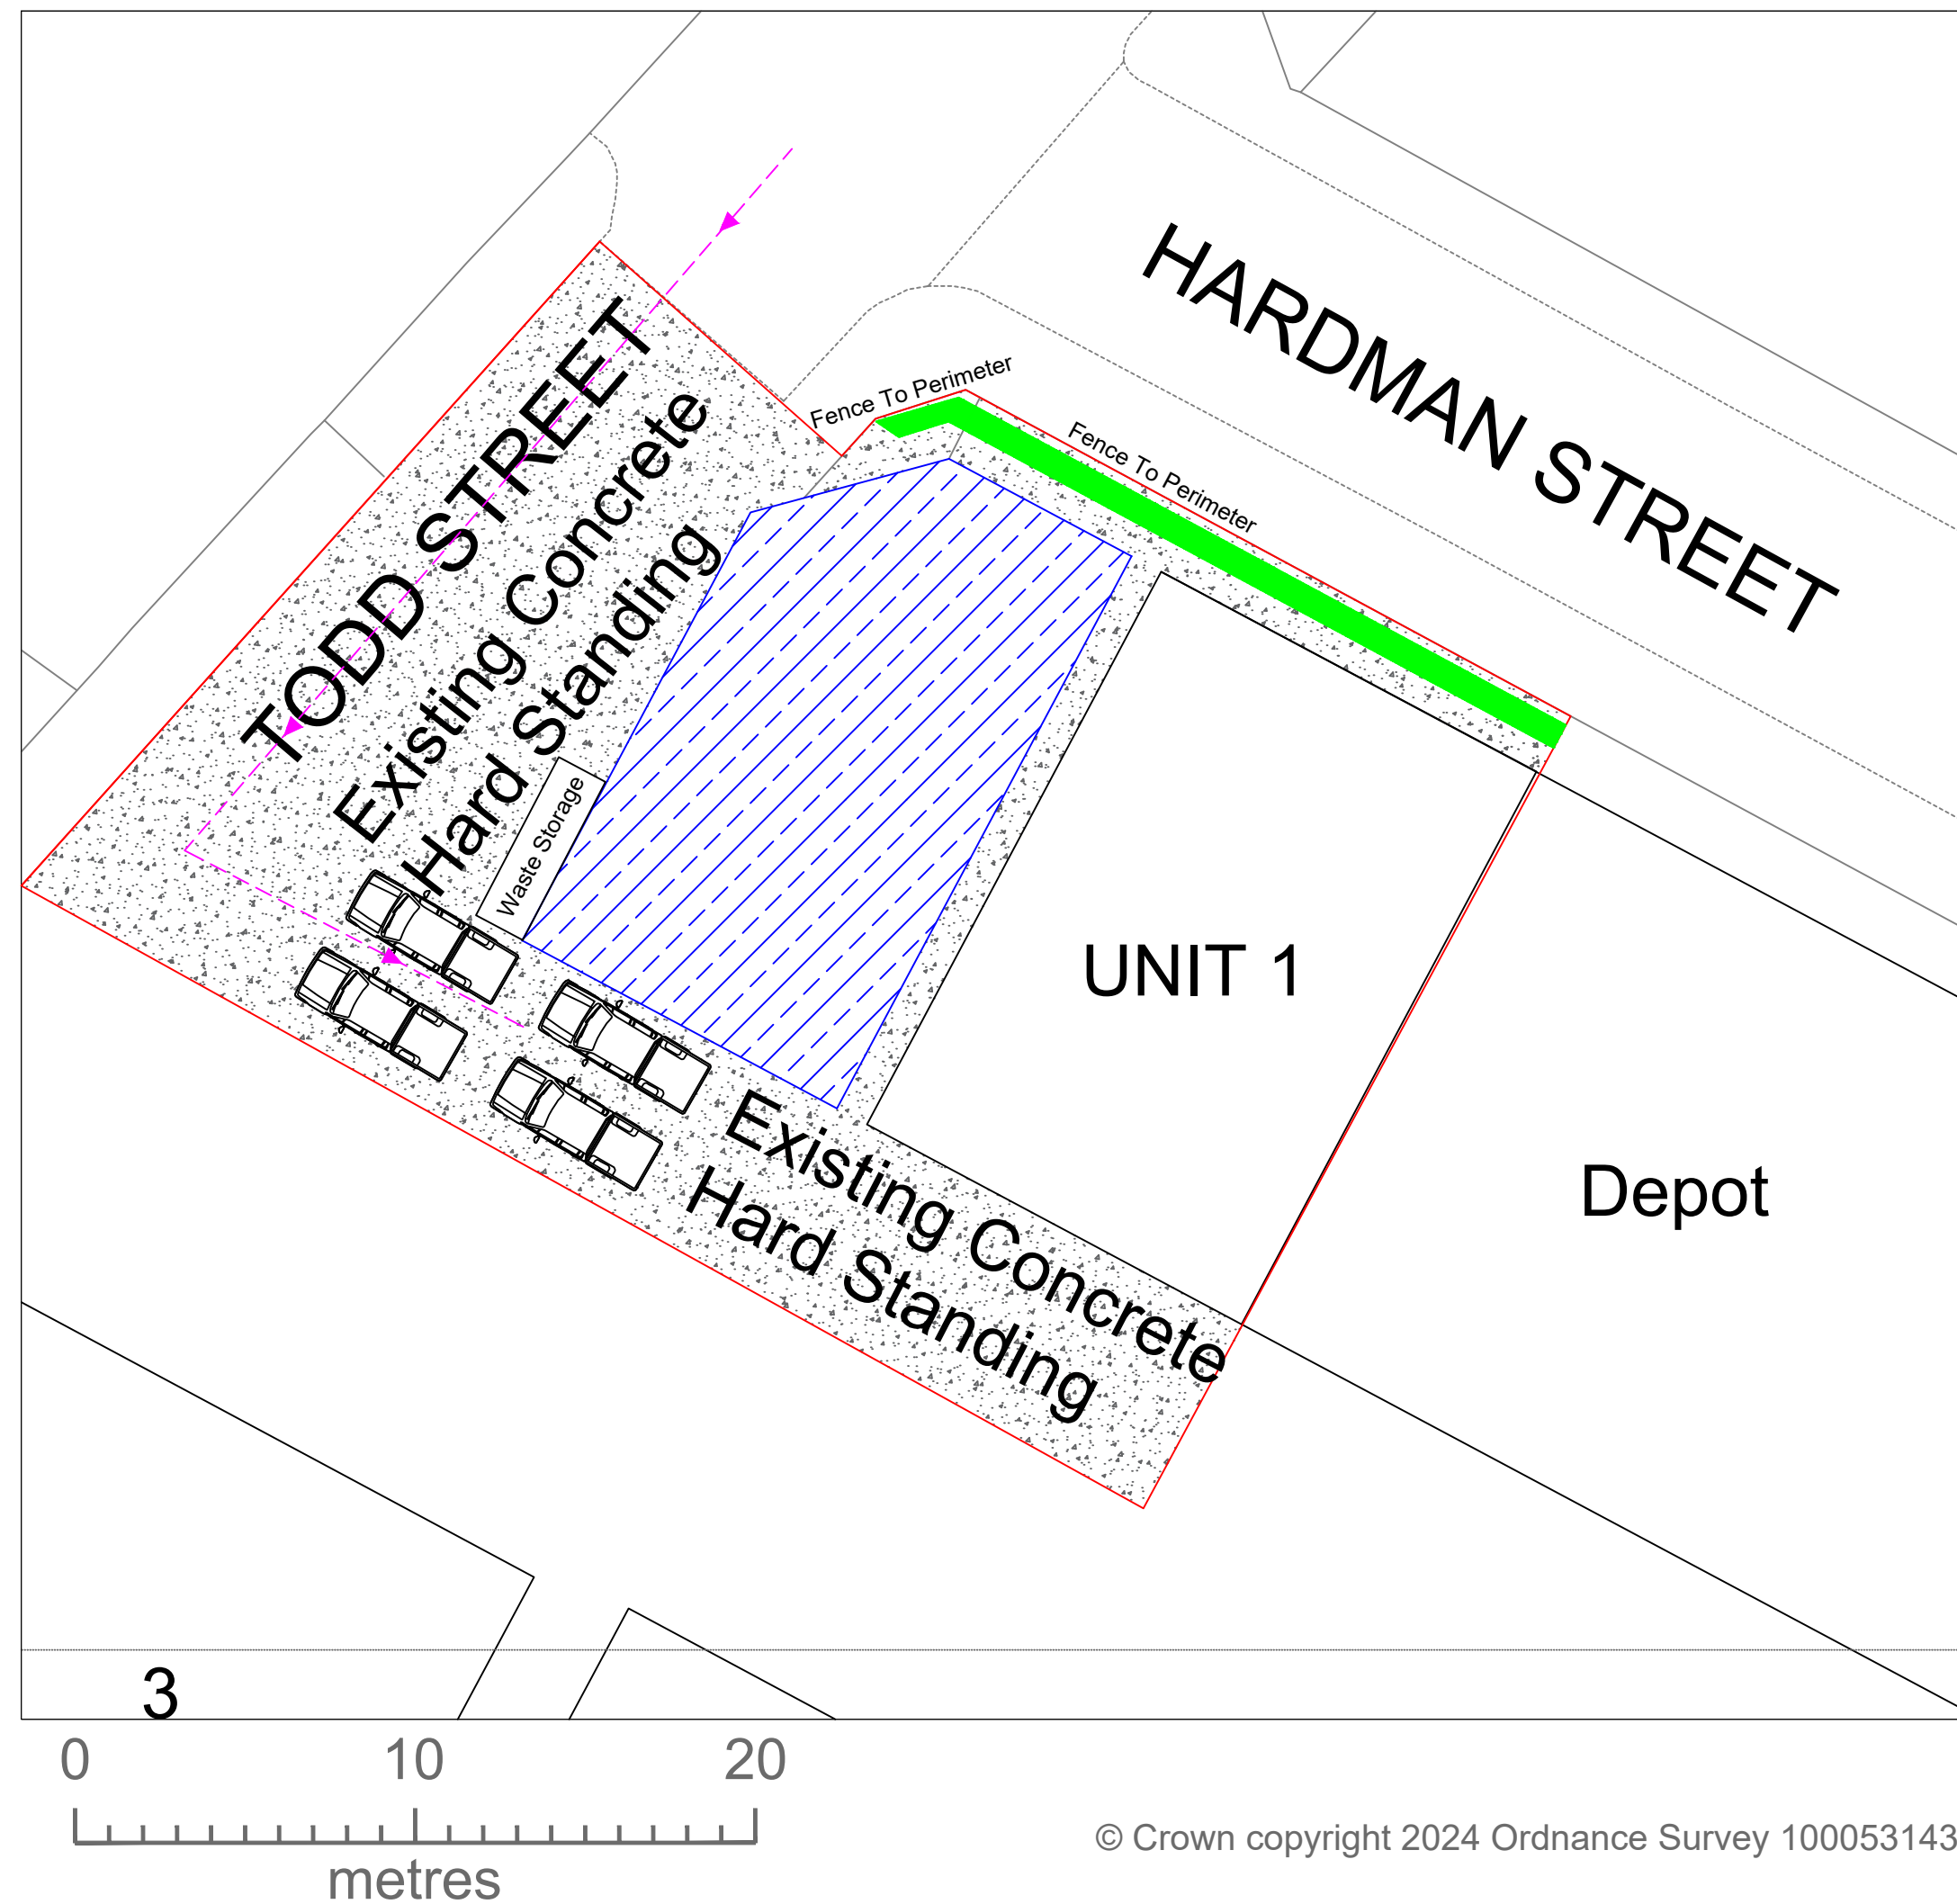

Proposed Site Plan 1:200@A1

Legend

- Property Boundary
- Proposed New Structure
- Concrete Hard Standing Existing To Be Maintained
- Moss/Grass Over Concrete To Be Maintained
- Public Vehicle Access




The Existing Plot Is A Fully Concreted Hard Standing, Used For Vehicle And Plant Storage.

The Existing Hard Standing To The Proposed External Unit To Be Maintained. Existing Security Boundary Fence To Be Retained, No Change Required.

Vehicle Parking Will Be Allocated To The Front Of The Proposed Unit, With Bin Storage To The Gable Elevation.

No BNG Required, Existing Footprint Concrete Hard Standing And The Existing To Remain To The Proposed External Footprint, No Change Required.

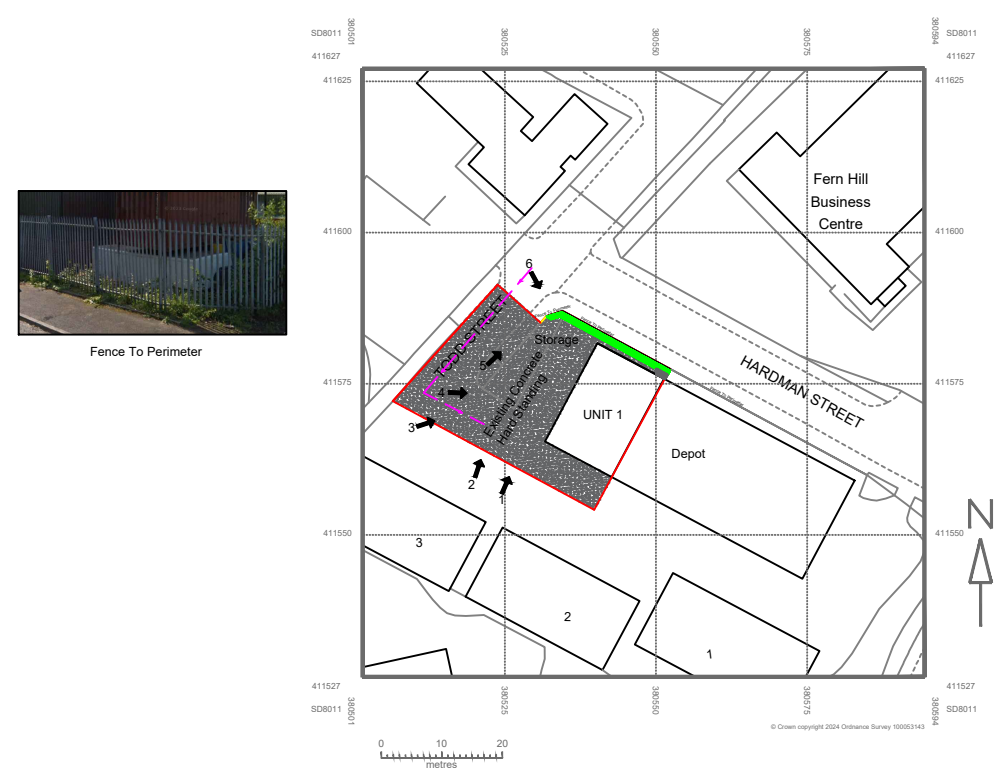

Location Plan 1:1250@A1




Image 1



Image 2



Image 3

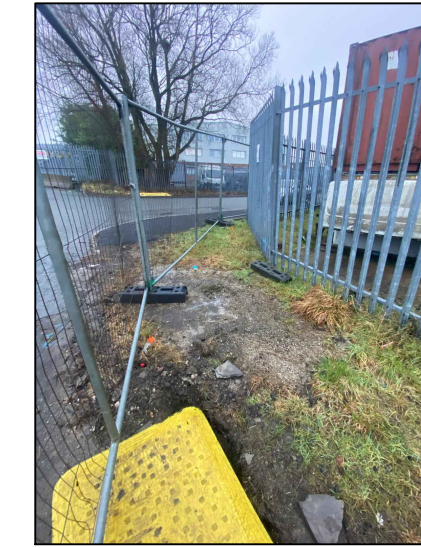

Images Of Rear Of Building

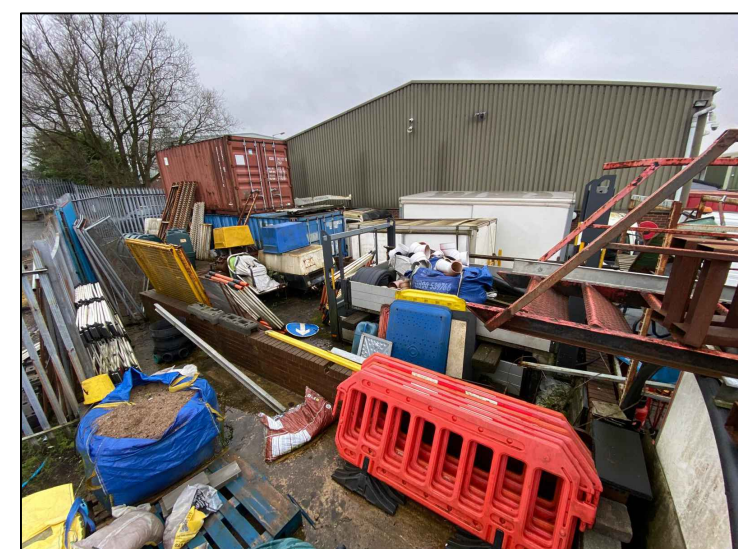


Image 4



Image 5

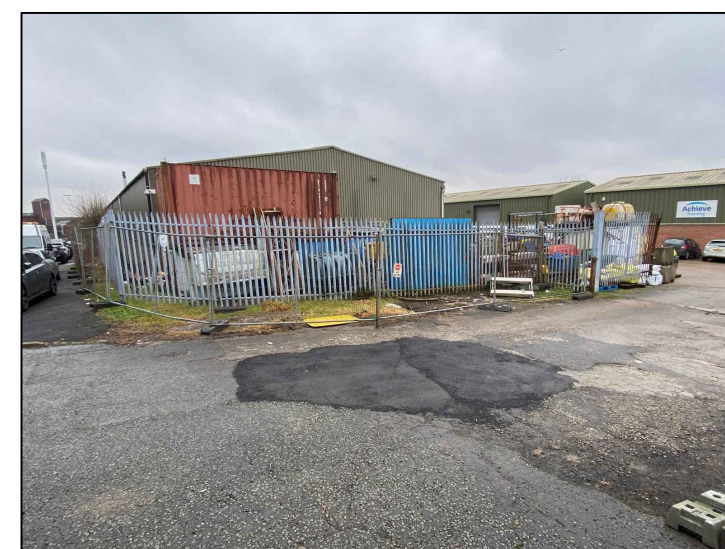


Image 6



Images Of Rear Of Building



Rev. 04	Site Area Revised	18.03.25
Rev. 03	Public Access & Fence Added	11.03.25
Rev. 02	Concrete Hard Standing Added	28.02.25
Rev. 01	Images And Notes Added	21.01.25

Rev. No.	Revision Description.	Date.
----------	-----------------------	-------

Title: Location Plan, Existing and Proposed Site Plans

Project: Unit 1
Todd Street
Bury
BL9 5AA

Client: David Horridge
Unit 1
Todd Street
Bury
BL9 5AA

Scale: Indicated	Designed: AW	Drawn: JW	Date: 03.06.2024
------------------	--------------	-----------	------------------

Drawing Number: JCBD-24-388-5.	Revision Number: 04
--------------------------------	---------------------