

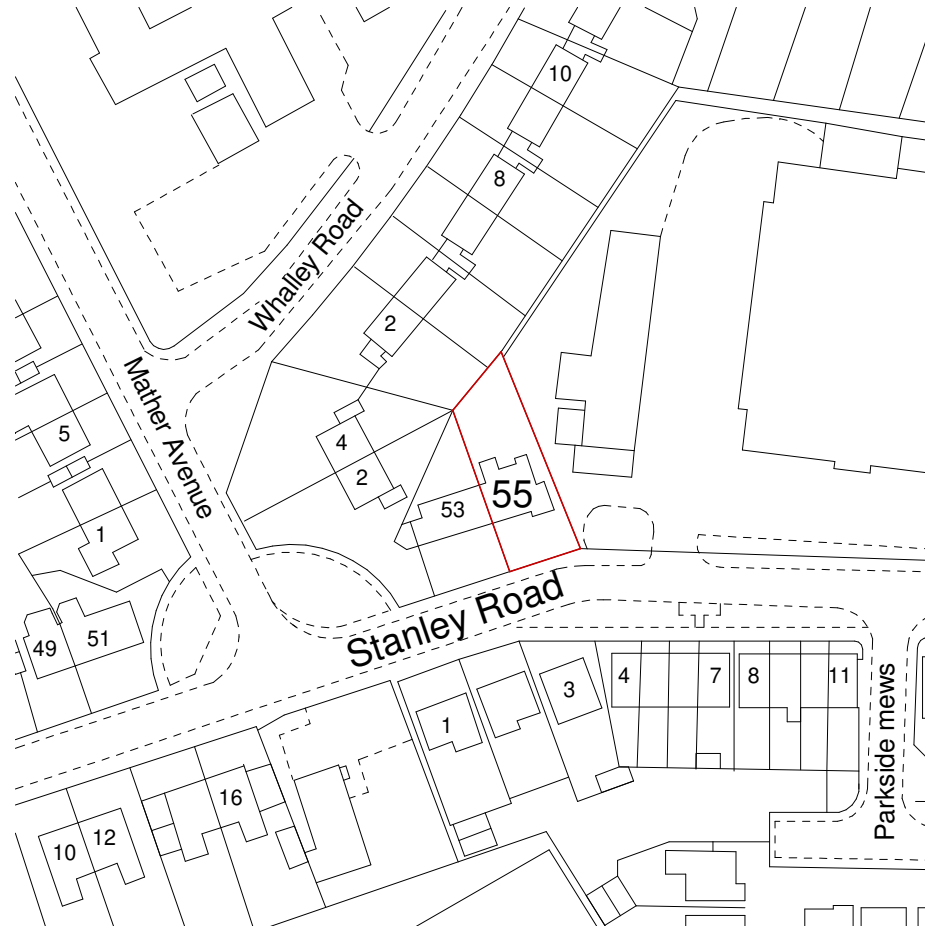


North

 

Location Plan

1 : 1250

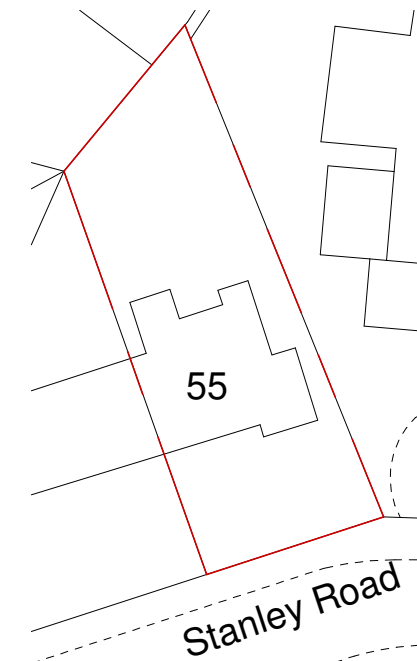

Block Plan

1 : 500

PLANNING



2Design

nhi2design@gmail.com

07828396570

Rev	Description	Date

Stanley Cheung

55 Stanley Road, Whitefield, Manchester
M45 8QW

Location and Block Plan

Project number 2025
Date 20.02.25

Drawn by N.S.
Checked by

PL 01

StAs indicated @ A3 REV

Scale 1:20 0 0.2m 0.5m 1m


Scale 1:50 0 0.5m 1m 1.5m 2.0m

Scale 1:100 0 1m 2m 3m 4m

Scale 1:200 0 1m 2m 4m 6m 8m

Scale 1:500 0 1m 5m 10m 15m 20m

Scale 1:1250 0 10m 20m 30m 40m 50m

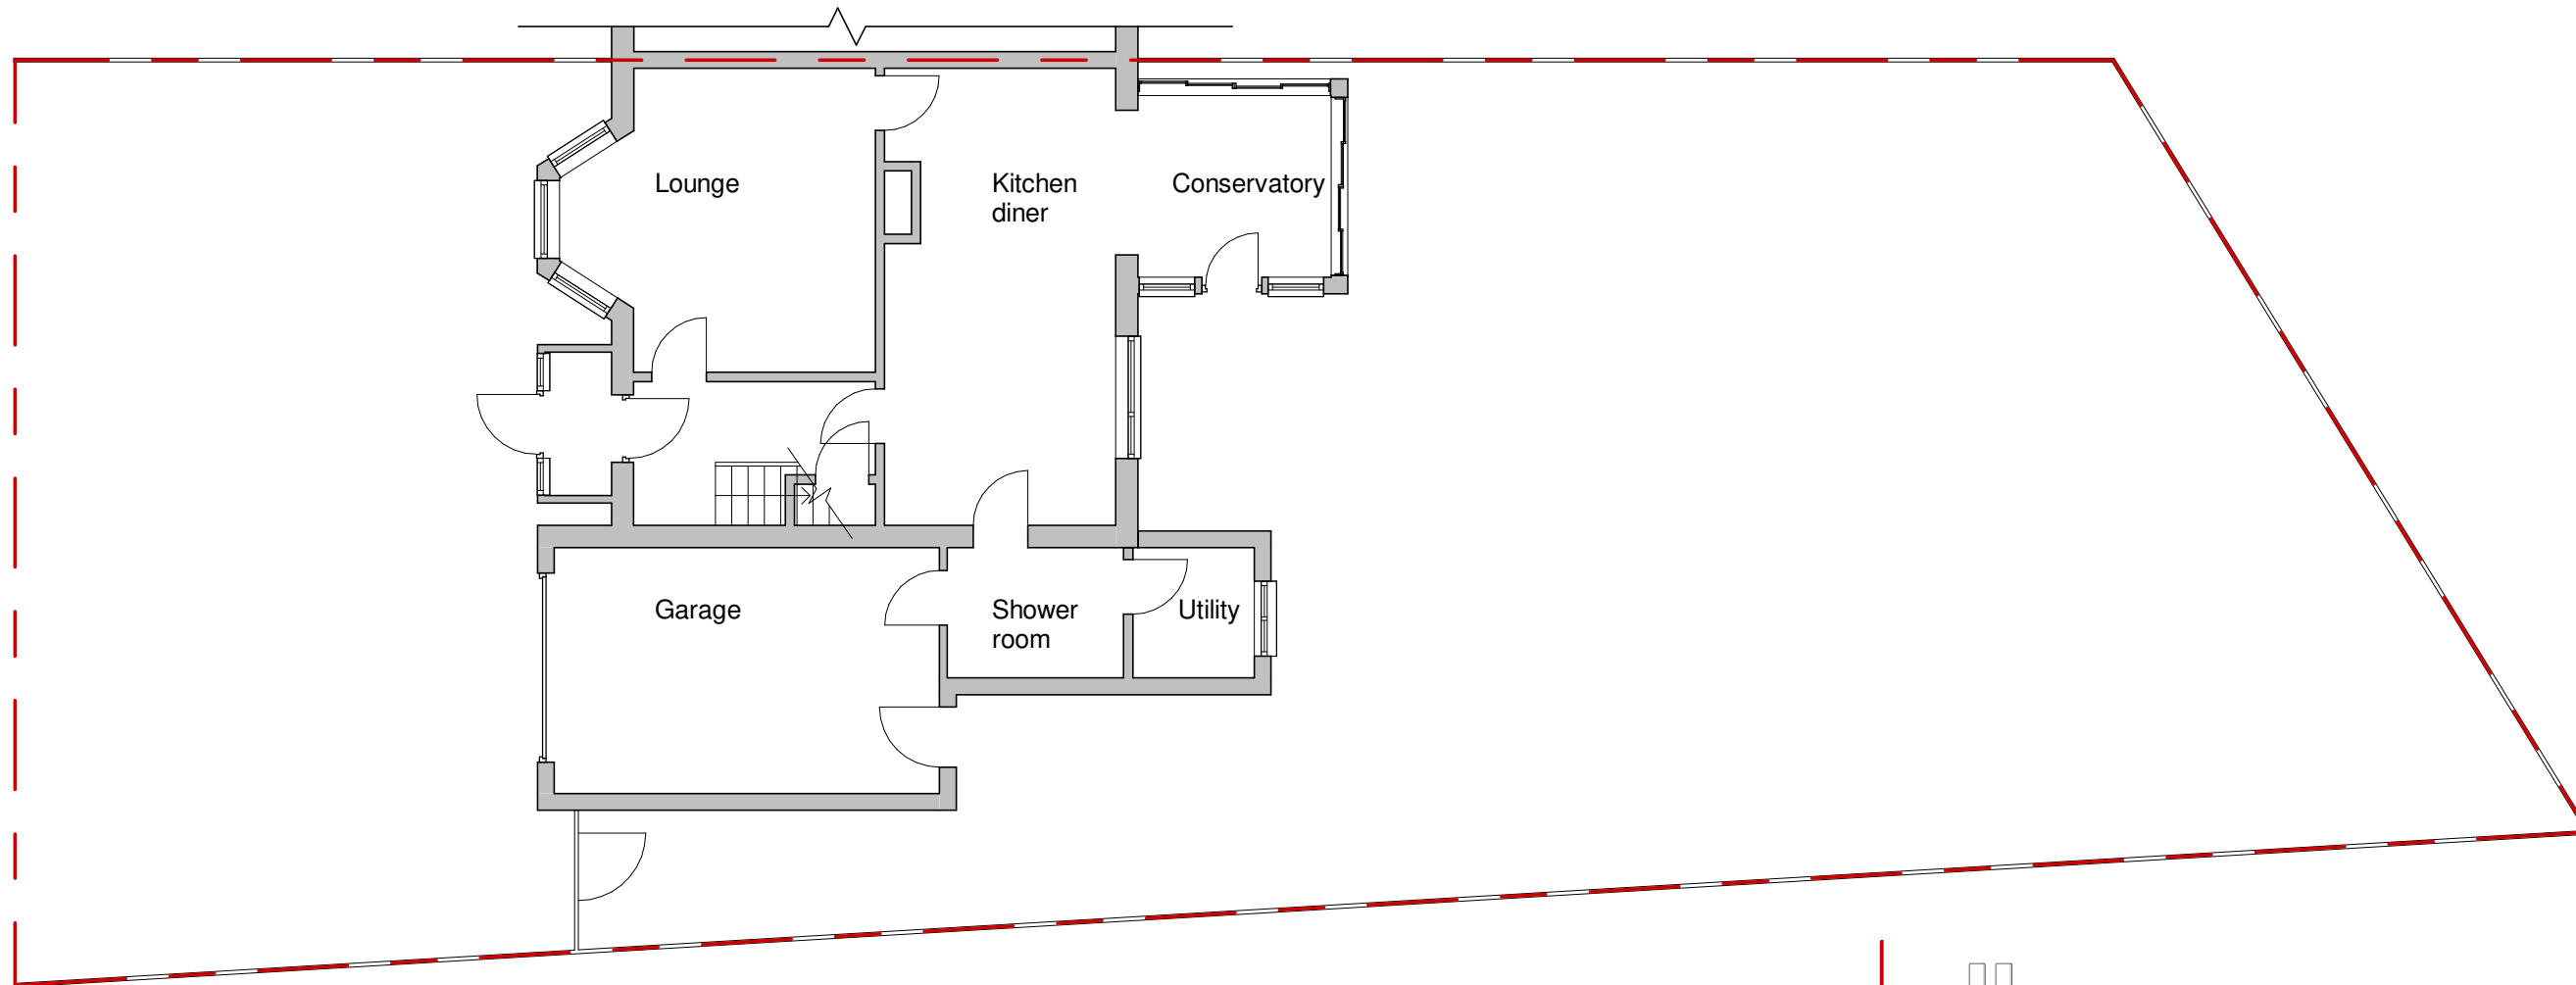

Existing Grd Flr Plan
1 : 100



Existing Front Elevation
1 : 100

PLANNING


2Design
nhi2design@gmail.com
07828396570

Rev	Description	Date

Stanley Cheung

55 Stanley Road, Whitefield, Manchester
M45 8QW


Existing Grd Flr Plan

Project number	2025
Date	20.02.25
Drawn by	N.S
Checked by	

PL 02

Scale 1 : 100	@ A3	REV	
---------------	------	-----	--

Scale 1:50 0 0.5m 1m 1.5m 2.0m 2.5m	Scale 1:100 0 1m 2m 3m 4m 5m	Scale 1:200 0 2m 4m 6m 8m 10m	Scale 1:500 0 5m 10m 15m 20m 25m	Scale 1:1250 0 12.5m 25m 37.5m 50m
--	---------------------------------	----------------------------------	-------------------------------------	---------------------------------------

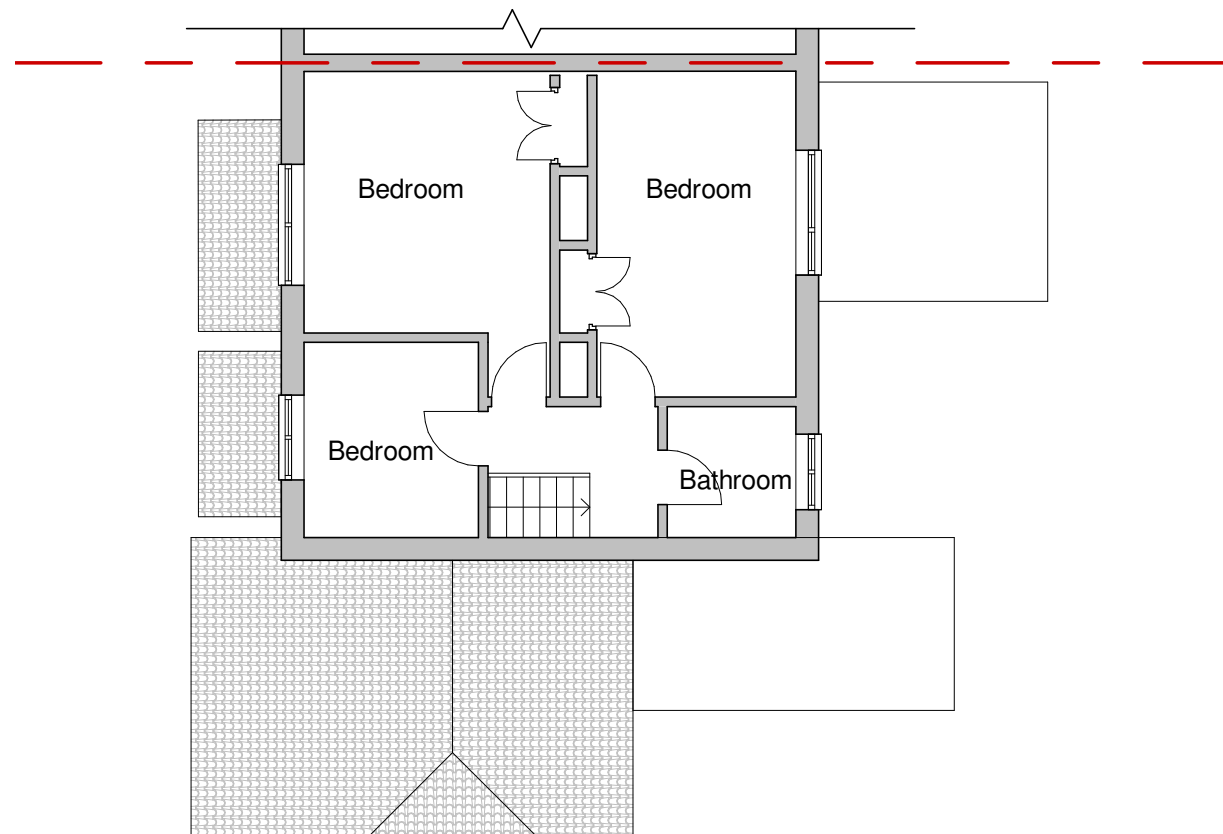

Existing First Floor Plan

1 : 100



Existing Elevation Rear

1 : 100

PLANNING



2Design

nhi2design@gmail.com

07828396570

Rev	Description	Date

Stanley Cheung

55 Stanley Road, Whitefield, Manchester
M45 8QW

Existing First Floor Plan

Project number 2025

Date 20.02.25

Drawn by N.S

Checked by

PL 03

Scale 1 : 100 @ A3 REV

Scale 1:20 0 0.2m 0.5m 1m

Scale 1:50 0 0.5m 1m 1.5m 2.0m

Scale 1:100 0 1m 2m 3m 4m

Scale 1:200 0 1m 2m 4m 6m 8m

Scale 1:500 0 1m 5m 10m 15m 20m

Scale 1:1250 0 10m 20m 30m 40m 50m