



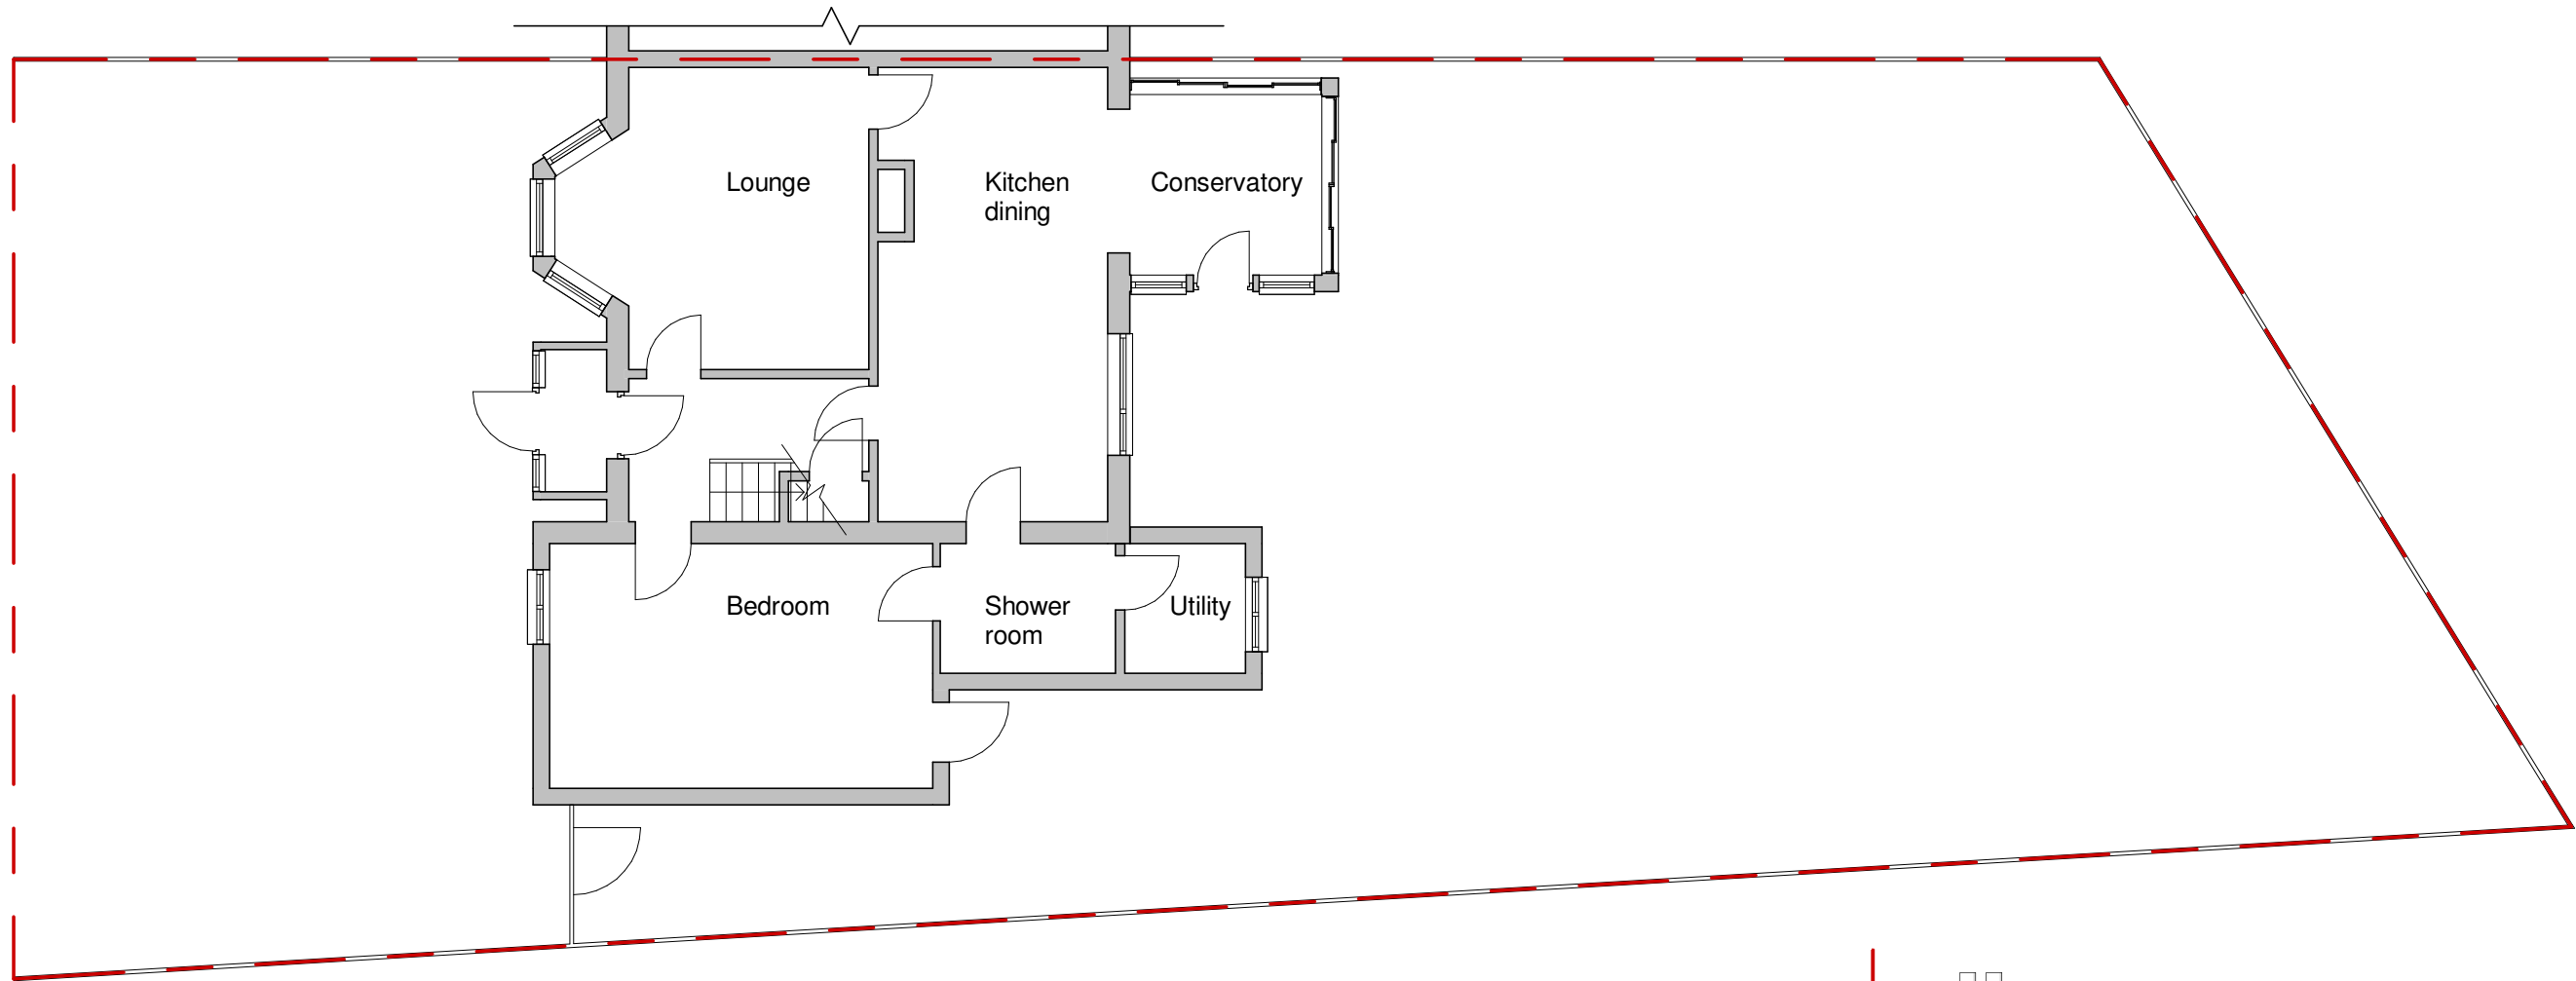

Proposed Grd Flr Plan
1 : 100

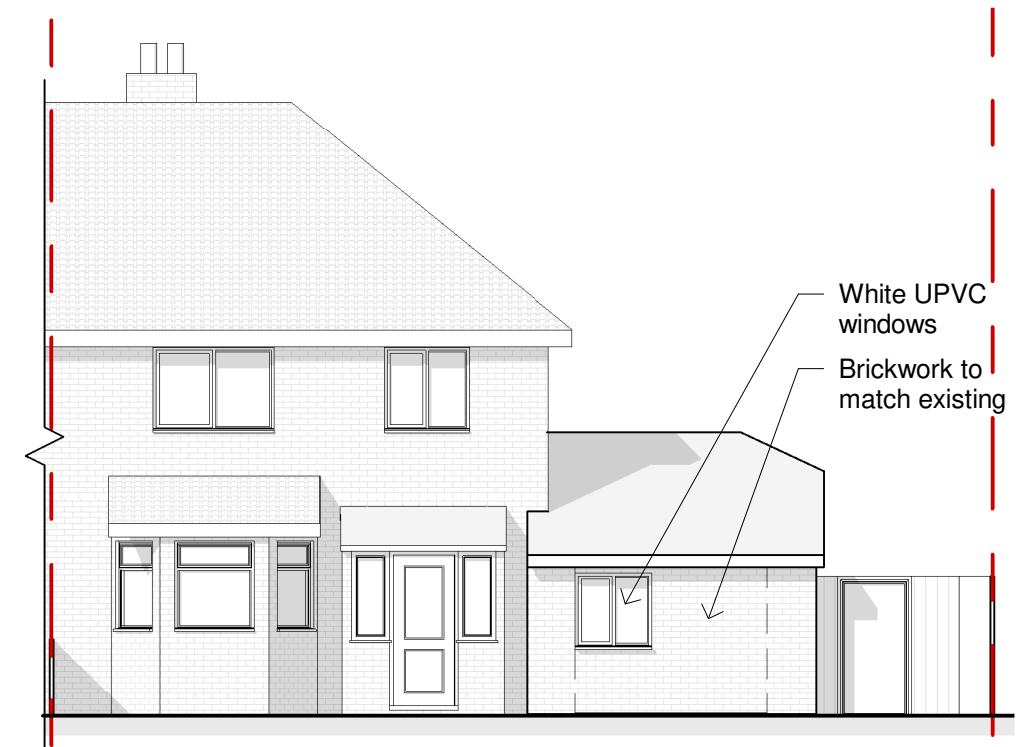

Proposed Front Elevation
1 : 100

PLANNING

Rev	Description	Date

Stanley Cheung


55 Stanley Road, Whitefield, Manchester
M45 8QW

Proposed Grd Flr Plan

Project number	2025
Date	20.02.25
Drawn by	N.S
Checked by	

PL 04

Scale 1 : 100	@ A3	REV	
---------------	------	-----	--

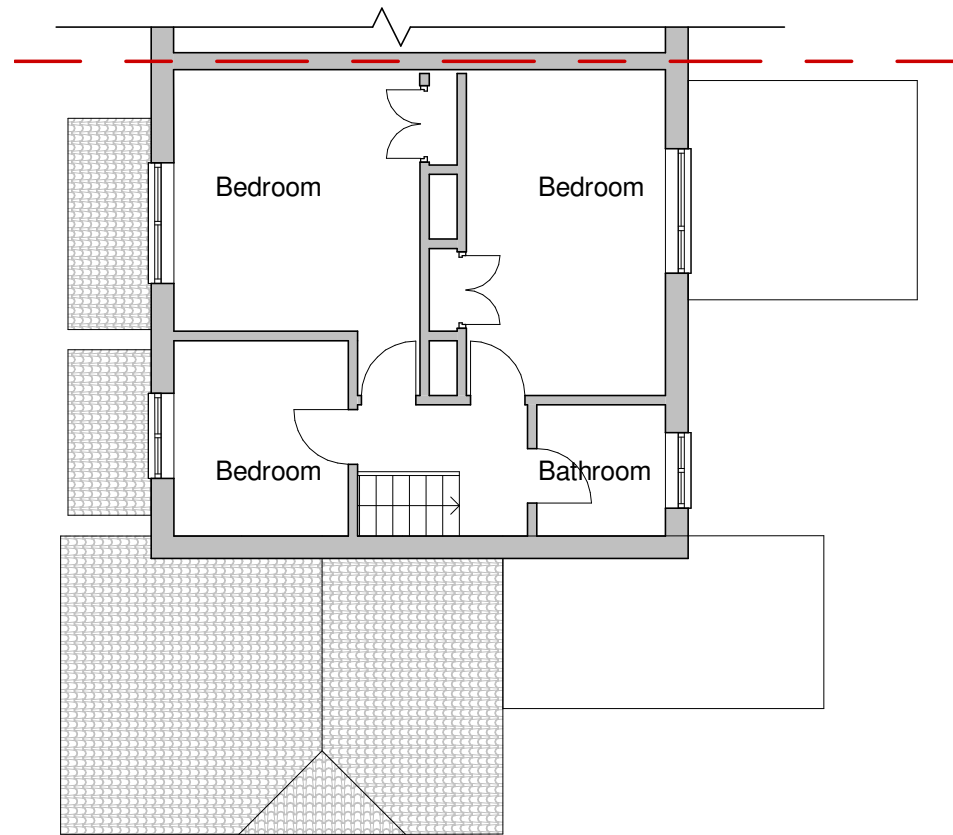


Proposed First Floor Plan
1 : 100



Proposed Rear Elevation
1 : 100

PLANNING

  2Design nhi2design@gmail.com 07828396570	Rev	Description	Date	Stanley Cheung	Proposed First Floor Plan Proposed Rear Extension				
					Project number	2025	PL 05		
					Date	20.02.25			
					Drawn by	N.S	Scale 1 : 100 @ A3	REV	
					Checked by				
				55 Stanley Road, Whitefield, Manchester M45 8QW	Scale 1 : 100	@ A3	REV		
Scale 1:20 	Scale 1:50 	Scale 1:100 	Scale 1:200 	Scale 1:500 	Scale 1:1250 				